

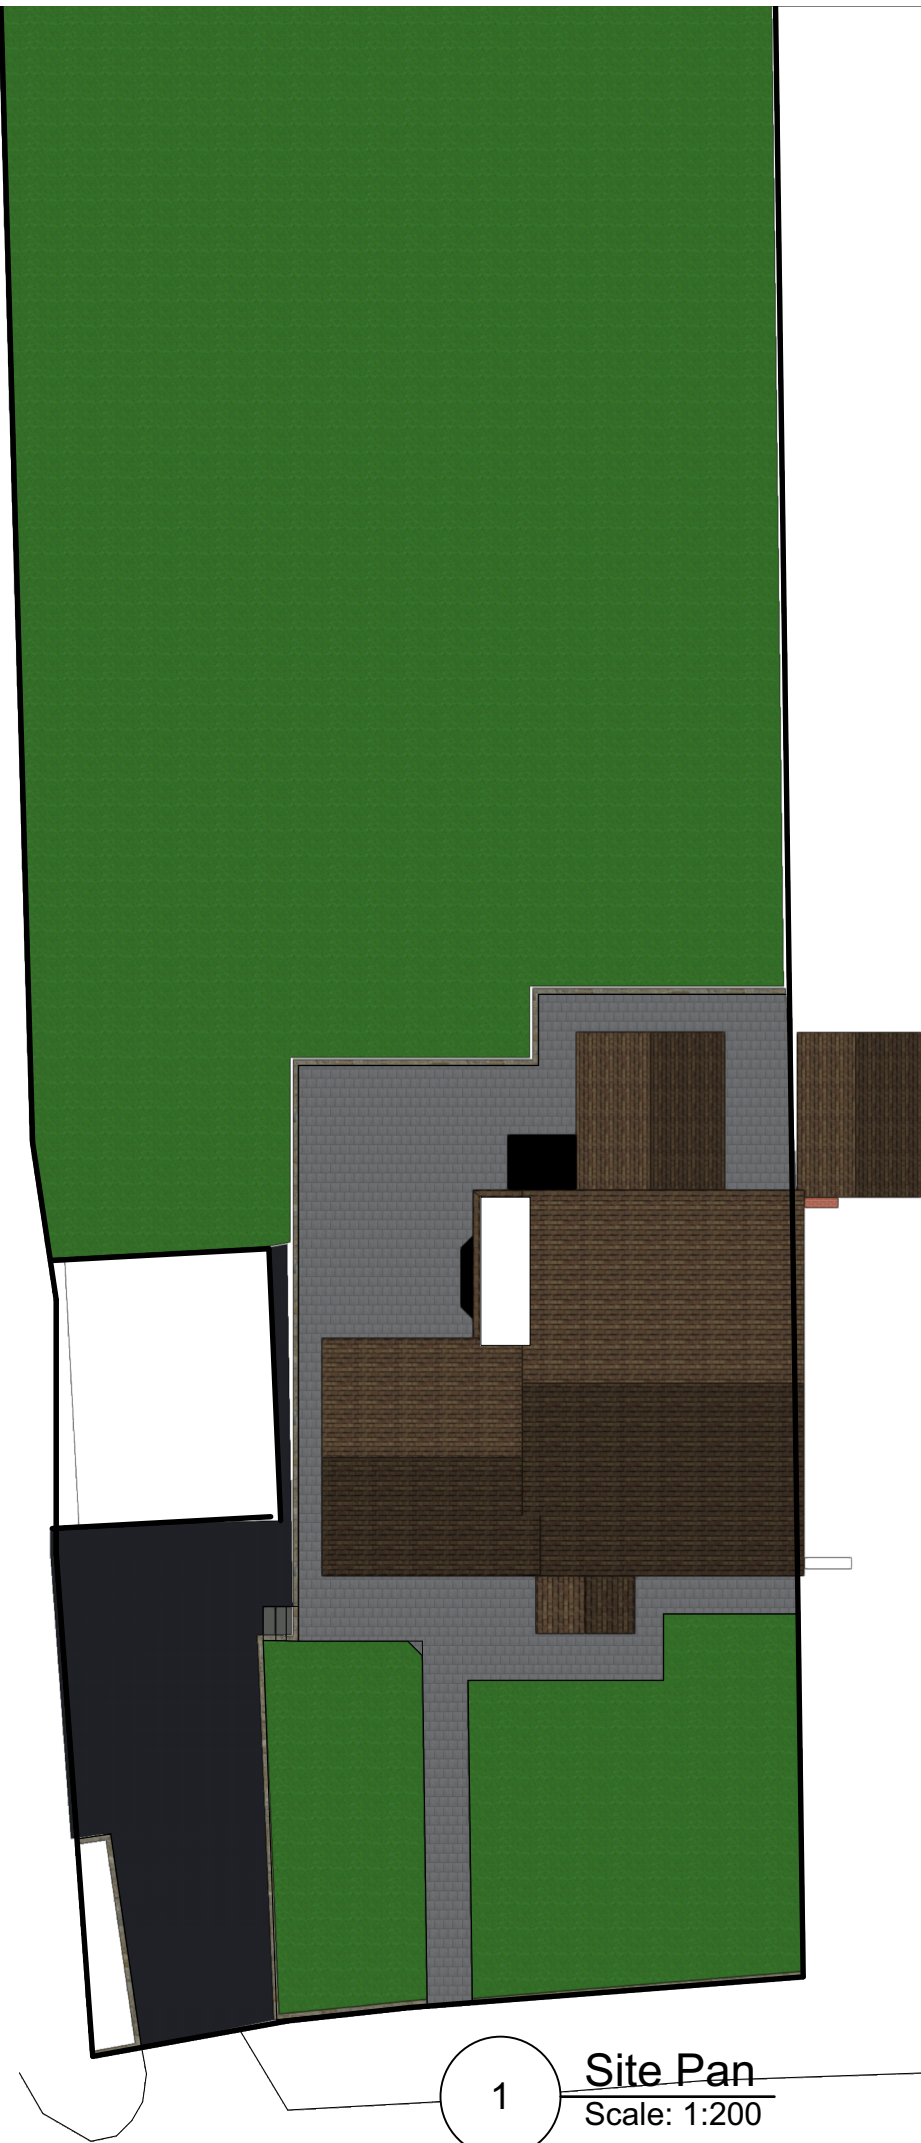


DO NOT SCALE FROM THIS DRAWING
DIMENSIONS TO BE CHECKED ON SITE

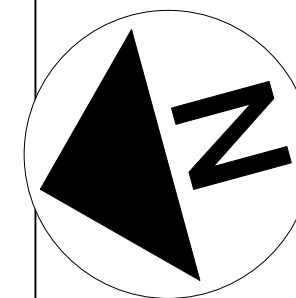

Site Plan
Scale: 1:200

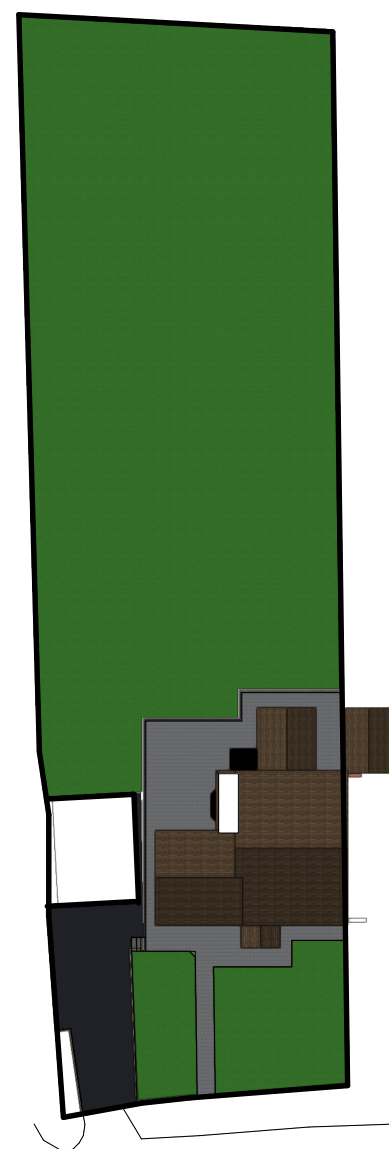

Park Road

2

Site Plan
Scale: 1:500

Rev	Note	DRN	CHK
-----	------	-----	-----

16 Park Road

Site Plan

scheme	217
drwg no.	E(90)
revision	
scale	1:200