



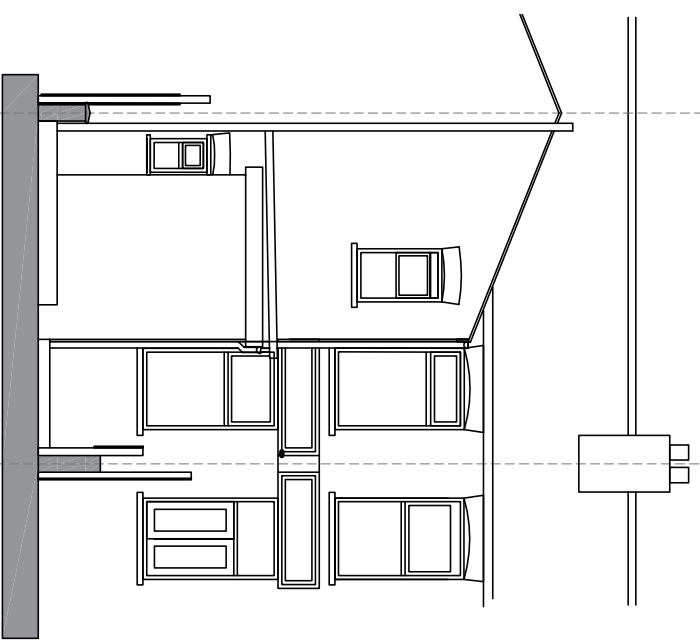

EXISTING REAR ELEVATION

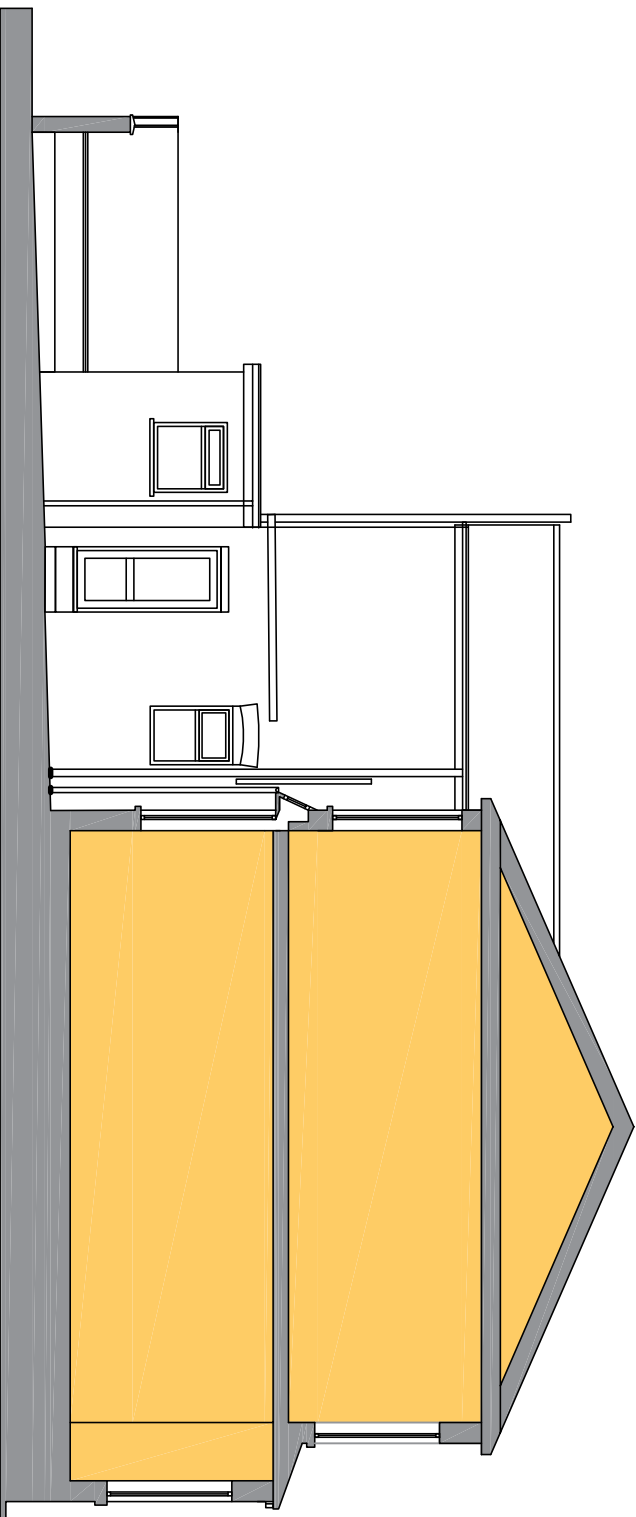

EXISTING SECTIONAL ELEVATION

GENERAL NOTES

© THIS DRAWING IS COPYRIGHT OF BHATT ARCHITECTS LTD AND MAY NOT BE REPRODUCED, COPIED OR ALTERED WITHOUT PRIOR PERMISSION.
NO WORKS ARE TO BE SET OUT FROM THESE DRAWINGS. DO NOT SCALE. USE FIGURED DIMENSIONS.
ERRORS OR OMISSIONS ARE TO BE REPORTED TO BHATT ARCHITECTS LTD BEFORE WORK COMMENCES. SUBJECT TO SITE SURVEY AND ALL NECESSARY CONSENTS, THIS DRAWING IS TO BE READ WITH ALL OTHER RELEVANT DRAWINGS AND SPECIFICATIONS.

Revision/Description		Drawn	Checked	Date
FIRST ISSUE: Issued for discussions		JB	JB	28/05/21
REV A: Issued for Planning approval		JB	JB	16/09/21
Project				
Proposed Extension				
24 Brookfield Ave				
Chorlton				
Manchester M21 8TX				
Client				
Stephen & Mary Morgan-Hyland				
Architect				
Bhatt Architects Ltd Manchester				
Drawing Title		Scale		
Existing Elevations		1:100 @ A4		
		Date		
		27/02/20		
Job Reference/Drawing No		Revision		
P109/P/04		A		