



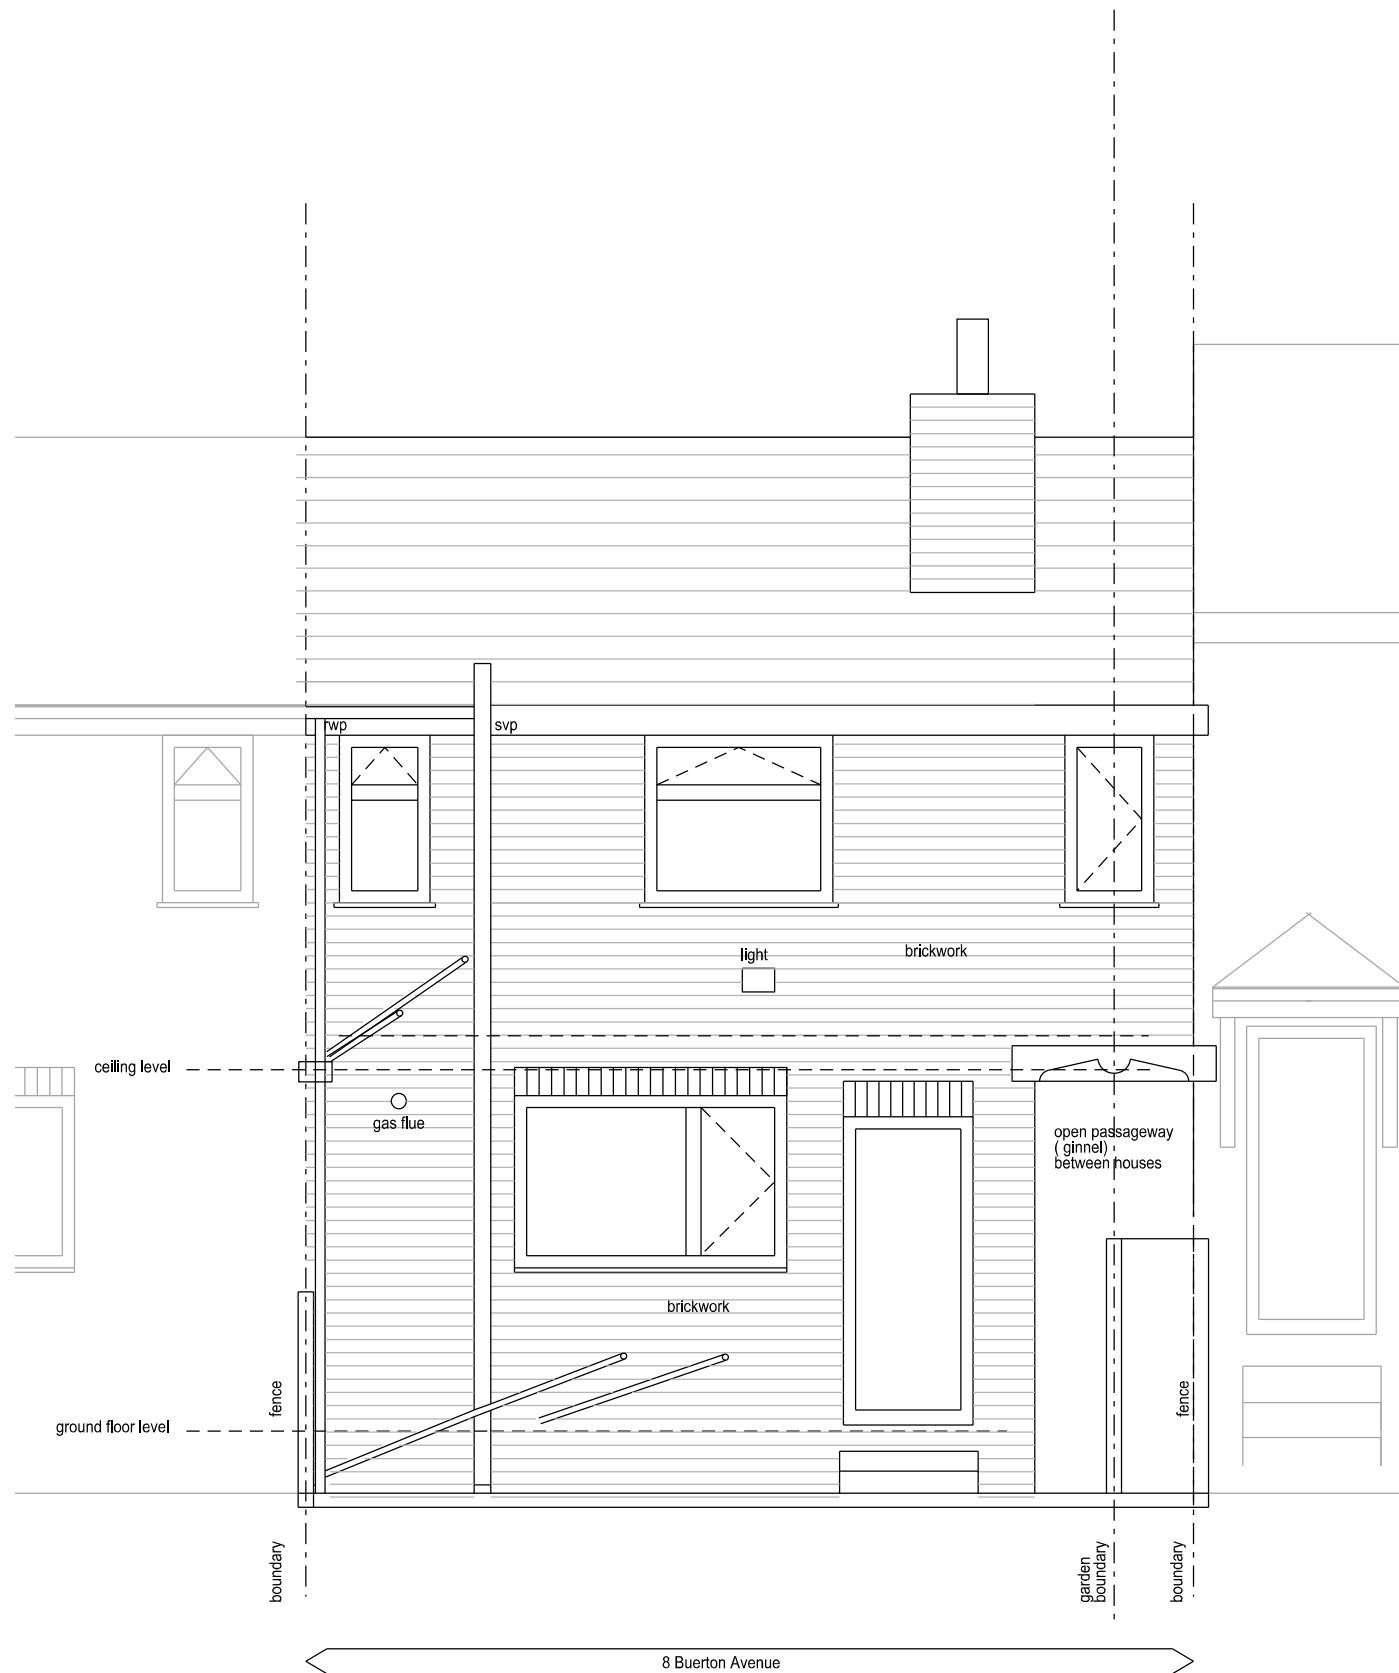

REAR ELEVATION

 

Building Plans (Bury)

buildingplansbury@gmail.com
Tel: 07738 591374

Copyright of Building Plans (Bury)

Client : Mr & Mrs Fellone
Project :- 8 Buerton Avenue
M9 0PX

Drawing Number : B8-plng-E03
Date : May 21

Drawing Title : Existing rear elevation



Title
Notes :- text standard
629