
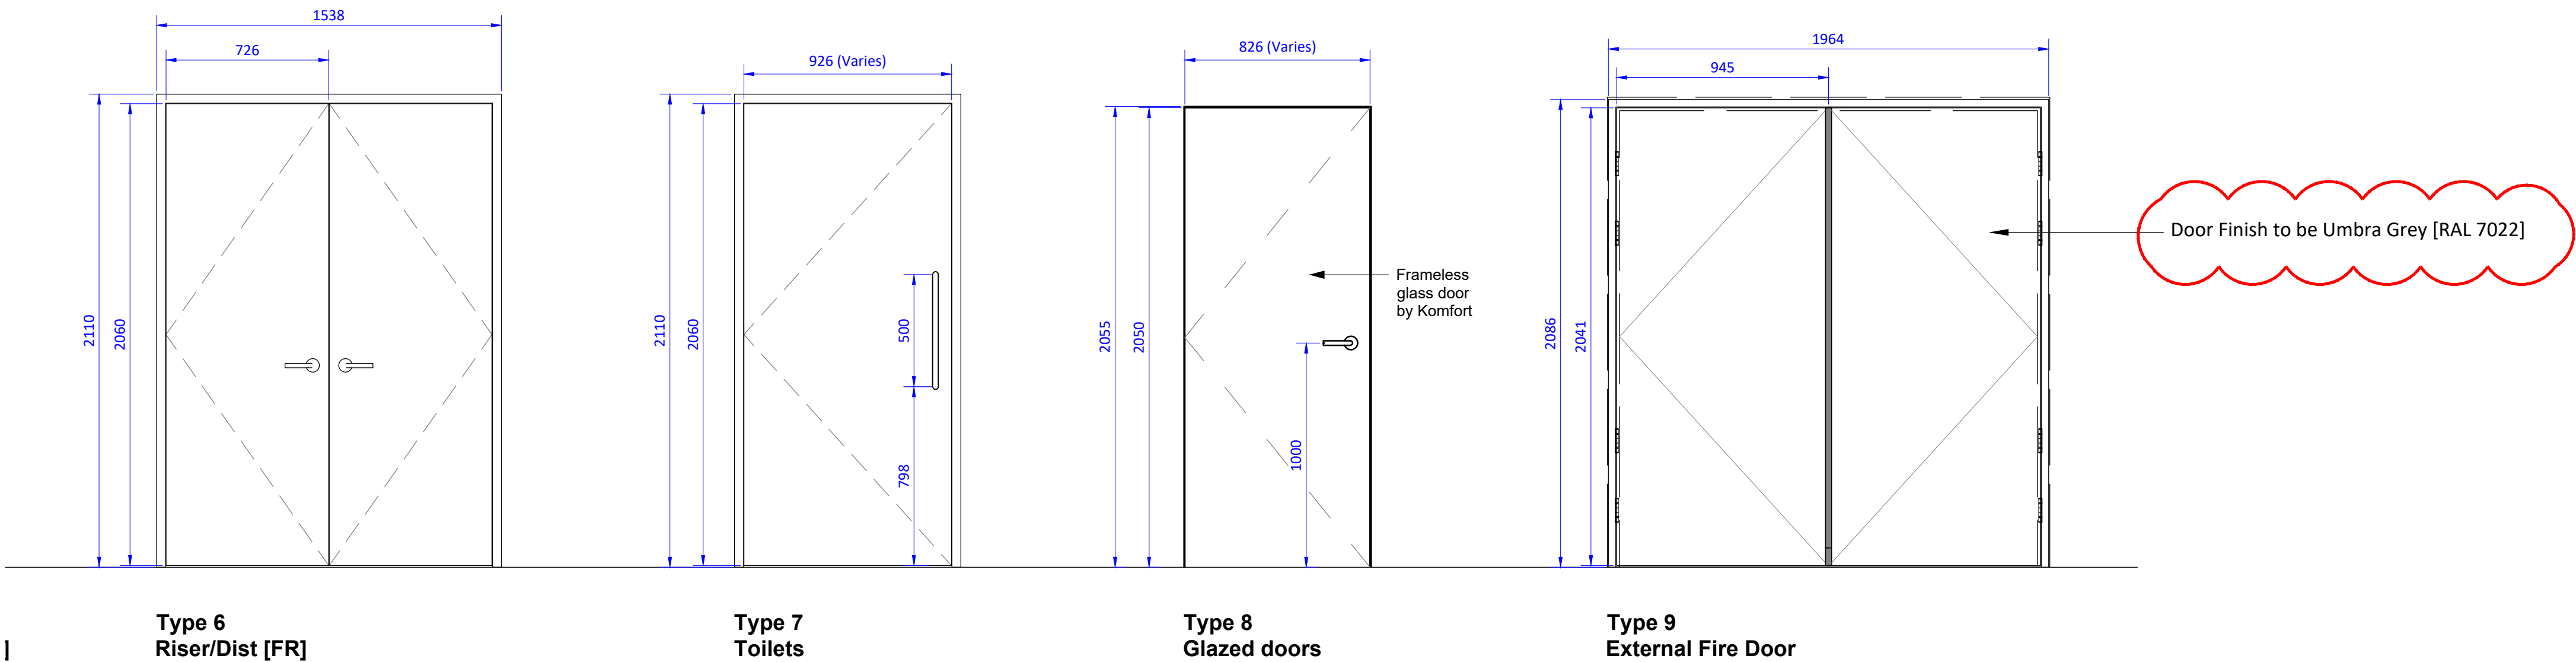


CONSTRUCTION

PRETTYLITTLETHING

Notes:-

1. All JDS drawings to be read in conjunction with the full JDS Tender pack of information.
2. Refer to B1-XX-SH-A-7001 for Door Schedule.

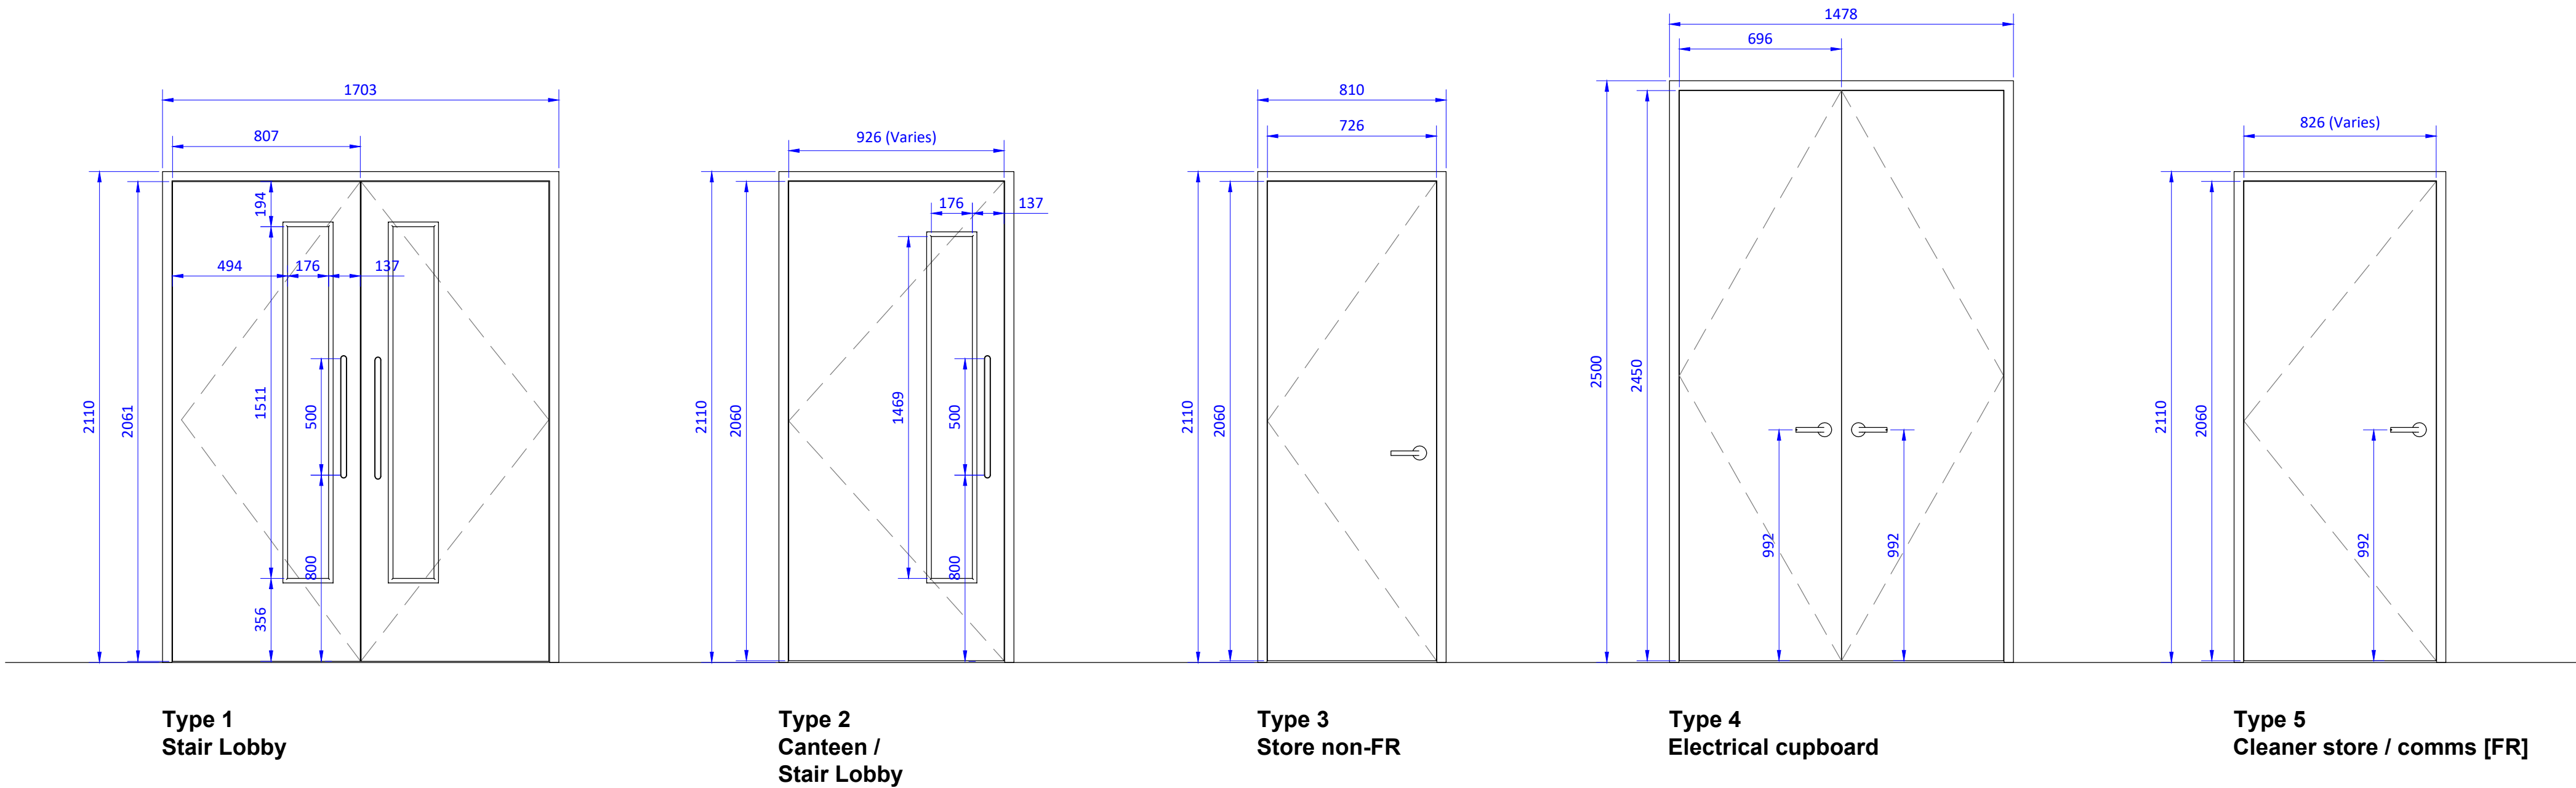

B	Finish annotation added in conjunction with pre-start planning conditions.	CM	TR	07.07.21
A	Construction Issue	CM	TR	10.06.21
Rev	Description	by	Chk	Date

Project: PLT Wellington Mill Pollard Street East, Ancoats, Manchester, M40 7FS

Title: Proposed Door Elevations Scale 1:100

Client: Pretty Little Thing

Drawn By: CM Checked By: TR on 05/09/2020

Original Size: A1 Project Number: 22009

Drawing Number: B1-XX-DR-A-7002 REV B

Proposed Door Elevations
Scale 1:20

