


General Note
★ Drawn information based on West Coast survey last issued July 2016
and SEP survey issued 22.08.18 (Basement areas). All dimensions are
to be checked on site with any discrepancies report to the architect prior
to the works being carried out.

All works to be in accordance with the planning approval and any
subsequent approved local authority planning correspondence including
drawings, documents and reports.

All works are to comply with Building Regulations, British Standards,
Code of Practice and any local statutory requirements.

All products specified are to be installed strictly in accordance with the
manufacturers recommendations, specification and details.

To be read in conjunction with 5plus existing, demolition and proposed
plan, elevation and section drawings. Drawing to be printed and read in
colour.
For all structural works refer to Shepherd Gilmore information.
For all services works refer to Cundall information.
For fire strategy refer to Exova information.
For all landscape works refer to LAYER information.
For all acoustic design refer to Hann Tucker information.
All front of house finishes subject to further input from Interior Designer.

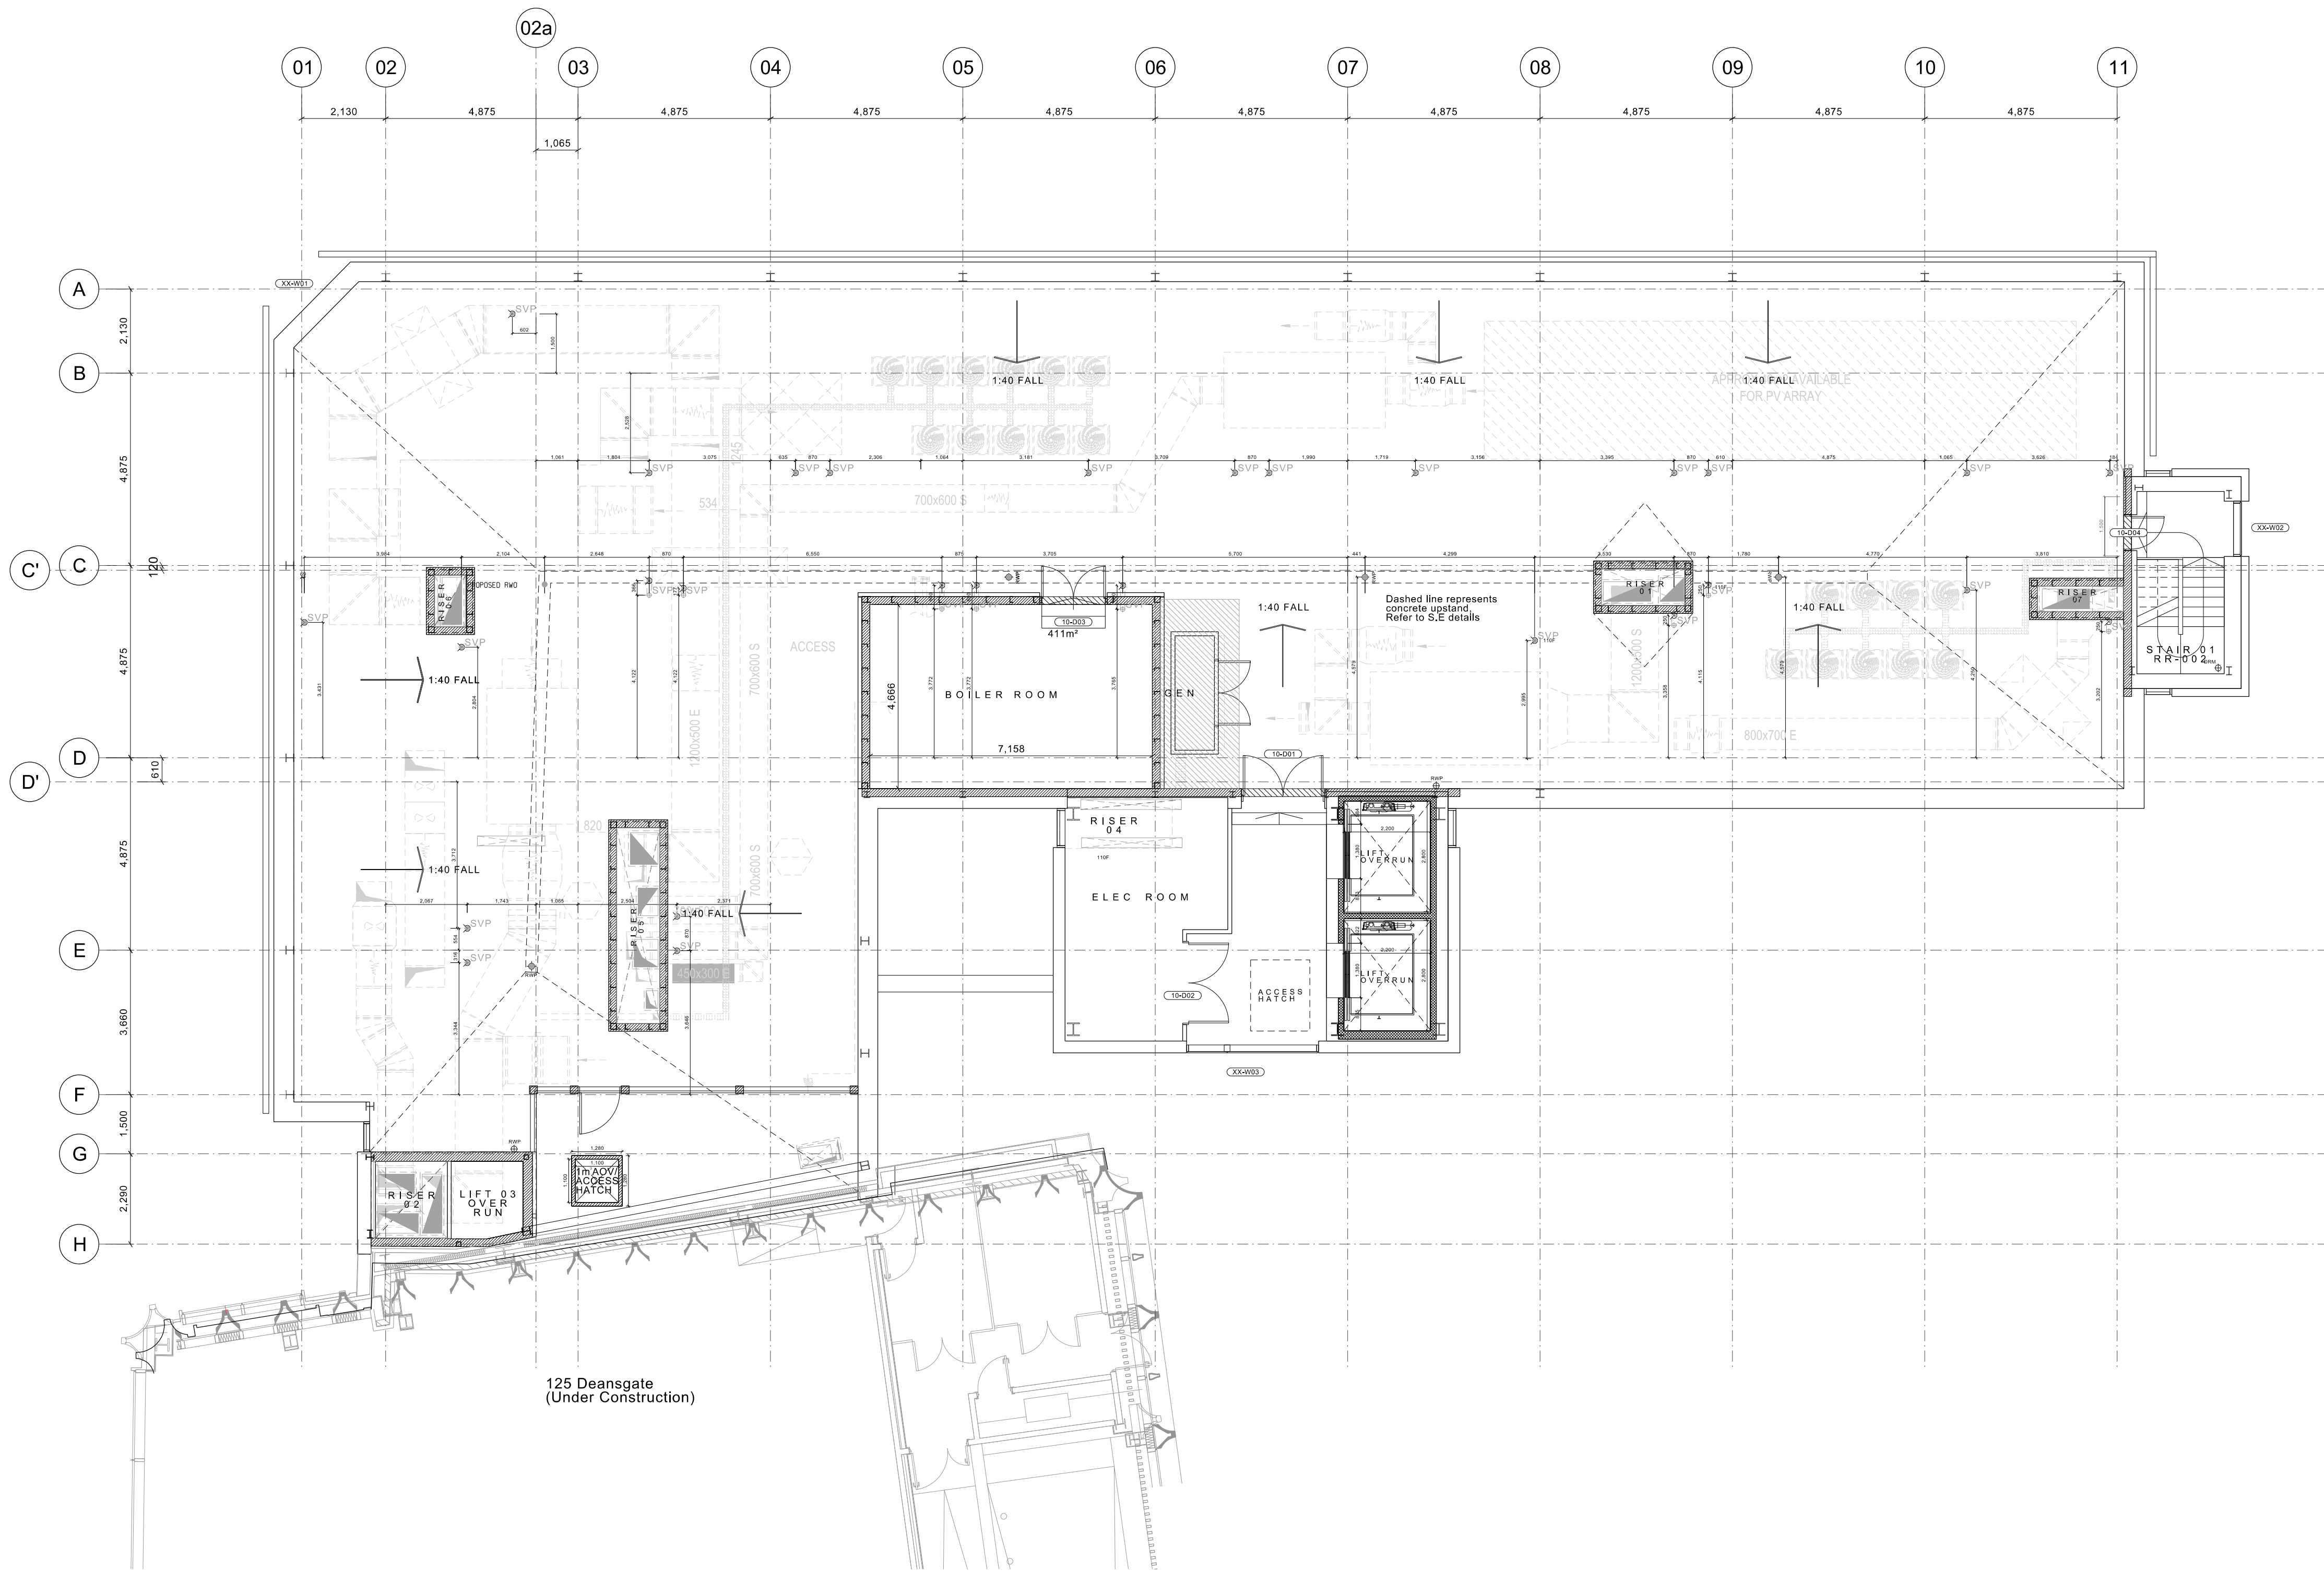

V	13.08.19	SVP set out added. AOV set out amended
U	13.08.19	Stage 05 Coordination and revised construction Grid setting out. Status updated.
T	29.05.19	Amendments to Stage 04 pack as per agreed VE
S	29.03.19	Amendments to Stage 04 pack in line with VE schedule Rev 08 (14.03.19) Item 04 & 4.12A
R	21.12.18	DRM added to Stair 01
Q	16.11.18	Door openings rationalised throughout. Issued as part of Joinery Package.
P	02.11.18	Issued as part of Roof Package.
N	26.10.18	RVPs reviewed Issued as fixed layout
M	17.10.18	Fixed GA issue
L	28.09.18	Updates to proposed staircase
K	29.08.18	Issued to Contractor Design Team
J	03.08.18	Issue following updated basement survey and amendments to GA plans
H	27.07.18	Issued as part of Stage 3 documentation
G	23.07.18	Issued as part of Stage 3 documentation (draft)
F	11.07.18	Issued to Design Team for Stage 3 Coordination.
E	22.06.18	Issued to Design Team
D	04.05.18	Issued as part of Planning Application
C	26.04.18	Issued for Client & Design Team review
B	13.04.18	Layouts updated following Client and Design Team Meetings.
A	12/04/18	Issued for Information

REV:	DATE:	DETAILS:
------	-------	----------

5plus architects

Manchester: 0161 228 0211
Fourth Floor, The Hive, 47 Lever Street,
Manchester M1 1FN

London: 0207 253 7644
Third Floor, 25 Chart Street,
London N1 6FA

5plusarchitects.com

PROJECT:
John Dalton House
Manchester

TITLE:
Proposed Floor Plan
Roof Level

SCALE: 1:100 @ A1
ORIGIN DATE: 05.04.18
DRAWN: HM
CHECKED: TH

STATUS:

CONSTRUCTION

PROJECT: 05441
DRAWING NO: B2_02_2210

REV:
V