




ISLINGTON WHARF LOCKS
GT ANCOATS
MANCHESTER

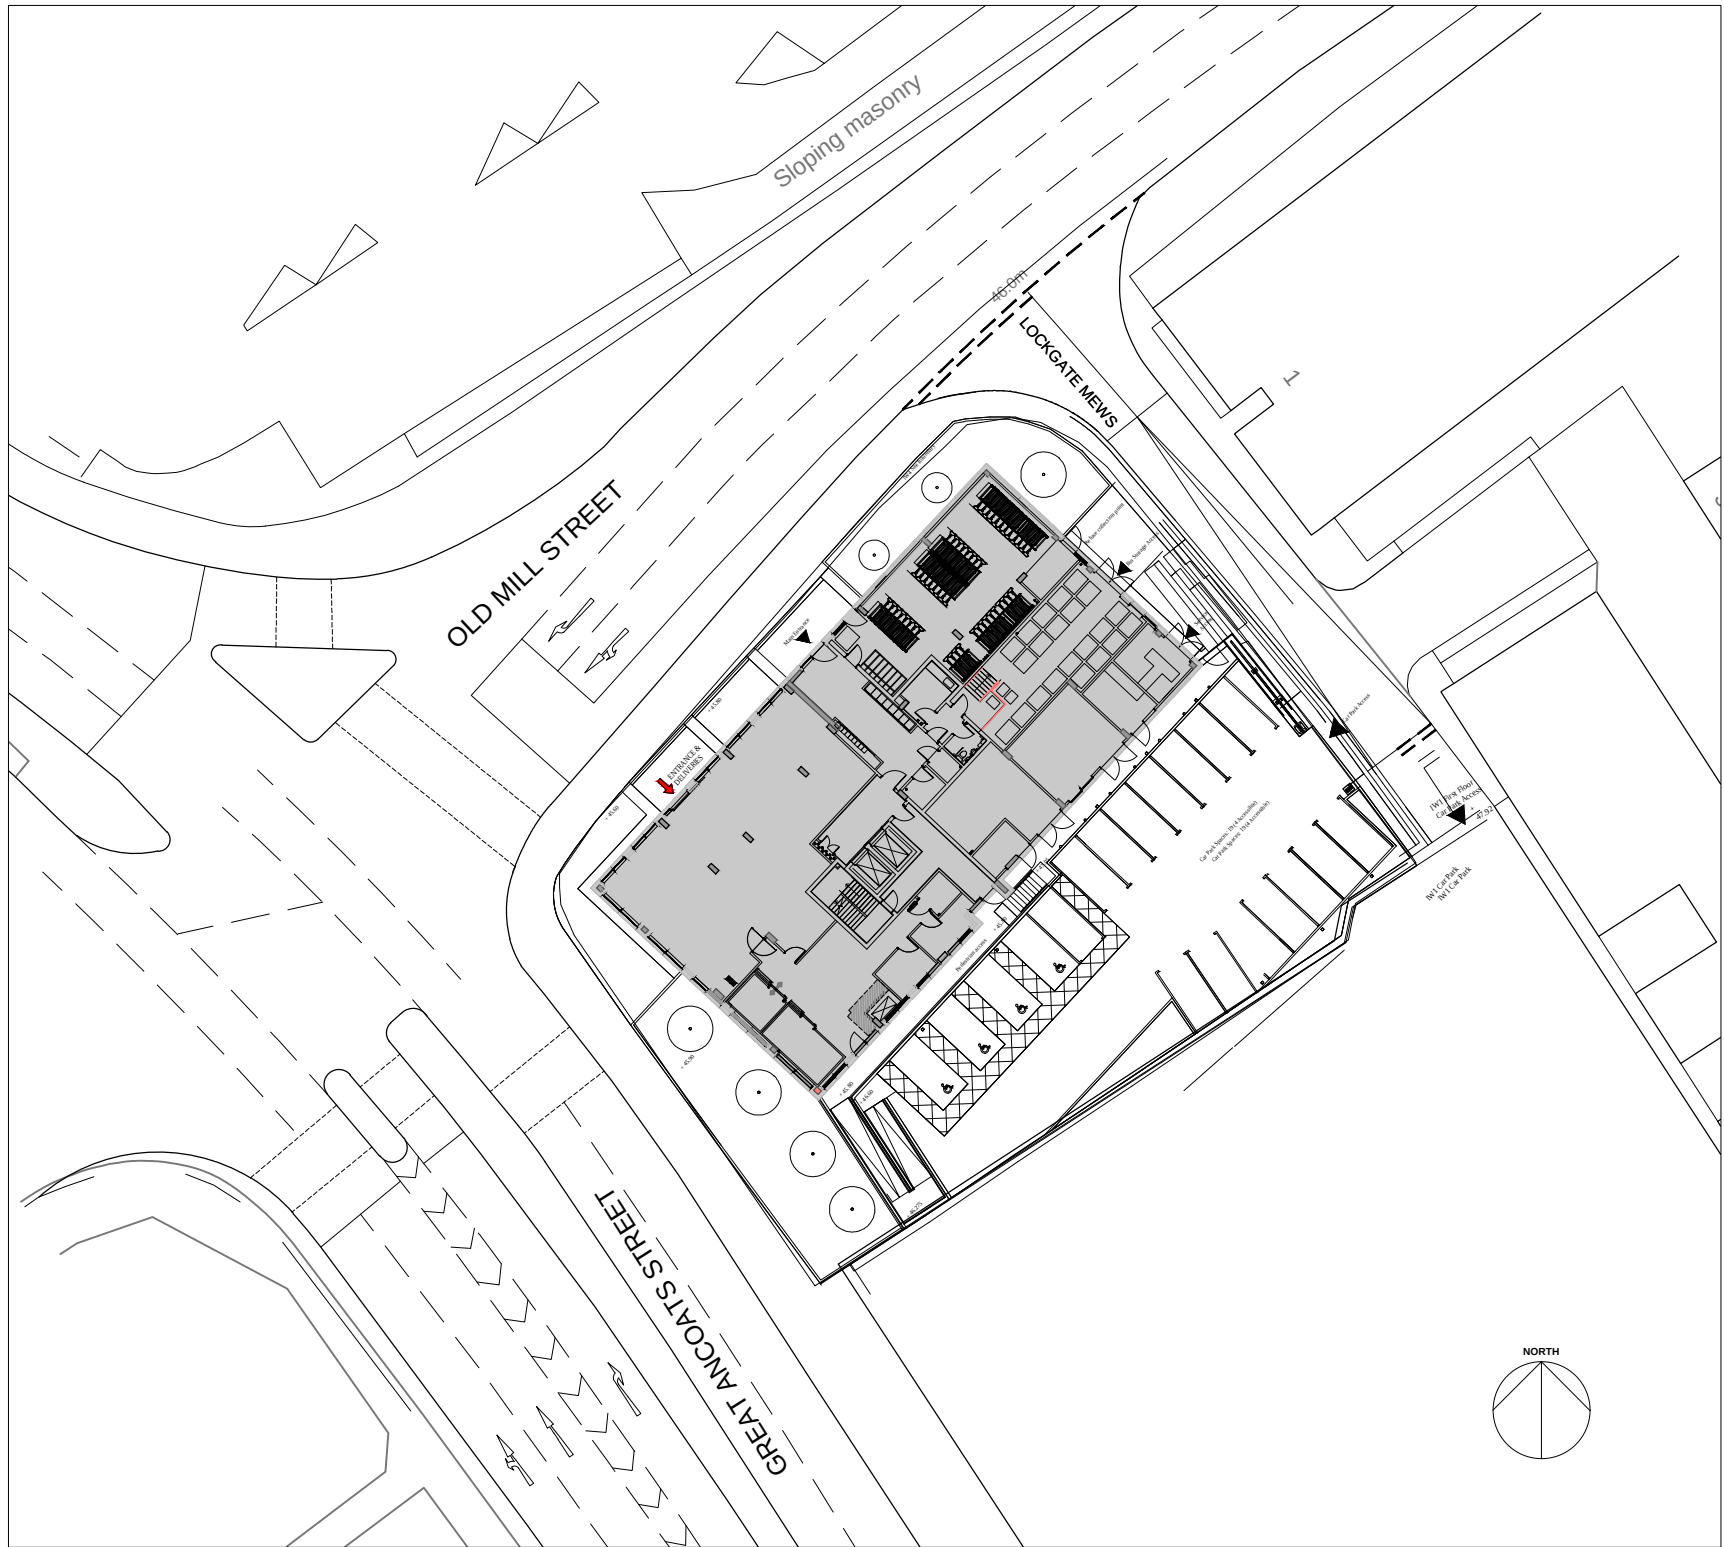


PROPOSED SITE PLAN - Scale 1 : 500 @ A1

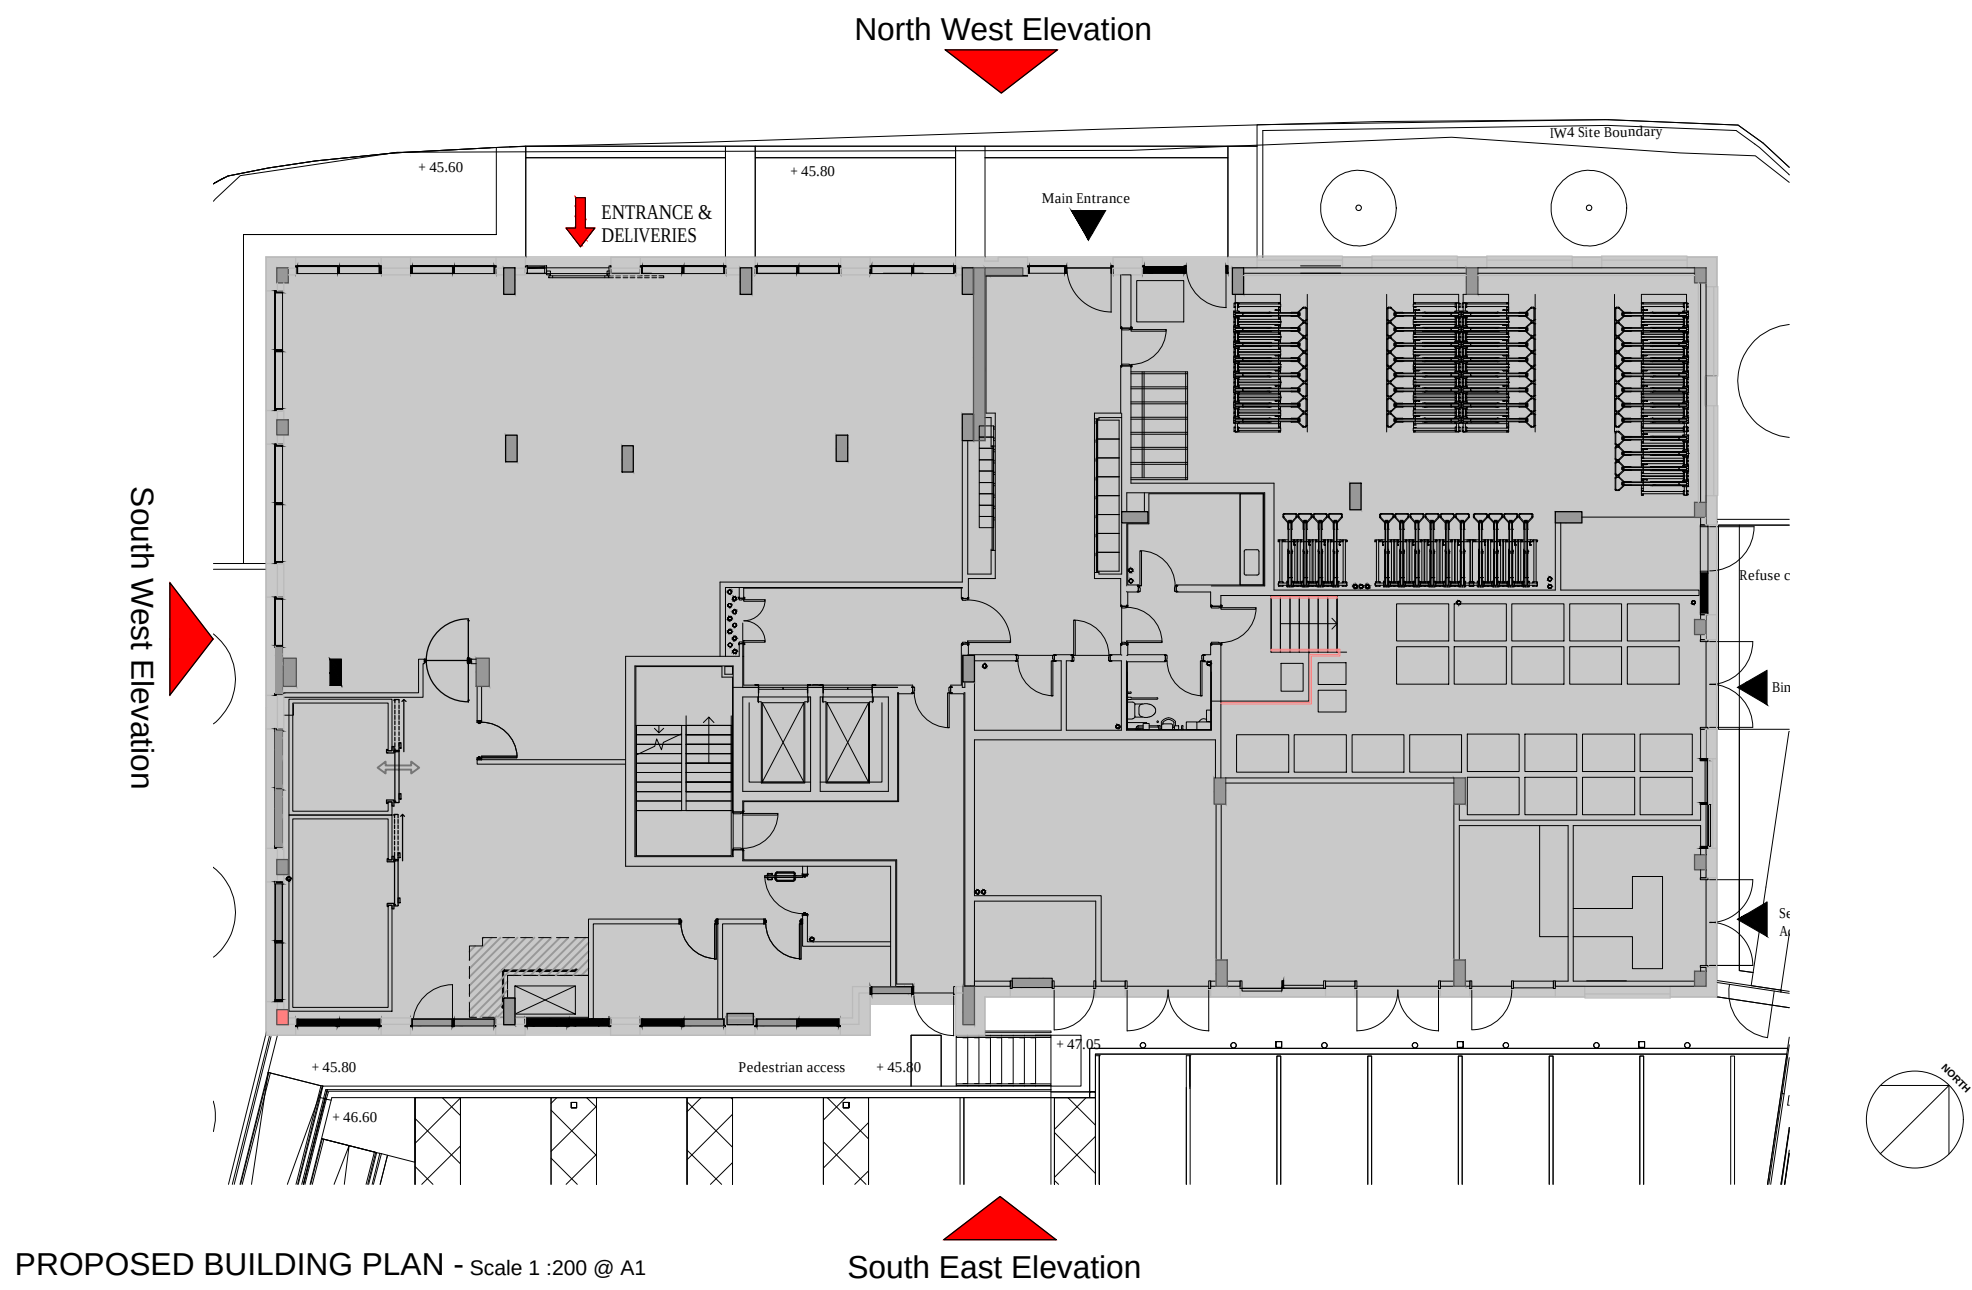

PROPOSED BUILDING PLAN - Scale 1 : 200 @ A1

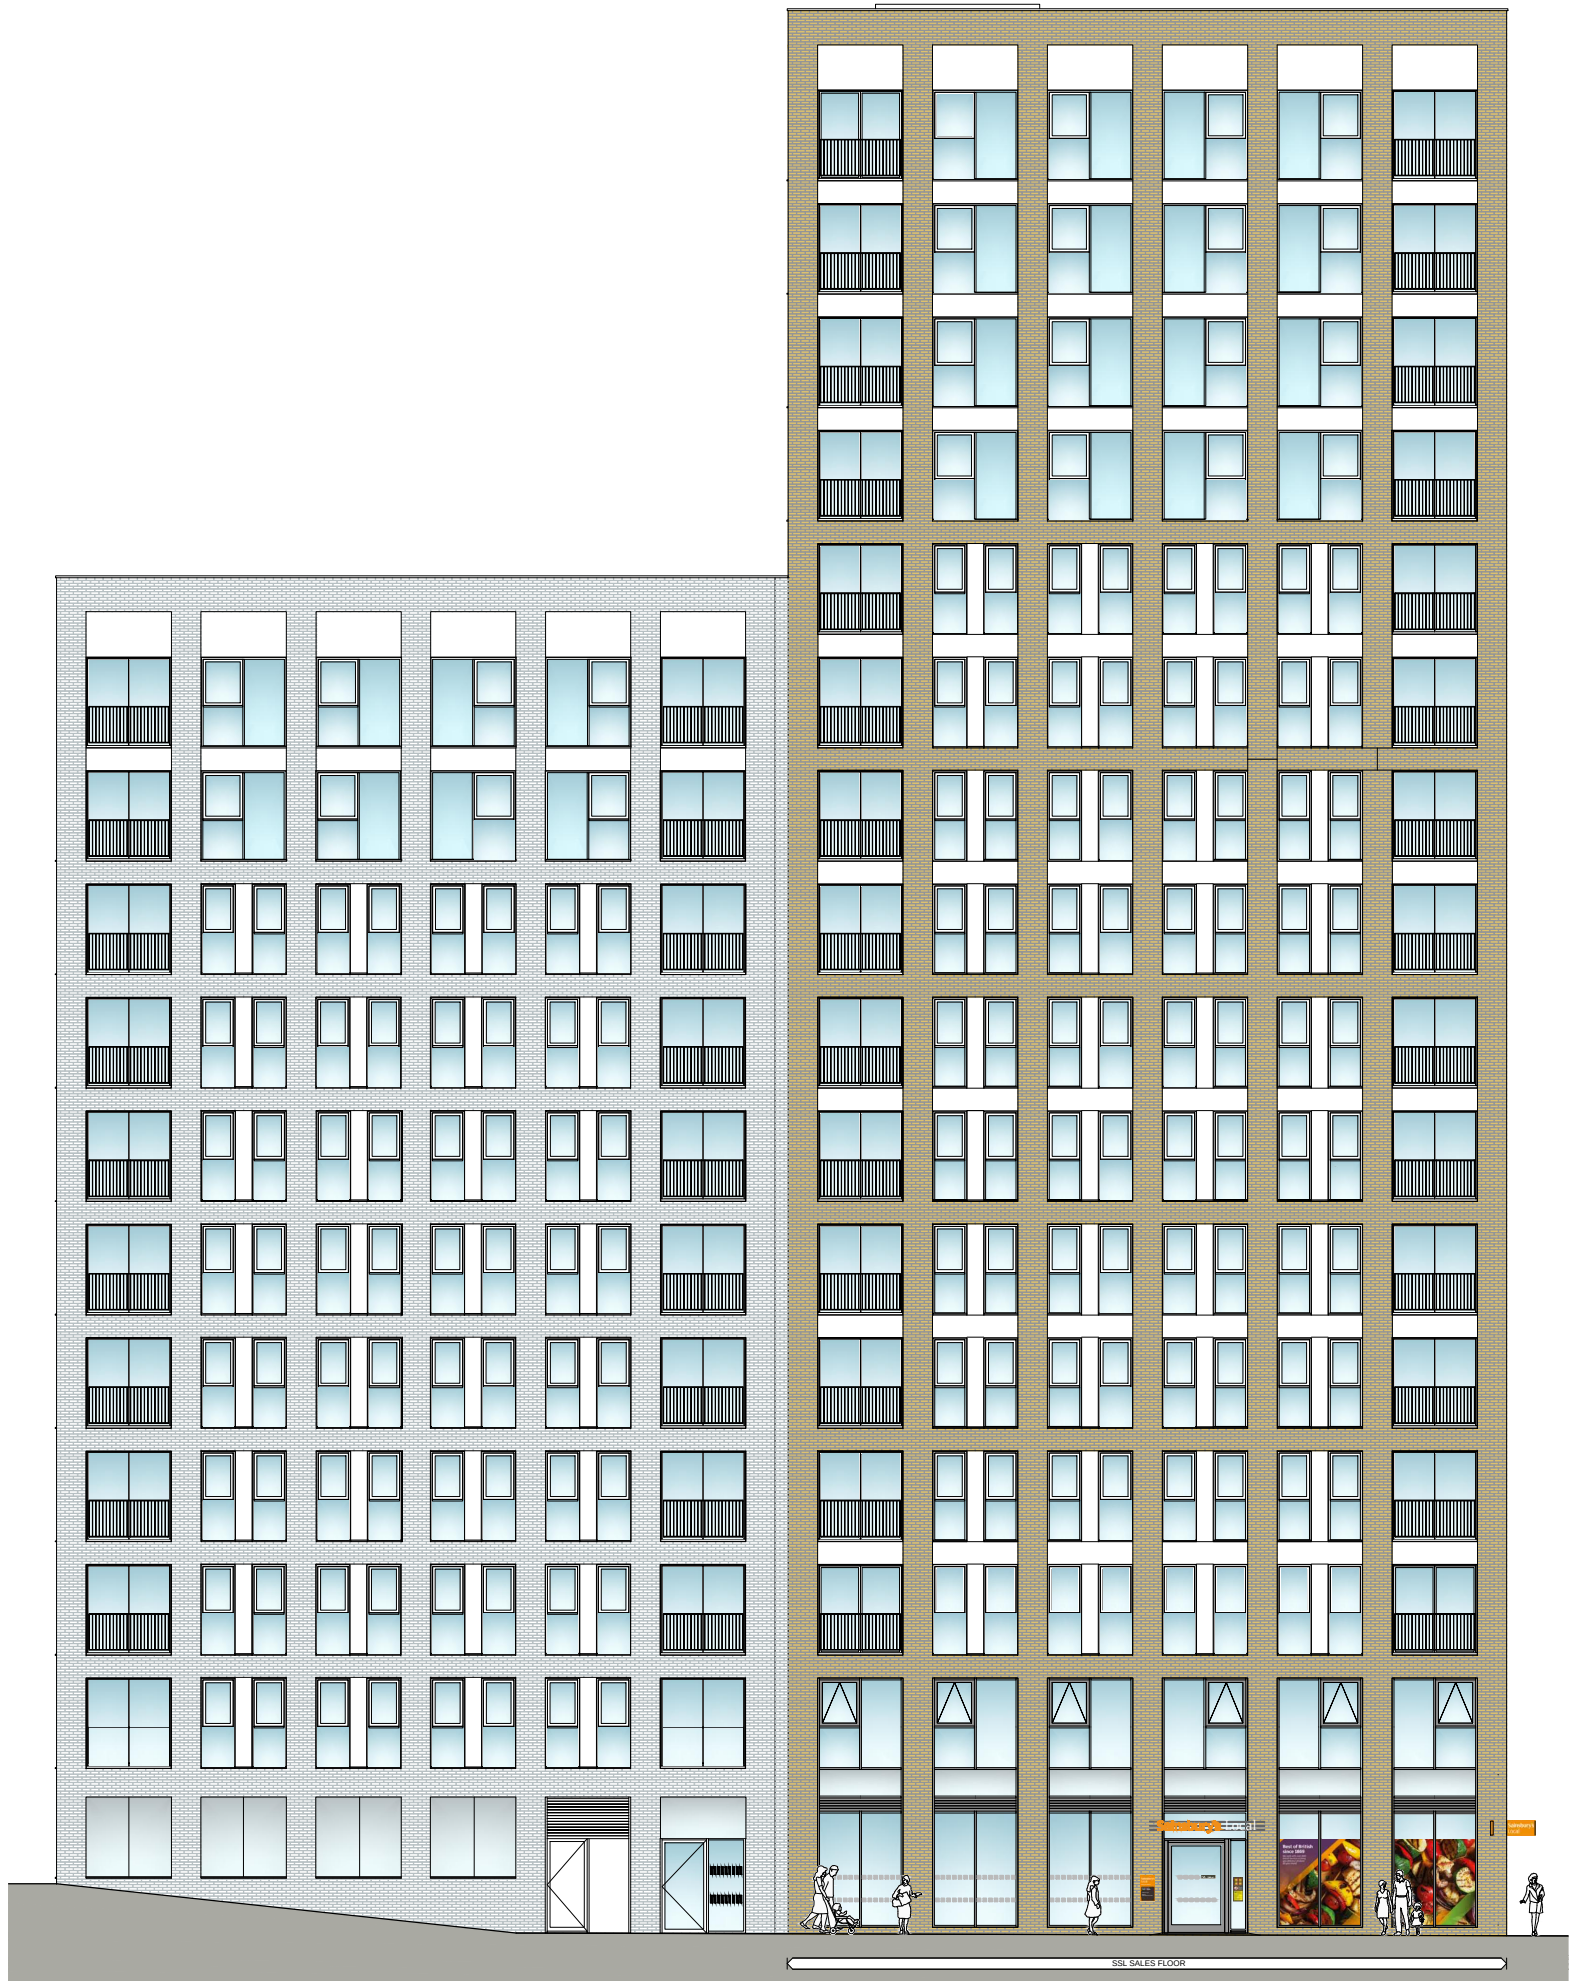

PROPOSED NORTH WEST ELEVATION - Scale 1 : 200 @ A1

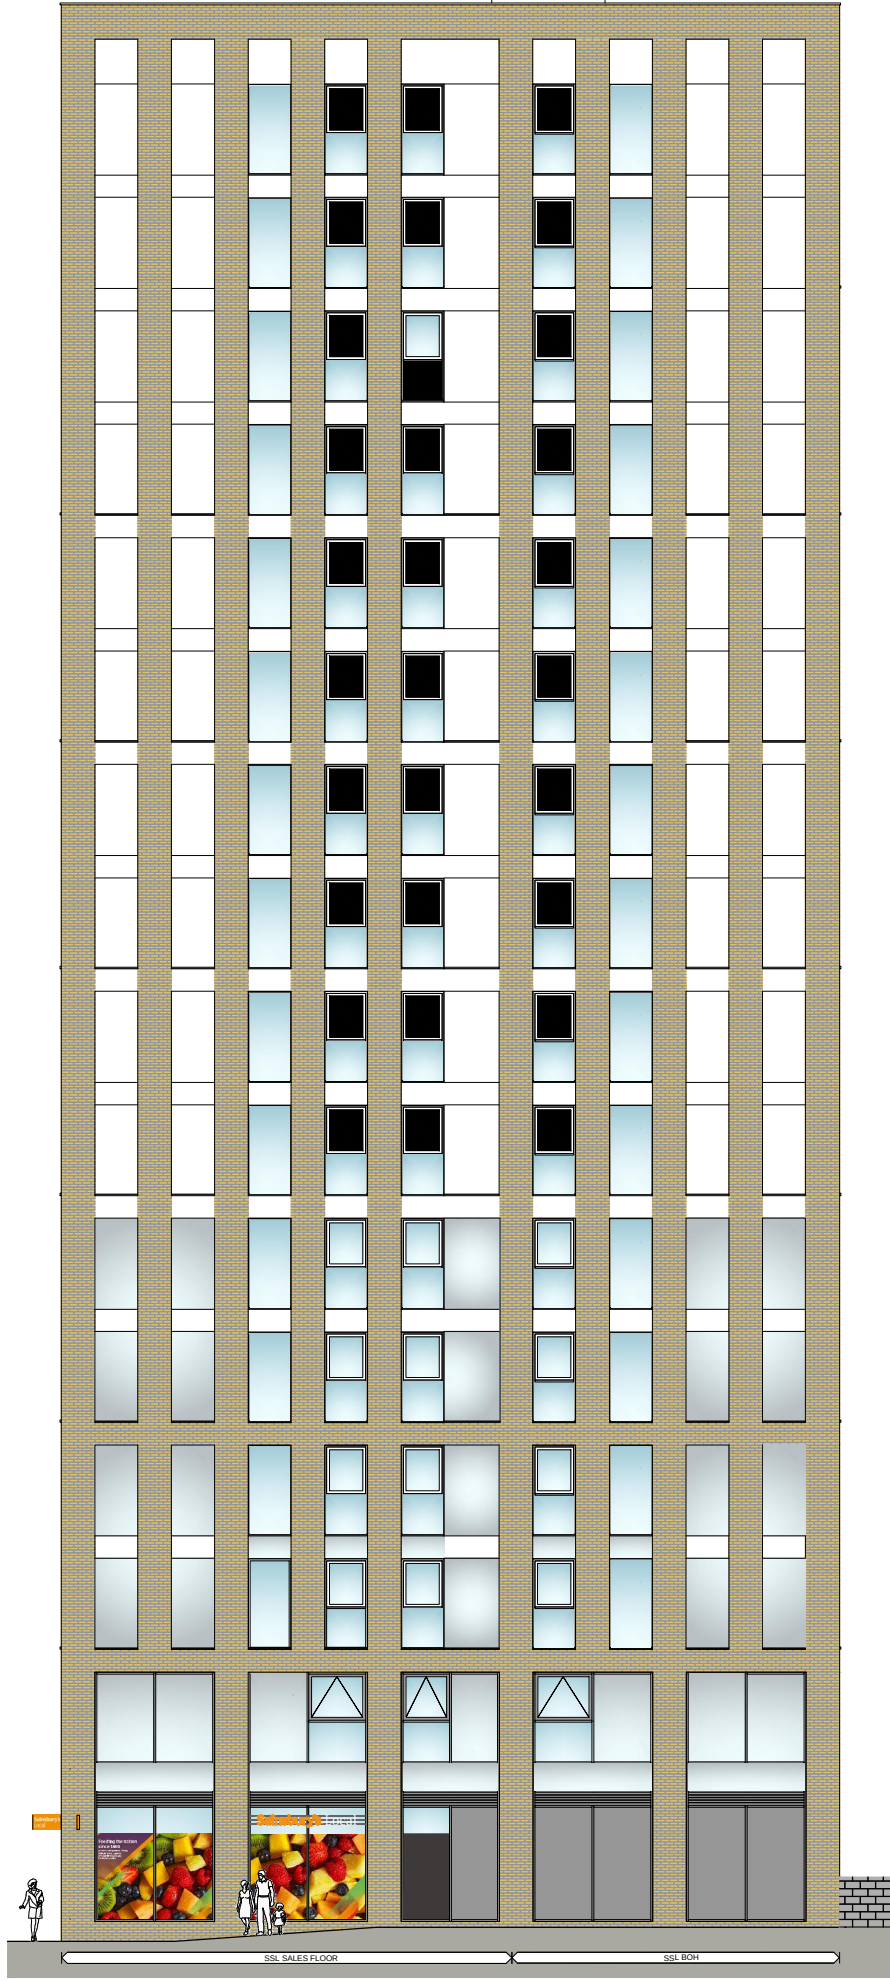

PROPOSED SOUTH WEST ELEVATION - Scale 1 : 200 @ A1



PROPOSED SOUTH EAST ELEVATION - Scale 1 : 200 @ A1