



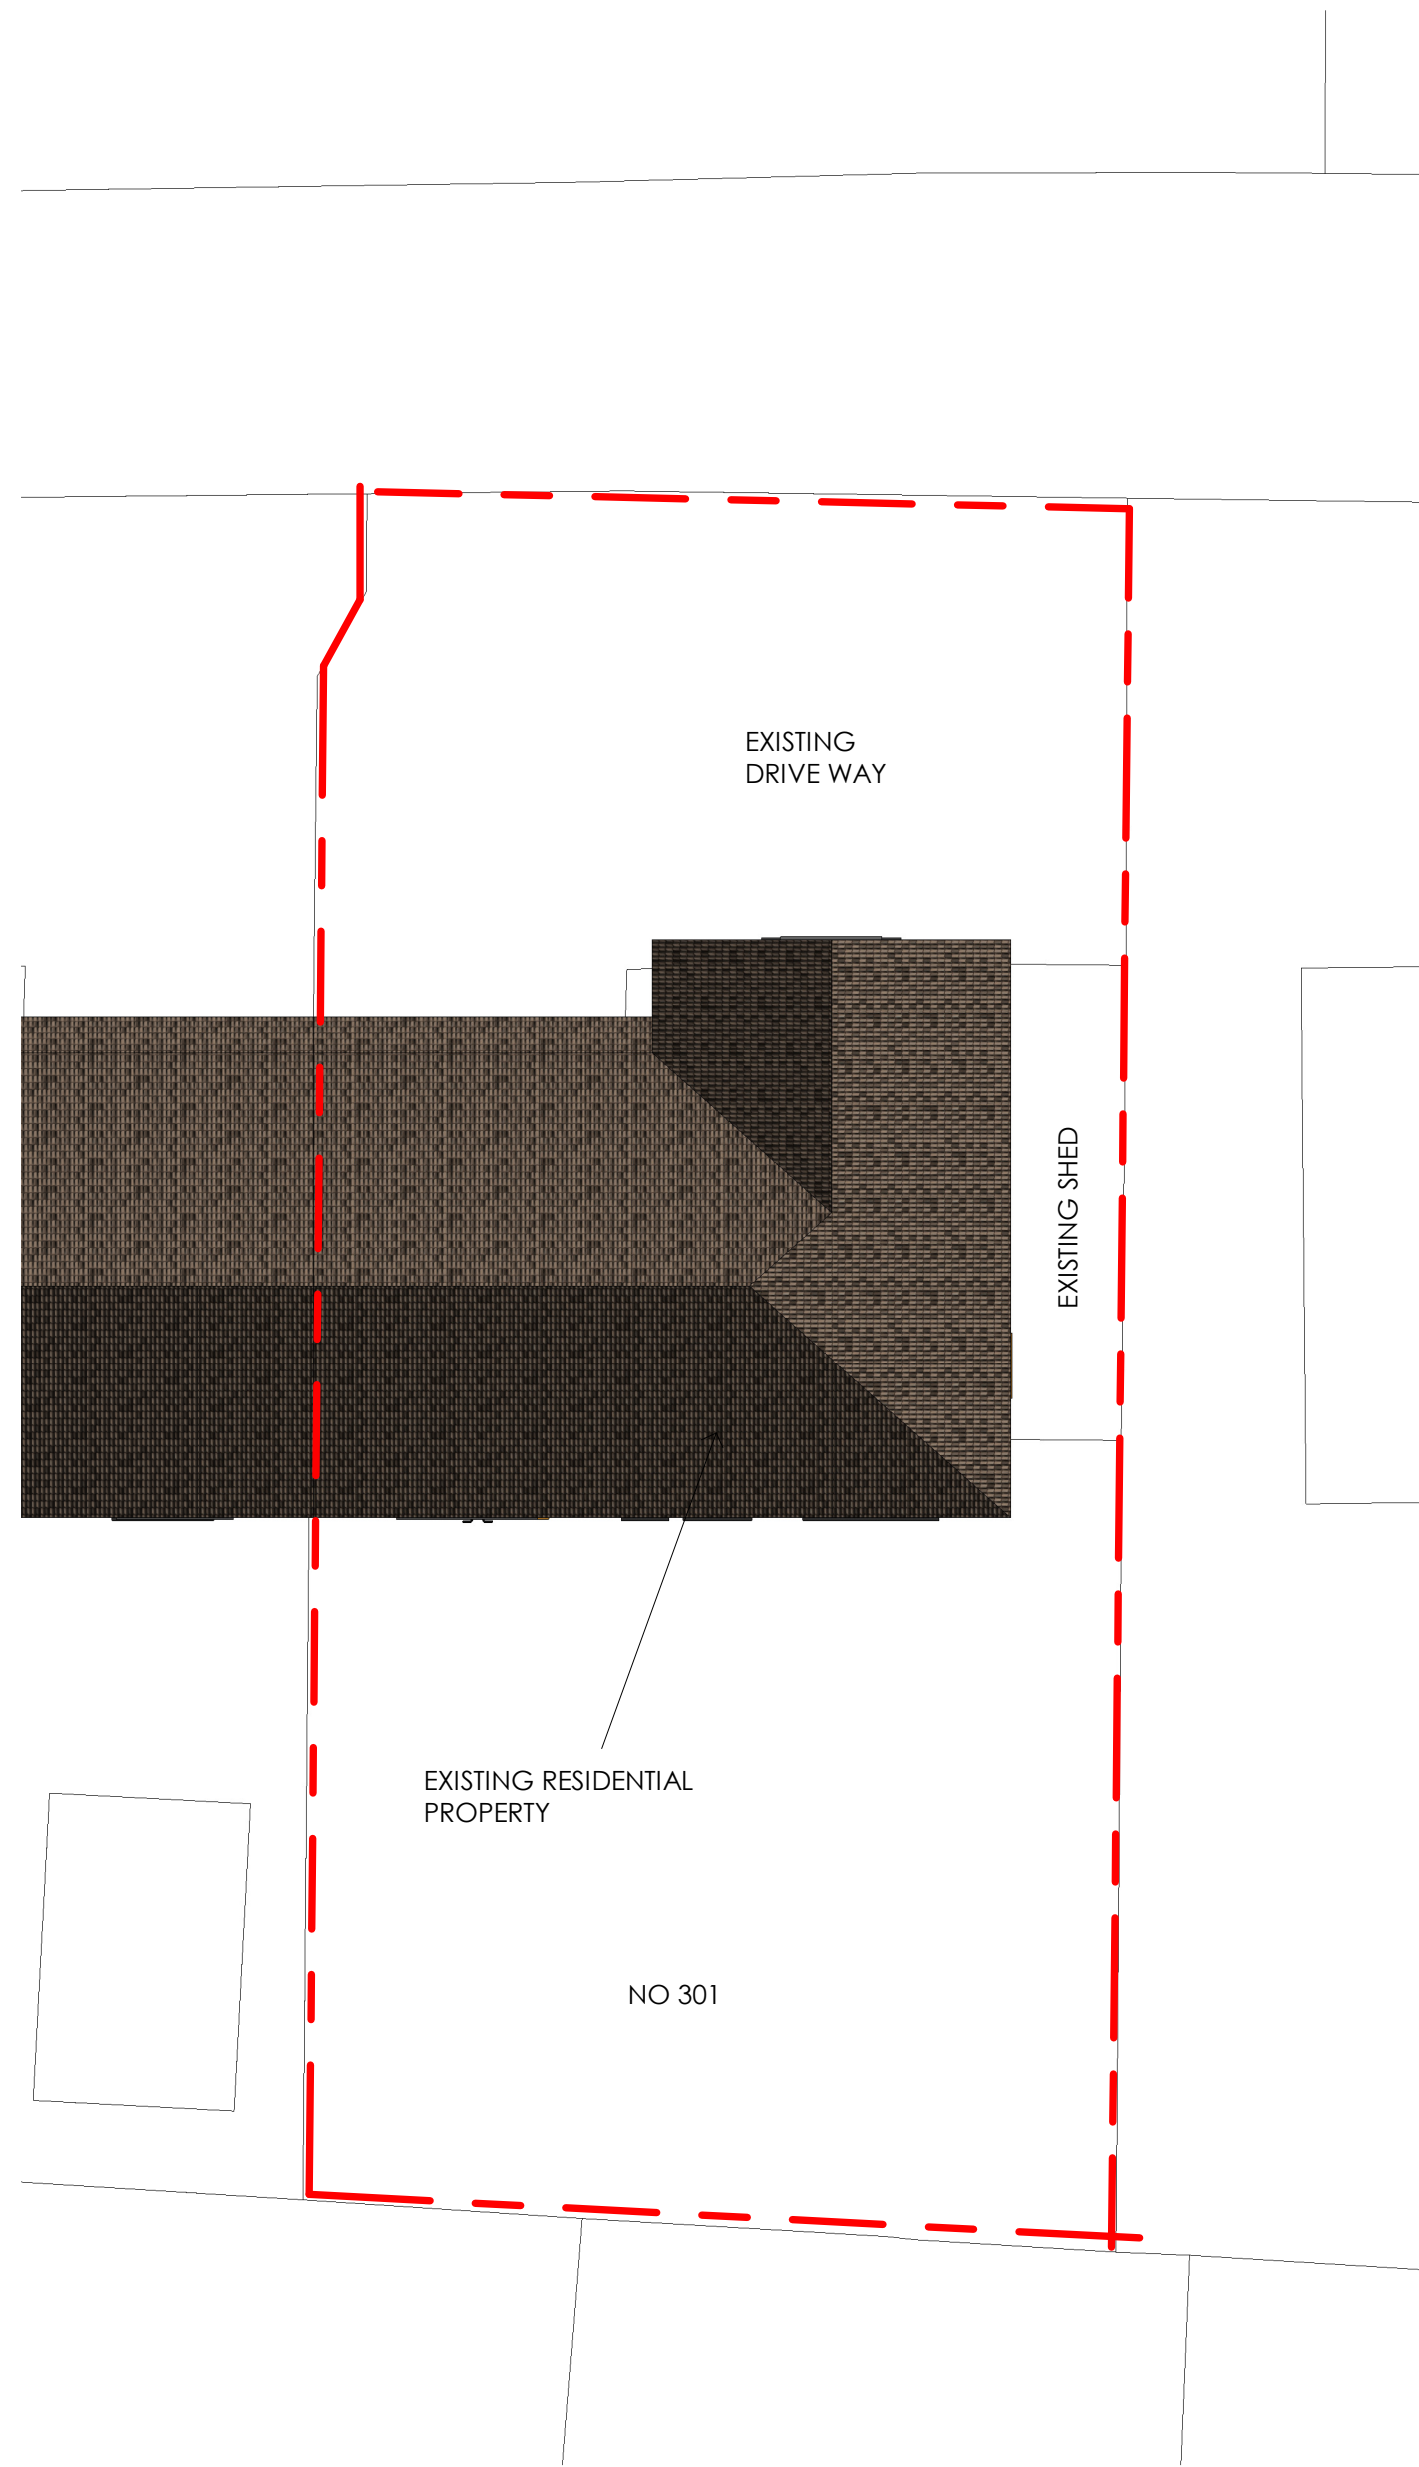

1 EXISTING SITE PLAN 01
SCALE 1:100

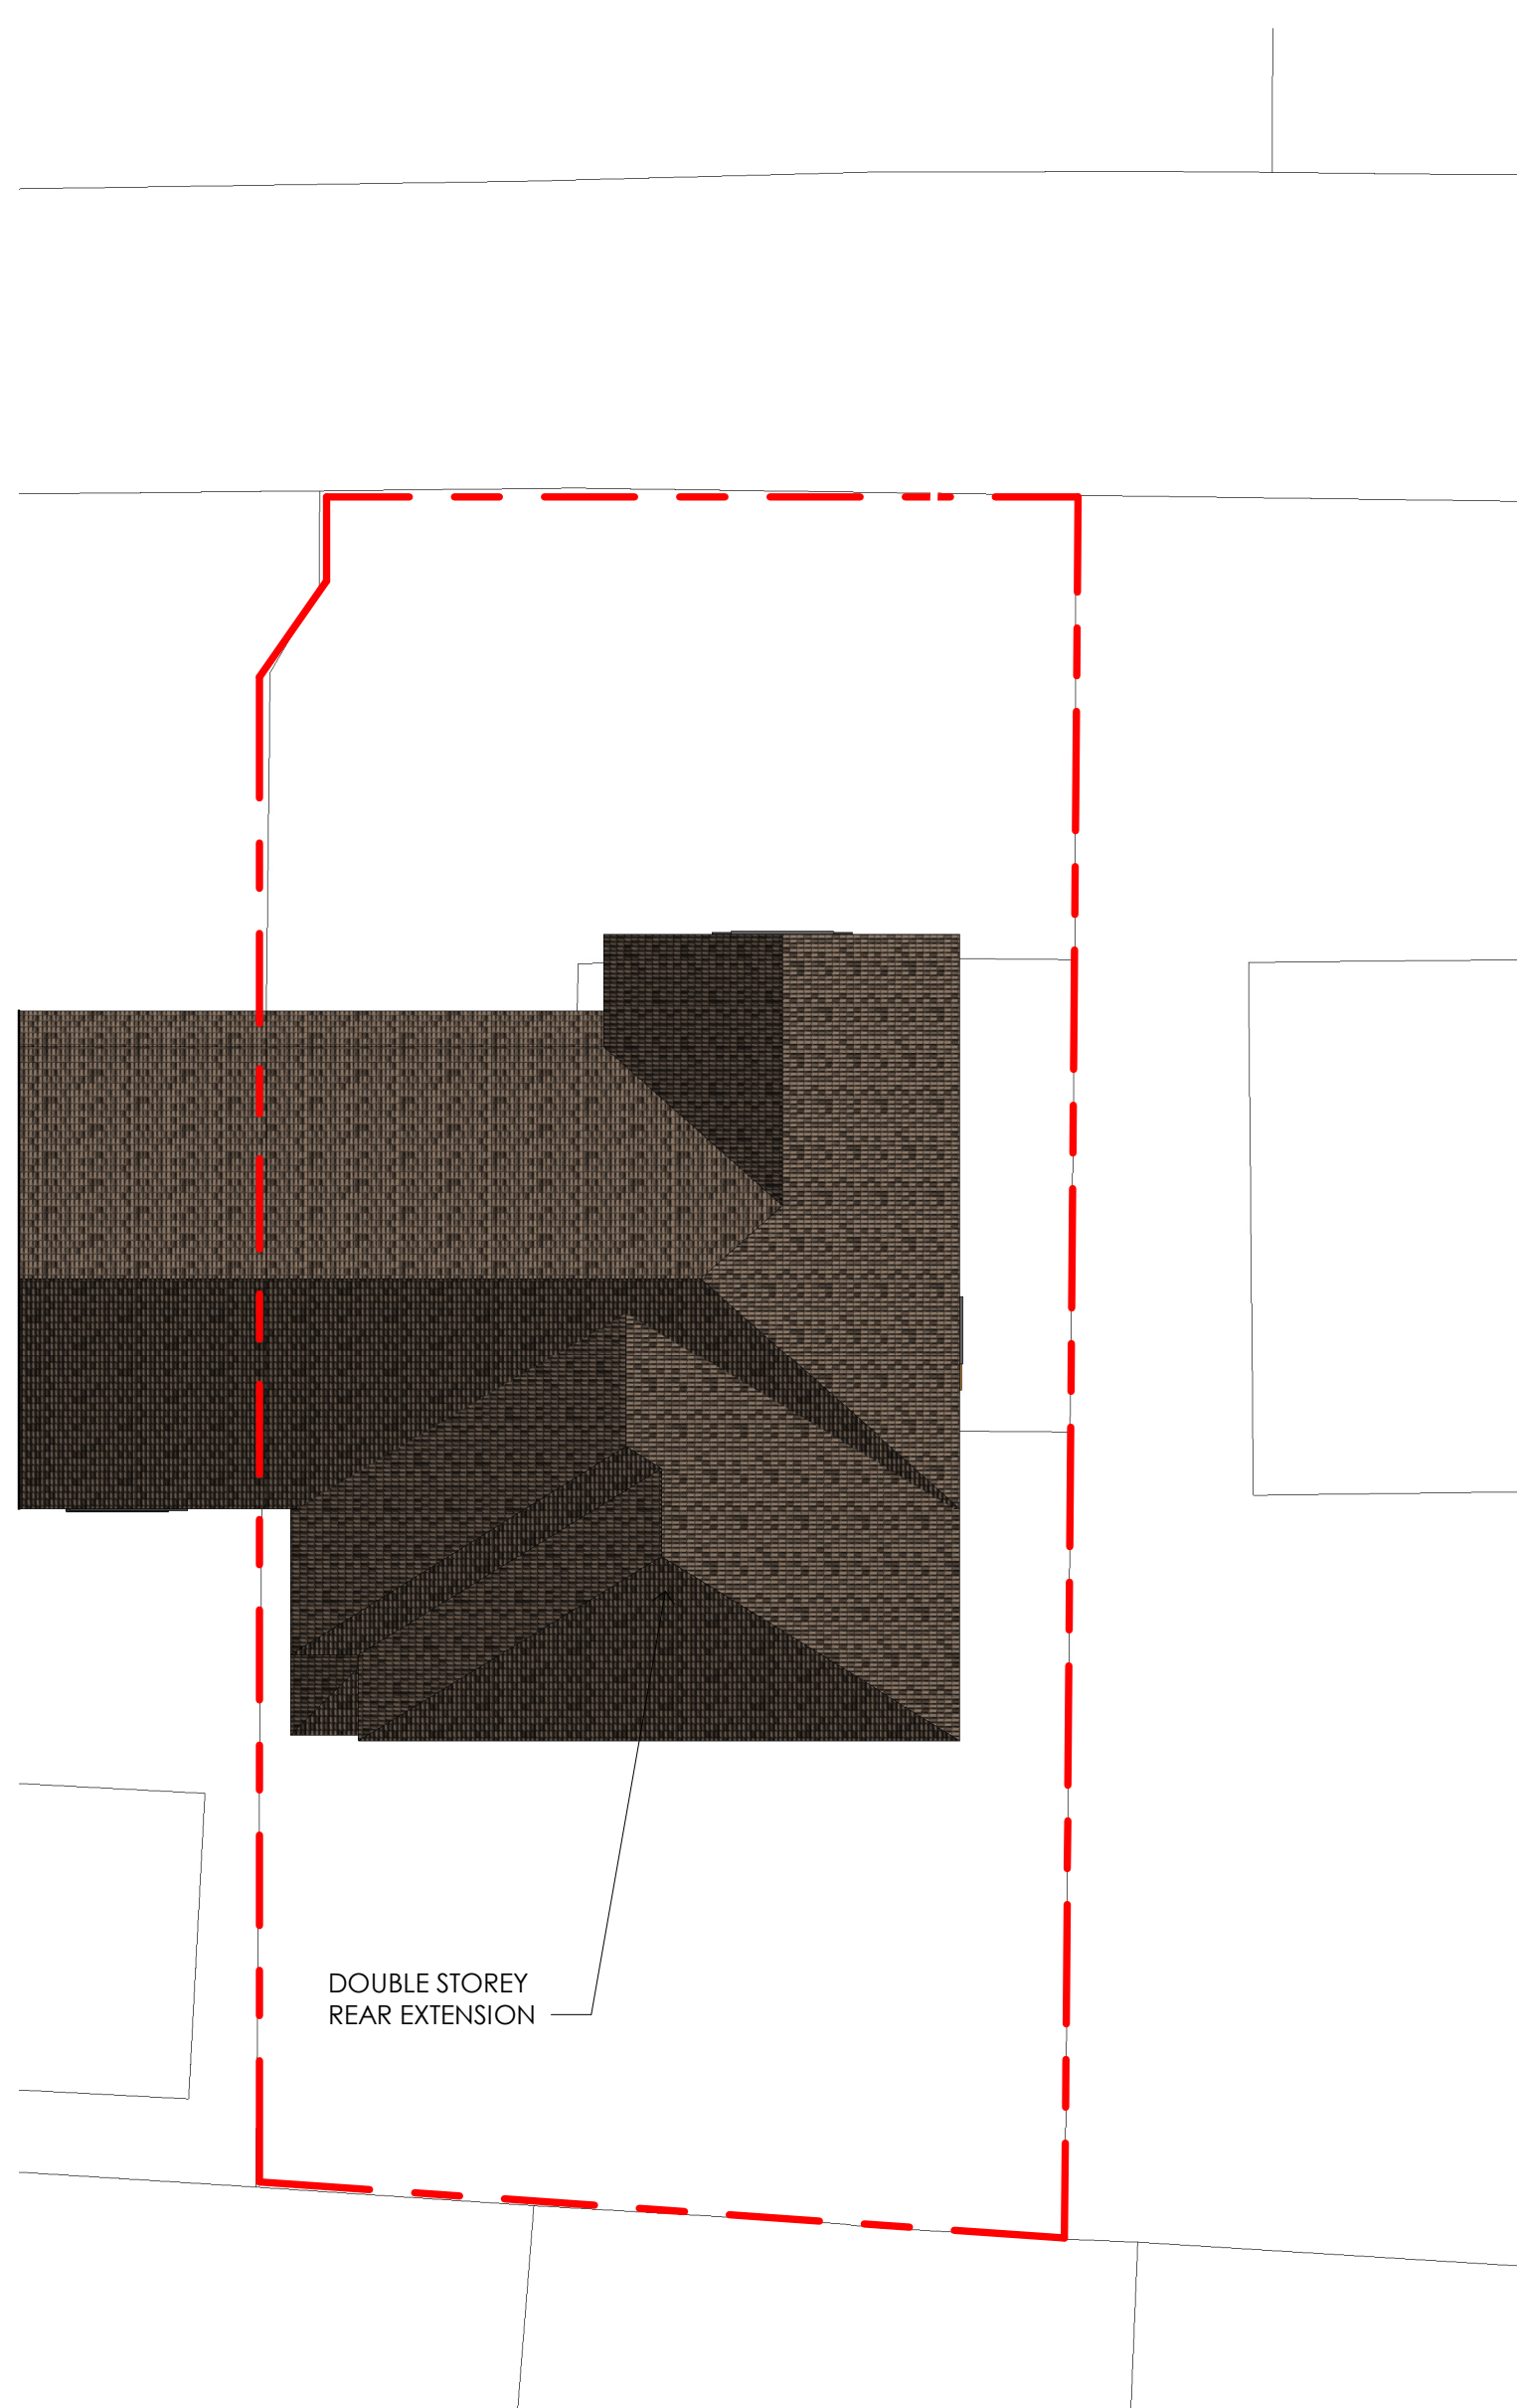

2 PROPOSED SITE PLAN 01
SCALE 1:100



3 SITE LOCATION PLAN
1 : 1250

CM

Rev	Description	Date
02	PLANNING SUBMISSION	10/06/21

CODE I	SUITABILITY DESCRIPTION BUILDING CONTROL SUBMISSION
STATUS S2	PURPOSE OF ISSUE BUILDING CONTROL SUBMISSION

PROJECT
301 PARRS WOOD M20, 6JZ

TITLE
LOCATION PLAN, EXISTING AND NEW SITE PLAN

CLIENT		
A.KHAN		
DRAWN BY M.WALSH	CHECKED BY M.WALSH	DATE 10/06/21
SCALE (@ A1) 1 : 1250	PROJECT NUMBER MCS2185	
DRAWING NUMBER A100		REV 01