



Front

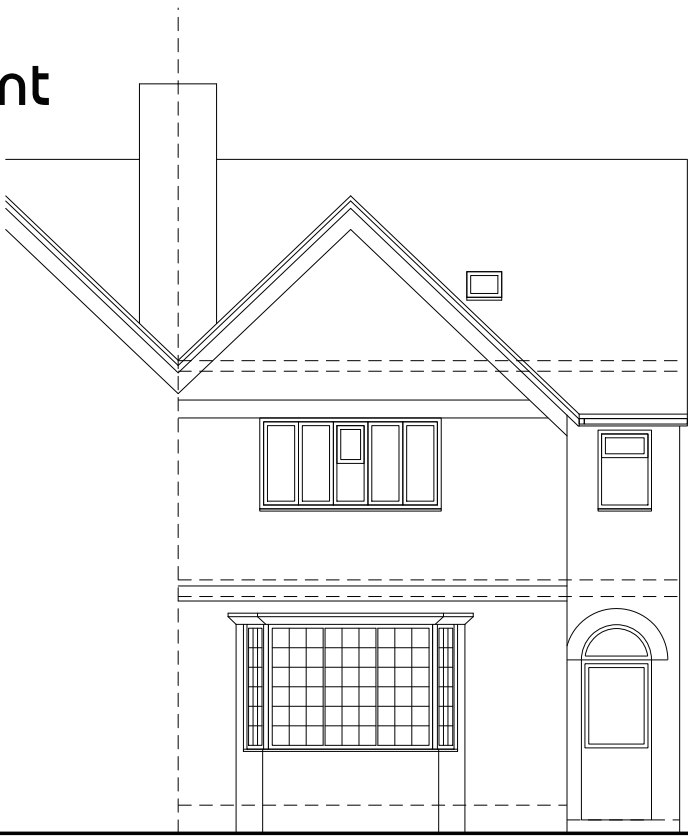


RHS





Rear

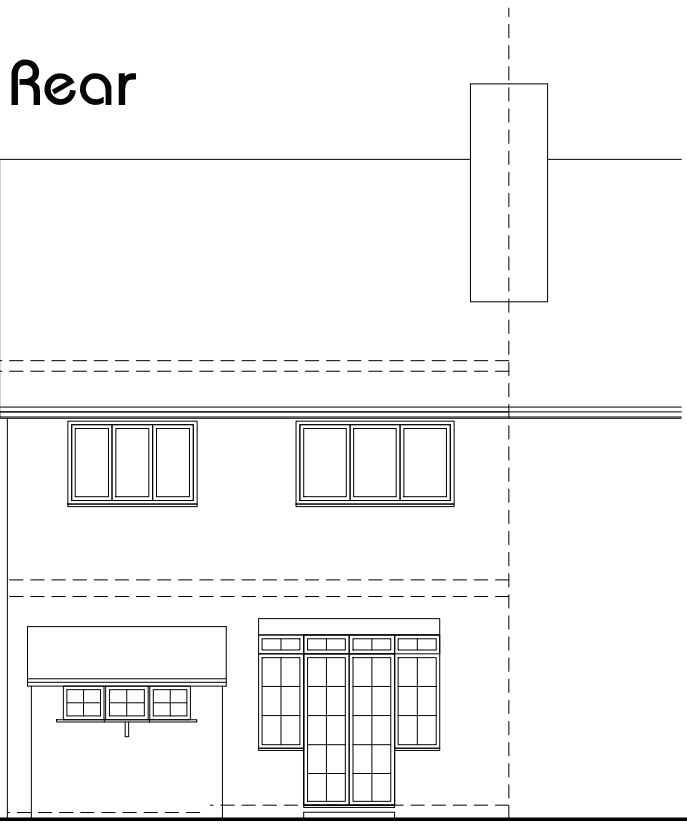


LHS

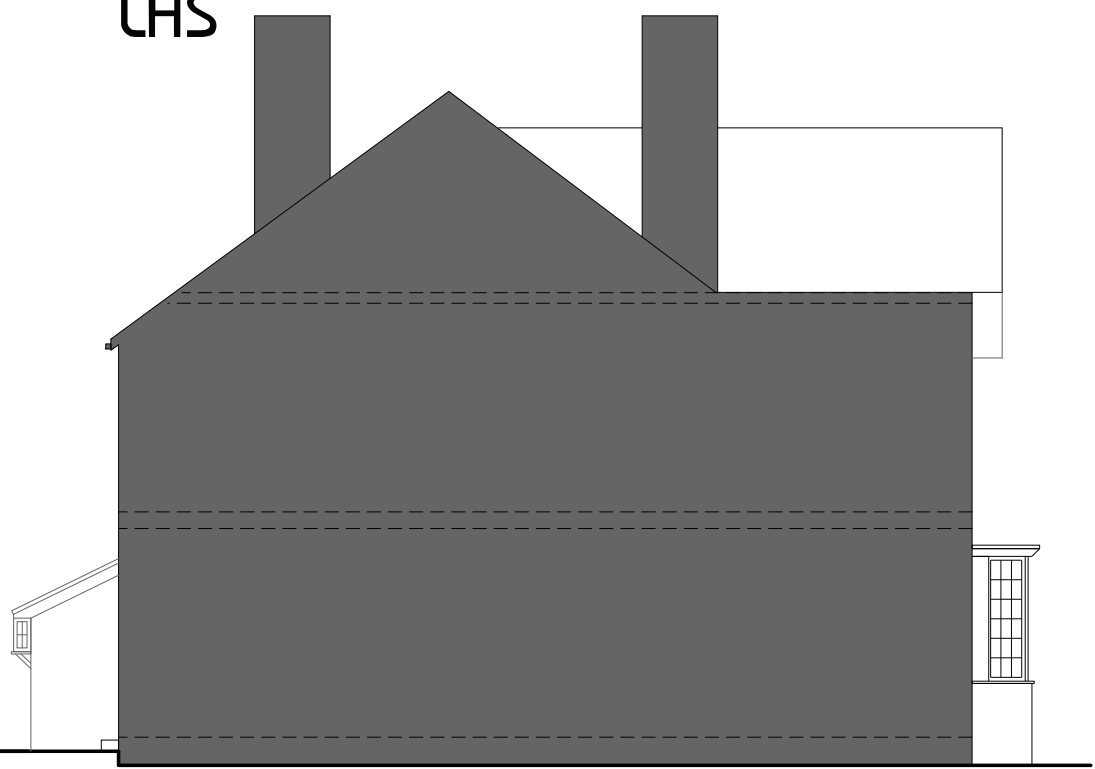


Elevations @ 1:100

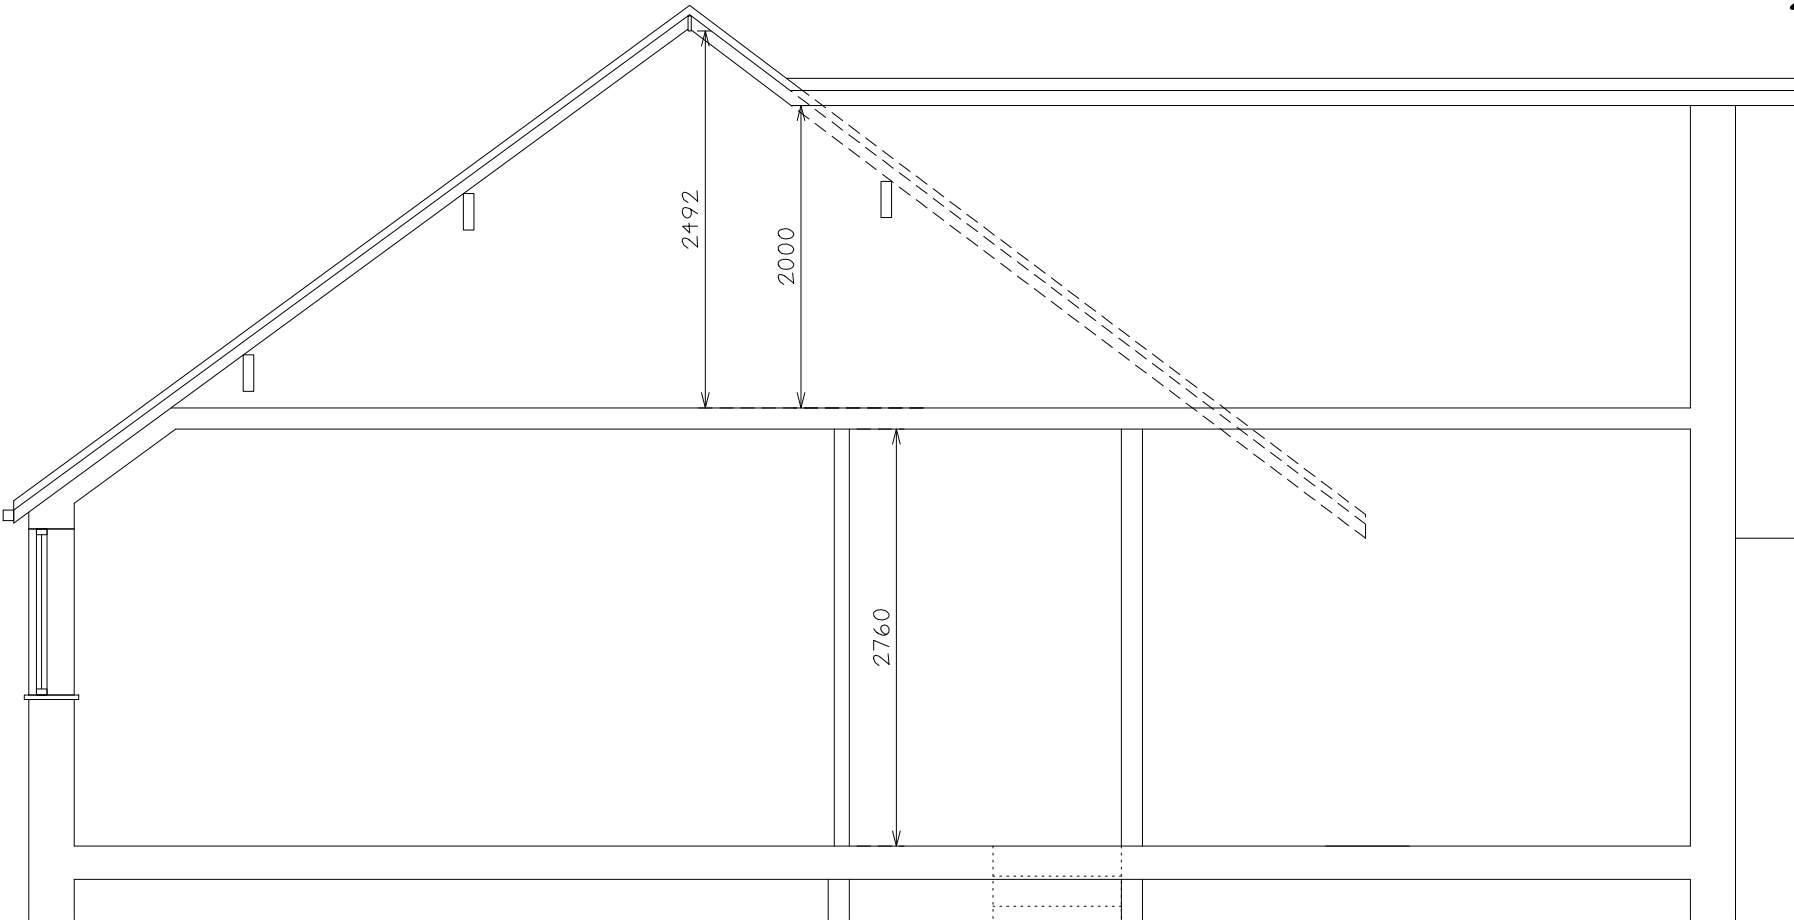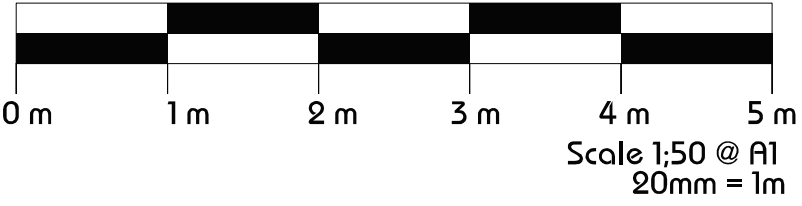


Section A

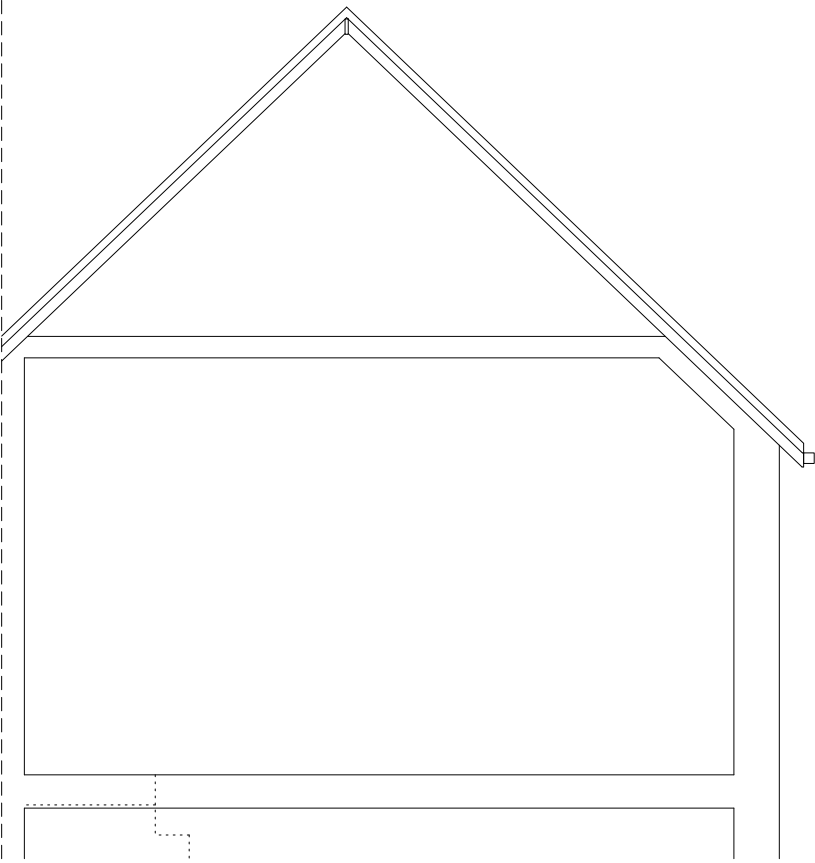


Section B

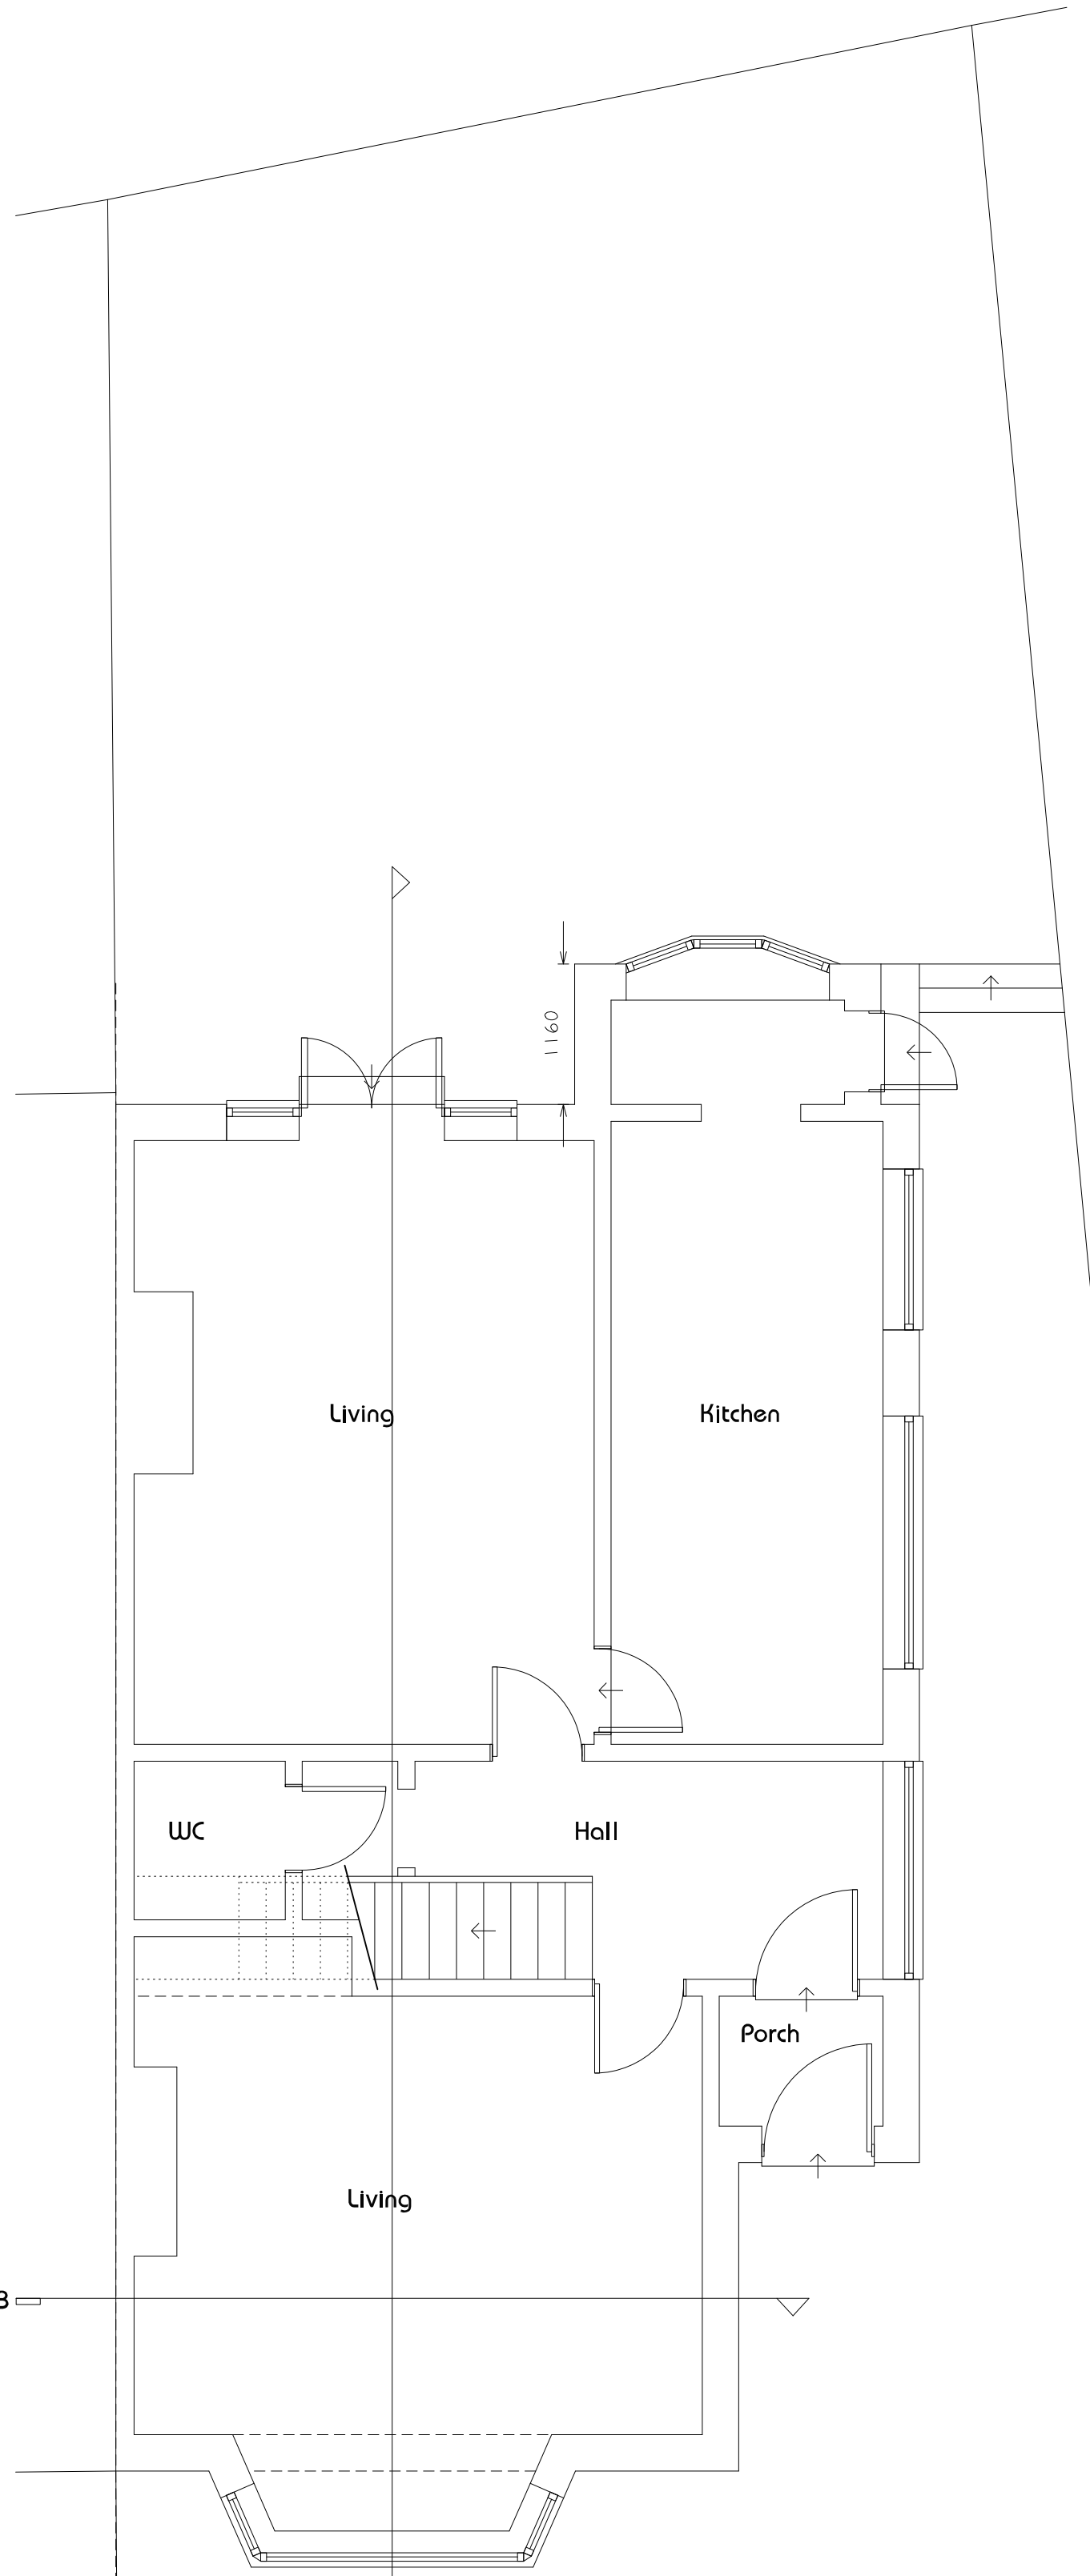


Ground

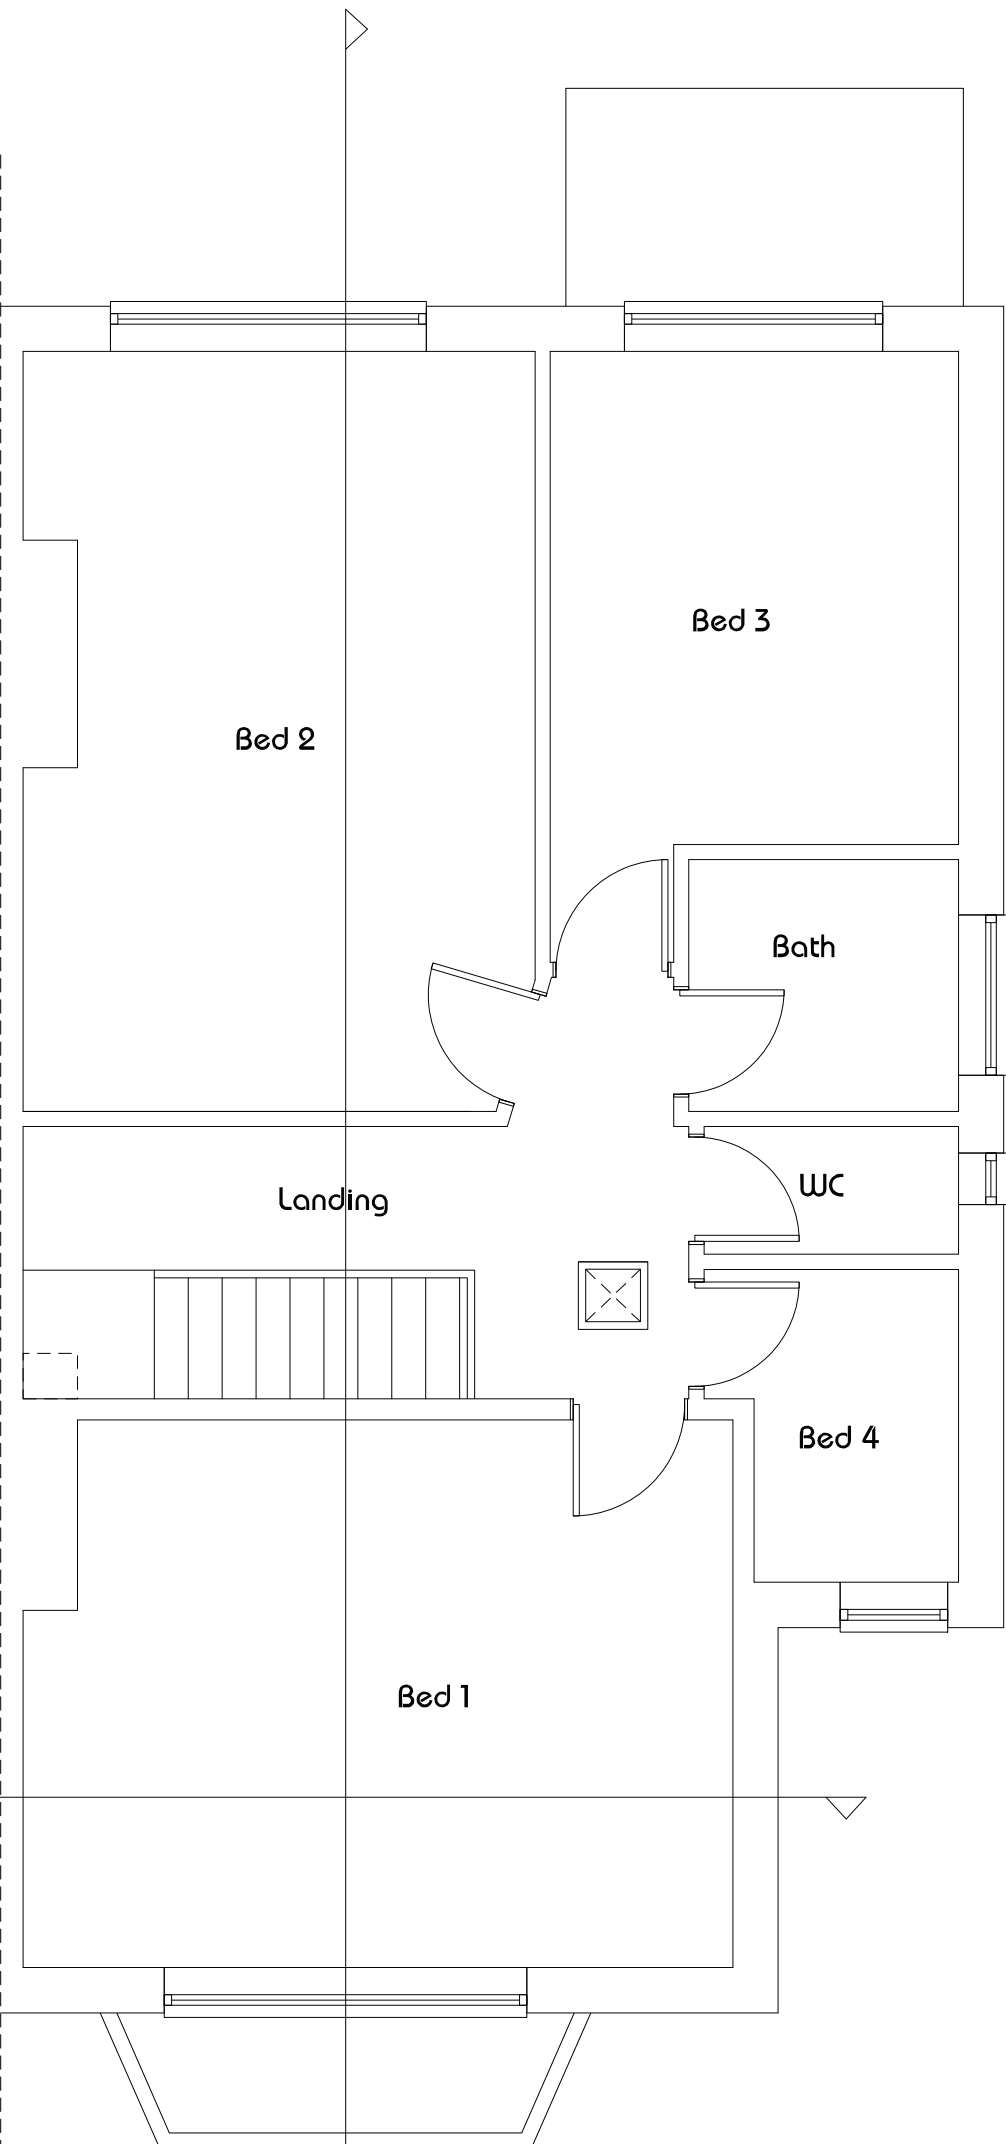



First

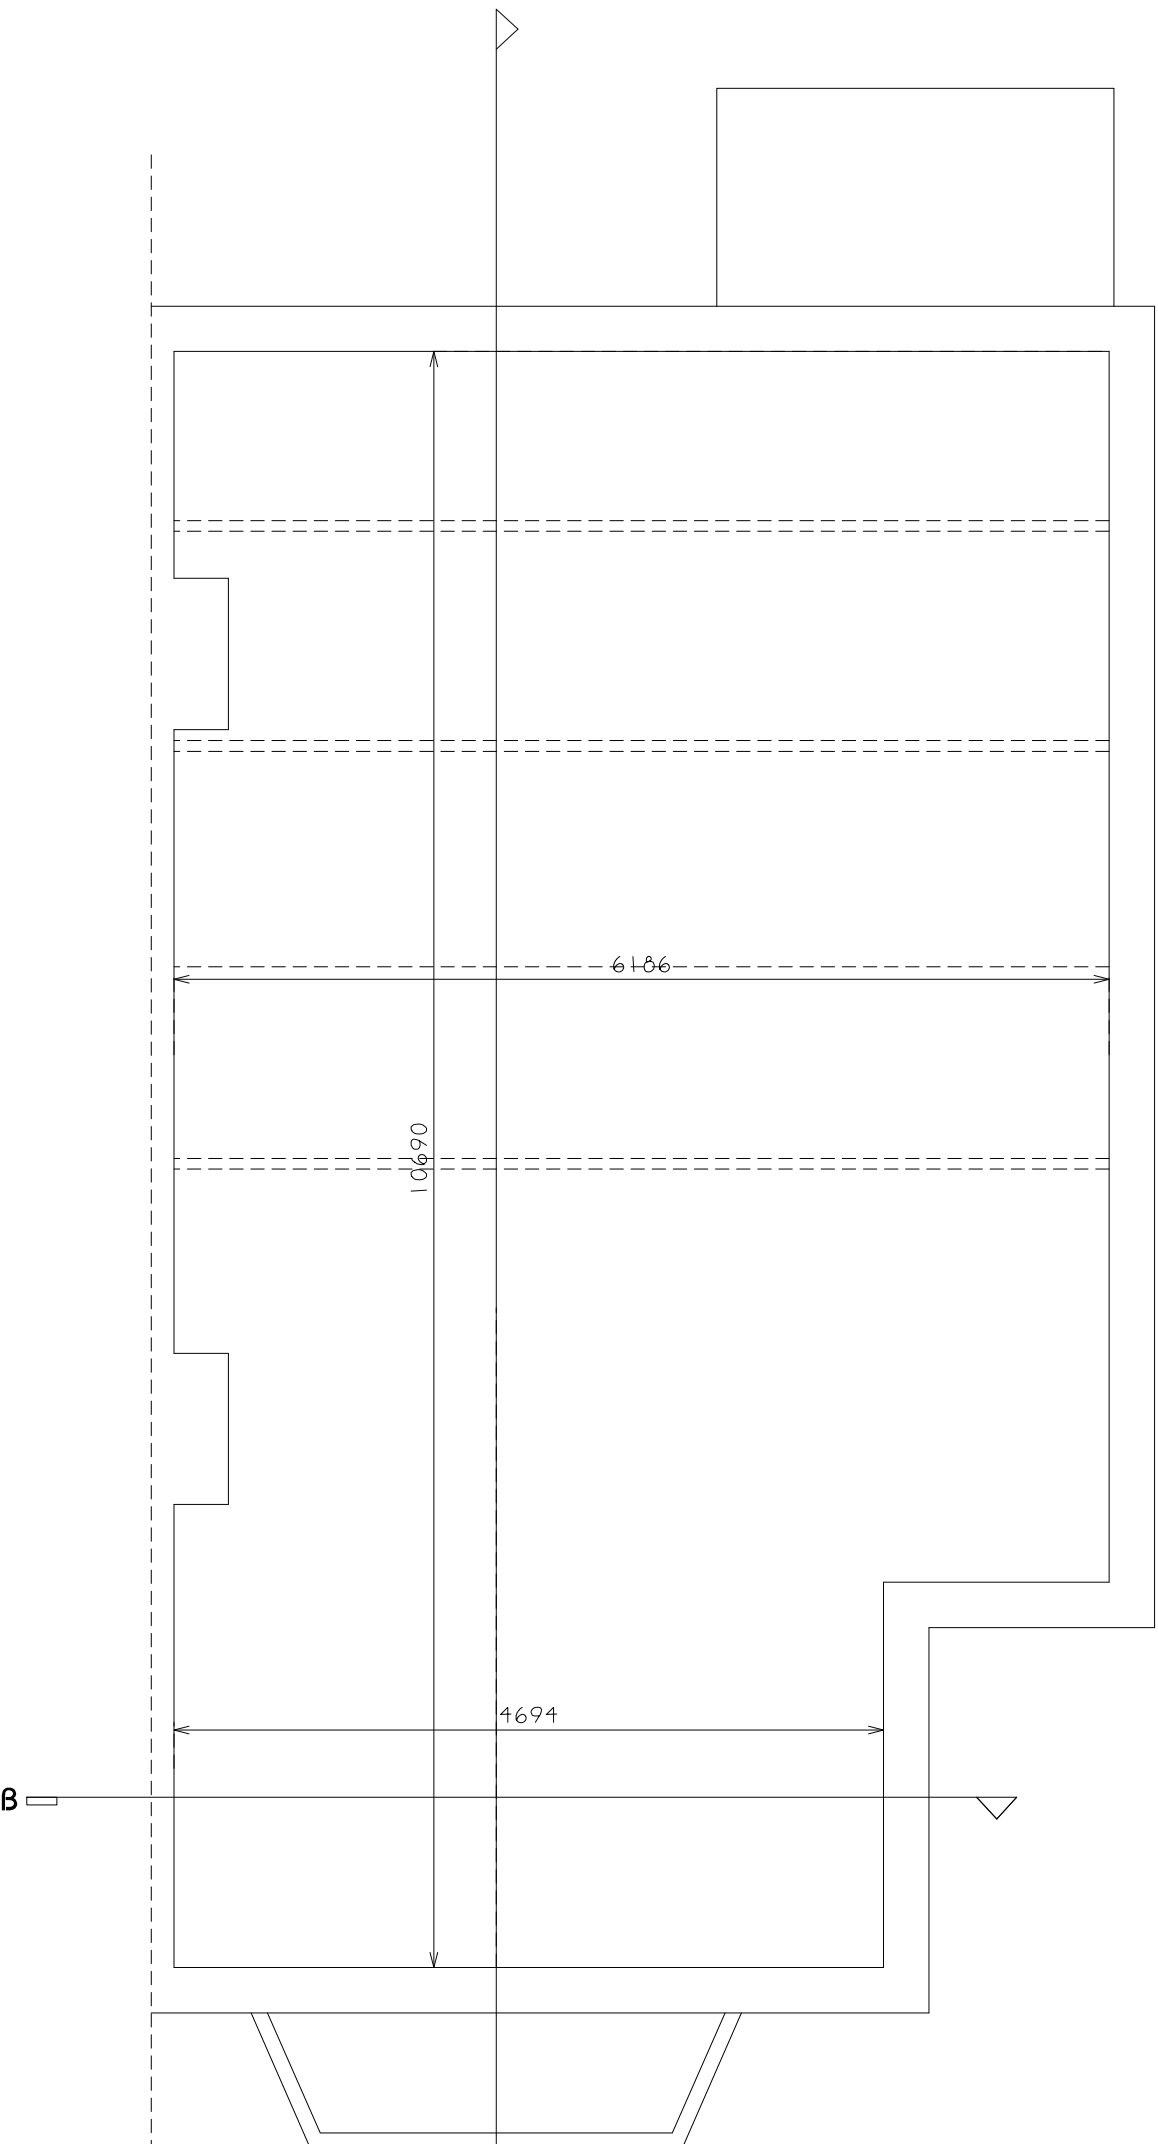


Loft

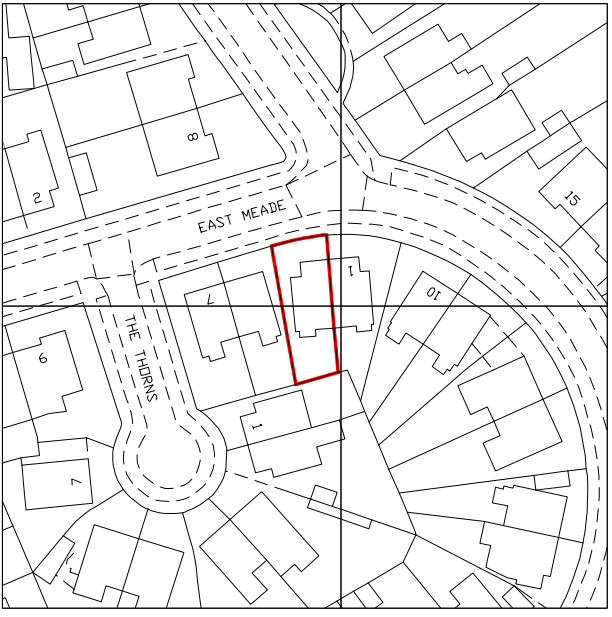

Location Plan @ 1:1250

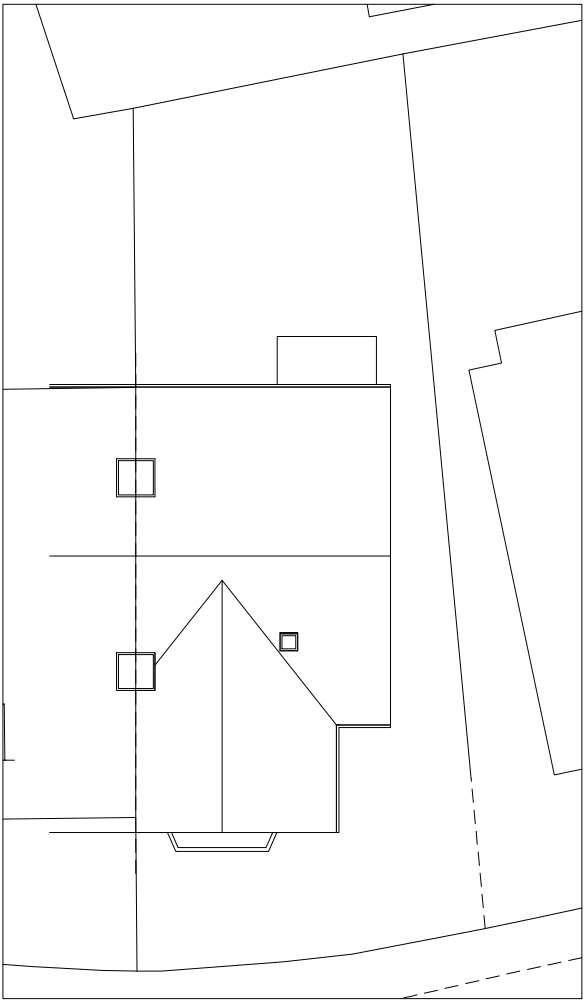 

Site Plan @ 1:200

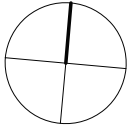

linberg

design associates limited

Studio 10, 11 Century Park, Cuckoo Road, Remington, Cheshire, L31 1 1R.
01525 852 585 01525 852 585 01525 852 585

Project Title:
Rear Extension & Loft Conversion
3 East Meade
Chorlton-cum-Hardy, M21 8GA

8 - 03/06/2021 - TP - Amendments following planner comments
R - 20/05/2021 - TP - Planning Application

Dwg Title:

Existing Plans, Elevations
and Sections

Dwg No.:

EP01

Scale:

1: 50

Revision:

B

Drawn By / Date:

JL