



DO NOT SCALE FROM THIS DRAWING.
ALL DIMENSIONS TO BE CHECKED ON SITE.
(DRAWINGS MAYBE SCALED FOR LOCAL AUTHORITY & PLANNING PURPOSE ONLY)
COPYRIGHT PROTECTED.




FOR PLANNING
DO NOT USE FOR CONSTRUCTION

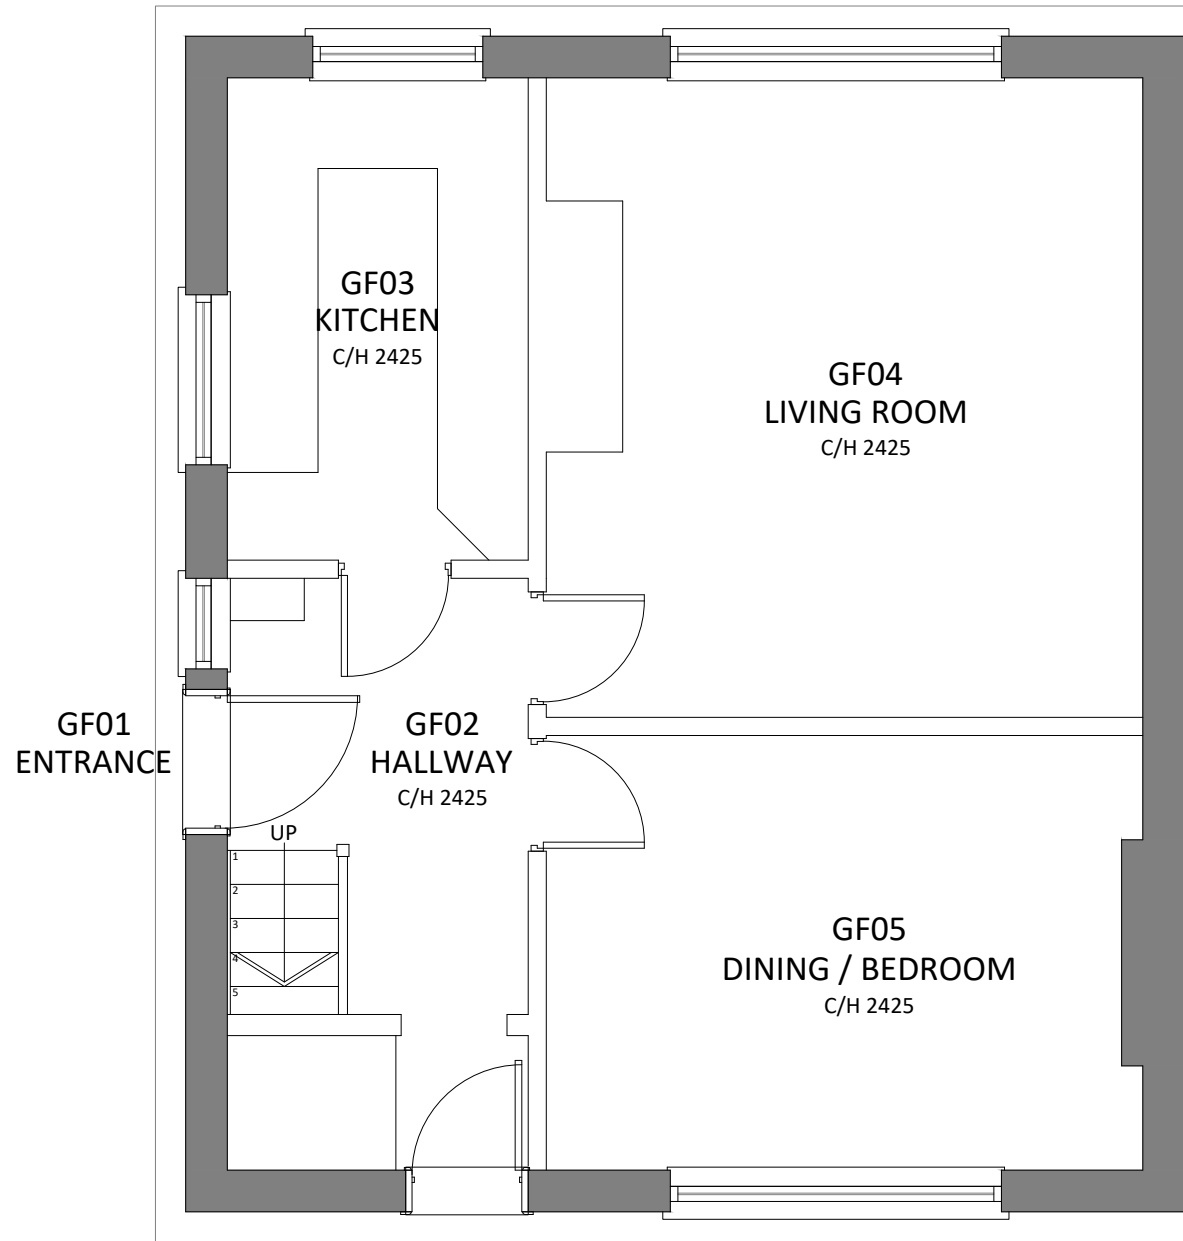

01
000 EXISTING GROUND FLOOR PLAN
SCALE - 1:50@A1 PLAN

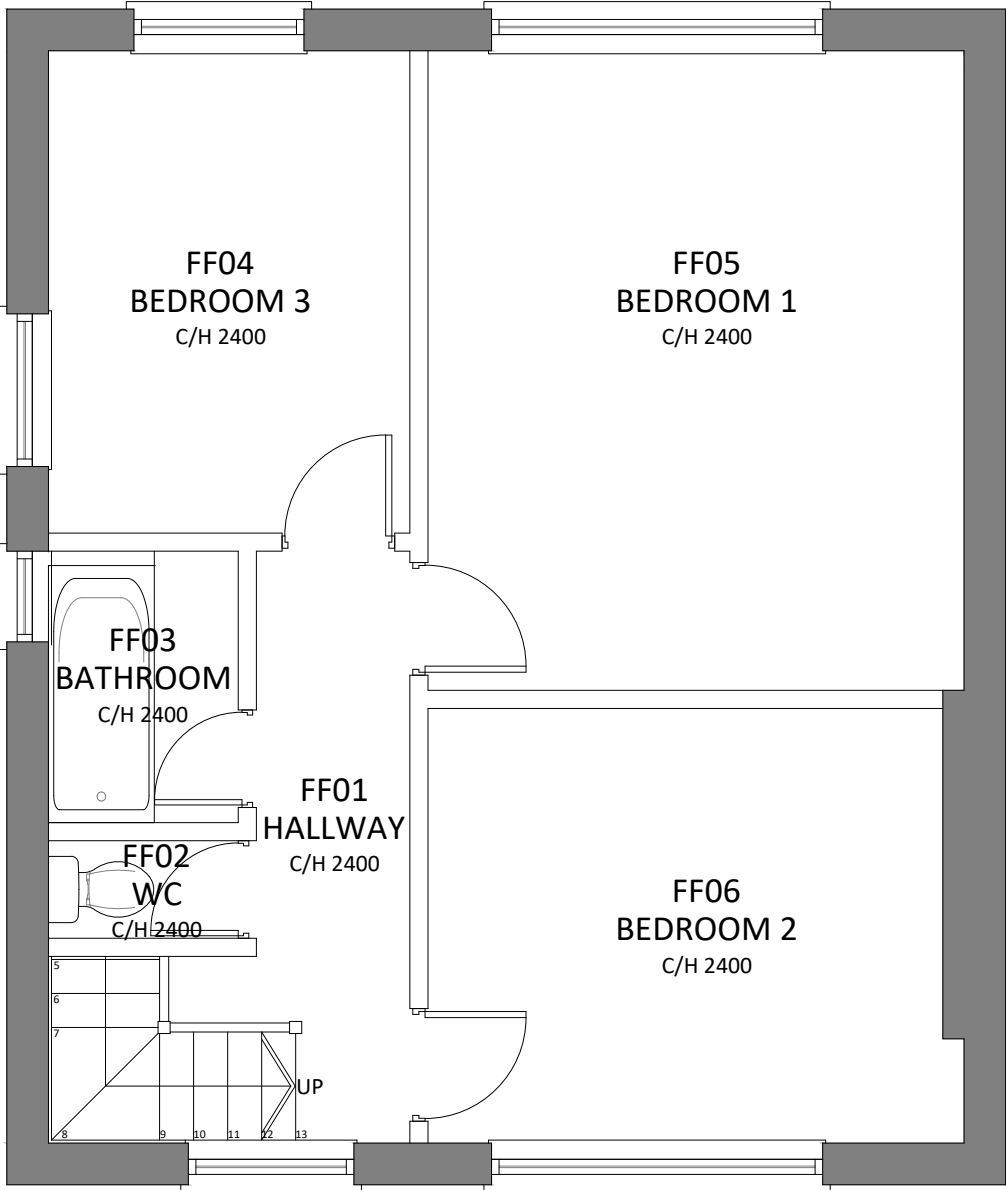

02
000 EXISTING FIRST FLOOR PLAN
SCALE - 1:50@A1 PLAN

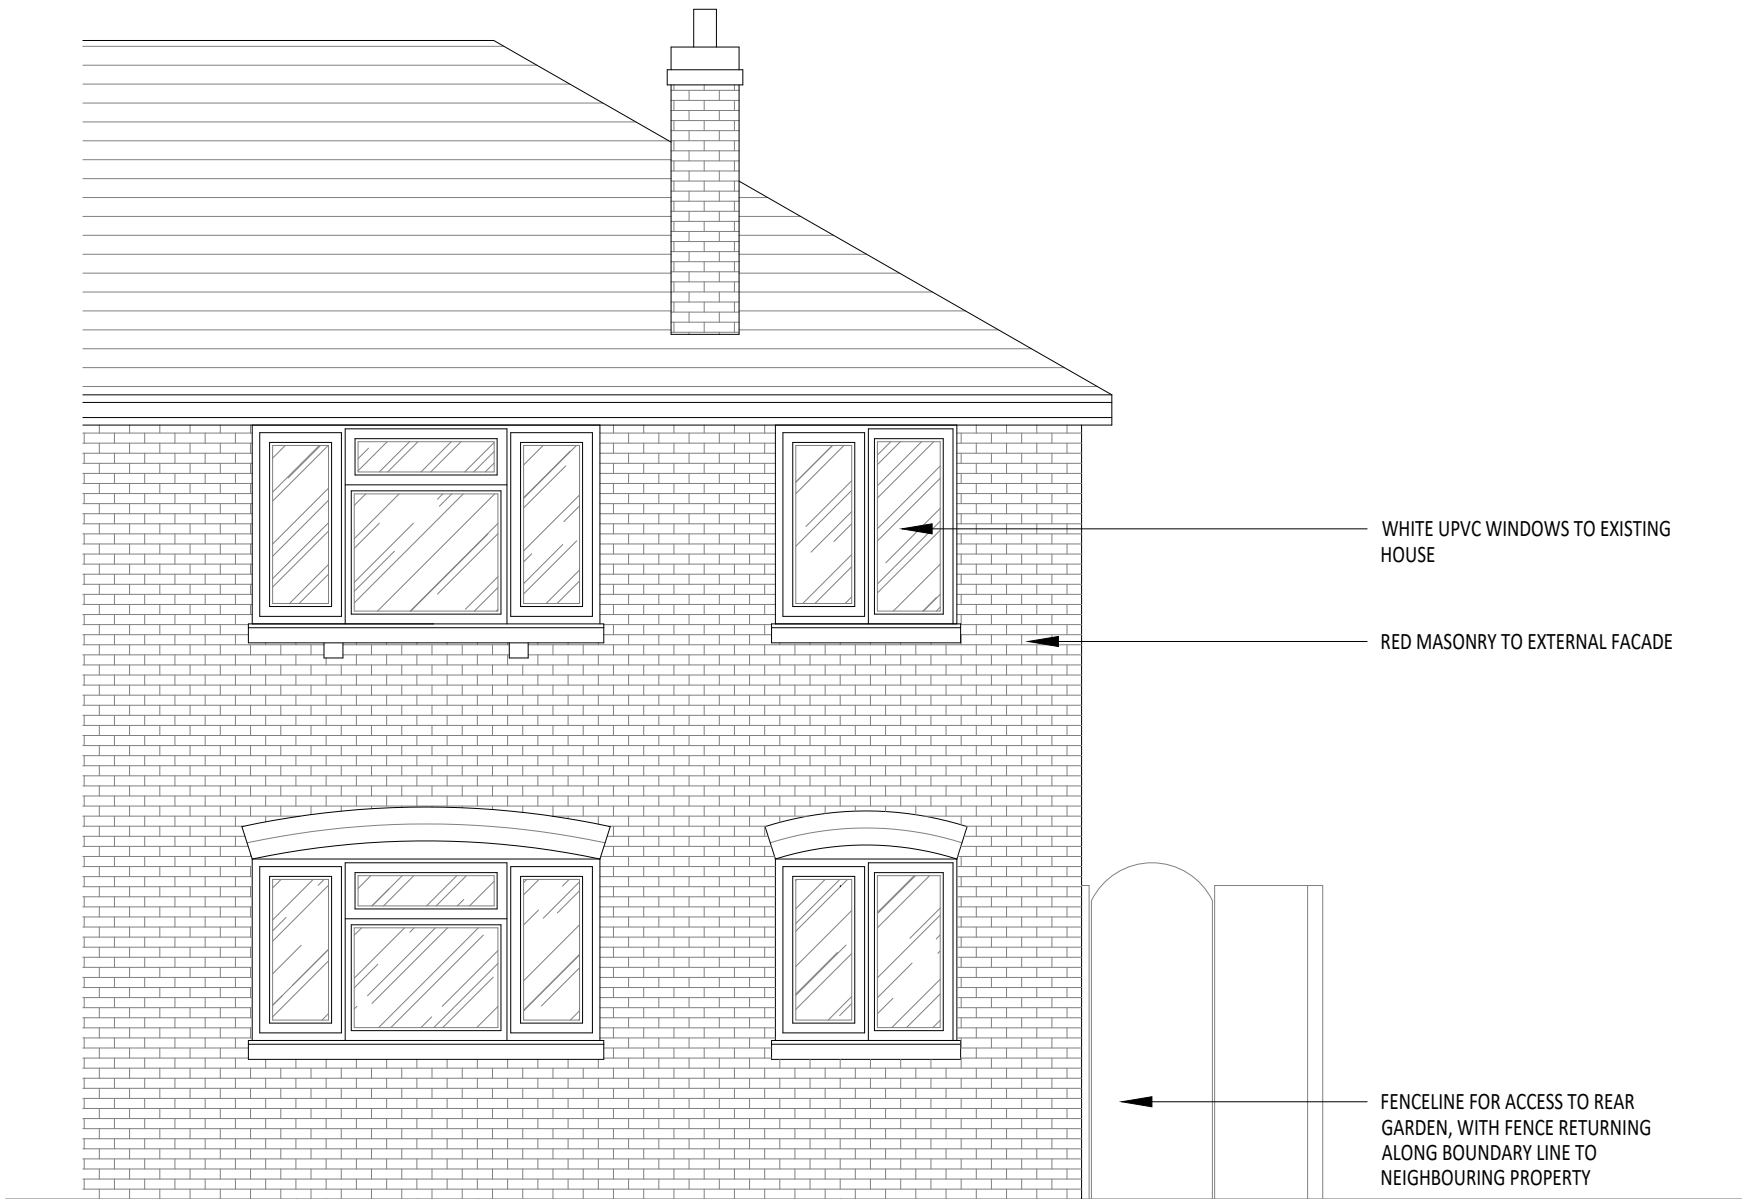

03
000 EXISTING FRONT ELEVATION
SCALE - 1:50@A1 ELEVATION



04
000 EXISTING REAR ELEVATION
SCALE - 1:50@A1 ELEVATION



05
000 EXISTING SIDE ELEVATION
SCALE - 1:50@A1 ELEVATION

REV	DATE	DESCRIPTION	DRAWN	CHECKED
CLIENT				
104 WILBRAHAM ROAD MANCHESTER M14 7DR				
PROJECT				
EXISTING PLANS AND ELEVATIONS				
JOB REFERENCE	DRAWING SCALE	DATE	DRAWN	CHECKED
	1:50	10/04/22	ARB	