

ORIGINAL A2

\Drawing Note

DO NOT SCALE FROM THIS DRAWING. ALL DIMENSIONS TO BE CHECKED ON SITE. (DRAWINGS MAYBE SCALED FOR LOCAL AUTHORITY & PLANNING PURPOSE ONLY)

Copyright Protected: STAMP ARCHITECTS LIMITED
Company Registration No. 12034339

FOR INFORMATION

\Site Visit


\Site Visit Date

\Project Notes

DRAWING INFORMATION BASED ON SITE VISIT ALL DIMENSIONS & EXISTING FIXTURES & FITTINGS TO BE CHECKED ONSITE PRIOR TO ANY MANUFACTURING / CONSTRUCTION.

\Consultant

\Consultant Drawing Ref:

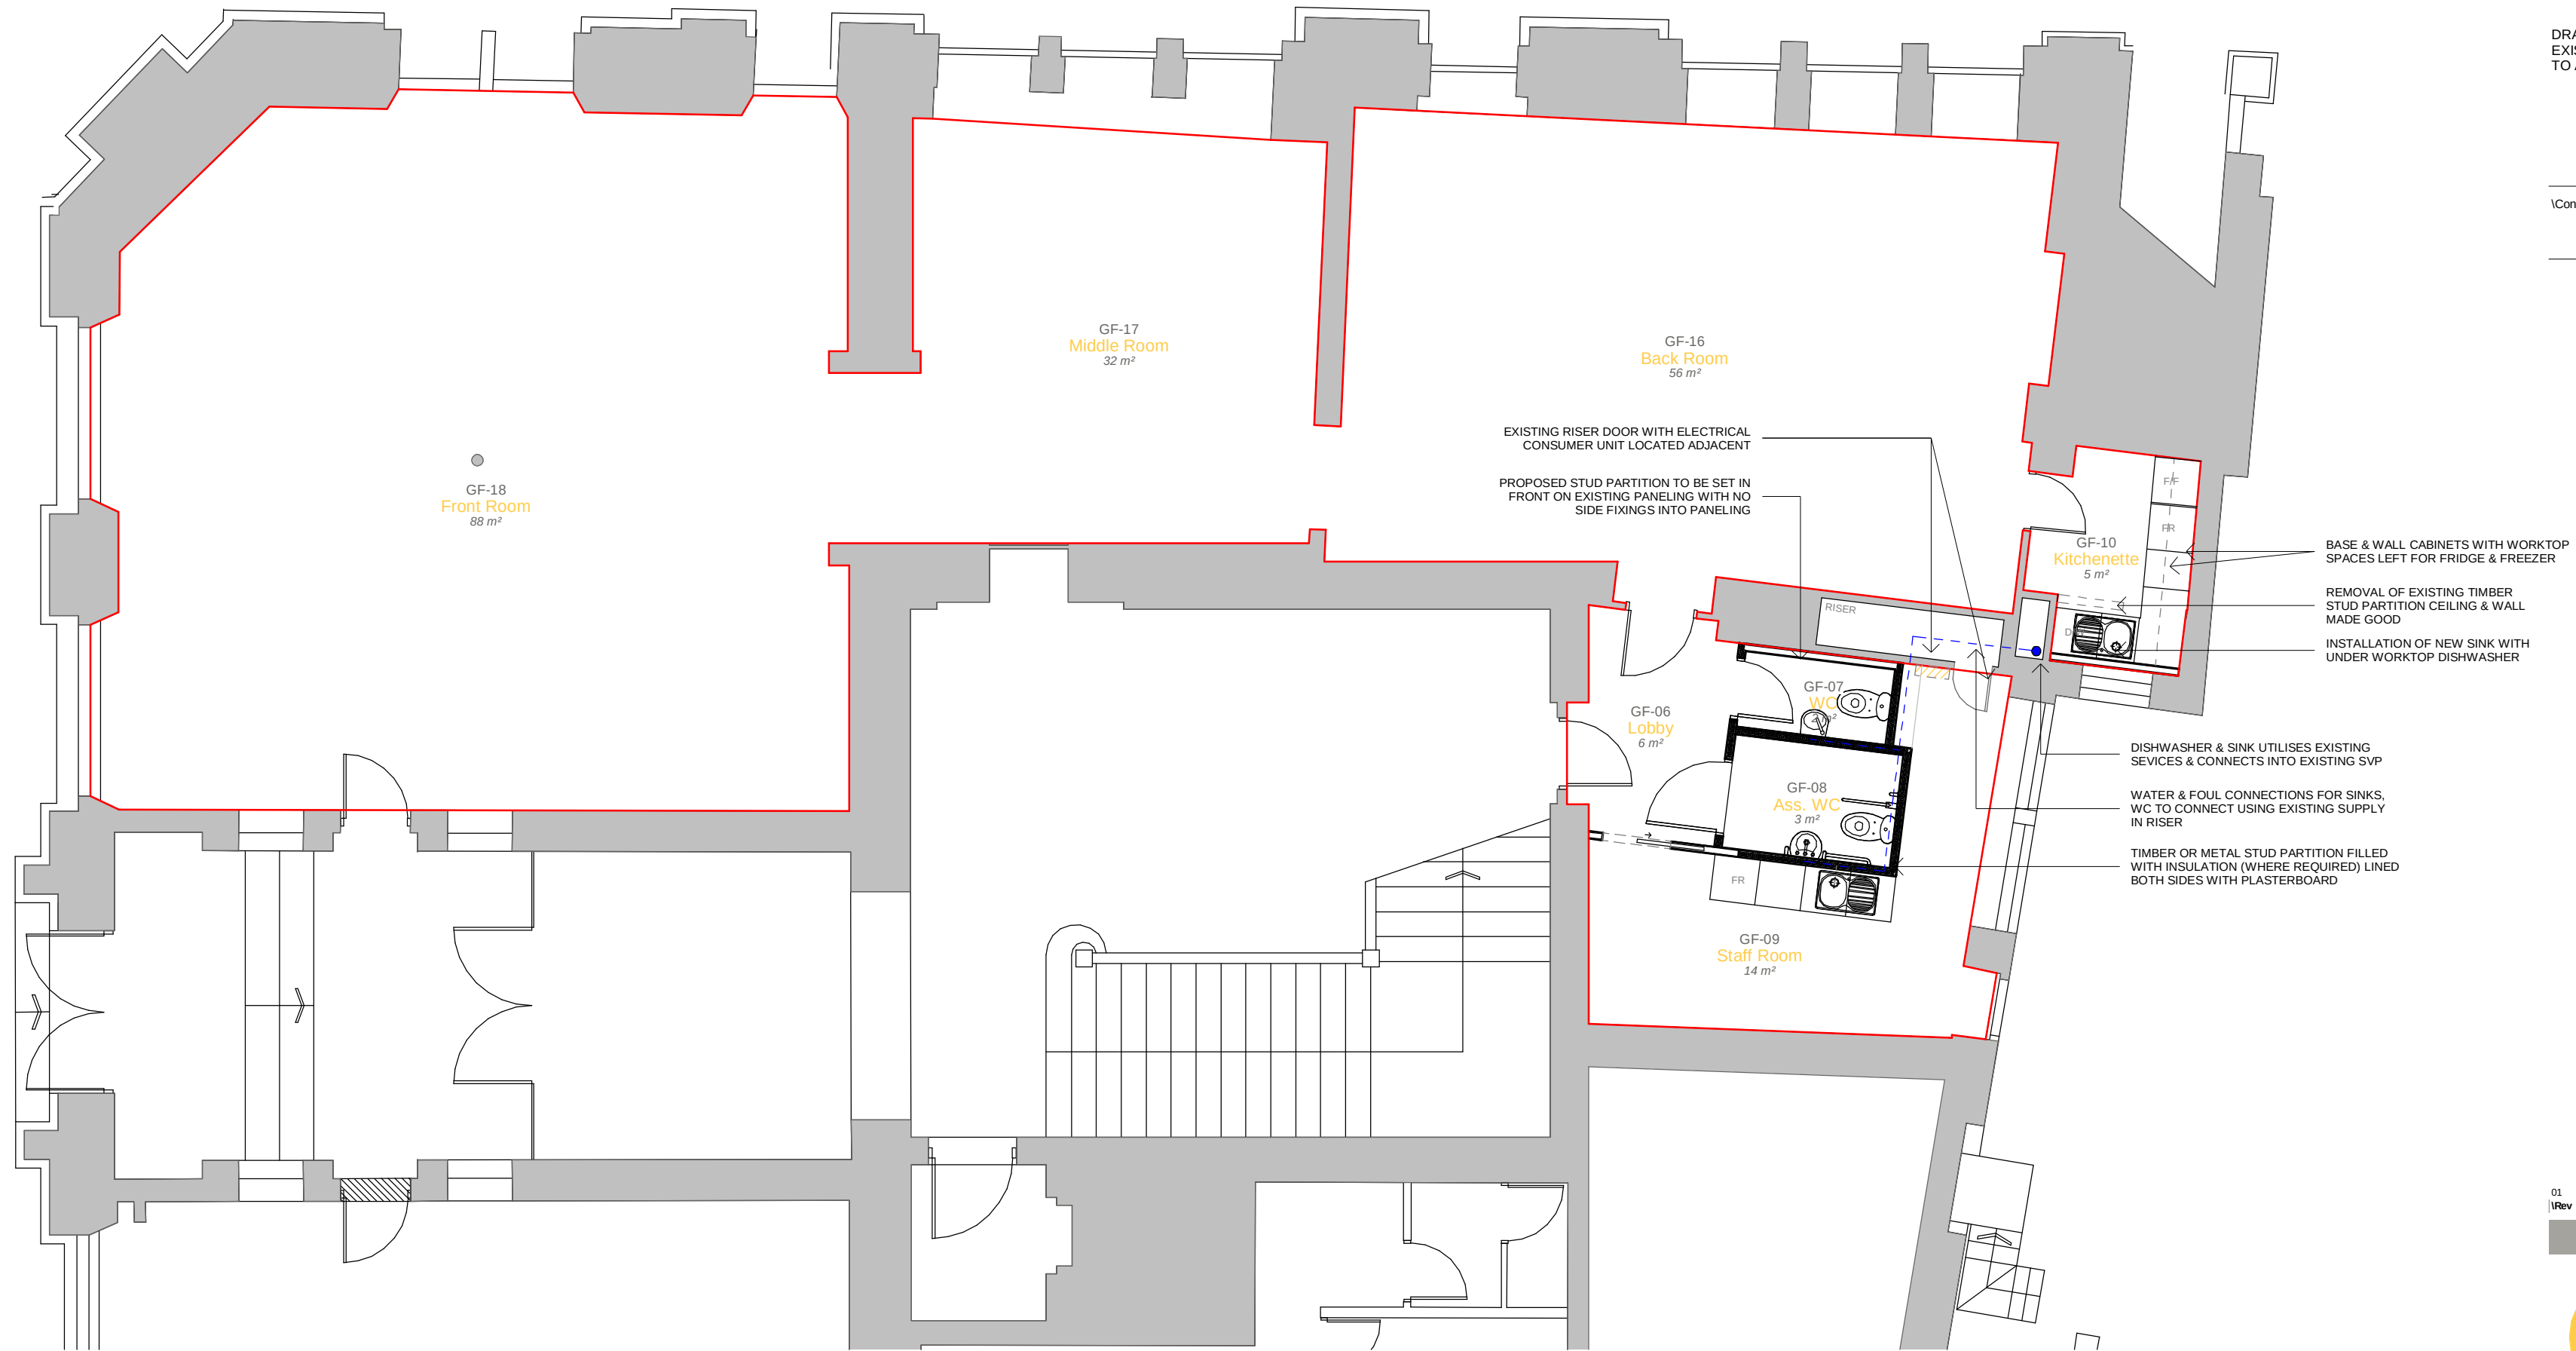

01	DJ	First Drawing Issue	10/02/22
\Rev	\By	\Description	\Date



\Project Info

\Site Address Manchester Club 81 Kings Street,
Manchester M2 4AH

\Client Name House of Books & Friends

\Drawing Info

(PR) Ground Floor Plan

\Drawing Ref	\Date	\Scale	\Sheet Size
	10/05/22	1 : 75	A2
\Project No.	\Drawing No.	\Revision	
SA_111	(04) 101	01	