


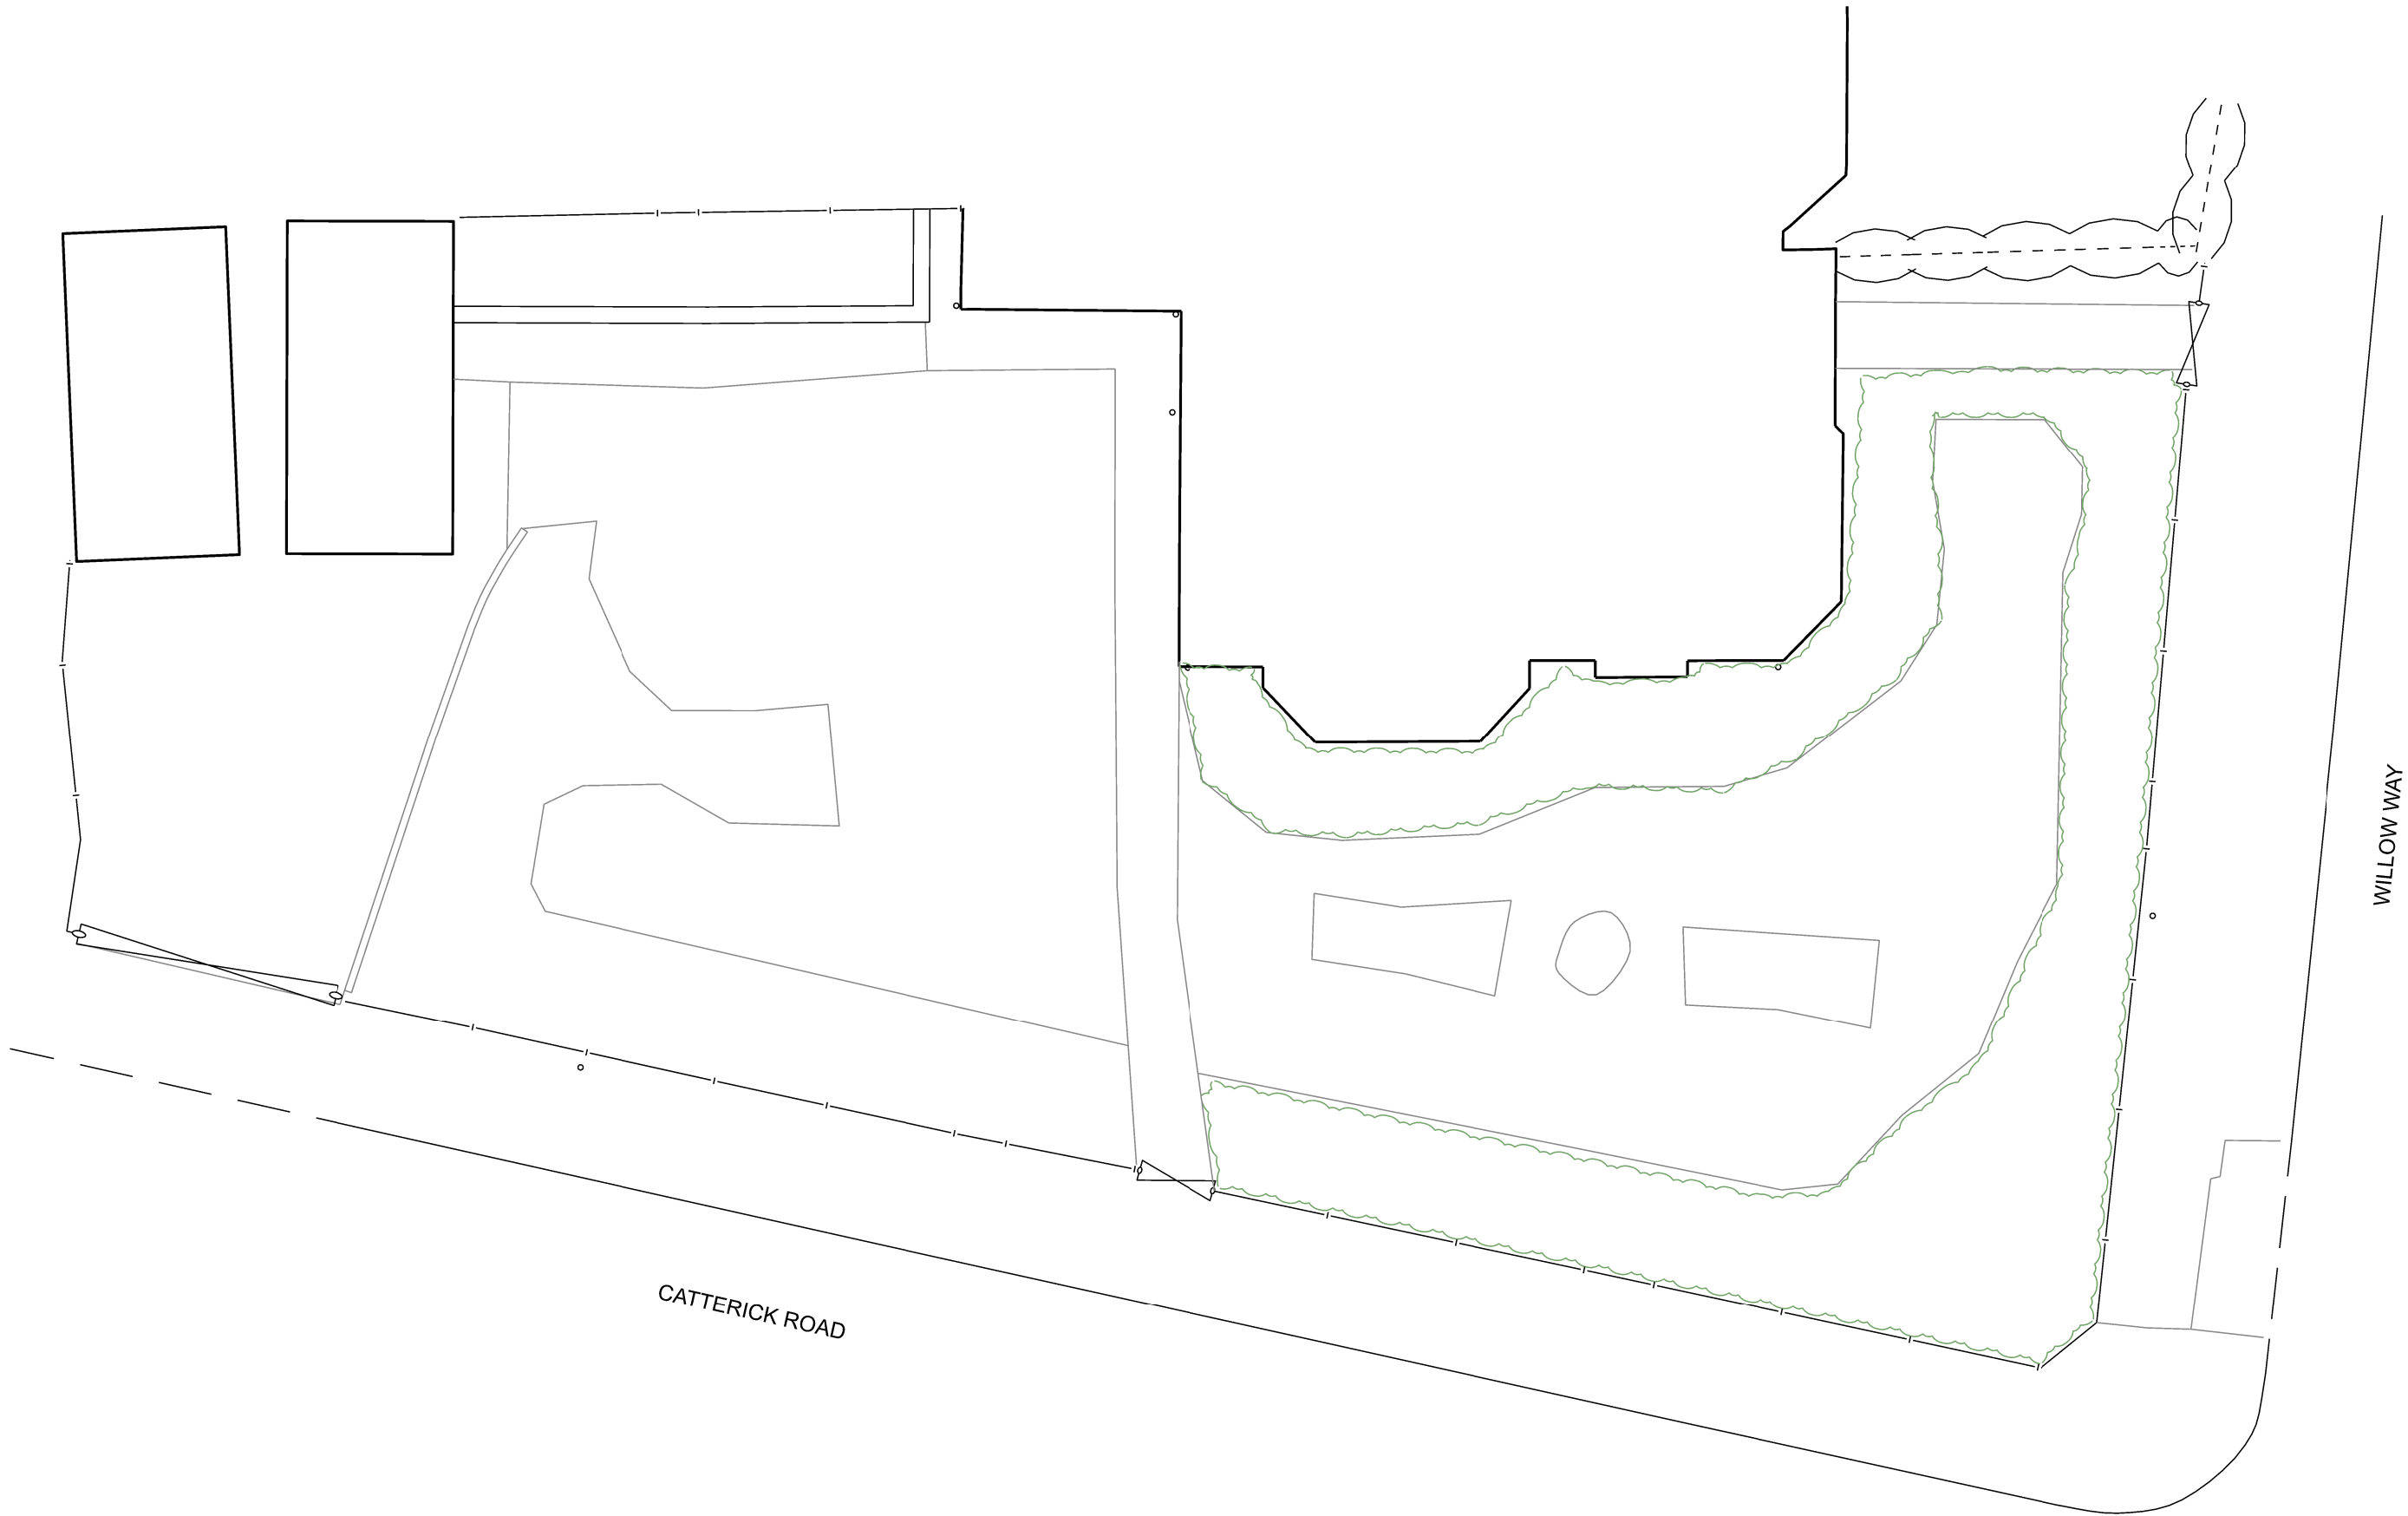

nick moss architects
29 Bow Lane
Manchester
M2 4FW
mail@nickmossarchitects.com
www.nickmossarchitects.com

DO NOT SCALE OFF THIS DRAWING

This design and drawing is the copyright of nick moss architects and may not be reproduced in any form whatsoever without prior written consent. Issue of the drawing does not impart any real or implied copyright licence.


revisions + notes:



project:
1 WILLOW WAY - DIDSBURY
client:
GERNOT KUESTER & MAREN RIEPER
title:
PROPOSED SITE PLAN
status:
PLANNING
drawing number:
AL(05)009

job number:
0312
date:
26.04.2021
scale:
1:100 @ A3
drawn by:
NM
revision:
P1



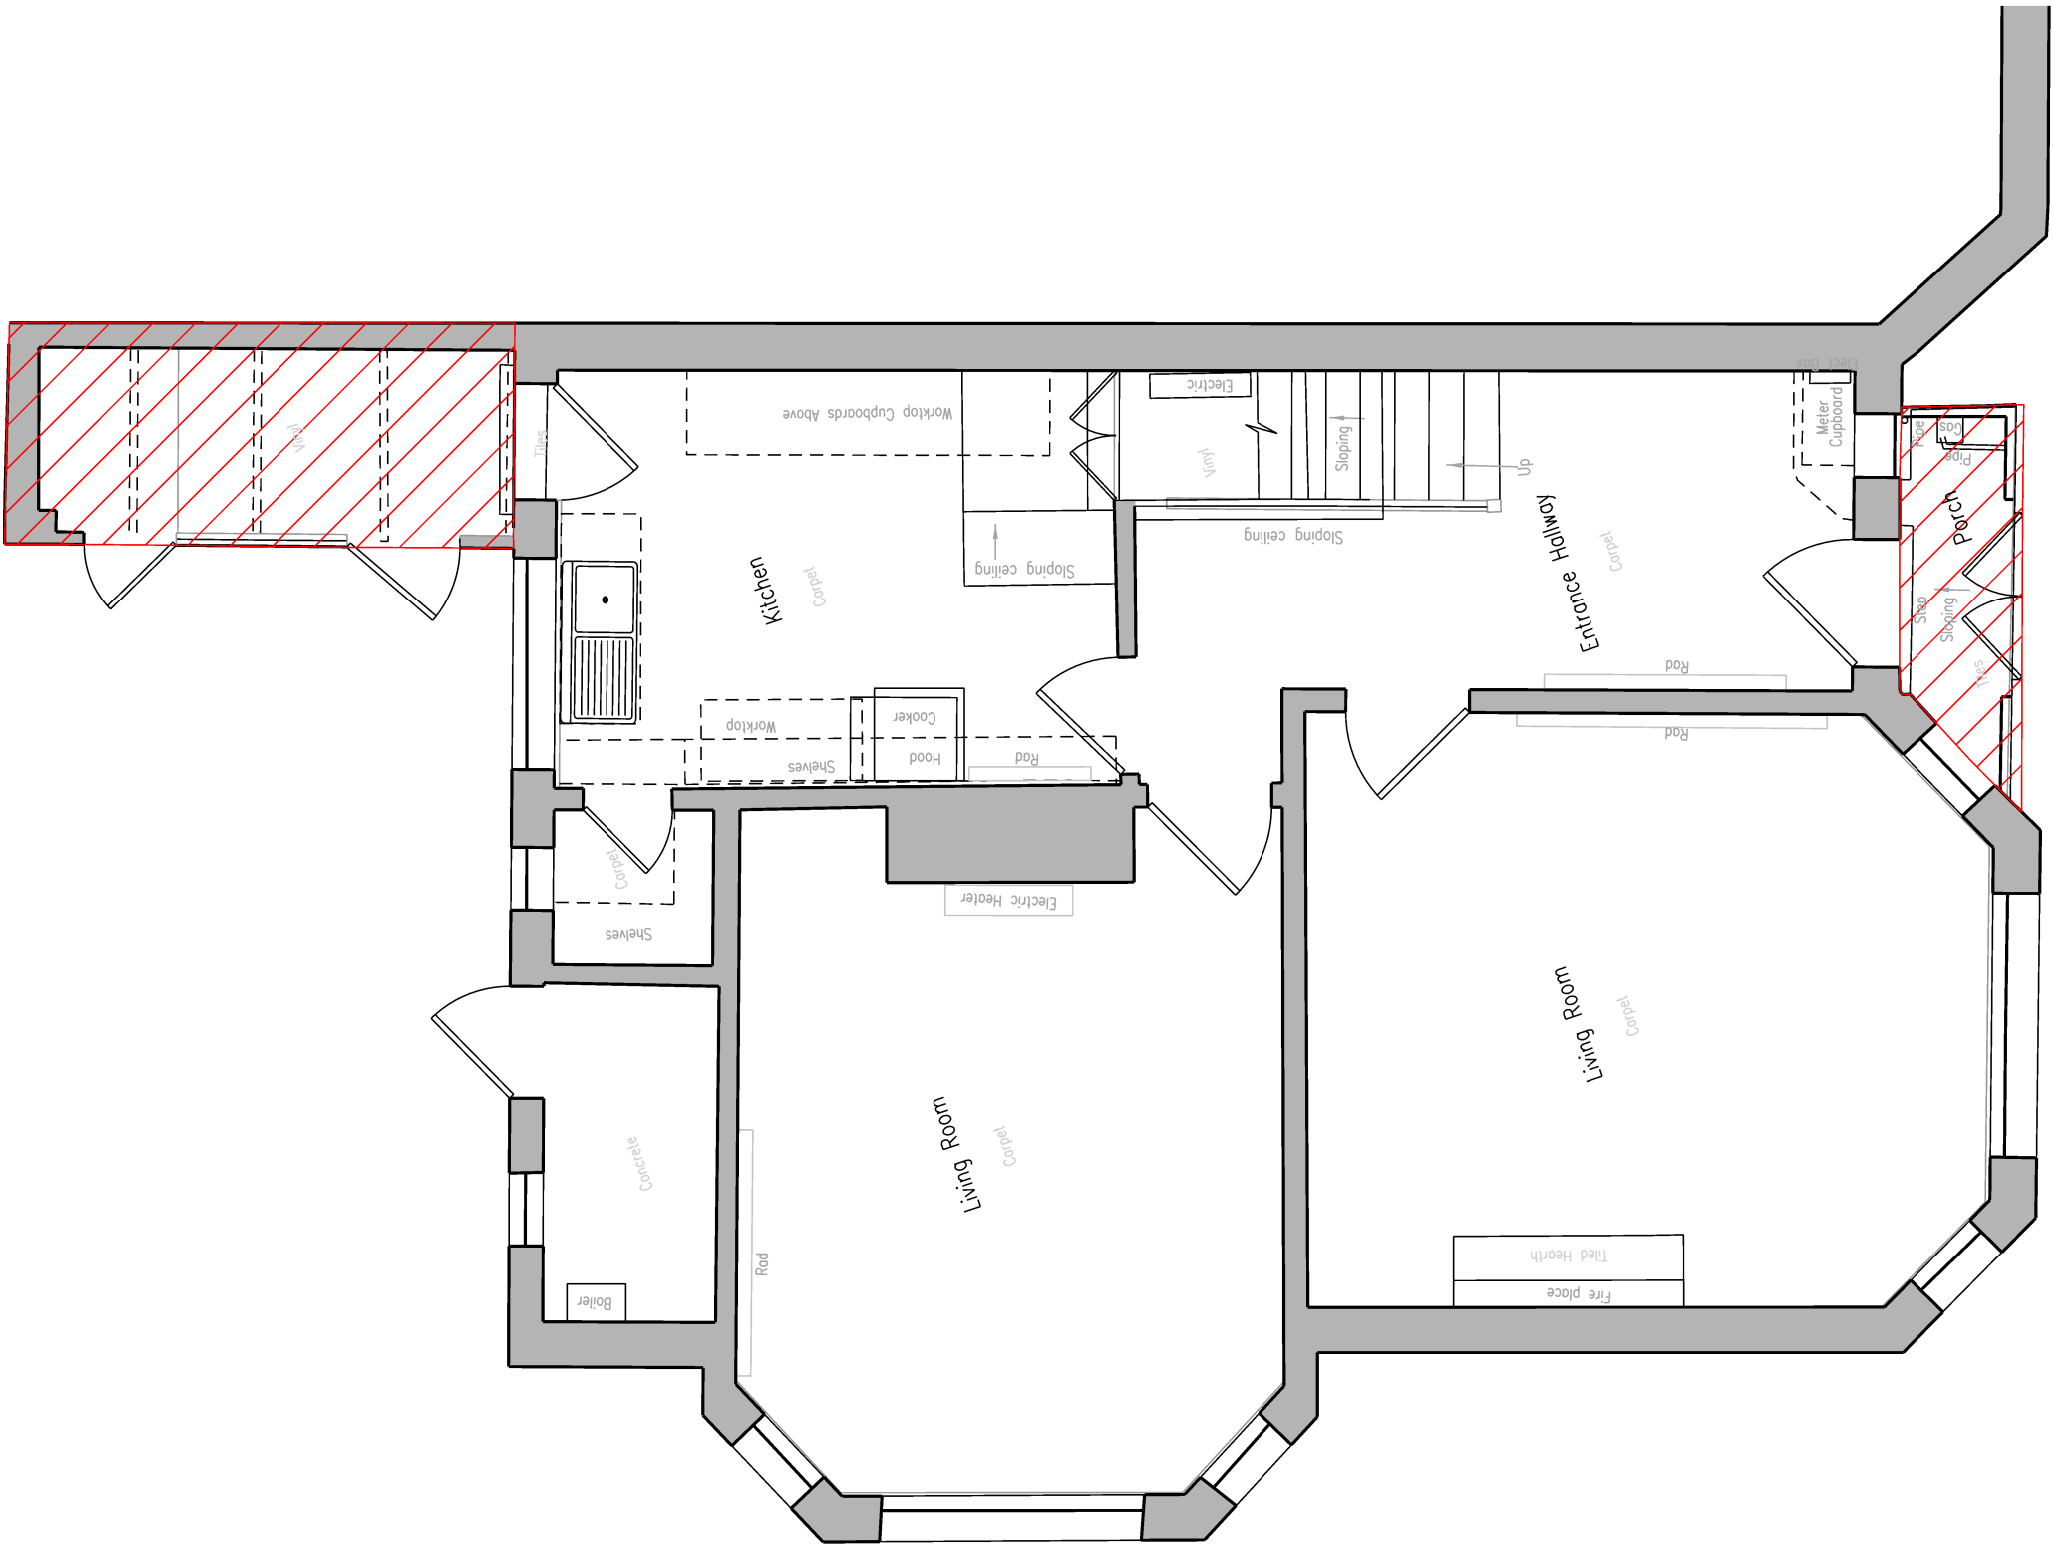


nick moss architects
29 Bow Lane
Manchester
M2 4FW
mail@nickmossarchitects.com
www.nickmossarchitects.com

DO NOT SCALE OFF THIS DRAWING

This design and drawing is the copyright of nick moss architects and may not be reproduced in any form whatsoever without prior written consent. Issue of the drawing does not impart any real or implied copyright licence.

revisions + notes:

 


DEMOLITION



project:
1 WILLOW WAY - DIDSBUY
client:
GERNOT KUESTER & MAREN RIEPER
title:
EXISTING GROUND FLOOR PLAN
status:
PLANNING
drawing number:
AL(05)010

job number:
0312
date:
26.04.2021
scale:
1:50 @ A3
drawn by:
NM
revision:
P1



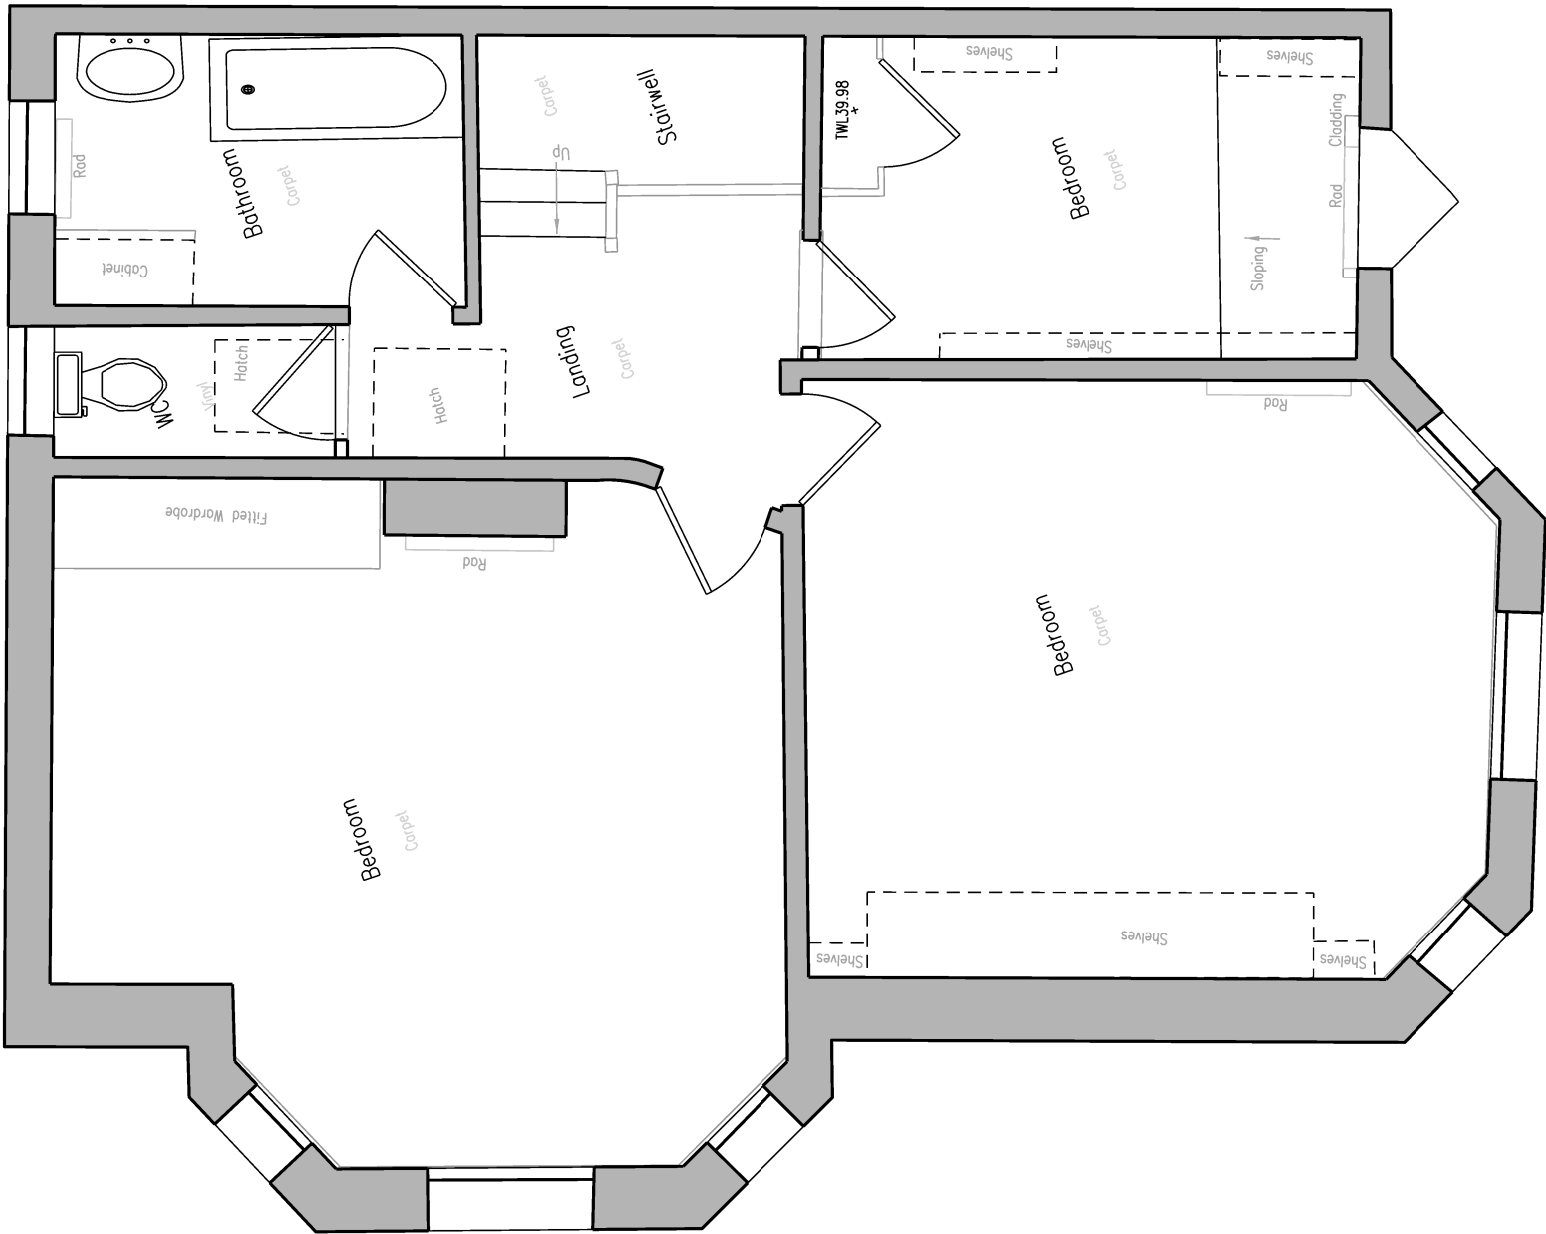



nick moss architects
29 Bow Lane
Manchester
M2 4FW
mail@nickmossarchitects.com
www.nickmossarchitects.com

DO NOT SCALE OFF THIS DRAWING

This design and drawing is the copyright of nick moss architects and may not be reproduced in any form whatsoever without prior written consent. Issue of the drawing does not impart any real or implied copyright licence.

revisions + notes:



DEMOLITION

0m




5m

project:
1 WILLOW WAY - DIDSBURY
client:
GERNOT KUESTER & MAREN RIEPER
title:
EXISTING SIDE ELEVATION
status:
PLANNING
drawing number:
AL(05)015

job number:
0312
date:
26.04.2021
scale:
1:50 @ A3
drawn by:
NM
revision:
P1

nm

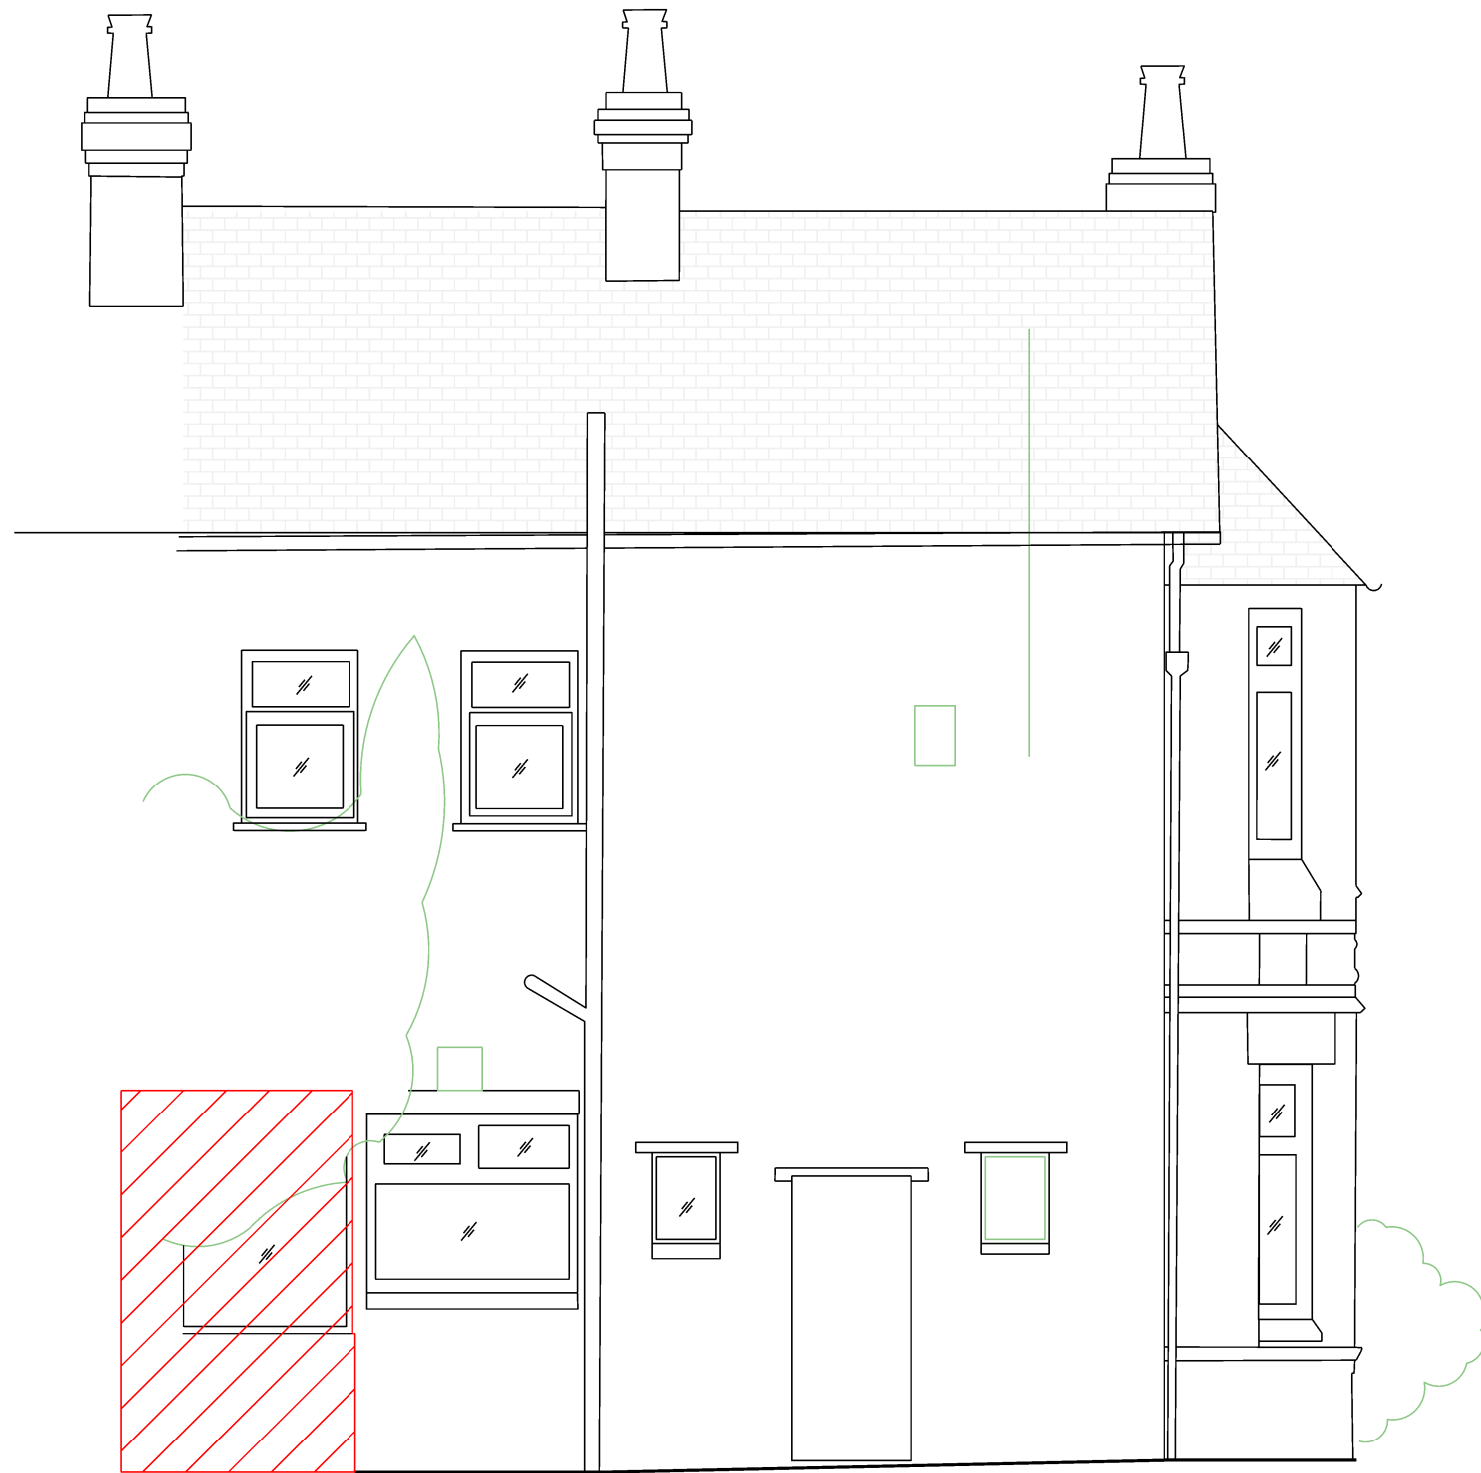

nick moss architects
29 Bow Lane
Manchester
M2 4FW


mail@nickmossarchitects.com

www.nickmossarchitects.com

DO NOT SCALE OFF THIS DRAWING

This design and drawing is the copyright of nick moss architects and may not be reproduced in any form whatsoever without prior written consent. Issue of the drawing does not impart any real or implied copyright licence.

revisions + notes:

 

DEMOLITION

0m




5m

project:
1 WILLOW WAY - DIDSBURY
client:
GERNOT KUESTER & MAREN RIEPER
title:
EXISTING REAR ELEVATION
status:
PLANNING
drawing number:
AL(05)016

job number:
0312
date:
26.04.2021
scale:
1:50 @ A3
drawn by:
NM
revision:
P1

nm

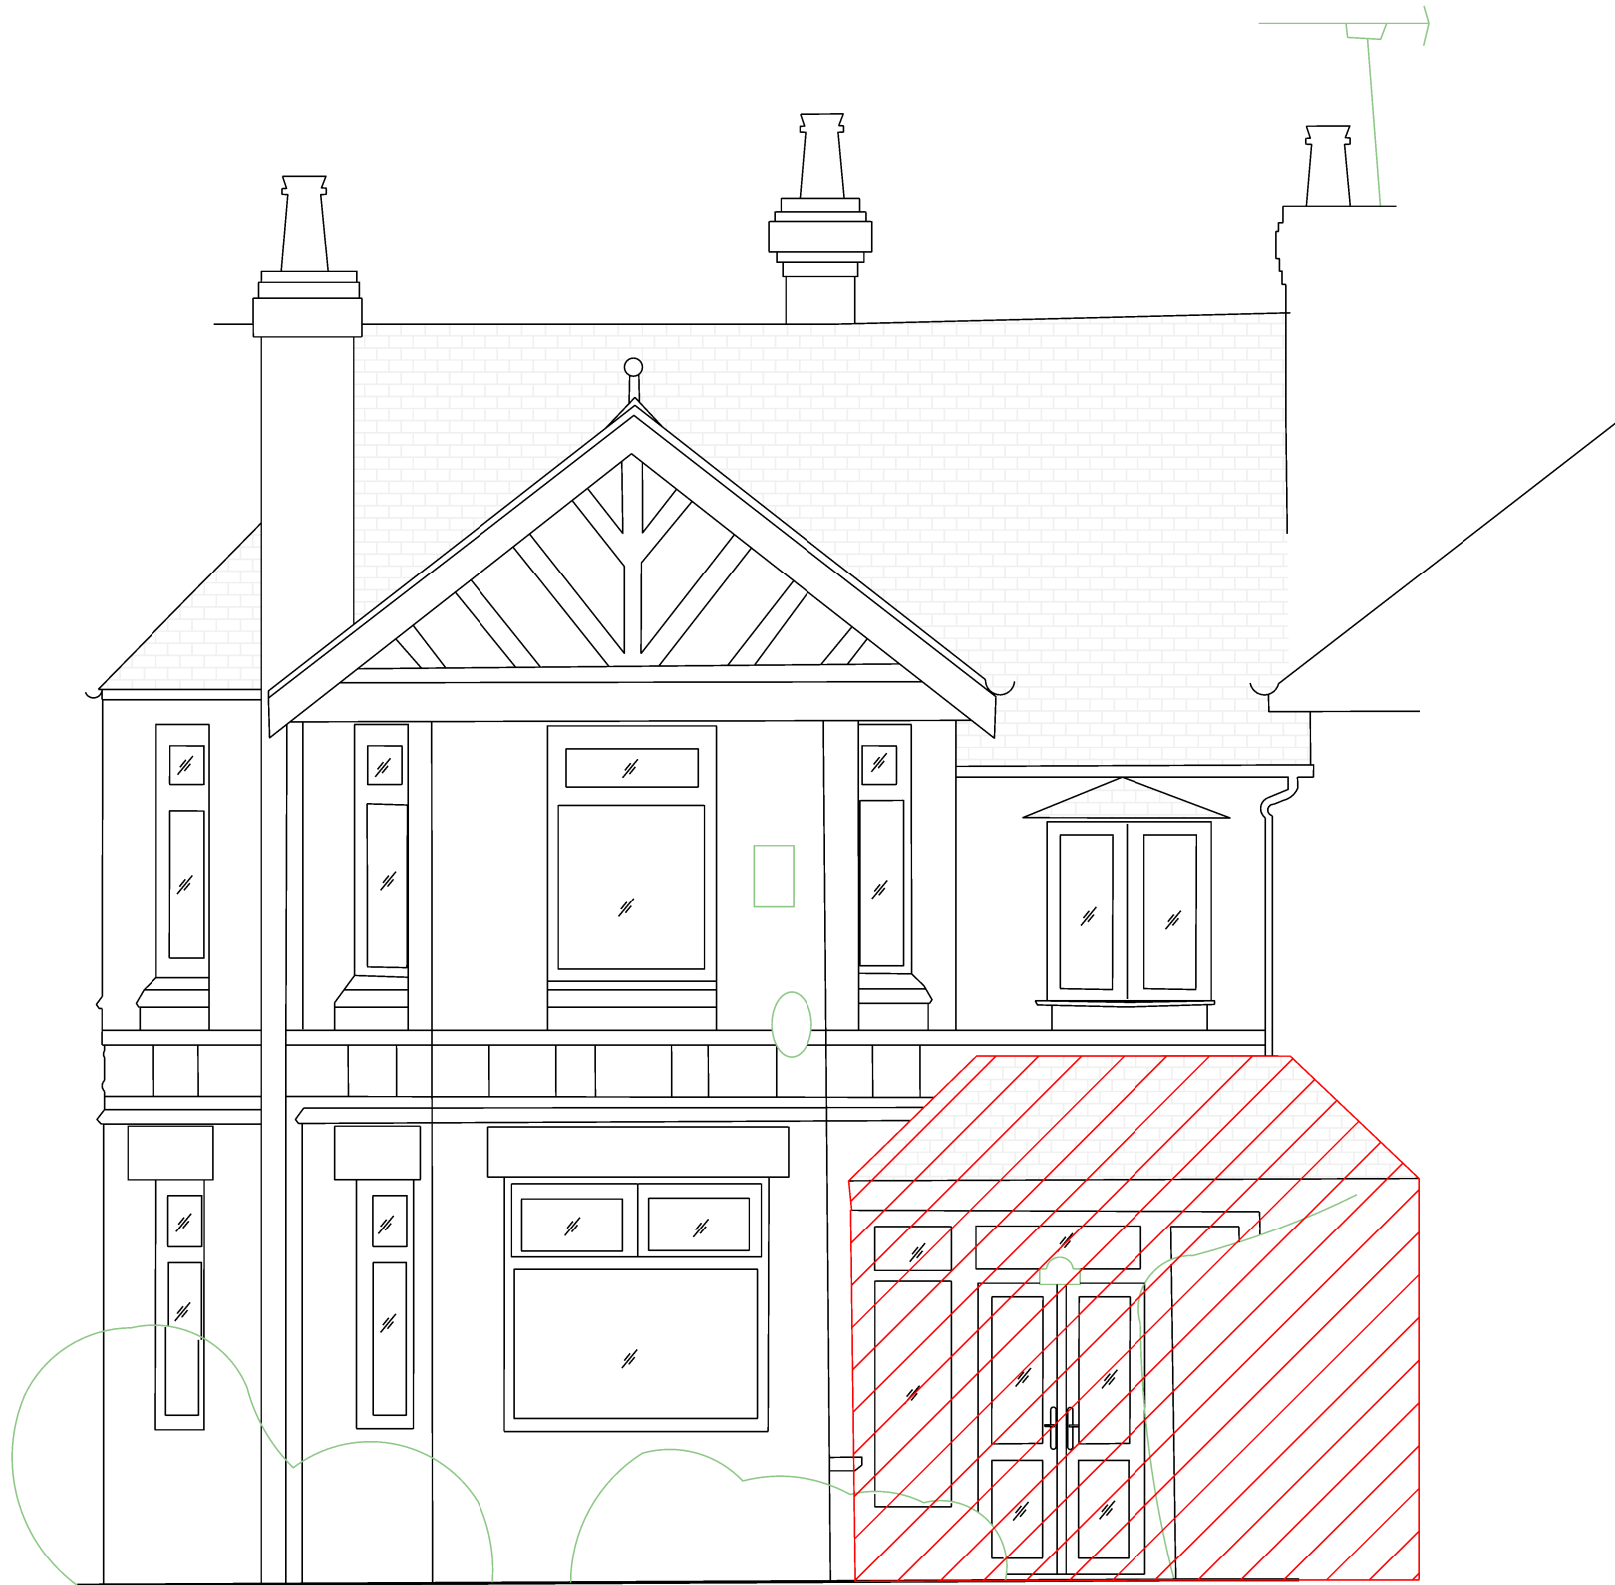

nick moss architects
29 Bow Lane
Manchester
M2 4FW


mail@nickmossarchitects.com

www.nickmossarchitects.com

DO NOT SCALE OFF THIS DRAWING

This design and drawing is the copyright of nick moss architects and may not be reproduced in any form whatsoever without prior written consent. Issue of the drawing does not impart any real or implied copyright licence.

revisions + notes:

 

DEMOLITION

0m




5m

project:
1 WILLOW WAY - DIDSBUY
client:
GERNOT KUESTER & MAREN RIEPER
title:
EXISTING FRONT ELEVATION
status:
PLANNING
drawing number:
AL(05)017

job number:
0312
date:
26.04.2021
scale:
1:50 @ A3
drawn by:
NM
revision:
P1

nm

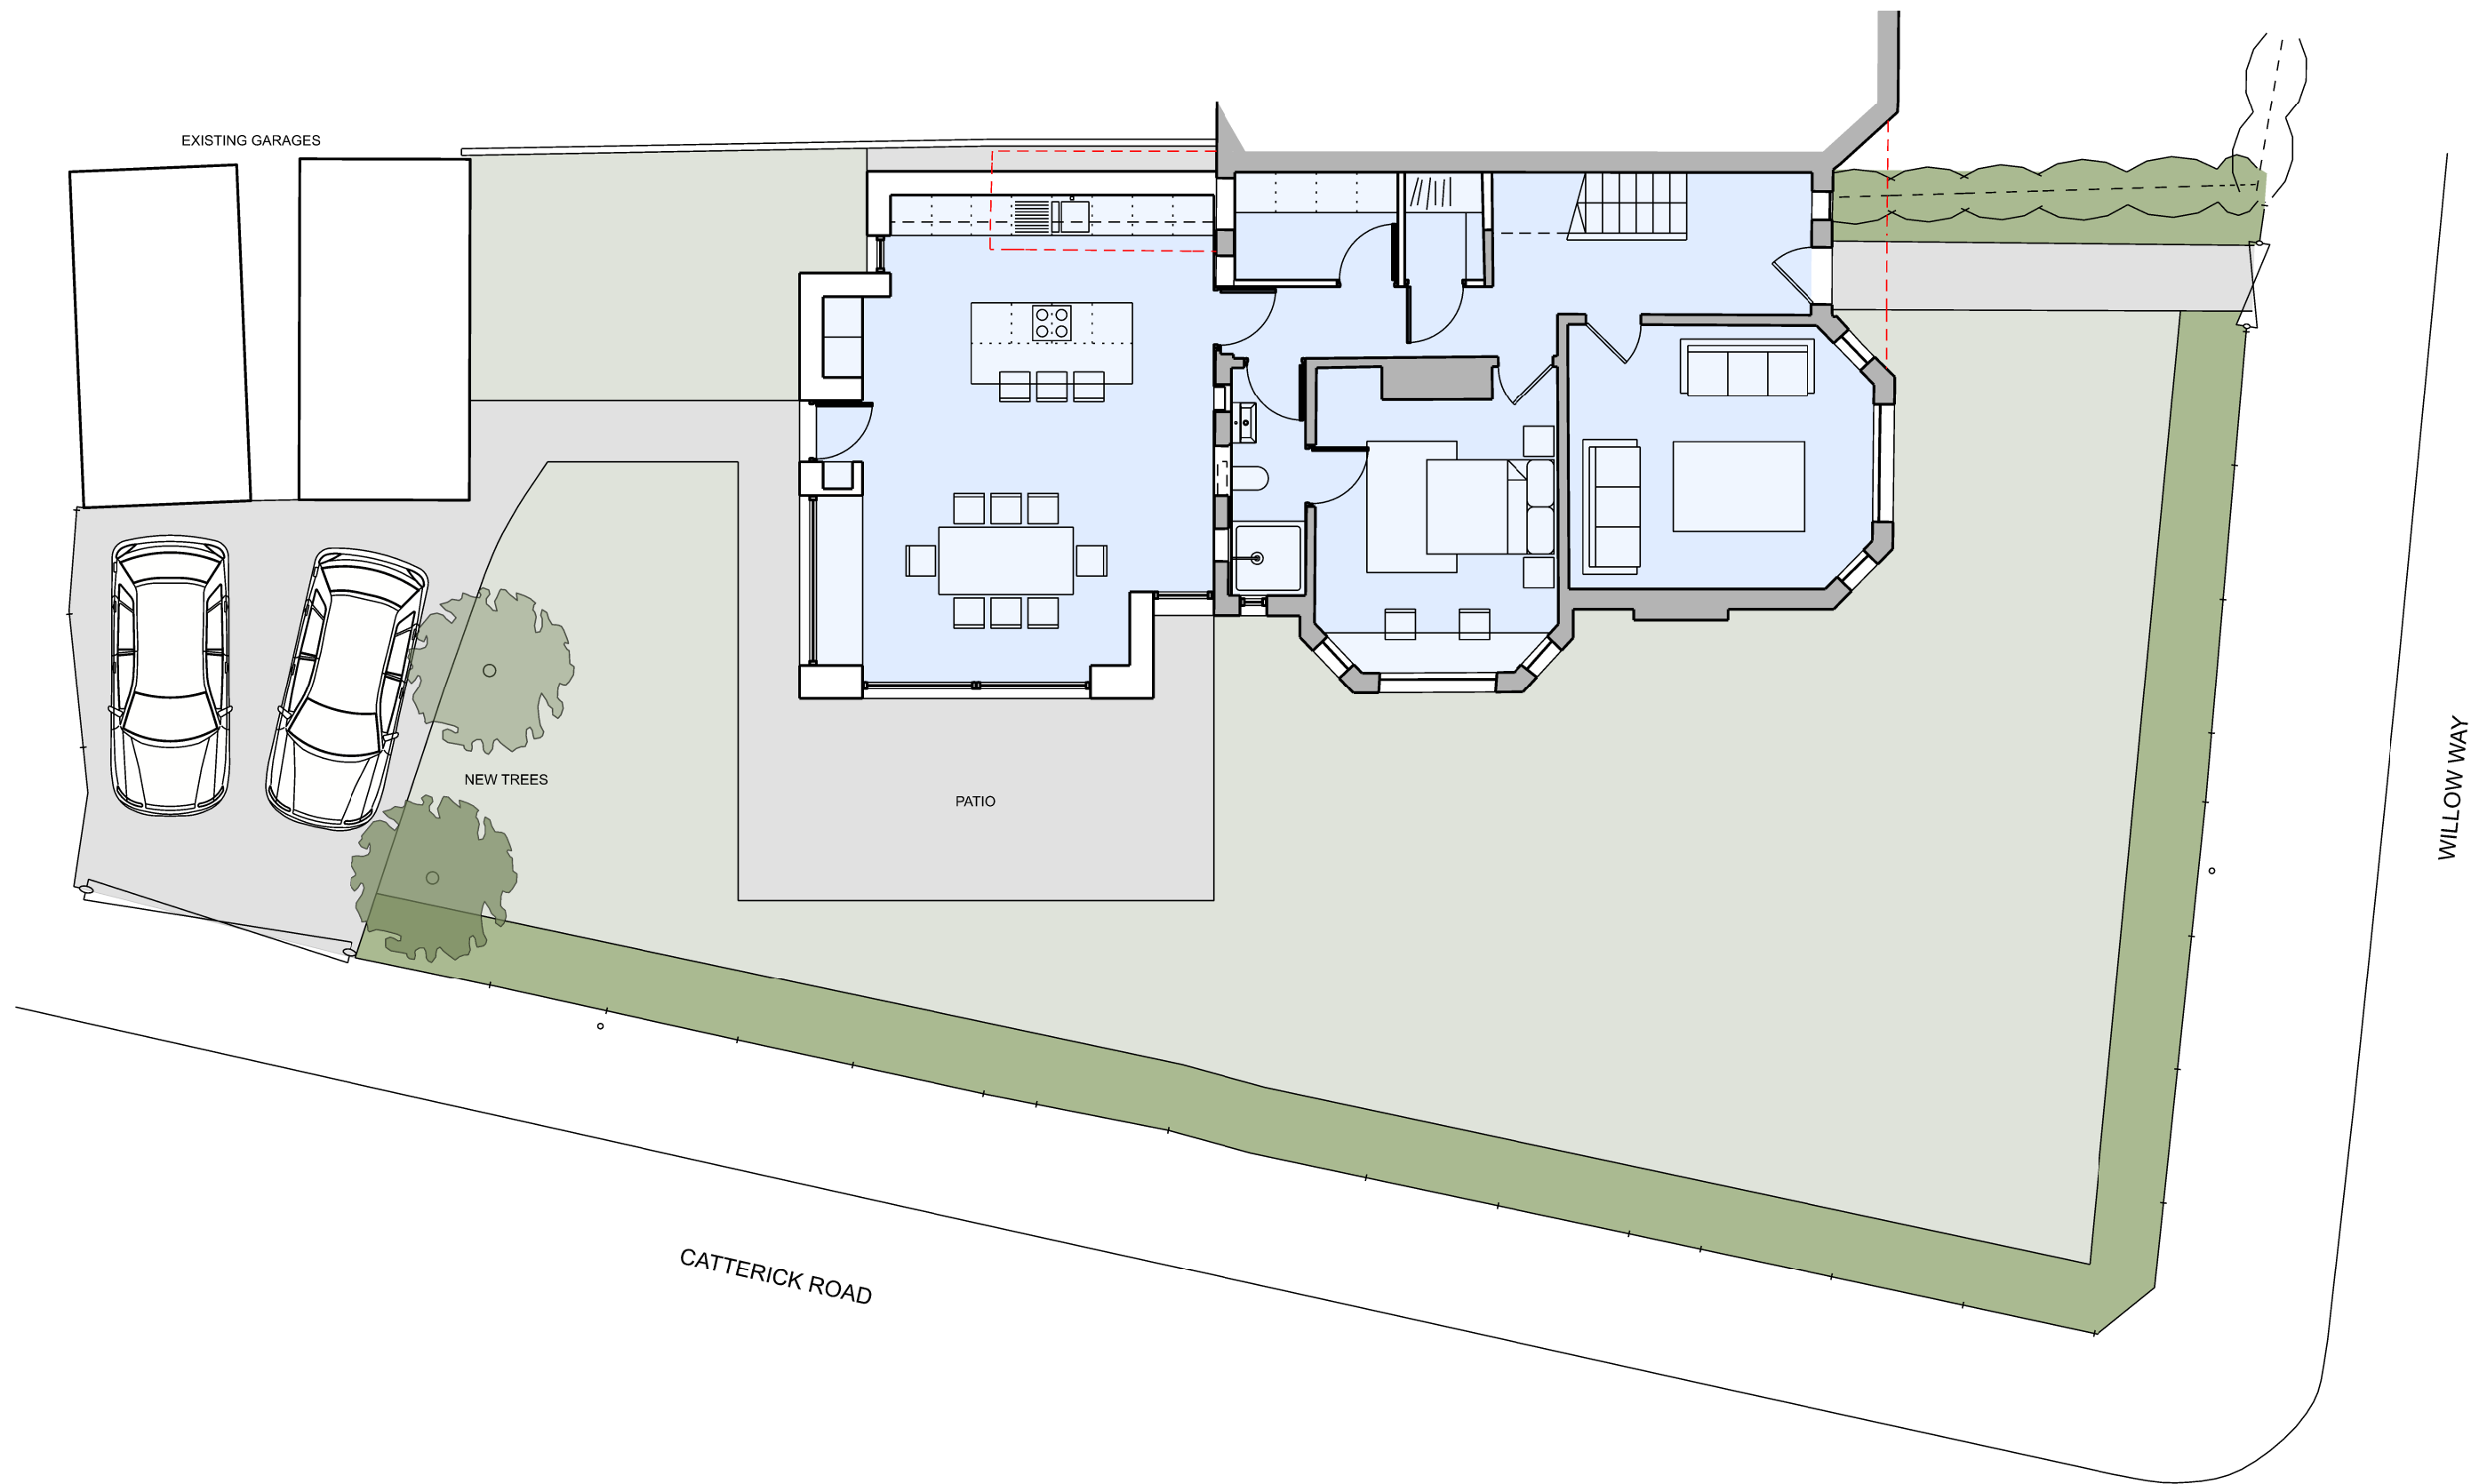

nick moss architects
29 Bow Lane
Manchester
M2 4FW
mail@nickmossarchitects.com
www.nickmossarchitects.com

revisions + notes:


0m 10m

DO NOT SCALE OFF THIS DRAWING
This design and drawing is the copyright of nick moss architects and may not be reproduced in any form whatsoever without prior written consent. Issue of the drawing does not impart any real or implied copyright licence.

project:
1 WILLOW WAY - DIDSBURY
client:
GERNOT KUESTER & MAREN RIEPER
title:
PROPOSED SITE PLAN
status:
PLANNING
drawing number:
AL(05)019

job number:
0312
date:
26.04.2021
scale:
1:100 @ A3
drawn by:
NM
revision:
P1

nm2

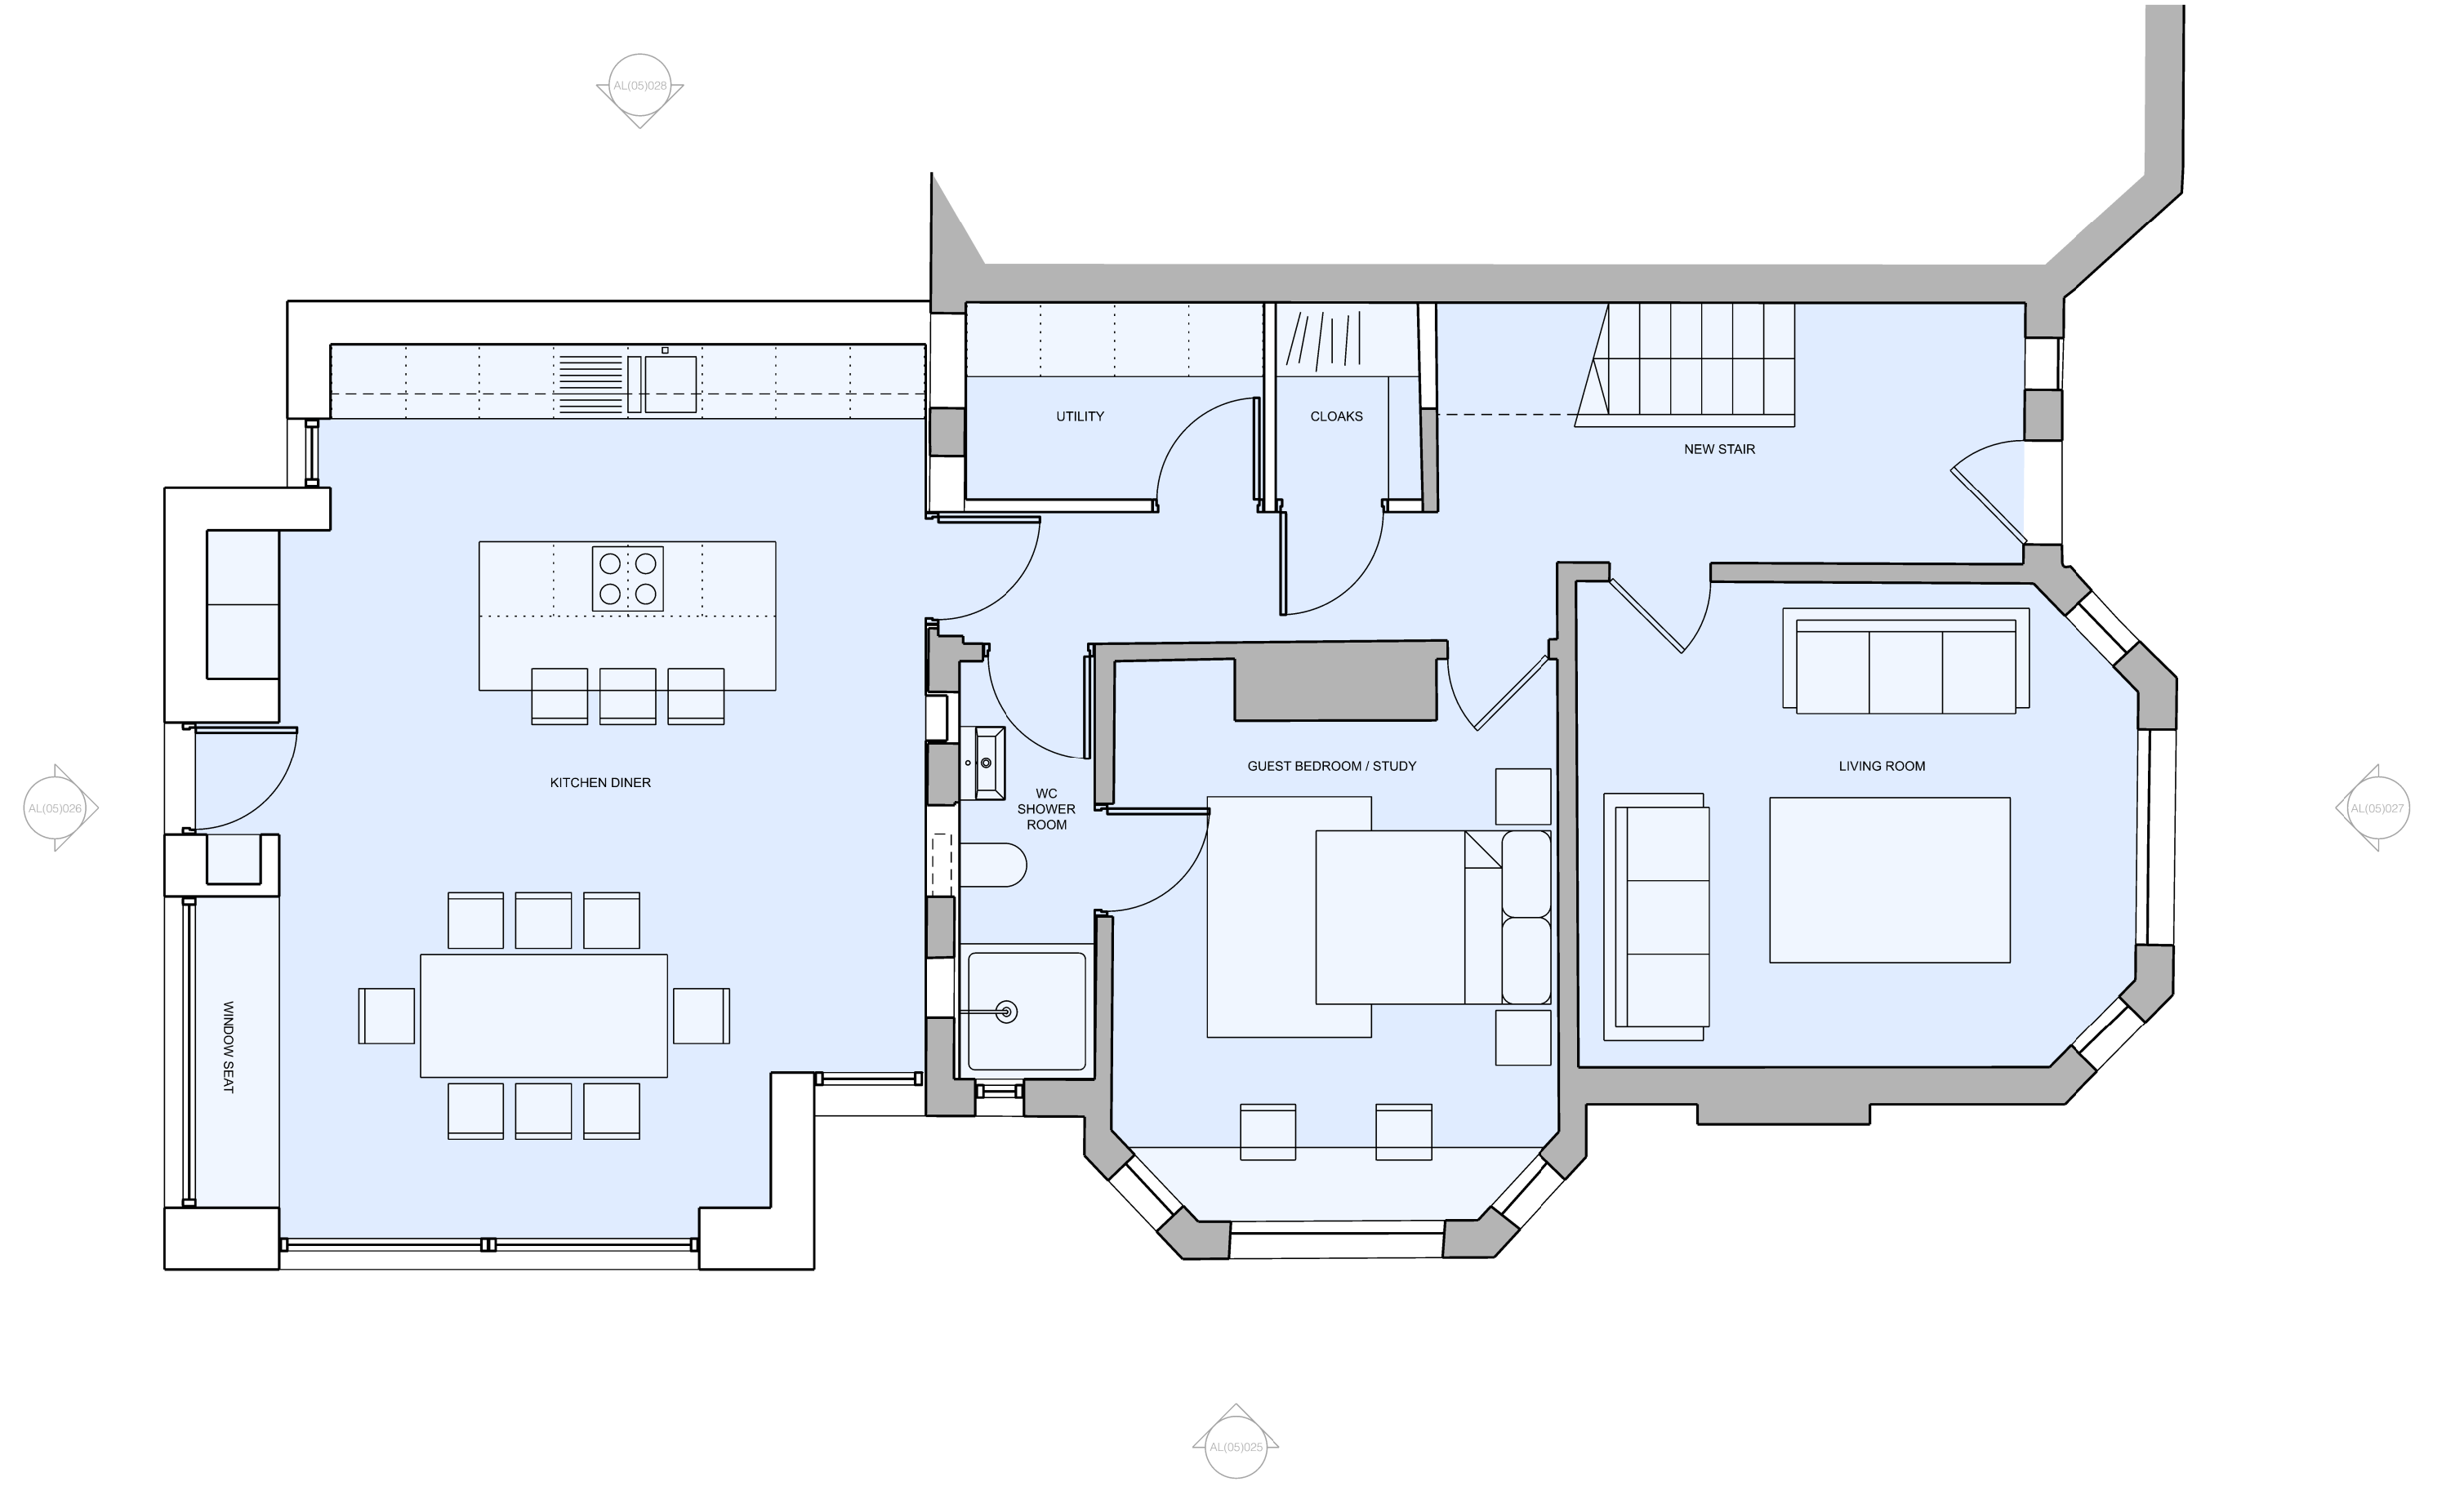




nick moss architects
29 Bow Lane
Manchester
M2 4FW
mail@nickmossarchitects.com
www.nickmossarchitects.com

DO NOT SCALE OFF THIS DRAWING

This design and drawing is the copyright of nick moss architects and may not be reproduced in any form whatsoever without prior written consent. Issue of the drawing does not impart any real or implied copyright licence.

revisions + notes:

0m 5m

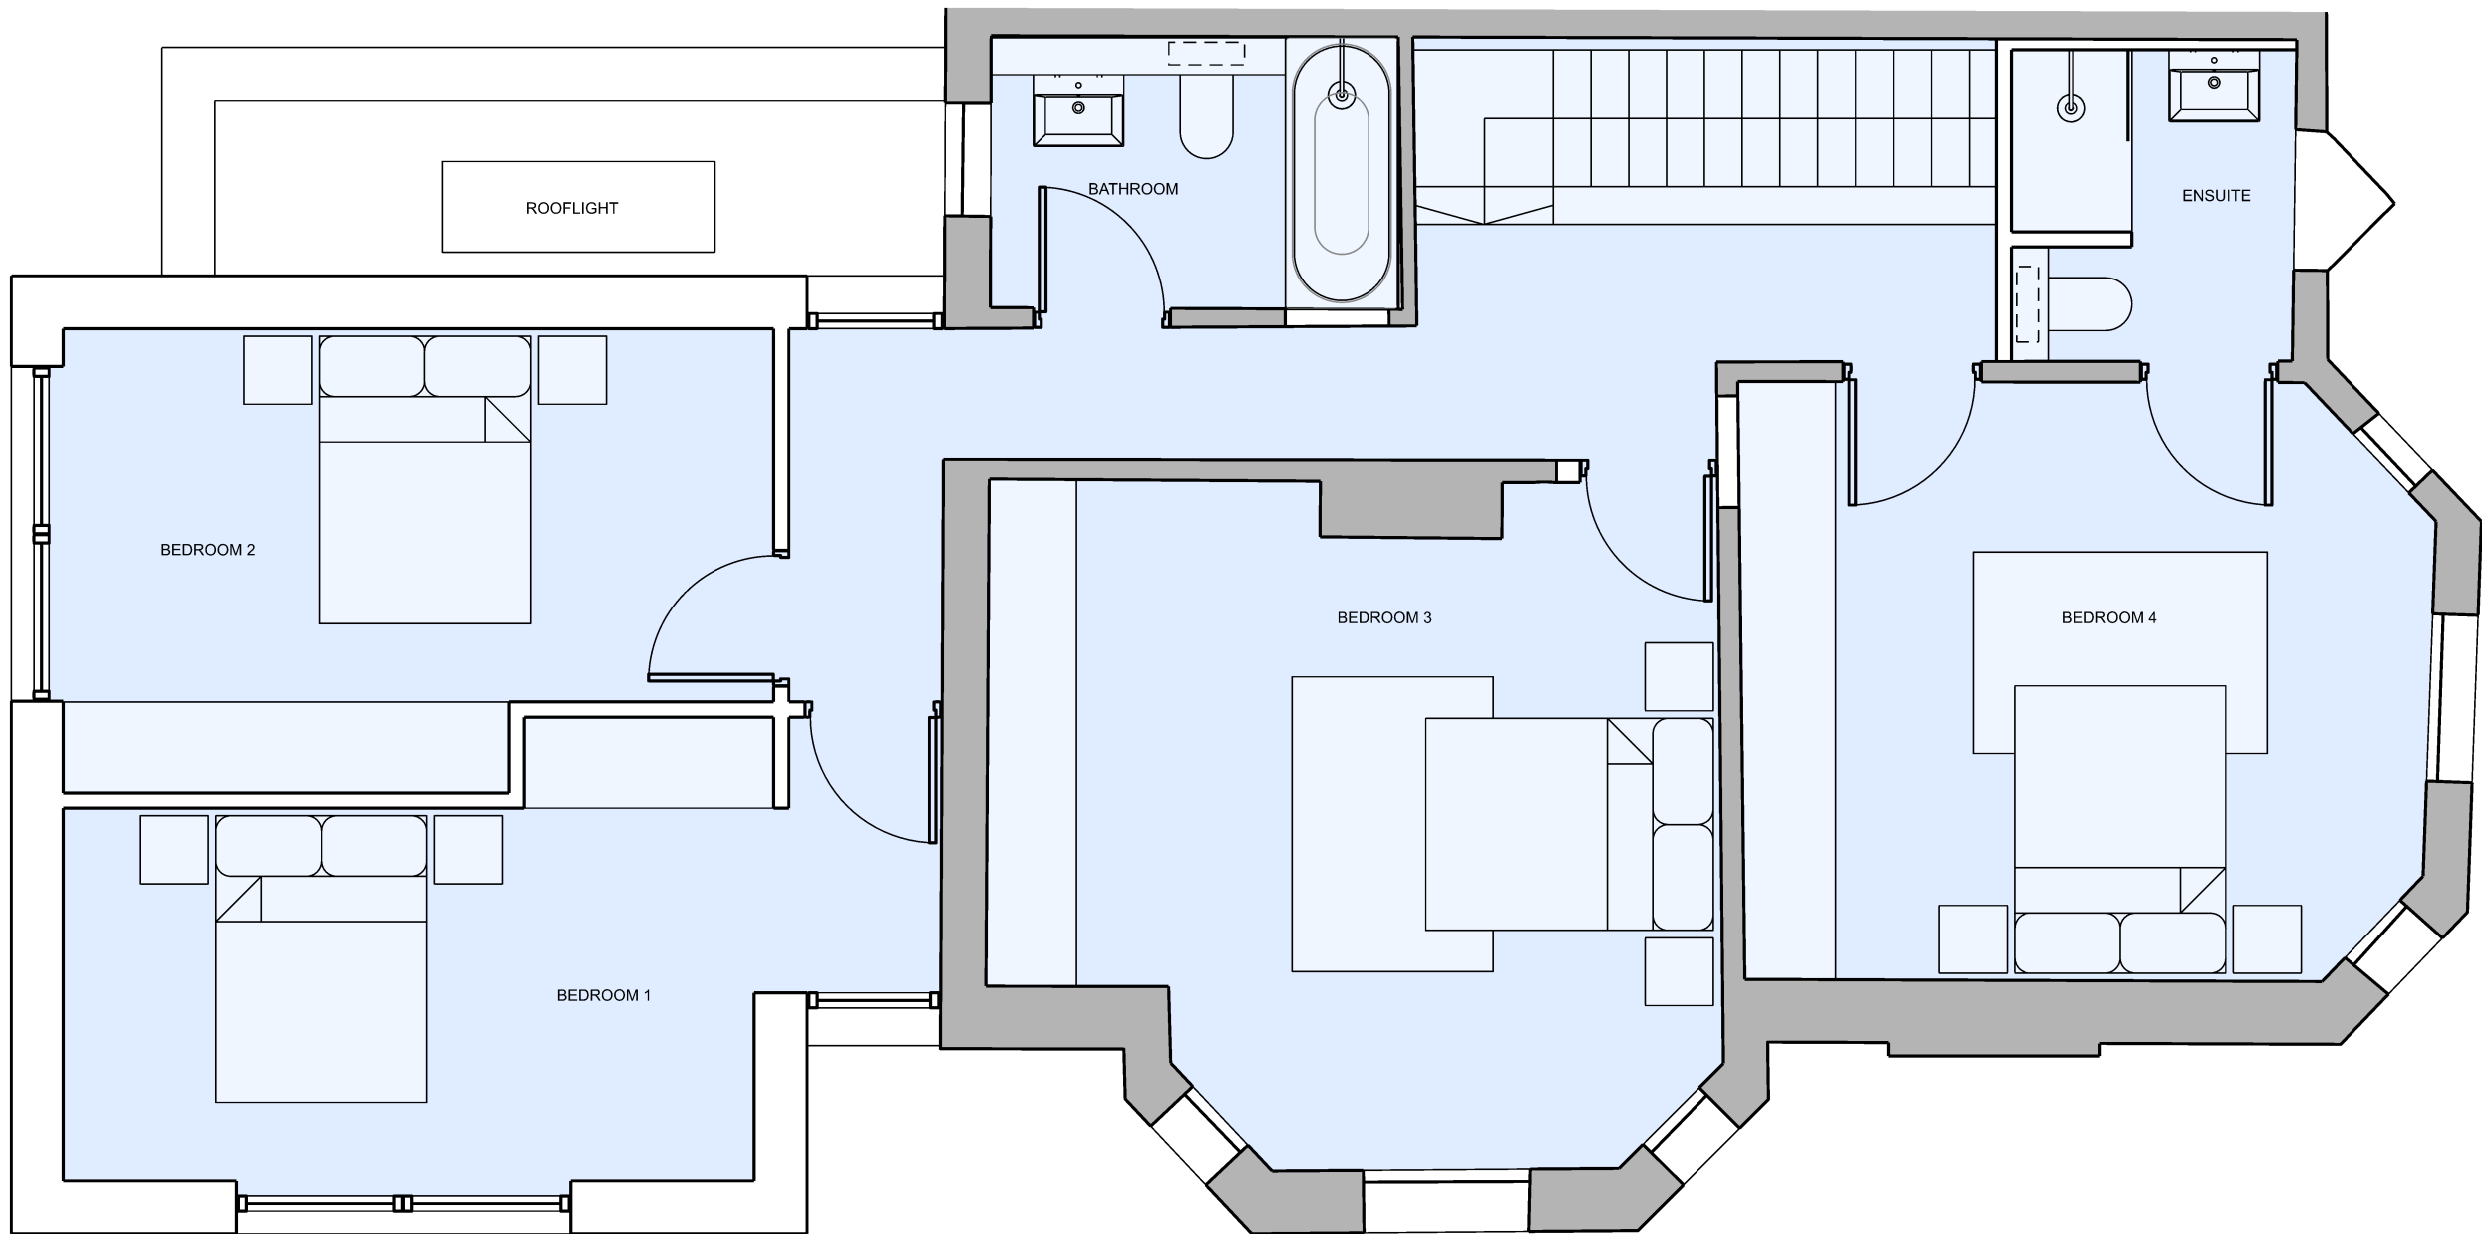

project:
1 WILLOW WAY - DIDSBUY
client:
GERNOT KUESTER & MAREN RIEPER
title:
PROPOSED FIRST FLOOR PLAN
status:
PLANNING
drawing number:
AL(05)021

job number:
0312
date:
26.04.2021
scale:
1:50 @ A3
drawn by:
NM
revision:
P1





nick moss architects
29 Bow Lane
Manchester
M2 4FW
mail@nickmossarchitects.com
www.nickmossarchitects.com
DO NOT SCALE OFF THIS DRAWING
This design and drawing is the copyright of nick moss architects and may not be reproduced in any form whatsoever without prior written consent. Issue of the drawing does not impart any real or implied copyright licence.

revisions + notes:



project:
1 WILLOW WAY - DIDSBURY
client:
GERNOT KUESTER & MAREN RIEPER
title:
PROPOSED ROOF PLAN
status:
PLANNING
drawing number:
AL(05)022

job number:
0312
date:
26.04.2021
scale:
1:50 @ A3
drawn by:
NM
revision:
P1





1. White render
2. Dark grey aluminium windows
3. Red brick kicker (to match existing)
4. Existing windows
5. Existing red brick
6. Natural slate tiles
7. Satin (semi-translucent) glass
8. Galvanised steel rainwater goods






Materials Key;

1. White render
2. Dark grey aluminium windows
3. Red brick kicker (to match existing)
4. Existing windows
5. Existing red brick
6. Natural slate tiles
7. Satin (semi-translucent) glass
8. Galvanised steel rainwater goods

revisions + notes:

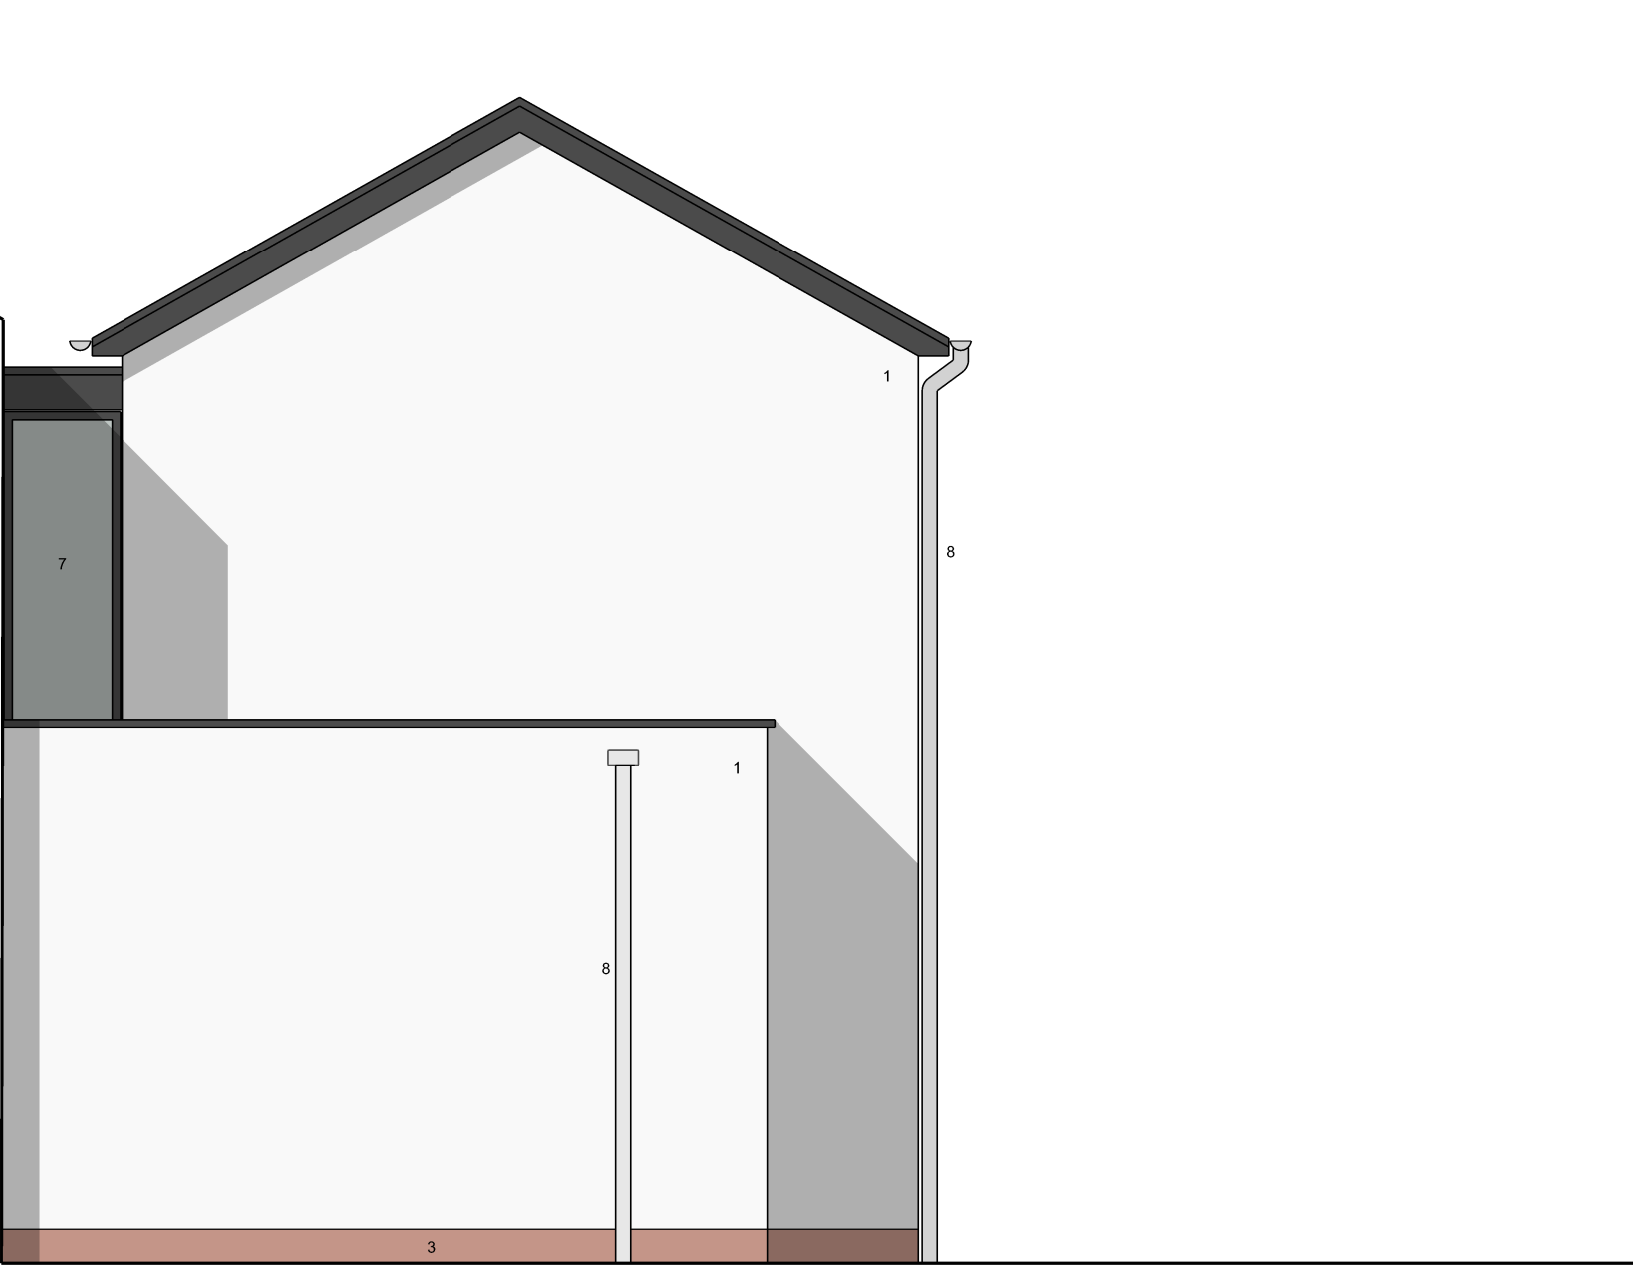

- Materials Key;
- 1. White render
 - 2. Dark grey aluminium windows
 - 3. Red brick kicker (to match existing)
 - 4. Existing windows
 - 5. Existing red brick
 - 6. Natural slate tiles
 - 7. Satin (semi-translucent) glass
 - 8. Galvanised steel rainwater goods

project:
1 WILLOW WAY - DIDSBURY
client:
GERNOT KUESTER & MAREN RIEPER
title:
PROPOSED SIDE ELEVATION 2
status:
PLANNING
drawing number:
AL(05)028

job number:
0312
date:
26.04.2021
scale:
1:50 @ A3
drawn by:
NM
revision:
P1

