


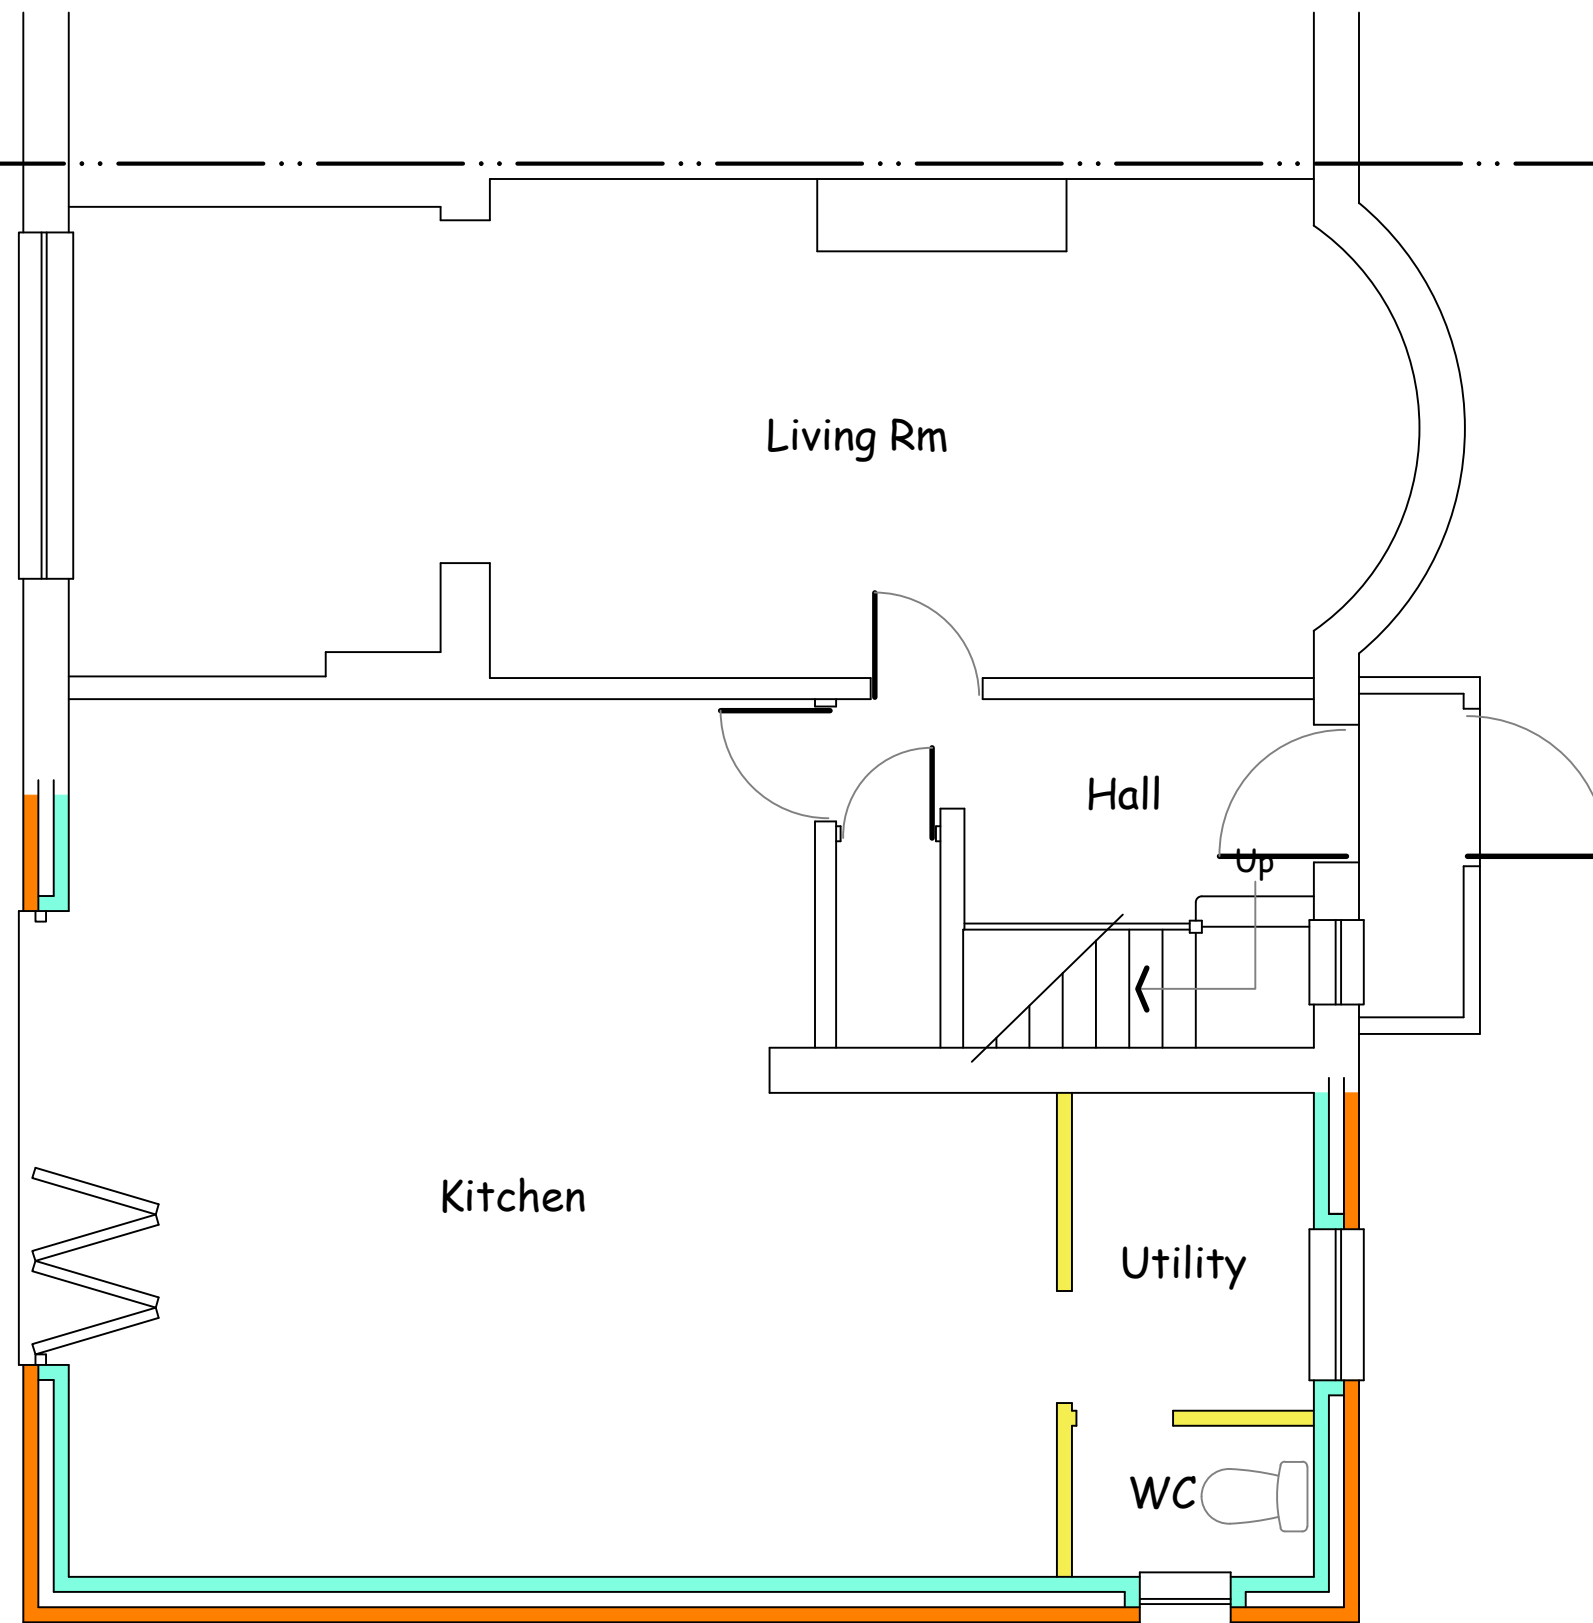

PROPOSED GROUND FLOOR PLAN scale 1:50

June 2021

Ref:21/402/05B