
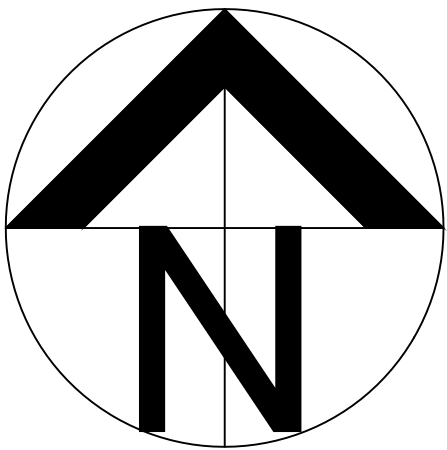


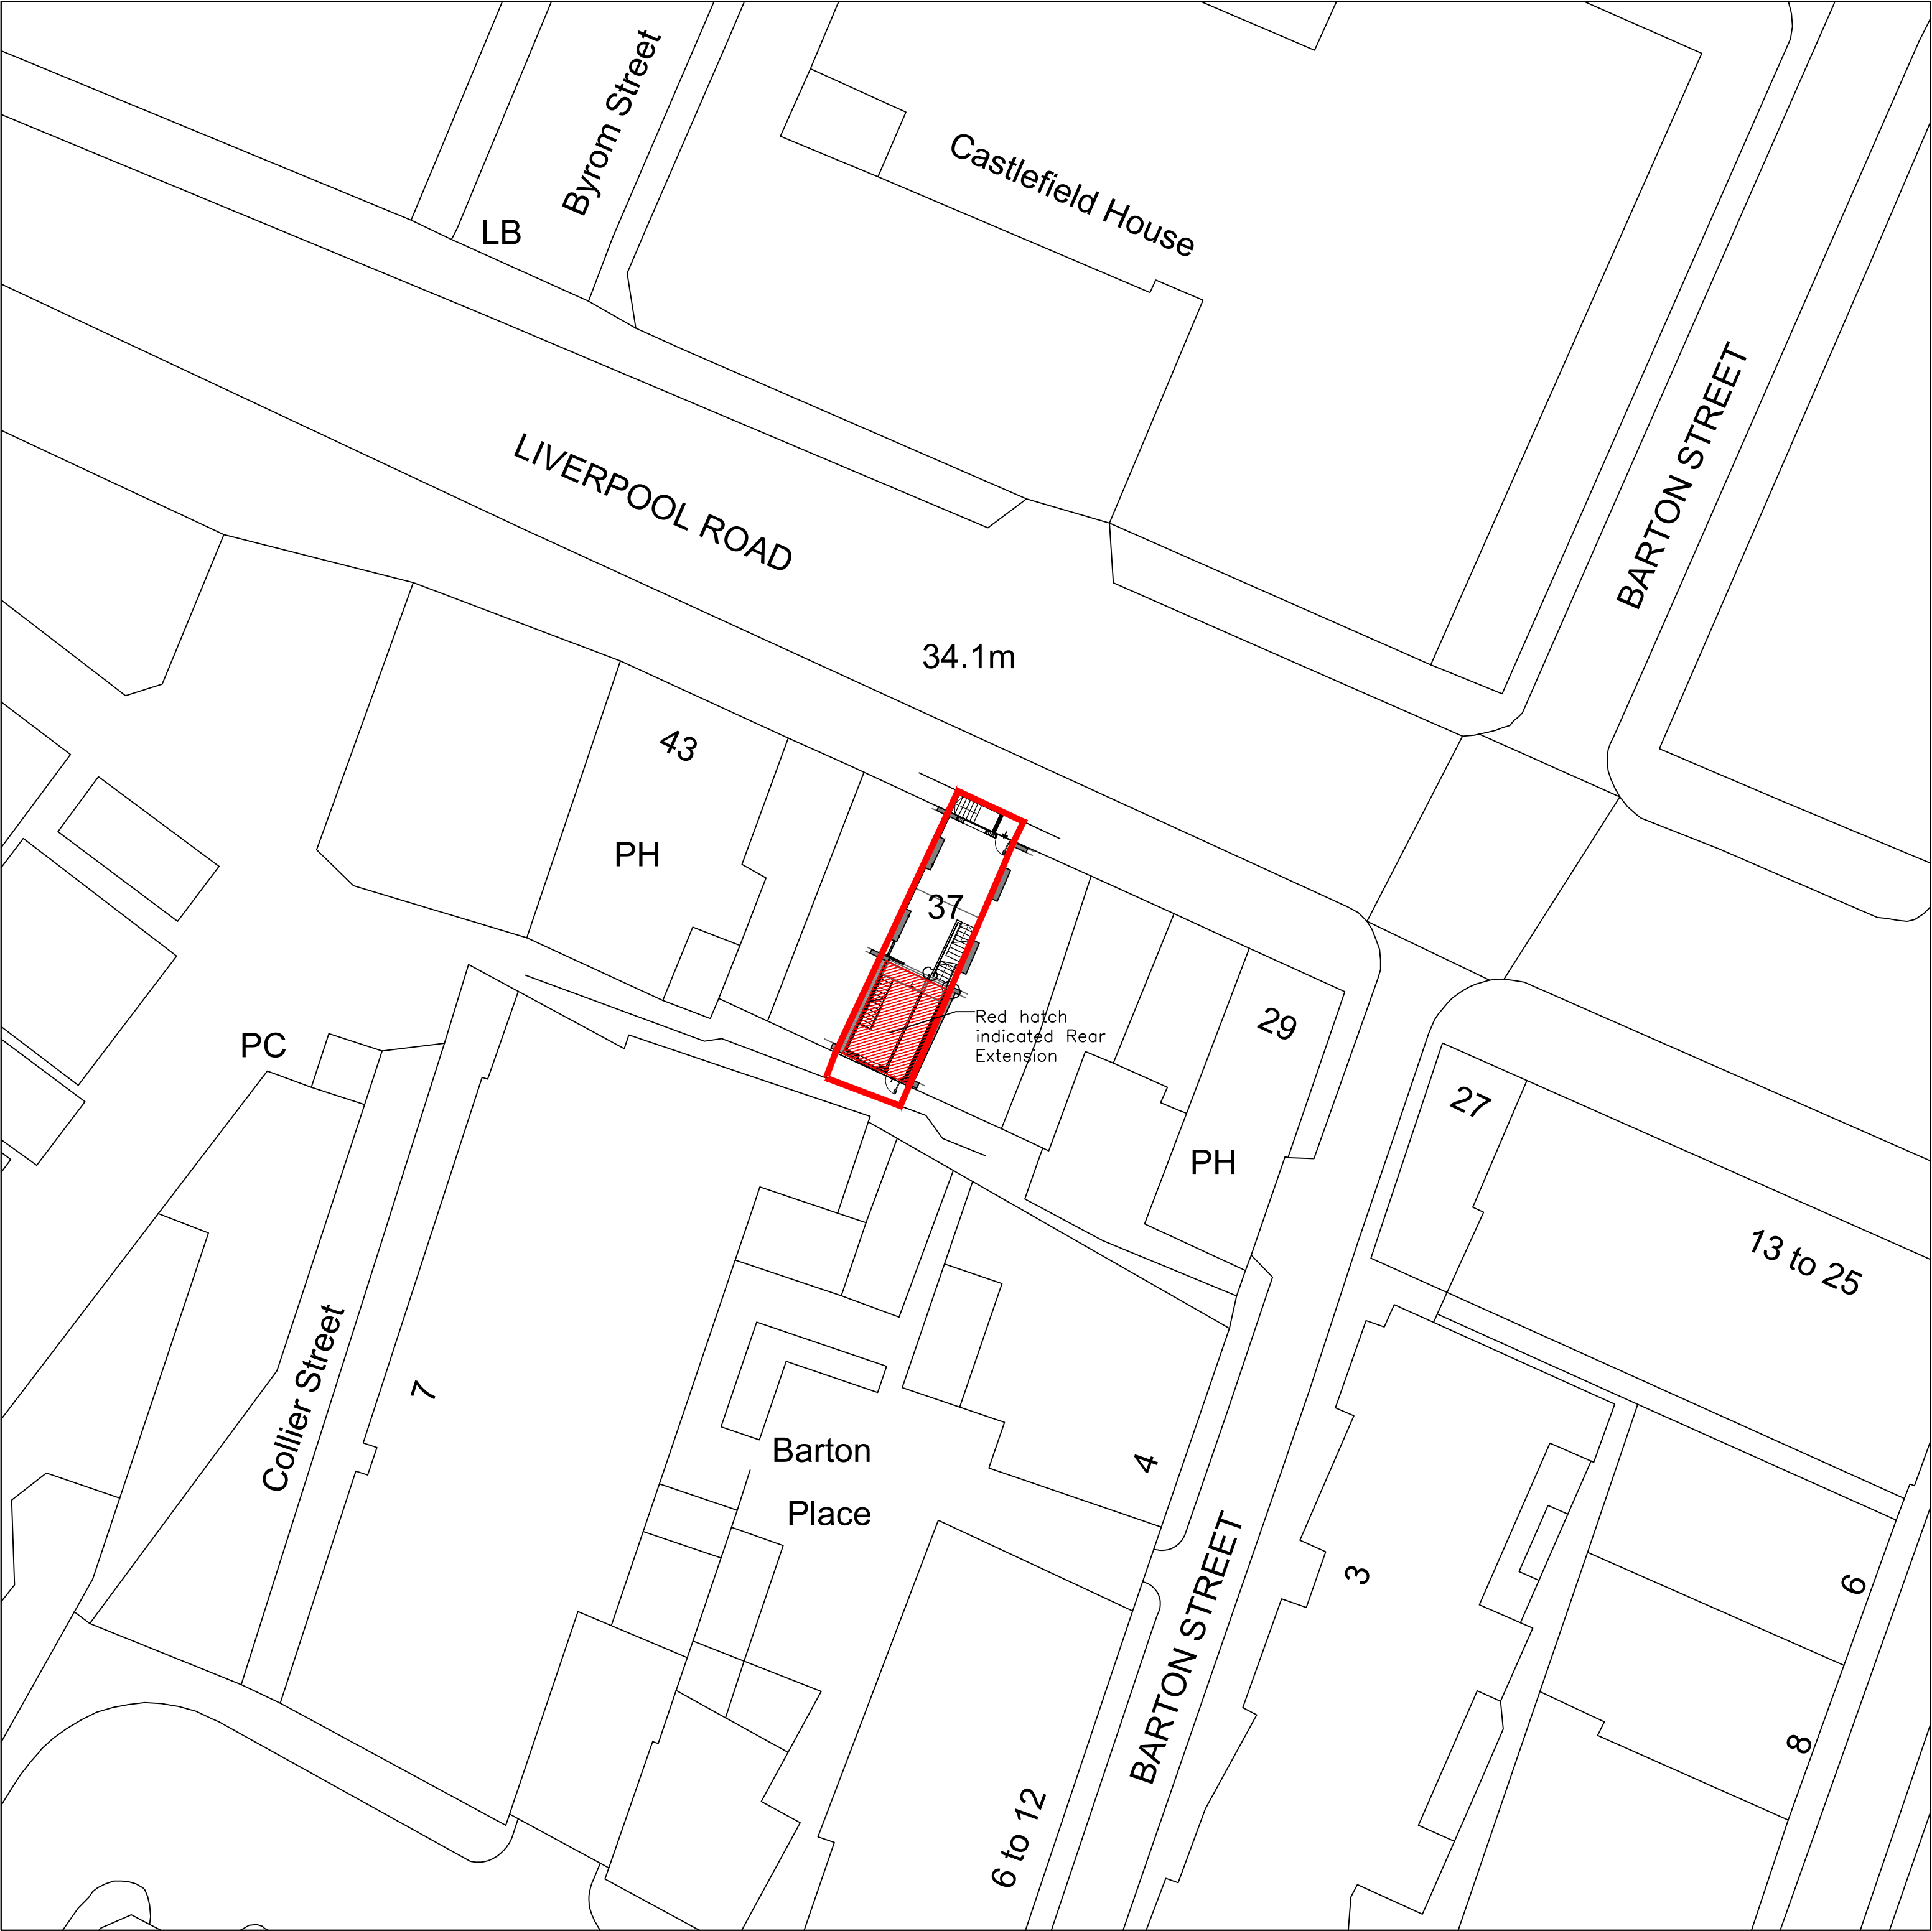

Proposed Site Plan 1:250
SCALE 1:500
m 0 5 10 15 20 25 30 35 40 45 50

Rev	Description	By	Date
Initial Issue:			
CLIENT Charro Investments LTD 37 Liverpool Road Manchester M3 4NQ			
PROJECT TITLE Conversion of Cafe to Dwelling			
DRAWING TITLE Existing Site Plan			
Drawn by: NP		Checked by: AN	
Date: 05/12/19		Scale: 1:500@A1	
 Moss House Moss Lane Altrincham Cheshire WA15 8GZ +44 (0) 161 660 4420 www.aranproperty.co.uk office@aranproperty.co.uk			
Job Ref.	Drawing No.	Revision	
3740	001	A	