




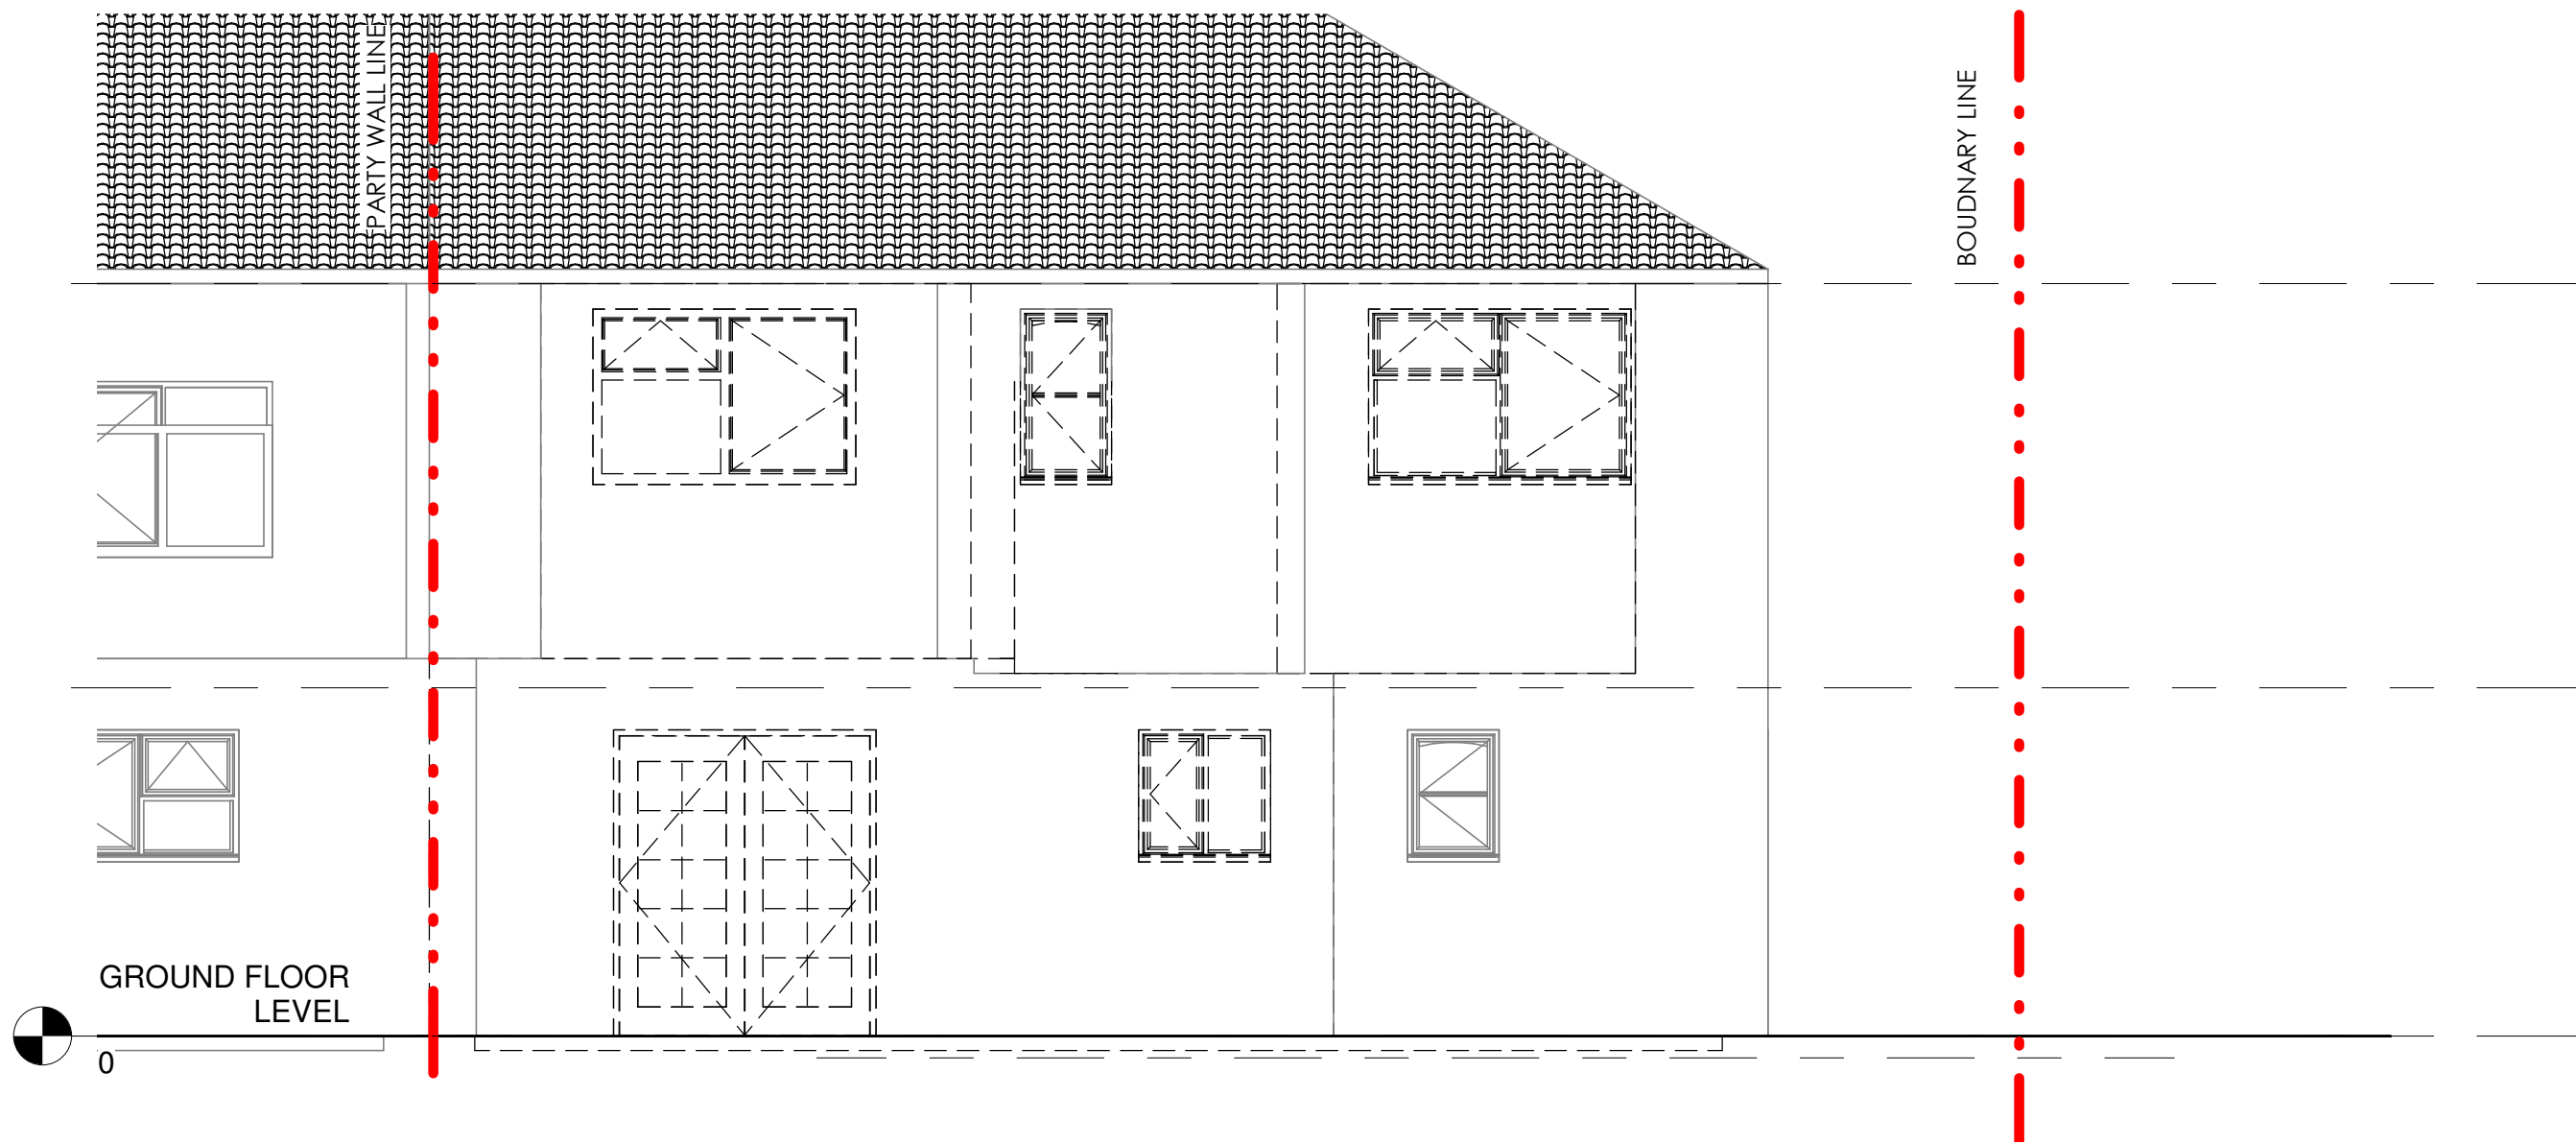

1 REAR ELEVATION
1 : 50

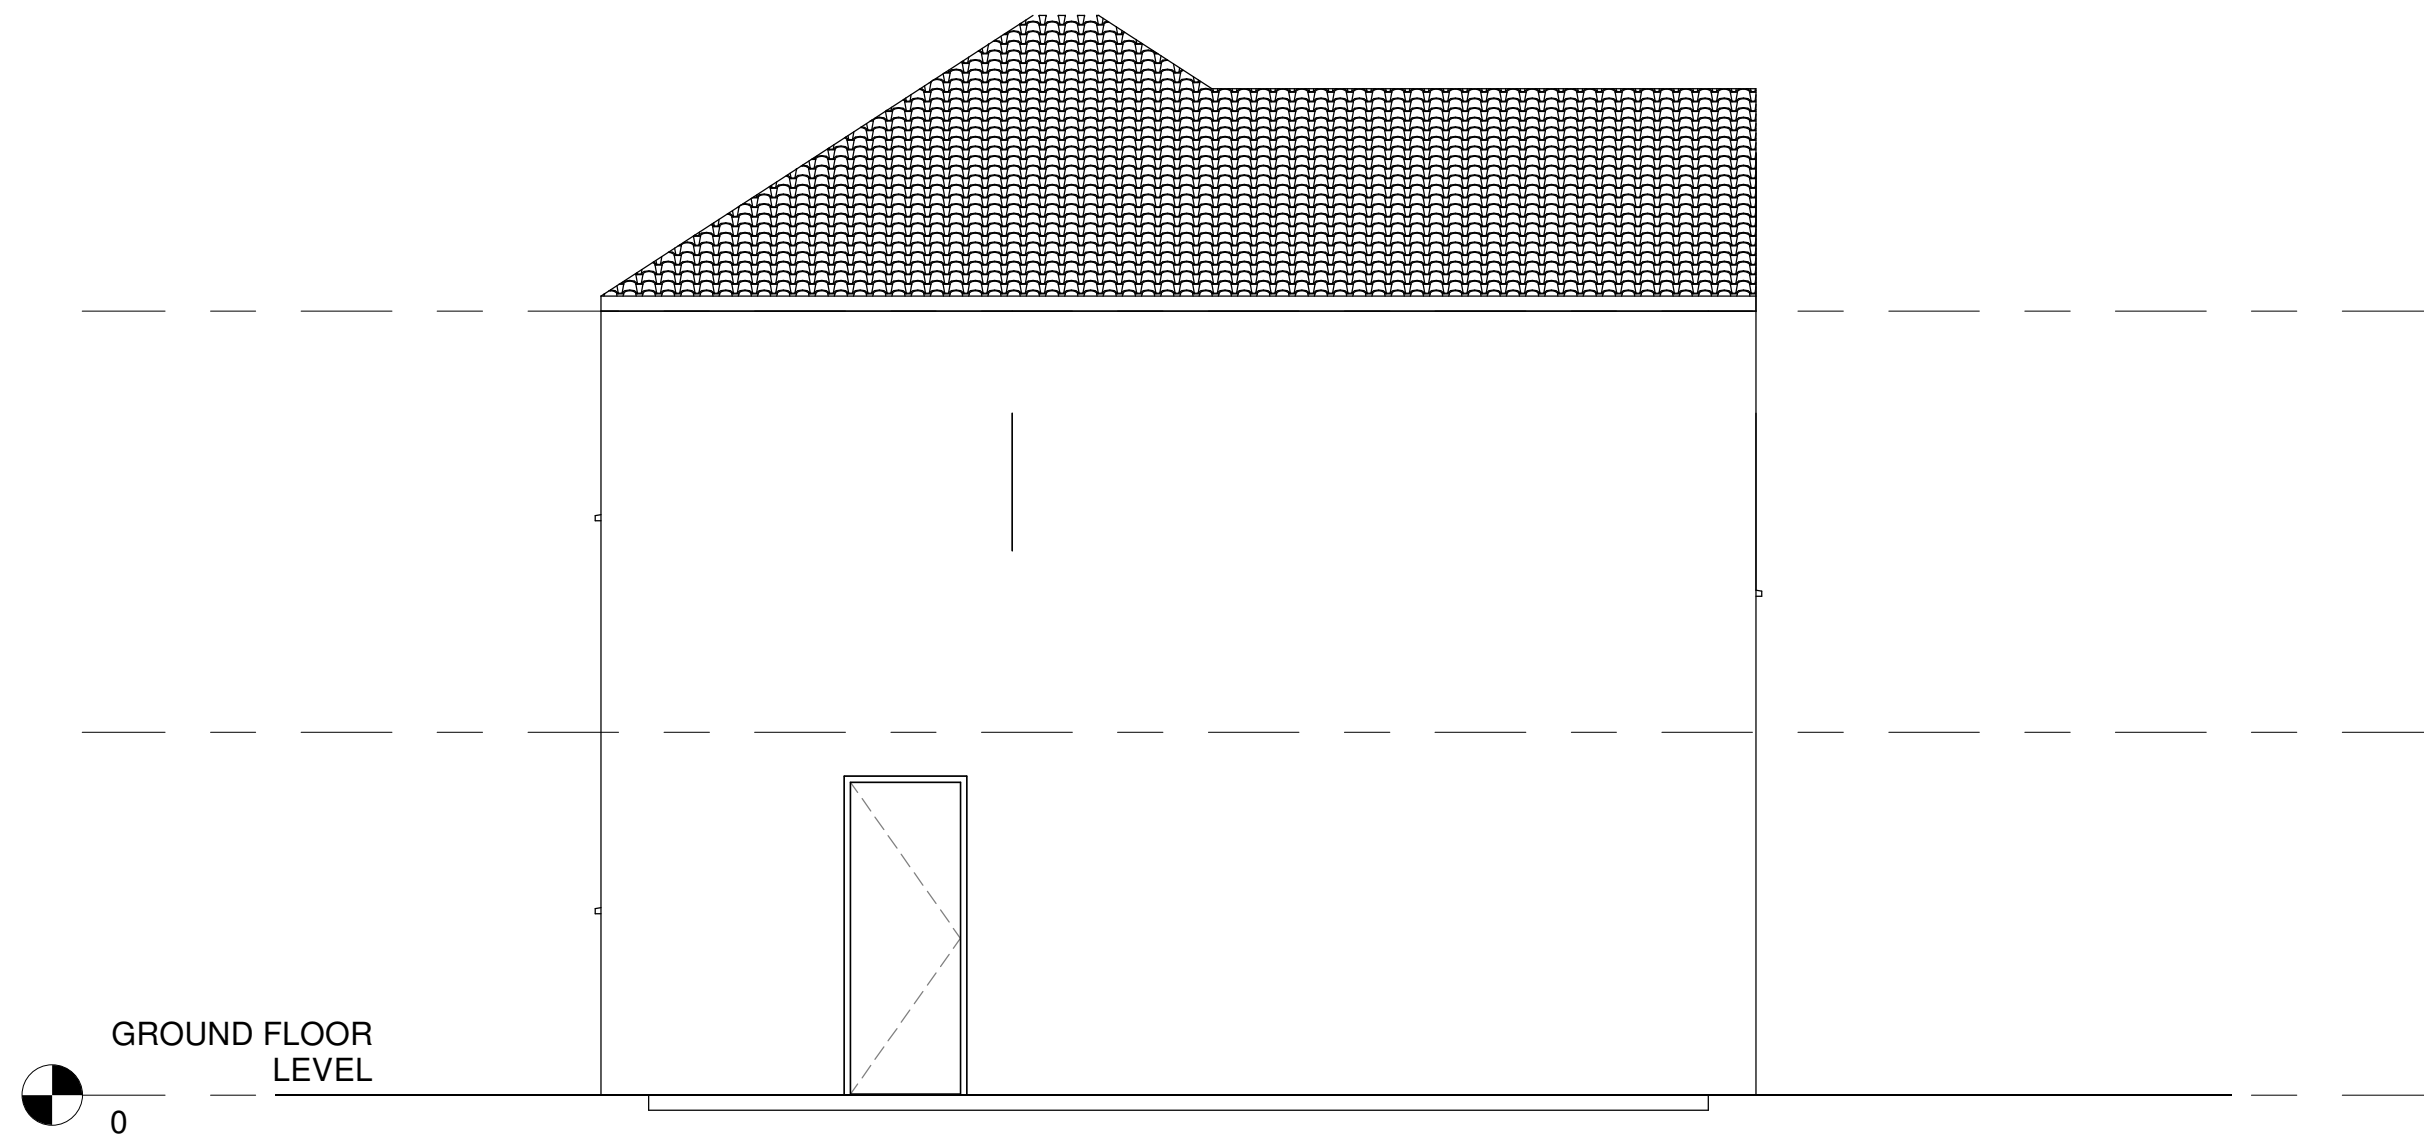

2 SIDE GABLE ELEVATION
1 : 50

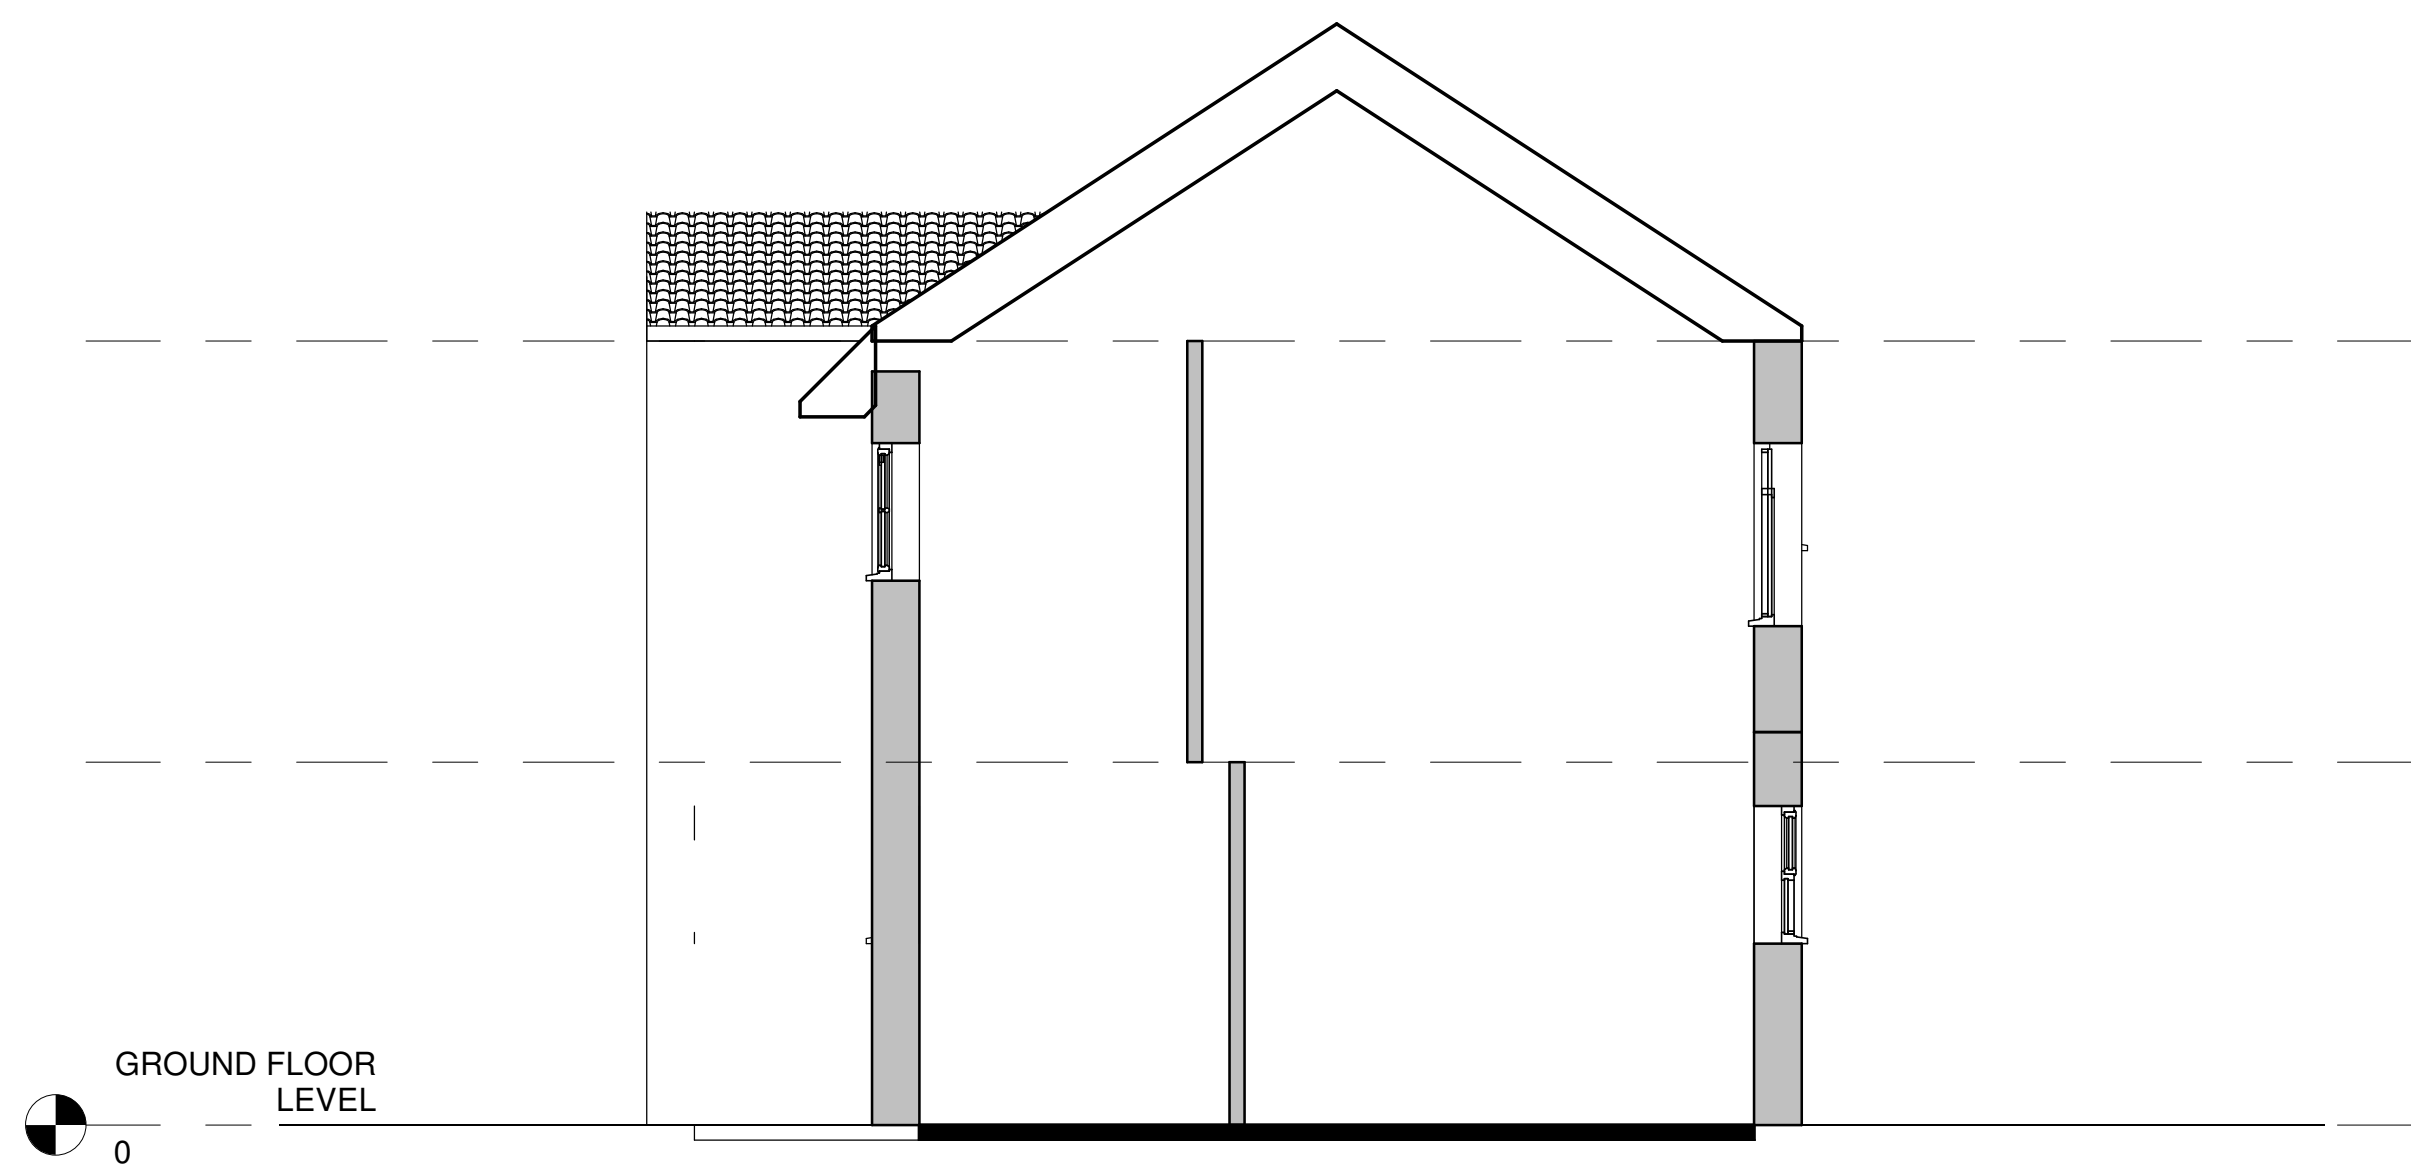

3 PARTY WALL ELEVATION
1 : 50

W

Rev	Description	Date
01	PLANNING SUBMISSION	10.06.21
CODE I	SUITABILITY DESCRIPTION PLANNING SUBMISSION	
STATUS S2	PURPOSE OF ISSUE PLANNING SUBMISSION	
PROJECT 301 PARRS WOOD M20, 6JZ		
TITLE EXISTING ELEVATIONS		
CLIENT A.KHAN		
DRAWN BY M.Walsh	CHECKED BY M.Walsh	DATE 10/06/21
SCALE (@ A1) 1 : 50		PROJECT NUMBER MCS2185
DRAWING NUMBER A111		REV 01