


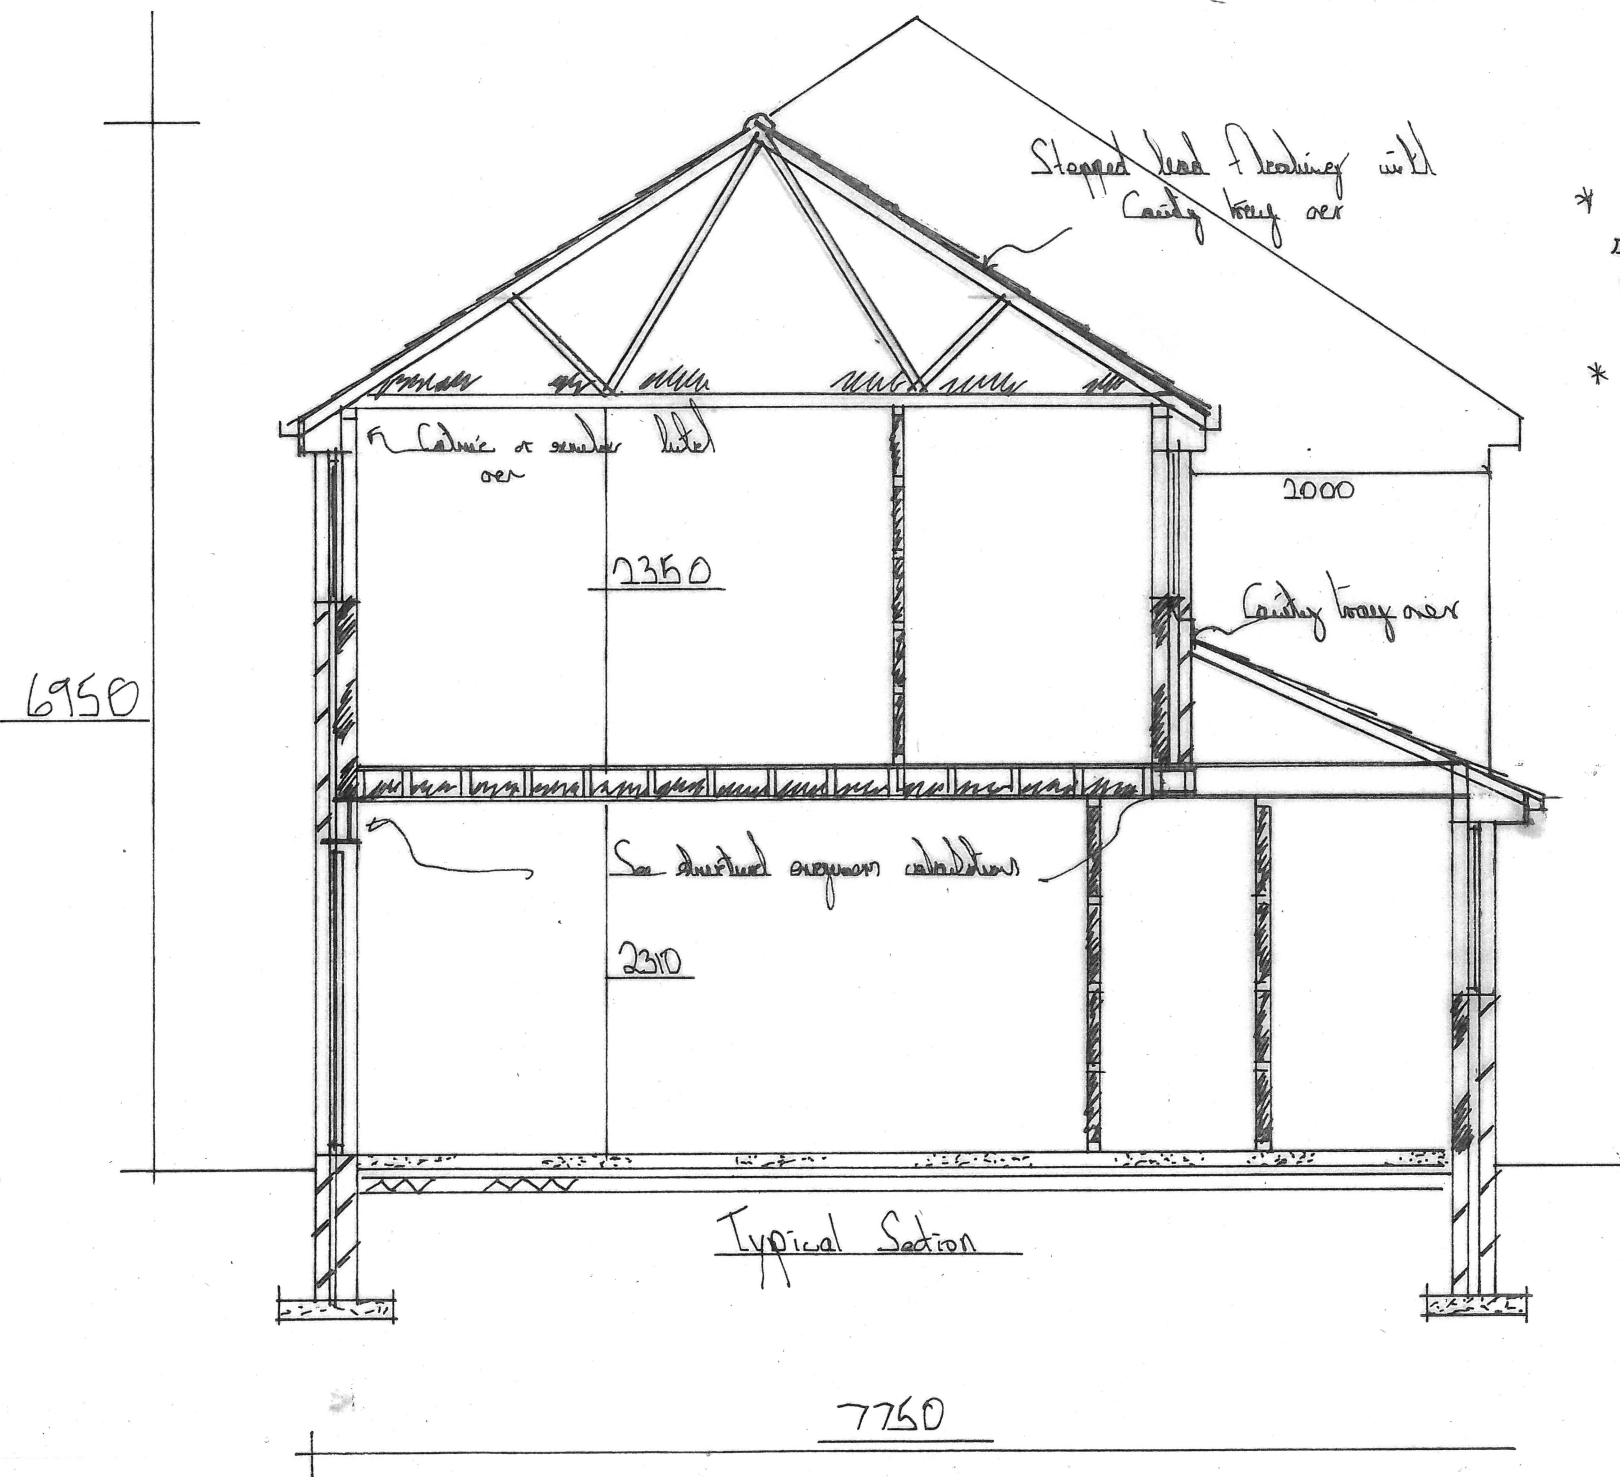


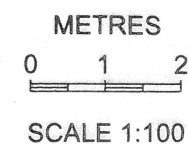


* To be read in conjunction with specification and working drawings for Mr. & Mrs. Taylor of 30 Allen Roberts Close Blackley Manchester M9 8AL *

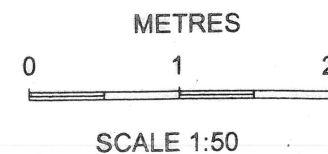


REV	DATE	AMENDMENTS	INT
Harry Jackson Surveyors Limited Unit 4A Farnworth Park Industrial Estate Wellington Street, Farnworth, Bolton BL4 7BY Tel: 01204 701740 Mobile: 07931 321879			
CLIENT <u>Mr & Mrs Taylor</u>			
ADDRESS <u>30 Allen Roberts Close</u> <u>Blackley Manchester M9 8AL</u>			
PROJECT <u>Side Two Storey Extension</u>			
TITLE <u>Building Regulations and</u> <u>Town & Country Planning</u>			
DRAWING NO. <u>BLH/151/30AL/1</u>		REV <u>A</u>	
SCALES		DATE <u>19/5/2022</u>	
DRAWN BY <u>HJ</u>		SHEET SIZE <u>A3</u>	
CHECKED BY <u>JJ</u>		COPYRIGHT ©	

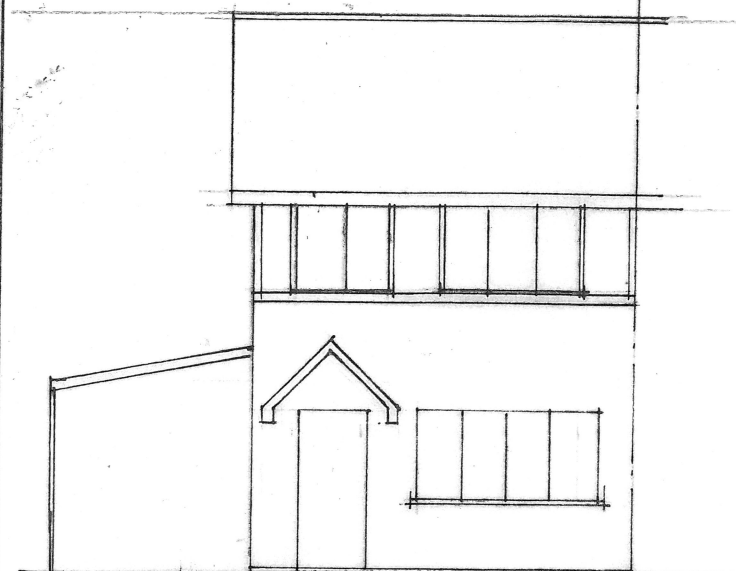


Front Elevation

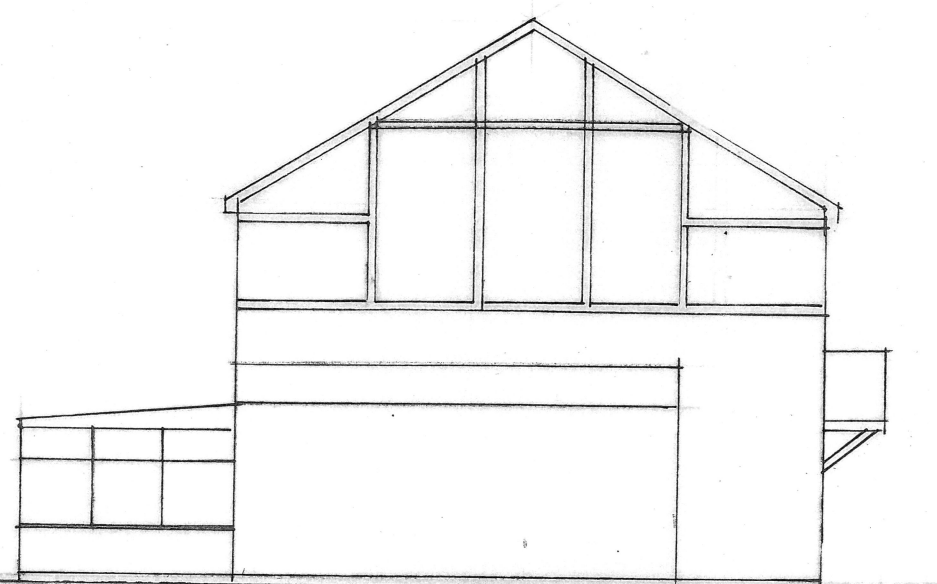


Side Elevation

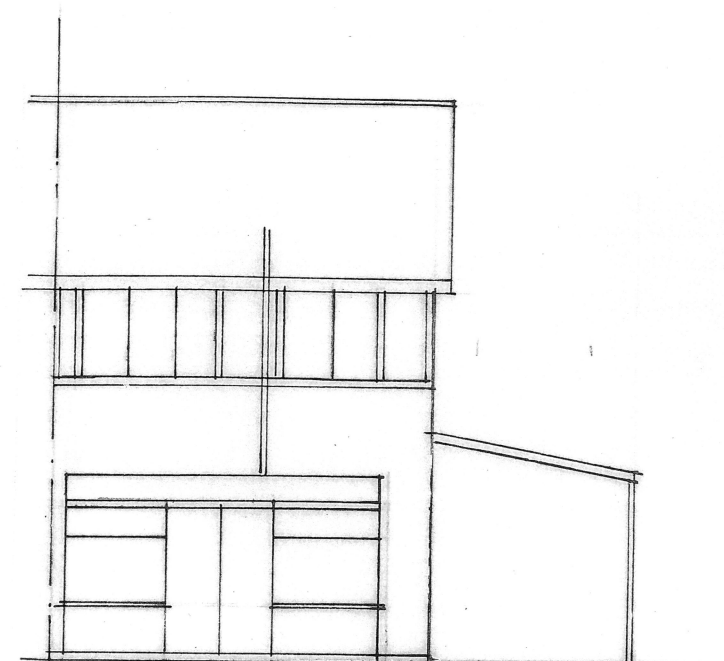


Rear Elevation

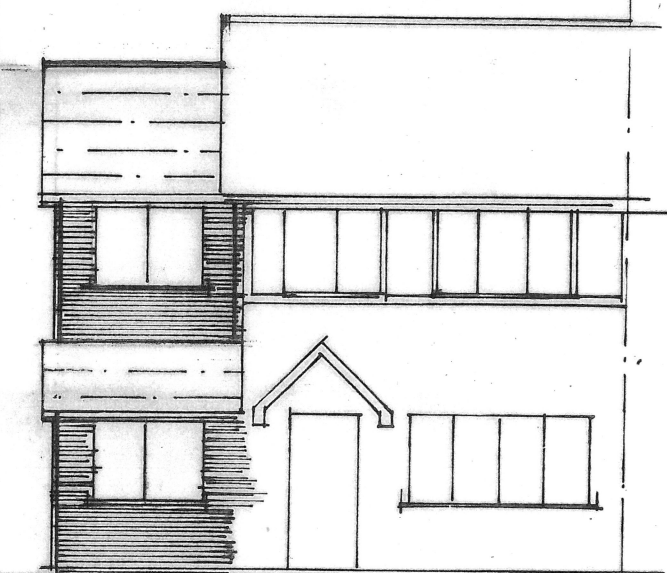

Proposed Front Elevation

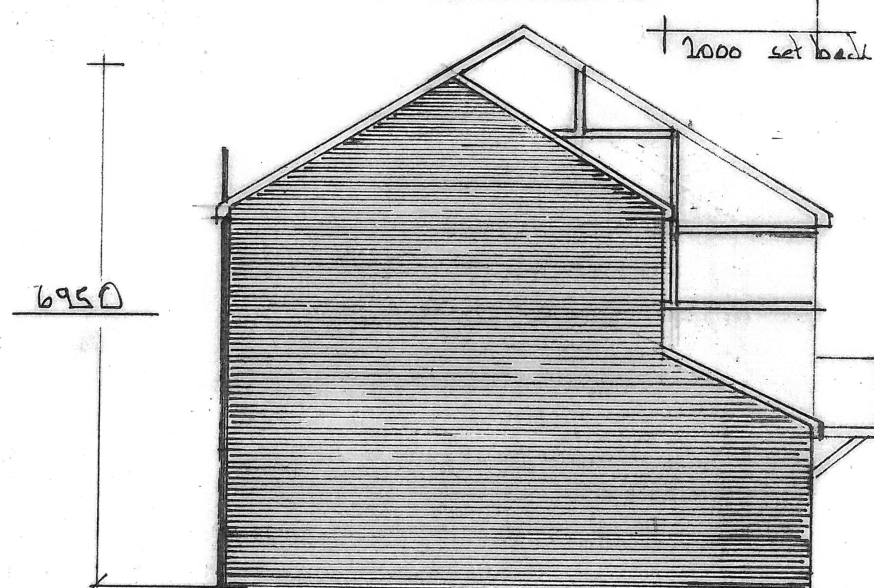

Proposed Side Elevation

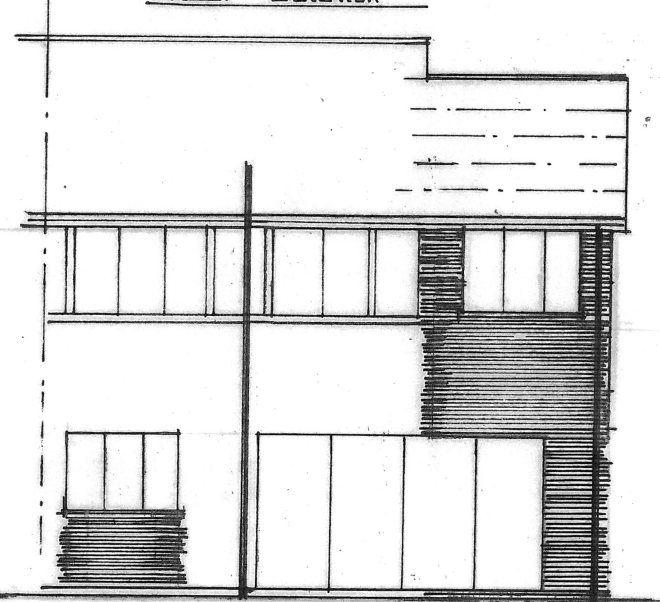

Proposed Rear Elevation

1000 set back

6950

METRES
0 1 2

SCALE 1:50

METRES
0 1 2

SCALE 1:100

REV	DATE	AMENDMENTS	INT
Harry Jackson Surveyors Limited Unit 4A Farnworth Park Industrial Estate Wellington Street, Farnworth, Bolton BL4 7BY Tel: 01204 701740 Mobile: 07931 321879			
CLIENT <i>Mr + Mrs Taylor</i>			
ADDRESS <i>30 Allen Roberts Close</i> <i>Blackley N Manchester M9 8AL</i>			
PROJECT <i>Side two storey extension</i>			
TITLE <i>Building Regulations and</i> <i>Town/Country Planning</i>			
DRAWING NO <i>14/13/13011/3</i>		REV <i>A</i>	
SCALES		DATE <i>14/12/22</i>	
DRAWN BY <i>HJ</i>		SHEET SIZE <i>A3</i>	
CHECKED BY <i>JJ</i>		COPYRIGHT ©	