



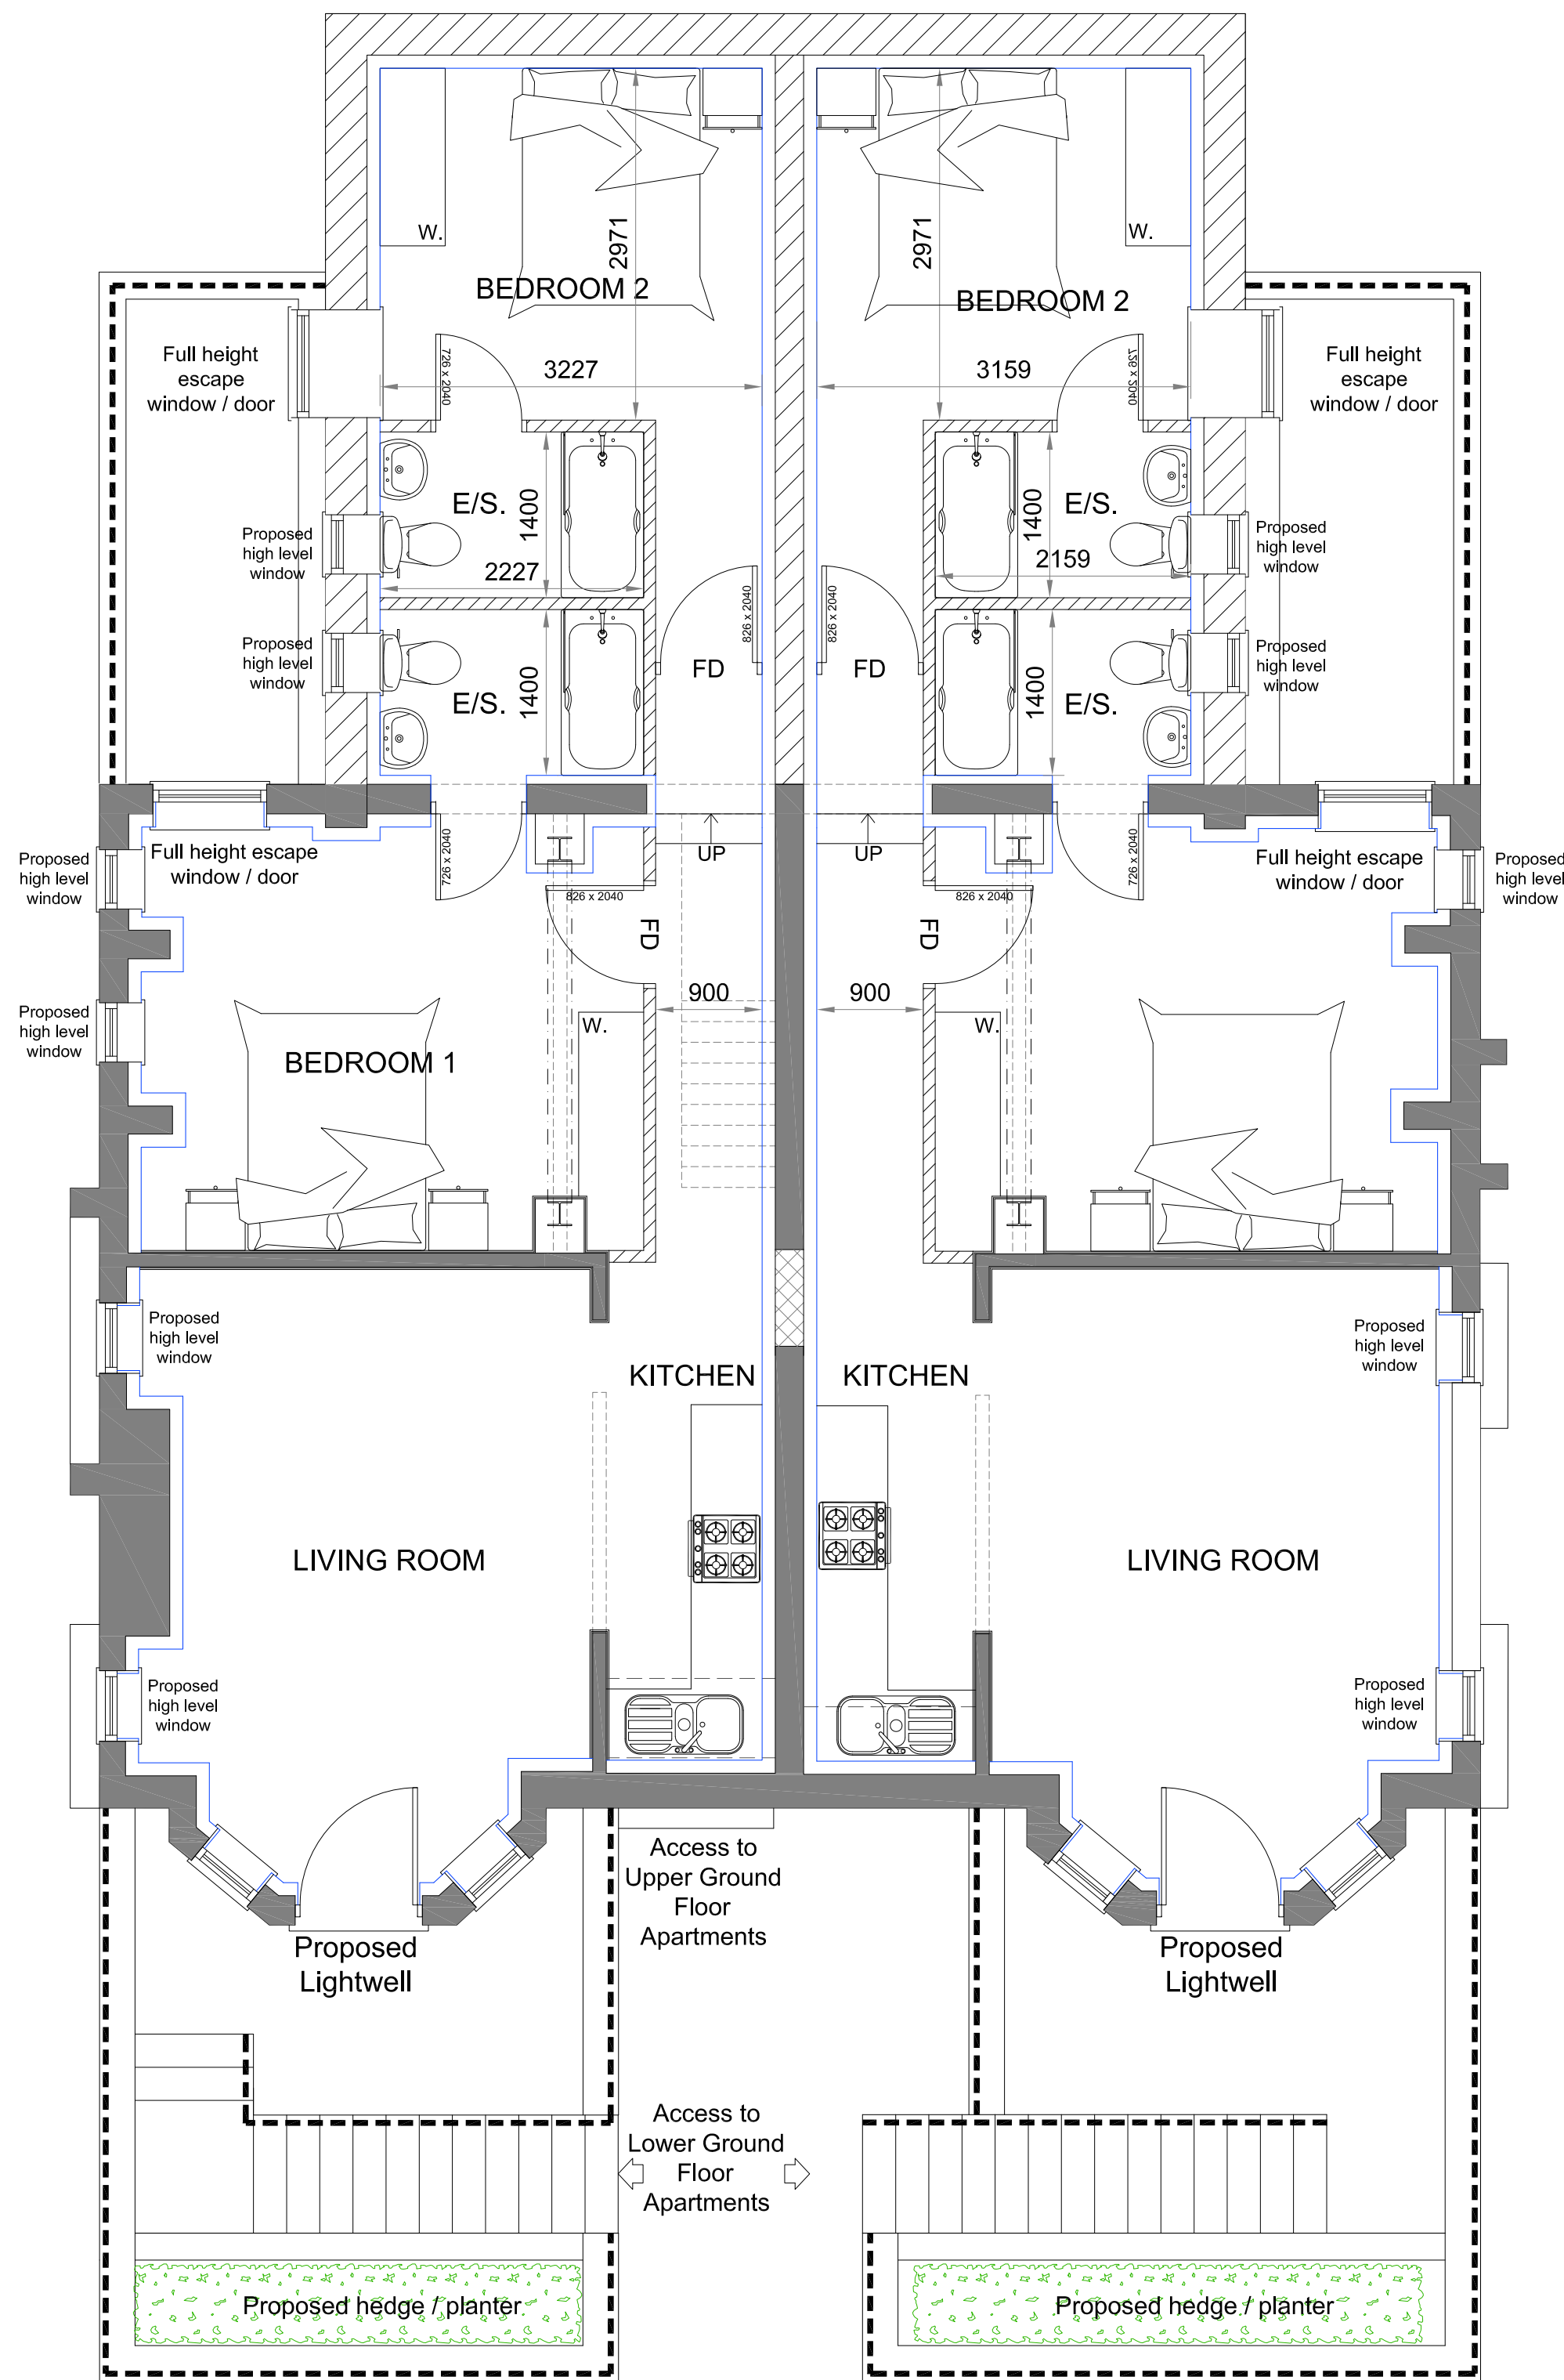


Proposed Lower Ground Floor Plan No.
29 - 31




FRONT ELEVATION

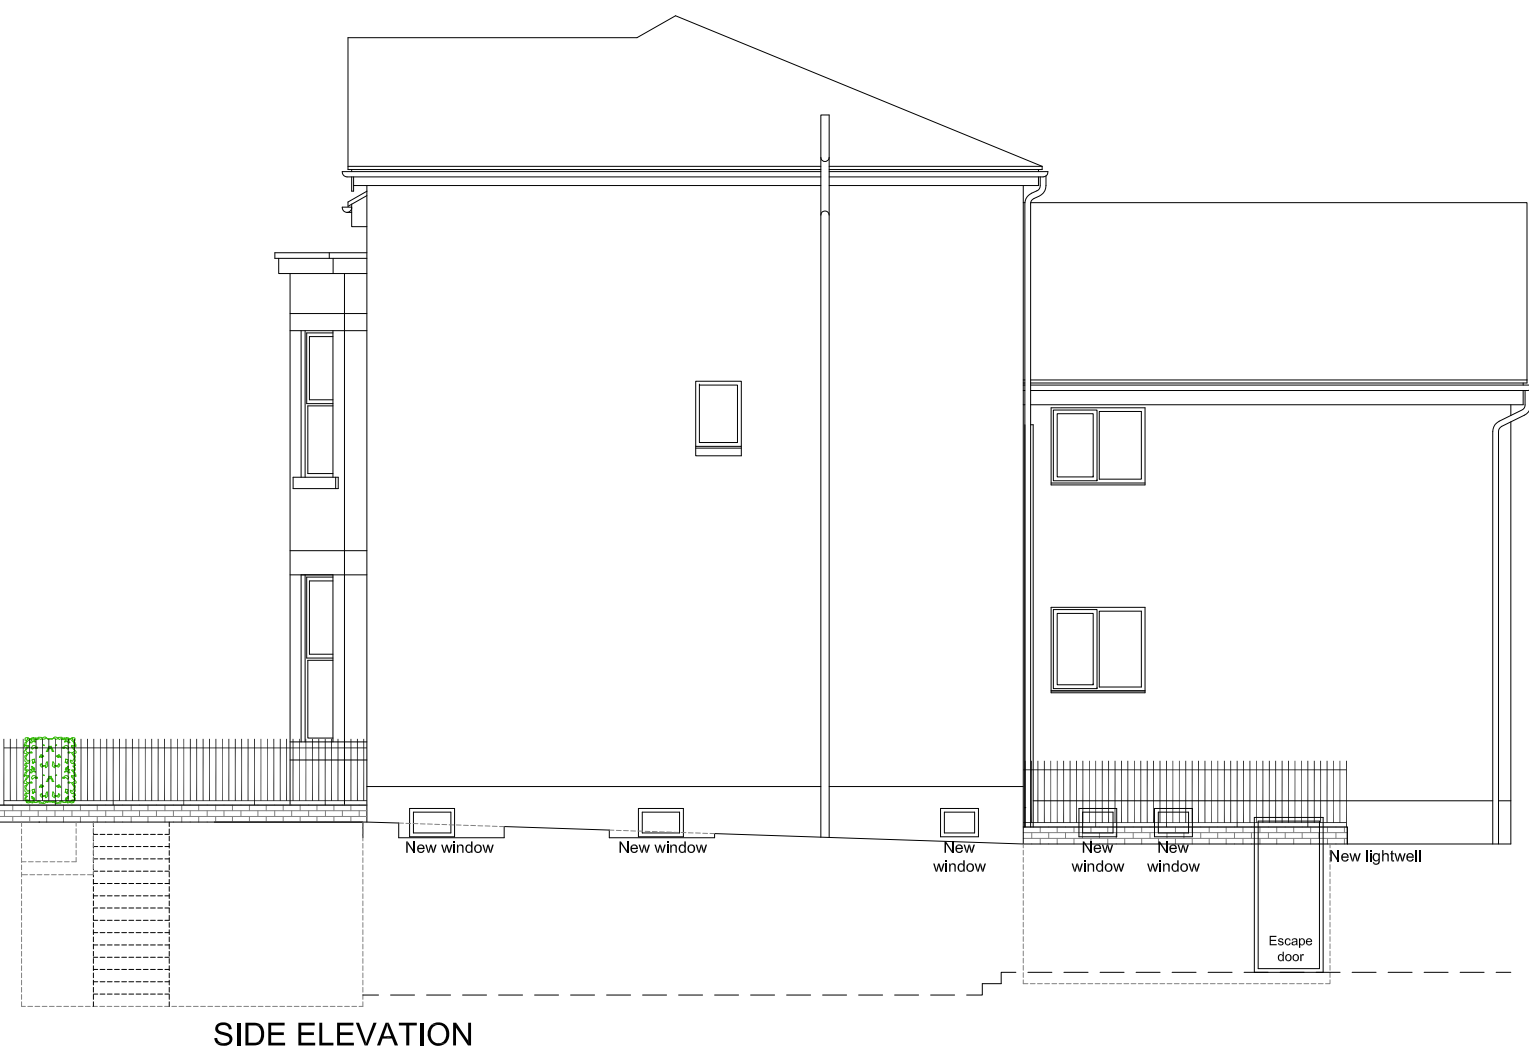


SIDE ELEVATION

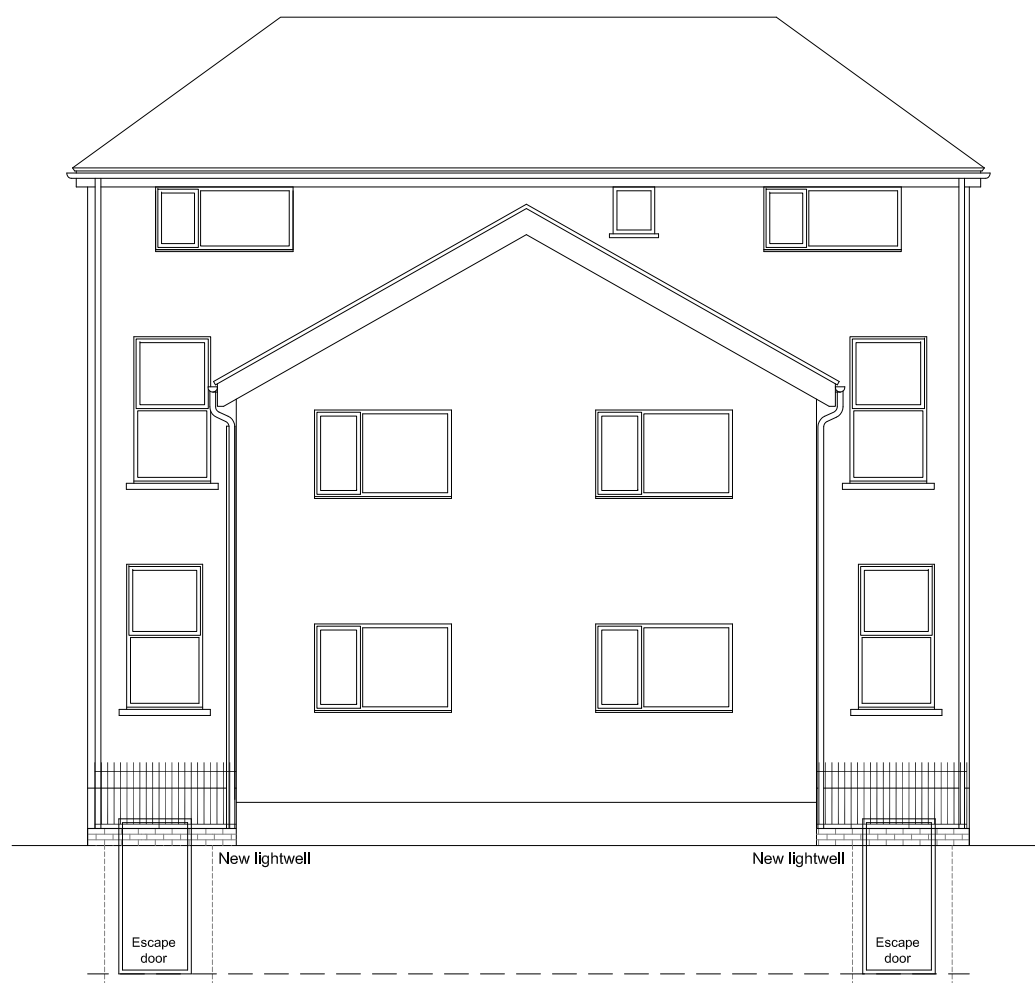

REAR ELEVATION

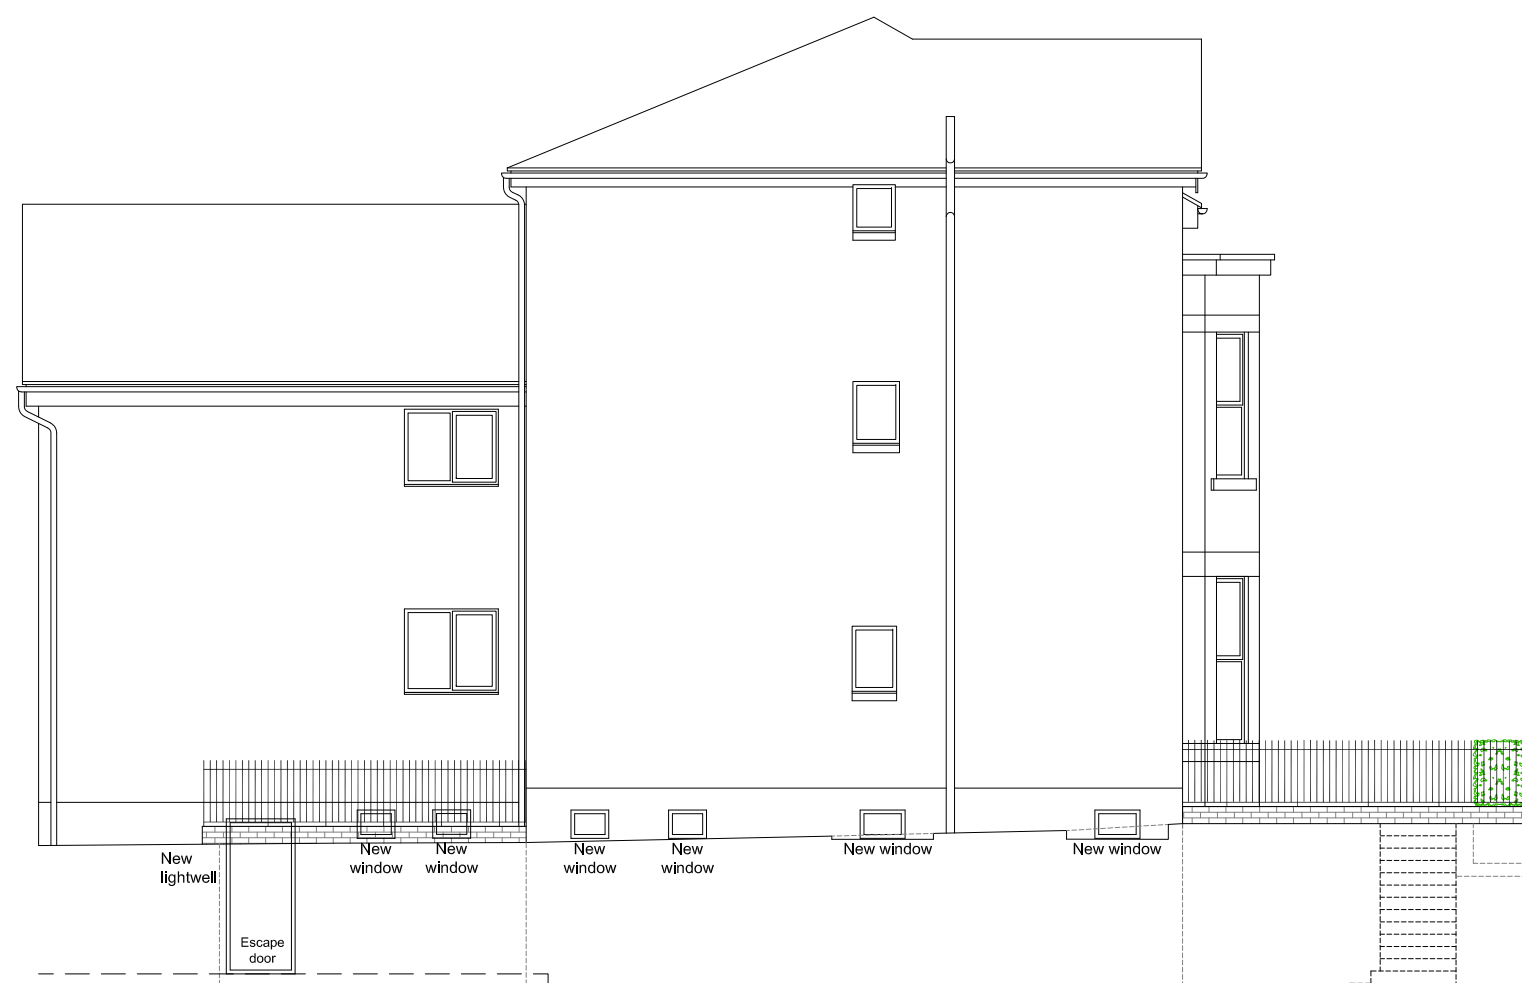

SIDE ELEVATION

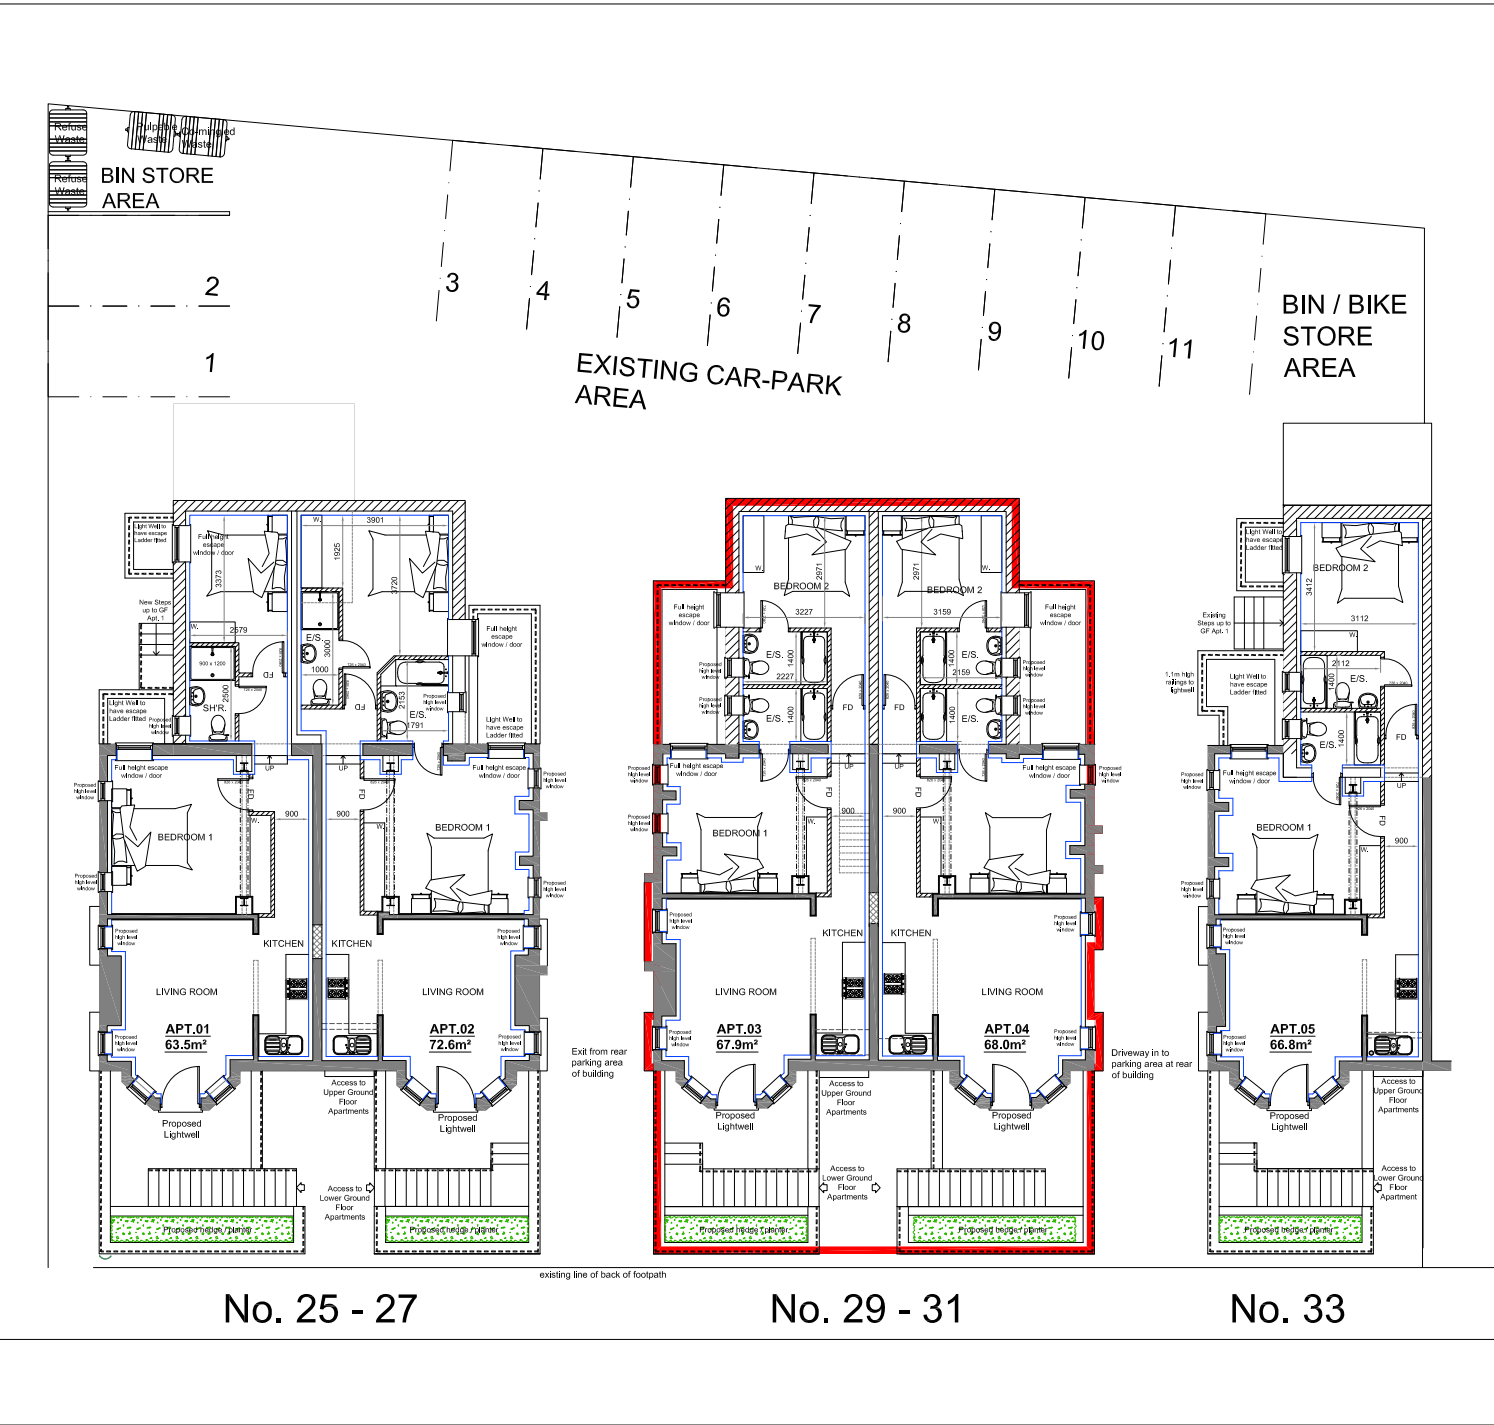


D	LIGHT WELLS REVISED	RW	25.06.21
C	LIGHT WELLS REVISED	RW	06.04.21
B	LAYOUTS REVISED	RW	25.02.21
A	FIRST ISSUE	RW	03.02.21

REV	AMENDMENTS	BY	DATE
-----	------------	----	------

PROJECT
PROPOSED BASEMENT ALTERATIONS
25 - 33 CENTRAL ROAD
DIDSBURY
M20 4YE

CLIENT
MR JOHN WILLIAMS &
MR GEORGE SMITH
DRAWING TITLE
PROPOSED PLANS AND ELEVATIONS
PLOTS 29 - 31

DRAWN	RW	DATE	03.02.21
CHECKED		SCALE	1:50 PLANS (A1) 1:100 ELES (A1) 1:200 SITE (A1)
APPROVED			

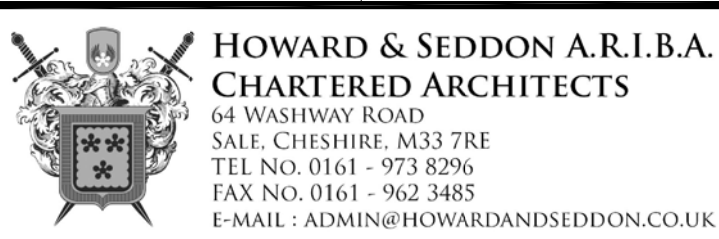

JOB No.	DRG No.	REVISION
14,737	102	D