



NOTES


- Design & drawings are copyright of Hive Architects Studio Ltd, and written permission must be obtained before duplication
- Do not scale from drawing or derive dimensions from digital forms
- All dimensions are to be checked before commencing work or placing orders
- Any discrepancy found between information herein and that given elsewhere or found on site shall be reported in writing to the architect immediately

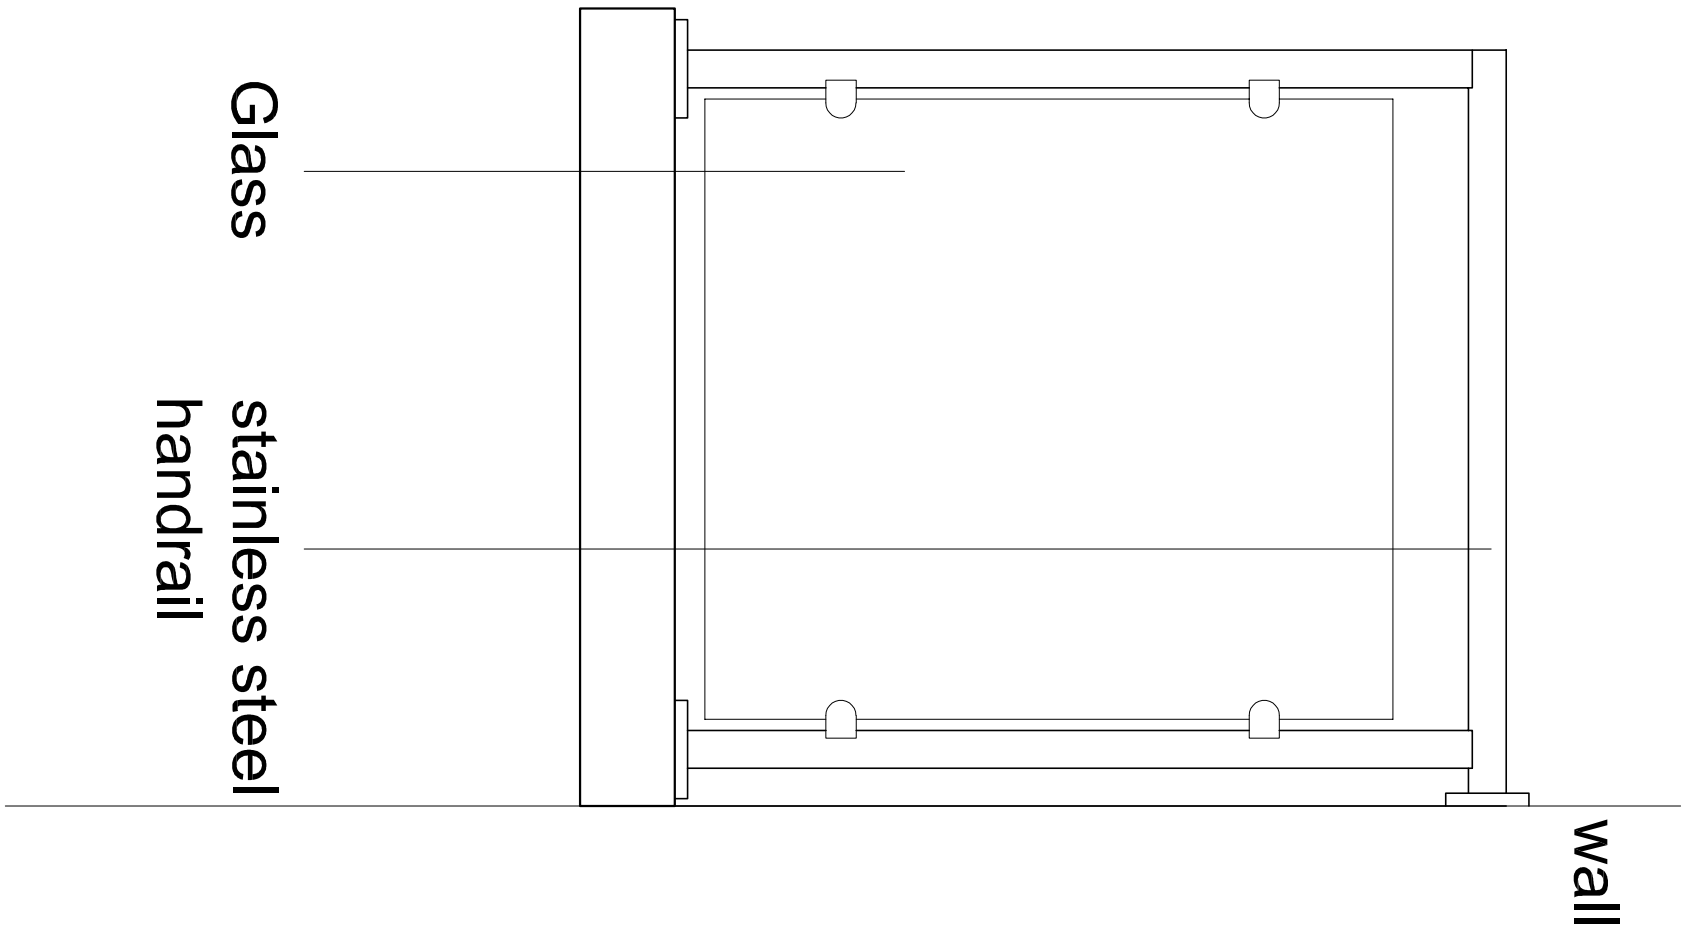

PROPOSED SIDE ELEVATION 1:10

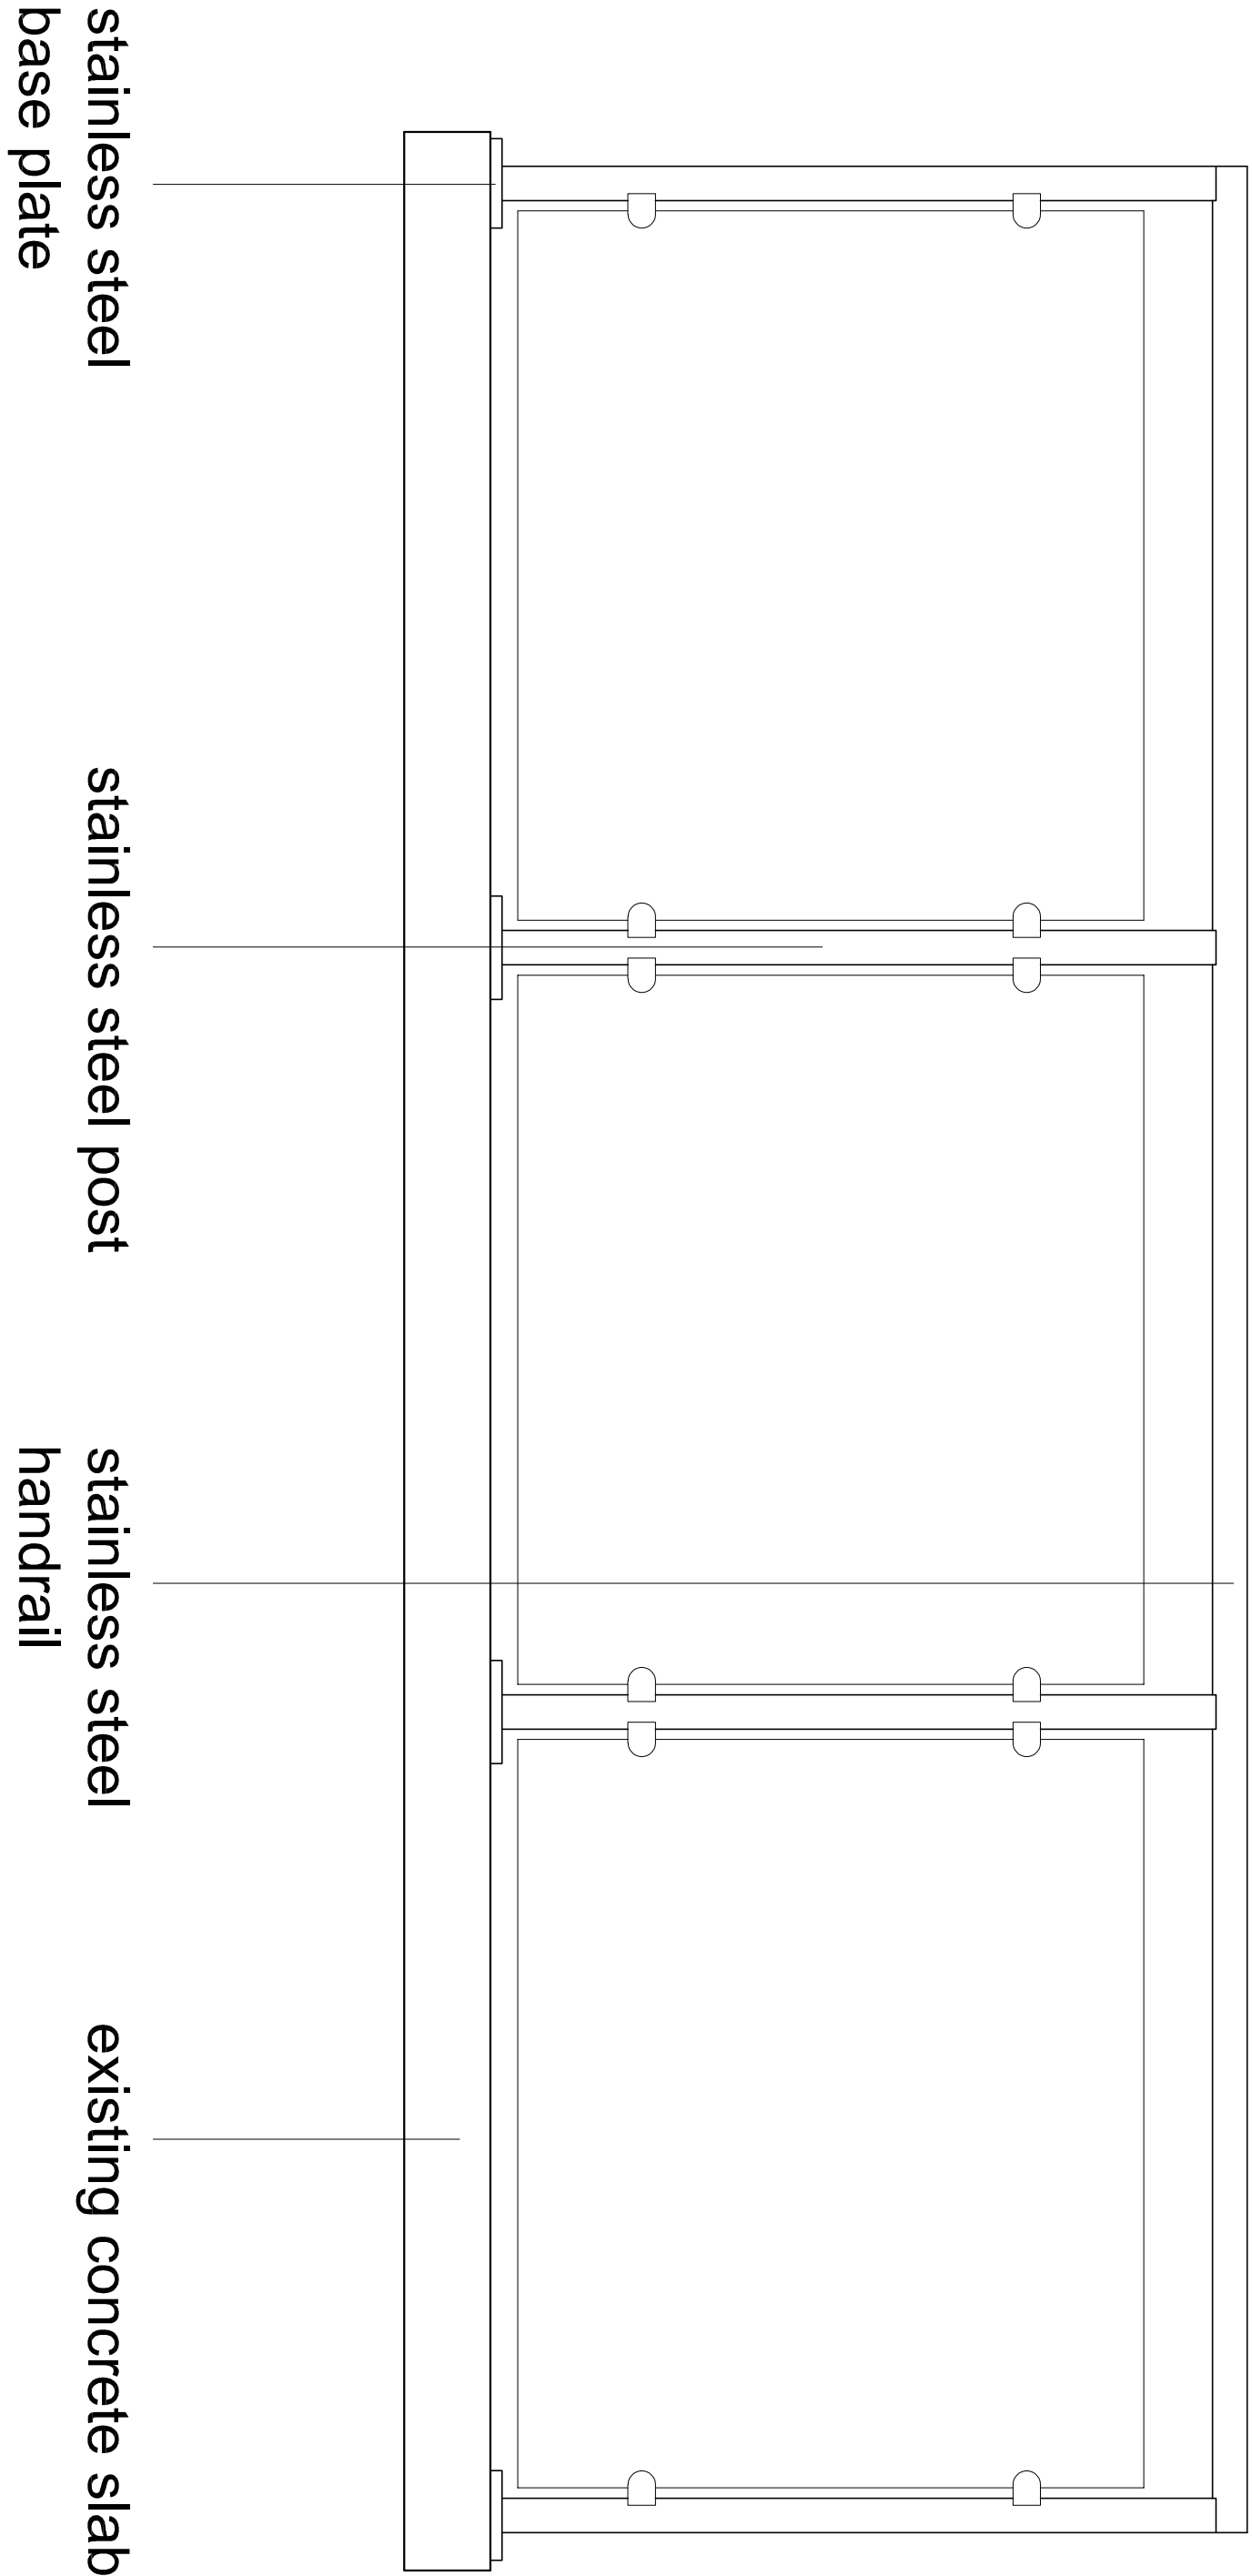

PROPOSED FRONT ELEVATION 1:10

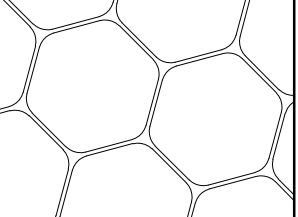Rev	Date	By	Note	
				
Project	Hive Architects Studio Ltd, Beck House, 77a King Street, Knutsford, WA16 6DX T: 01565 748050 E: hello@hivearchitects.co.uk W: www.hivearchitects.co.uk Registered in England: 07351966			
Project Ref	157-03			
Drawing Title	Proposed Balcony Elevations			
Drawing no.	13			
Scale	STATED @ A1			
Date	18/06/21			
Drawn	PB			
Stage	Planning			
Revision				