


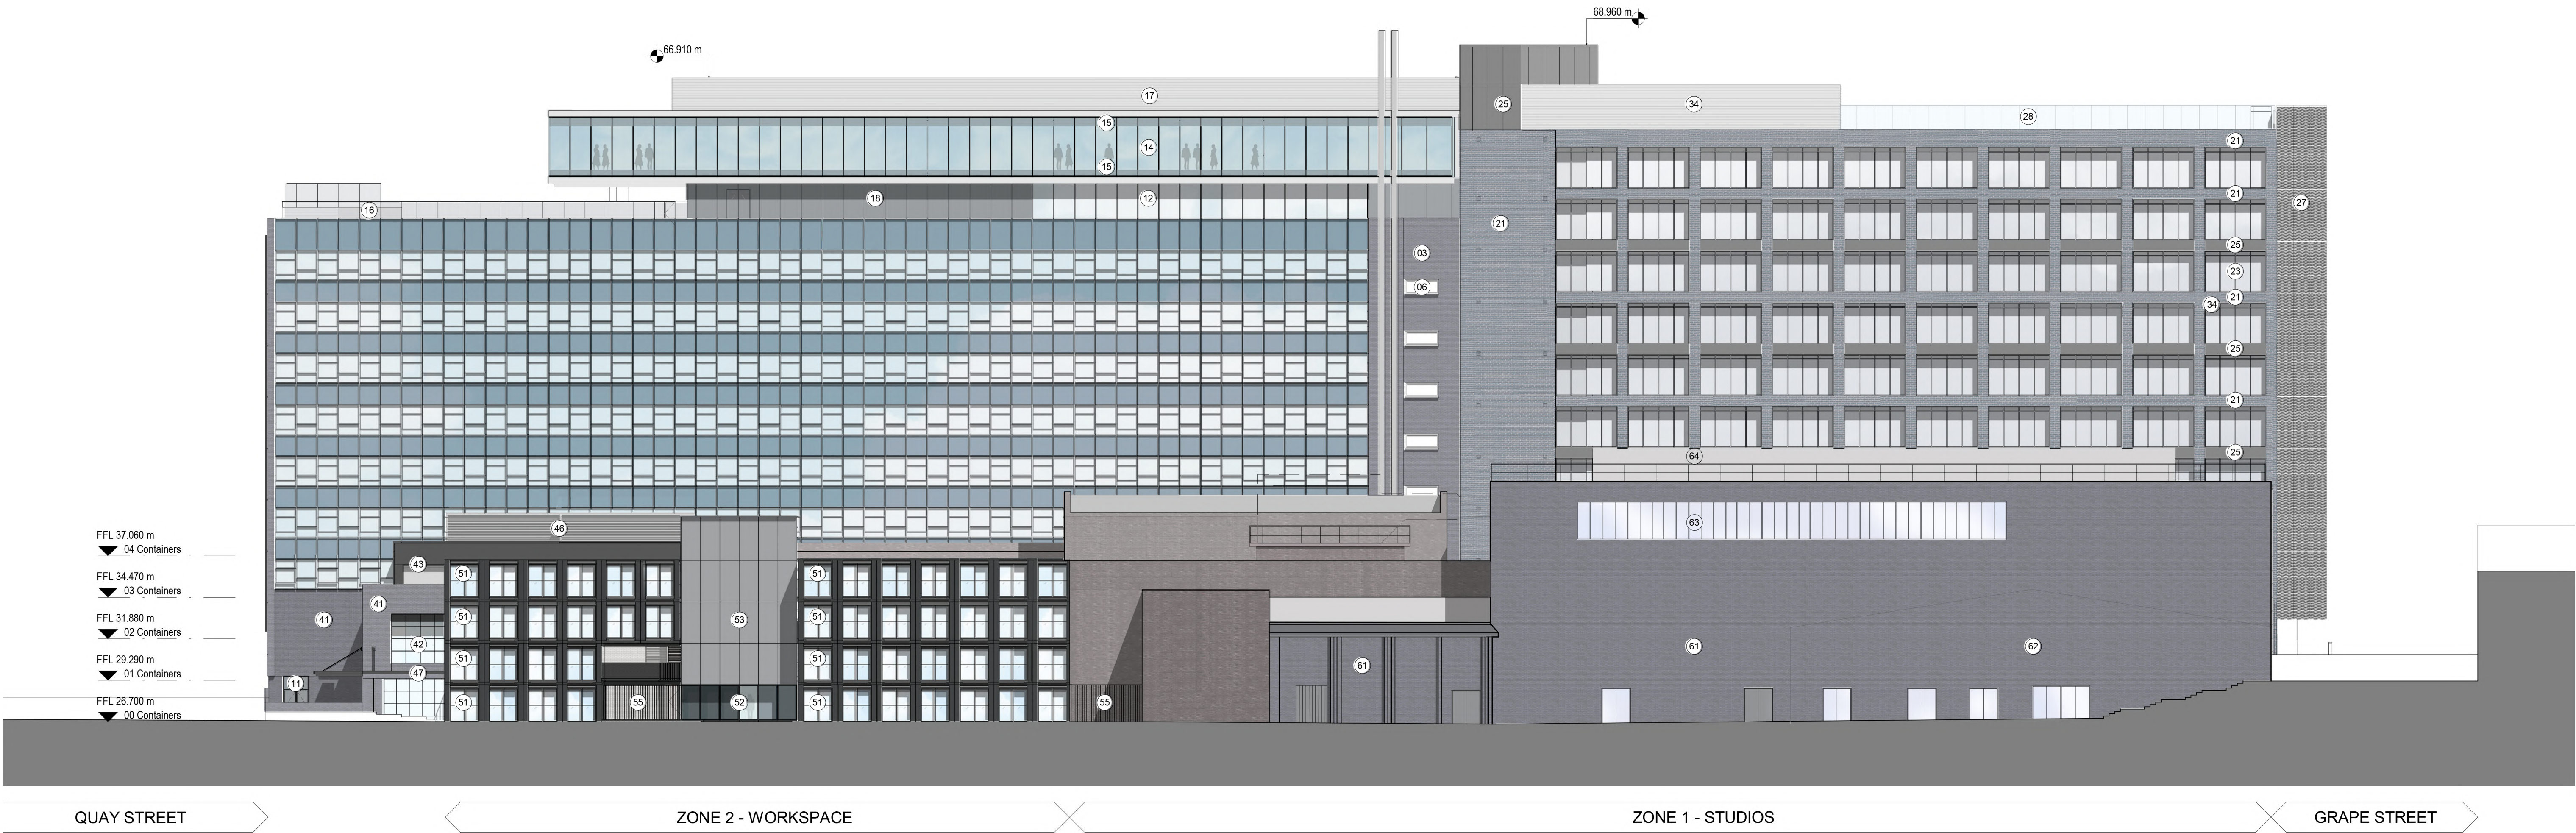

Notes

Do not scale from this drawing.

All dimensions are to be checked prior to construction and any discrepancies are to be identified to the Architect.

Copyright reserved.

KEY

- Existing curtain wall refurbished - new film to spandrel panels to match existing
- Existing windows refurbished - damaged units replaced to match existing
- Existing brickwork
- Existing low level cladding
- Existing glazed curtain wall - clear
- Existing windows replaced with new to match
- Existing glass louvres
- Window opening to match existing adjacent window
- Glass louvres to match existing
- Metal louvres - dark grey
- Glazed capped curtain wall and entrance door - clear with dark grey frame
- Glazed capped curtain wall - clear
- Glazed retractable roof - clear
- Glazed capless curtain wall
- Glazed capless curtain wall - opaque
- Frameless glazed balustrade - top section clear, bottom section opaque
- Louvre screen - light grey
- Aluminium rainscreen panel - light grey

- Brick tiles - stretcher bond, dark grey blue
- Brick tiles - stacked bond, grey
- Capped glazed curtain wall - clear
- Glass balustrade with handrail - clear
- Aluminium rainscreen panel - black grey
- Louvre screen - light grey
- Metal expanded mesh screen - dark grey
- Frameless glass balustrade - clear
- Glazed framed doors - clear
- Metal doors - dark grey
- Metal louvred doors - dark grey
- External metal stair - black
- Back coated opaque glass / spandrel panel - light grey
- Metal louvred panels - dark grey

- Brick tiles - stretcher bond, blue grey
- Critical windows - black
- Textured Metal cladding - black
- Capped glazed curtain wall - clear
- Capped curtain wall - opaque
- Louvre screen - light grey
- Metal Canopy - dark grey

- Prefabricated container unit with clear glazing on the front
- Glazed capped curtain wall - clear
- Metal rainscreen - mid grey
- Proprietary metal balustrade - black grey
- Metal gate - black grey
- External metal stair - black grey

- Existing brickwork
- Existing brickwork behind the previous extension
- Existing windows - clear glazing
- Existing grey cladding and louvres
- Existing decorative banner
- Metal mesh cladding

Status

Information

Client
Manchester Quays Ltd

Project
**OGS
St John's**

Title
**Proposed West Elevation
All Zones**

Scale	Size	Date	Drawn	Checked
1 : 200	A1	20/02/20	CLH	GL

Drawing No.	Rev.
180146-3DR-Z0-SE-DR-D132	D

D	09/07/20	Updated for Planning
C	02/04/20	Facade materials updated.
B	28/02/20	Material key added
A	20/02/20	First issue


Revisions

HM

CLH

GL

GL

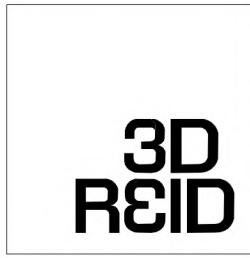

3DReid
www.3DReid.com
Architecture Interiors Masterplanning