


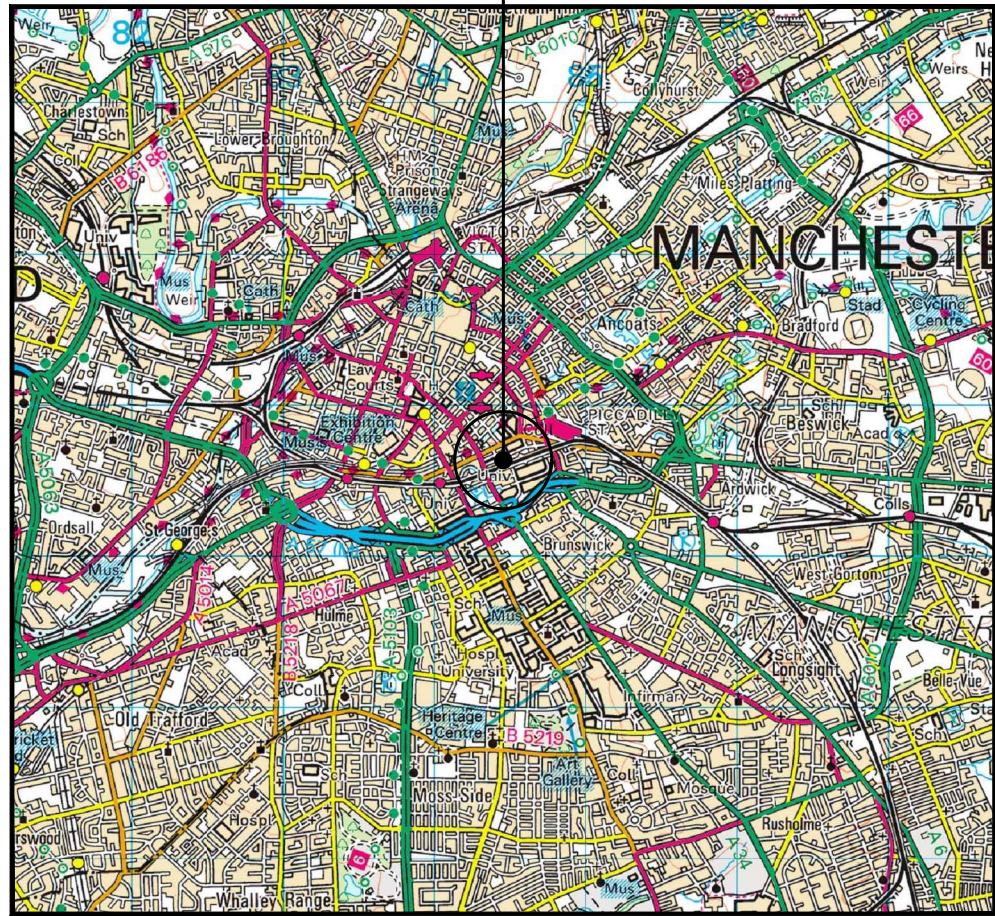


SITE LOCATION
(Scale 1:50000)



SITE PHOTOGRAPH

The drawings comply with TEF & Vodafone Standard ICNIRP guidelines.
Designed in accordance with CORNERSTONE document: SDN0013

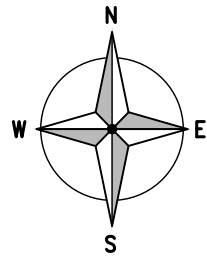


397700

397600

397500


384400

384500

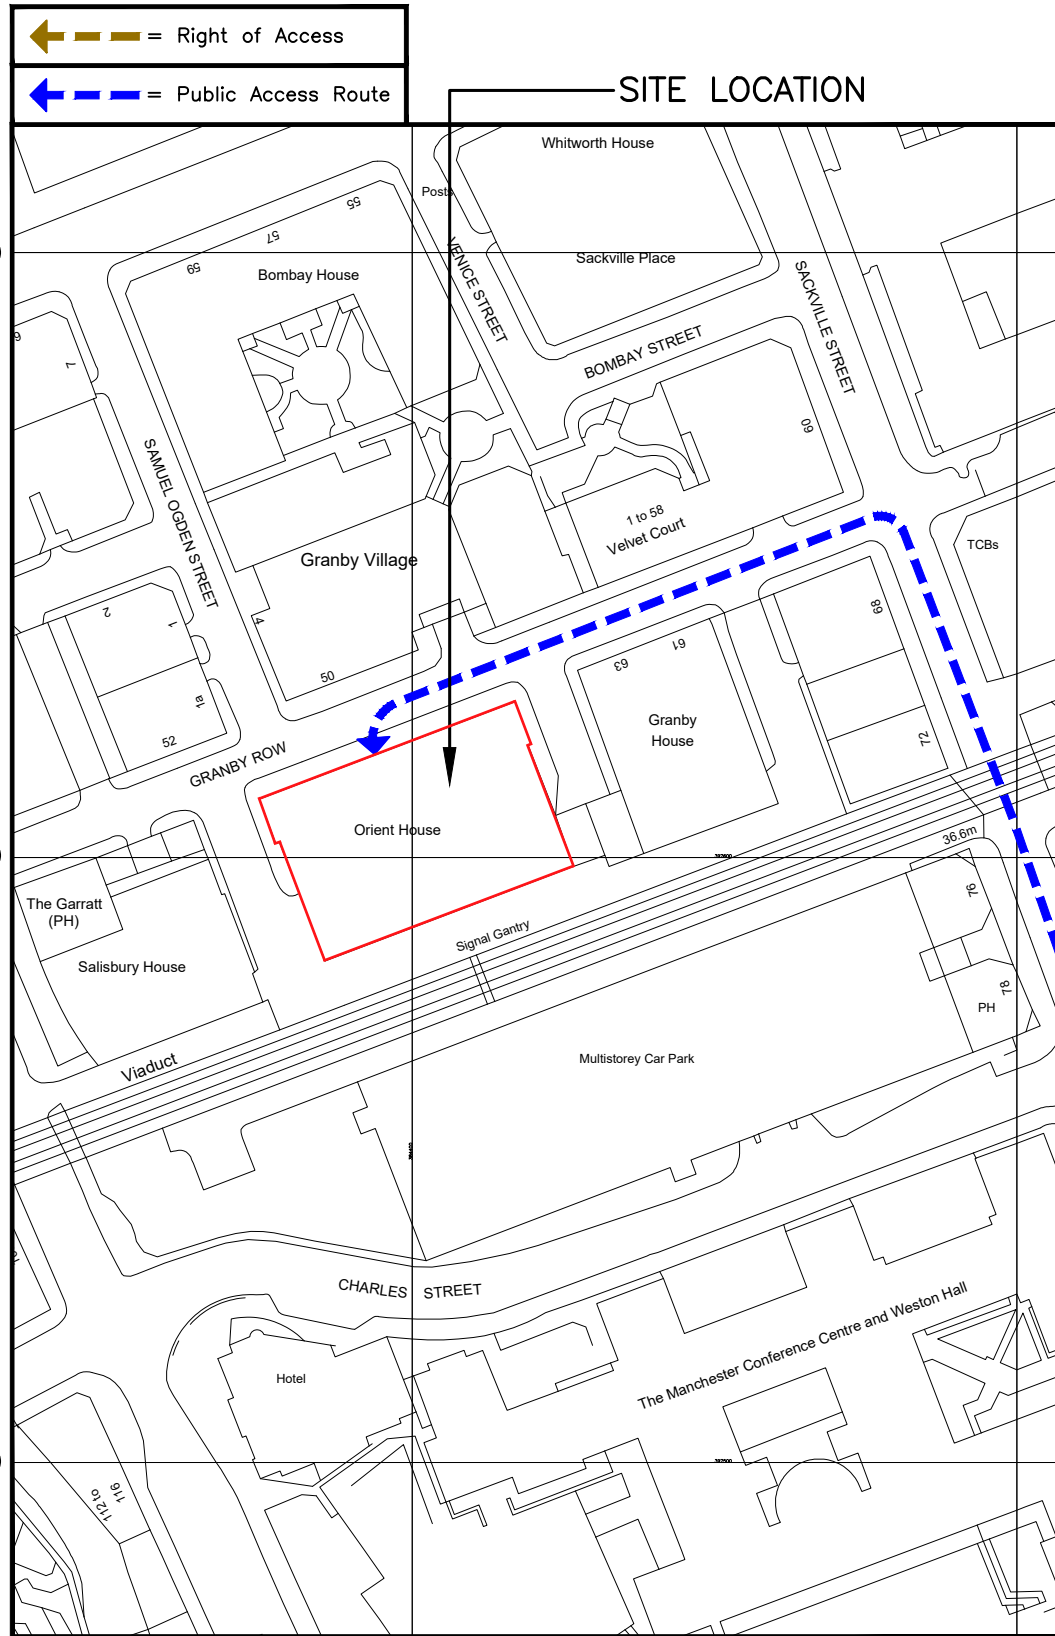

DETAILED SITE LOCATION
(Scale 1:1250)

Based upon Ordnance Survey map extract
with the permission of the Controller of
Her Majesty's Stationery Office.
Crown copyright.
Licence No. 100022432

 

ALL DIMENSIONS ARE IN mm UNLESS NOTED OTHERWISE

N.G.R | E: 384387 N: 397609

DIRECTIONS TO SITE:
FROM THE M60, JUNCTION 5, HEAD NORTH
ALONG PRINCESS PARKWAY/A5103. AFTER
5.2km, USE RIGHT LANE TO TURN RIGHT
ONTO GREENHEYS LANE WEST. AFTER 500m,
SLIGHT LEFT ONTO BOUNDARY LANE. AFTER
400m, TURN RIGHT ONTO BOOTH STREET
WEST. AFTER 650m, TURN LEFT ONTO UPPER
BROOK STREET/A34. AFTER 450m, TURN
RIGHT ONTO GRANBY ROW. ORIENT HOUSE IS
ON THE RIGHT AFTER 60m. SITE IS LOCATED
ON THE ROOF.

NOTES:

A	Issued for Approval	CS	MC	23.08.21
REV	MODIFICATION	BY	CH	DATE

CLARKE
telecom
Unit E, Madison Place, Northampton Road,
Manchester, M40 5AG
Tel: 0161 785 4500
Fax: 0161 785 4501
Web: www.clarke-telecom.com

O₂

CORNERSTONE - BEACON 3


Cell Name	Opt.
ORIENT HOUSE	A

Cell ID No		
CORNERSTONE	TEF	VF
304396_01 E366987	094693	20628

Site Address / Contact Details

ORIENT HOUSE
GRANBY ROW
MANCHESTER
GREATER MANCHESTER
M1 7AB

Drawing Title: SITE LOCATION MAPS				
Purpose of issue: PLANNING				Dwg Rev:
Drawing Number: 100				A
Surveyed By: SBB		Original Sheet Size: A3		Pack Issue:
Drawn: CS	Date: 23.08.21	Checked: MC	Date: 23.08.21	D

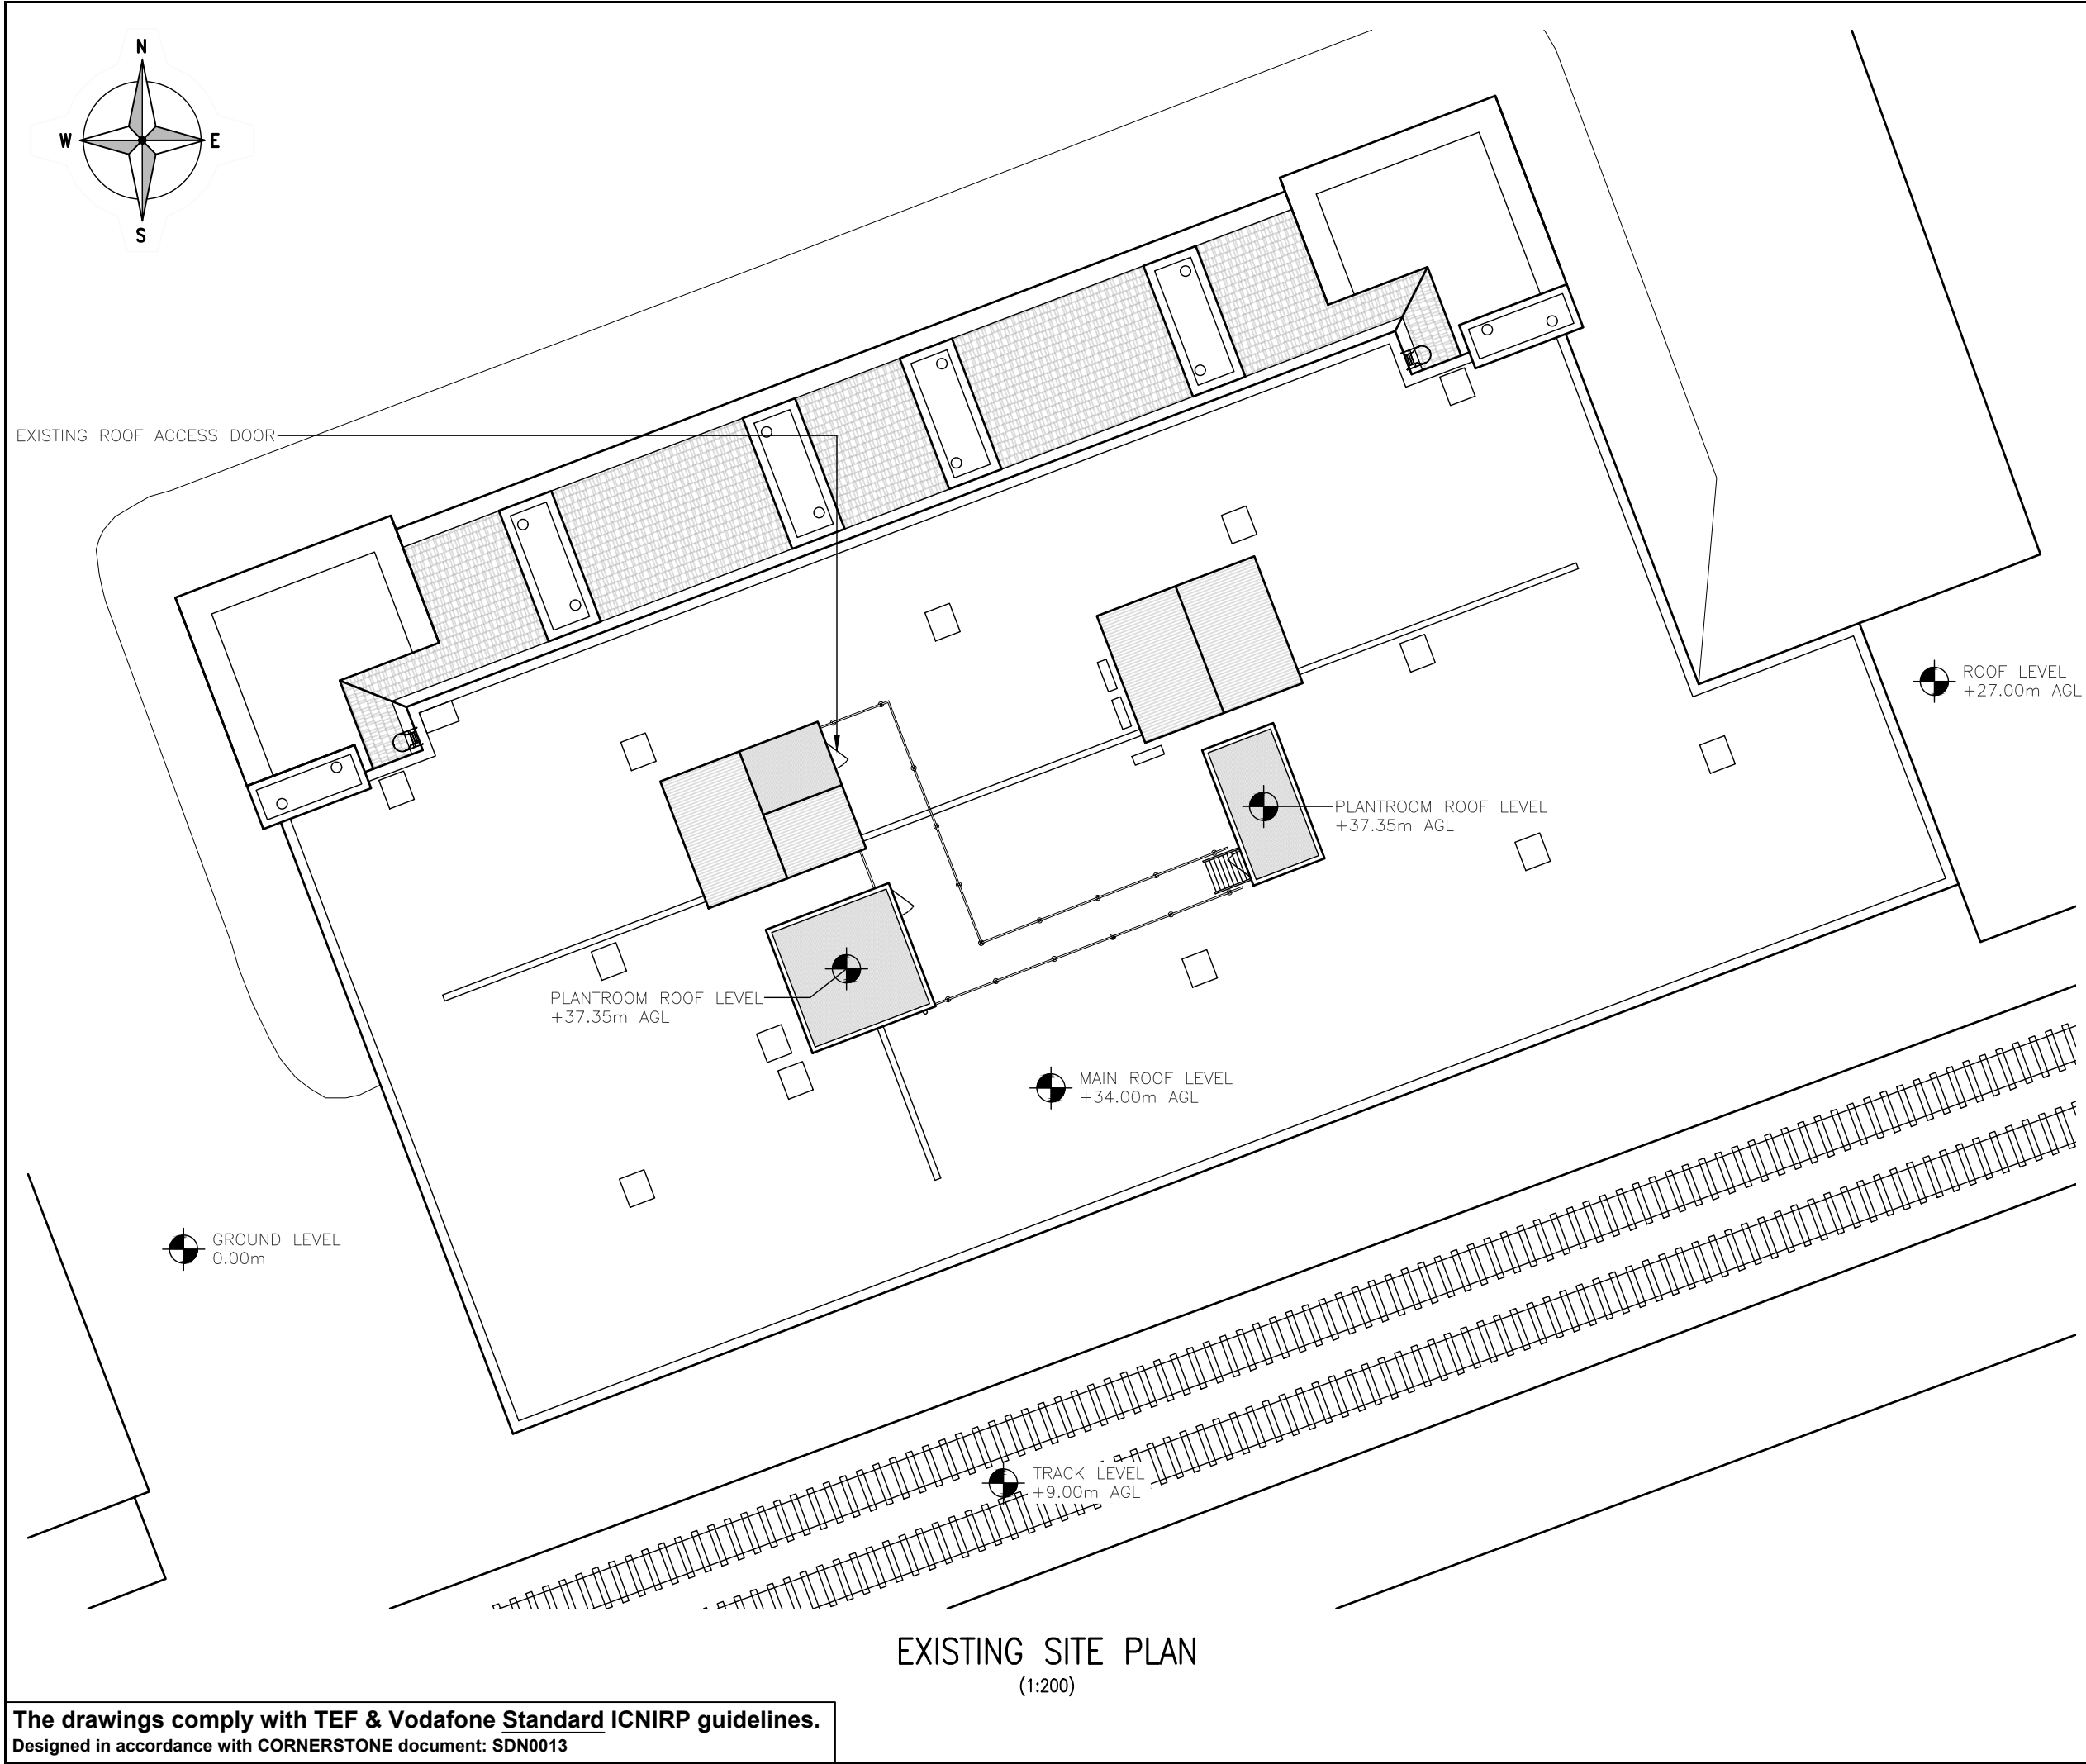

ALL DIMENSIONS ARE IN mm UNLESS NOTED OTHERWISE

N.G.R	E: 384387	N: 397609
-------	-----------	-----------

NOTES:


REV	Issued for Approval	CS	MC	18.10.21
REV	MODIFICATION	BY	CH	DATE

Unit E, Madison Place, Northampton Road,
Manchester, M40 5AG
Tel: 0161 785 4500
Fax: 0161 785 4501
Web: www.clarke-telecom.com

CORNERSTONE - BEACON 3

Cell Name		Opt.
ORIENT HOUSE		A
Cell ID No		
CORNERSTONE	TEF	VF
304396_01 E366987	094693	20628
Site Address / Contact Details		
ORIENT HOUSE GRANBY ROW MANCHESTER GREATER MANCHESTER M1 7AB		
Drawing Title: EXISTING SITE PLAN		
Purpose of issue: PLANNING		Dwg Rev:
Drawing Number: 200		A
Surveyed By: SBB		Original Sheet Size: A3
Drawn: CS	Date: 18.10.21	Pack Issue: D

The drawings comply with TEF & Vodafone Standard ICNIRP guidelines.
Designed in accordance with CORNERSTONE document: SDN0013

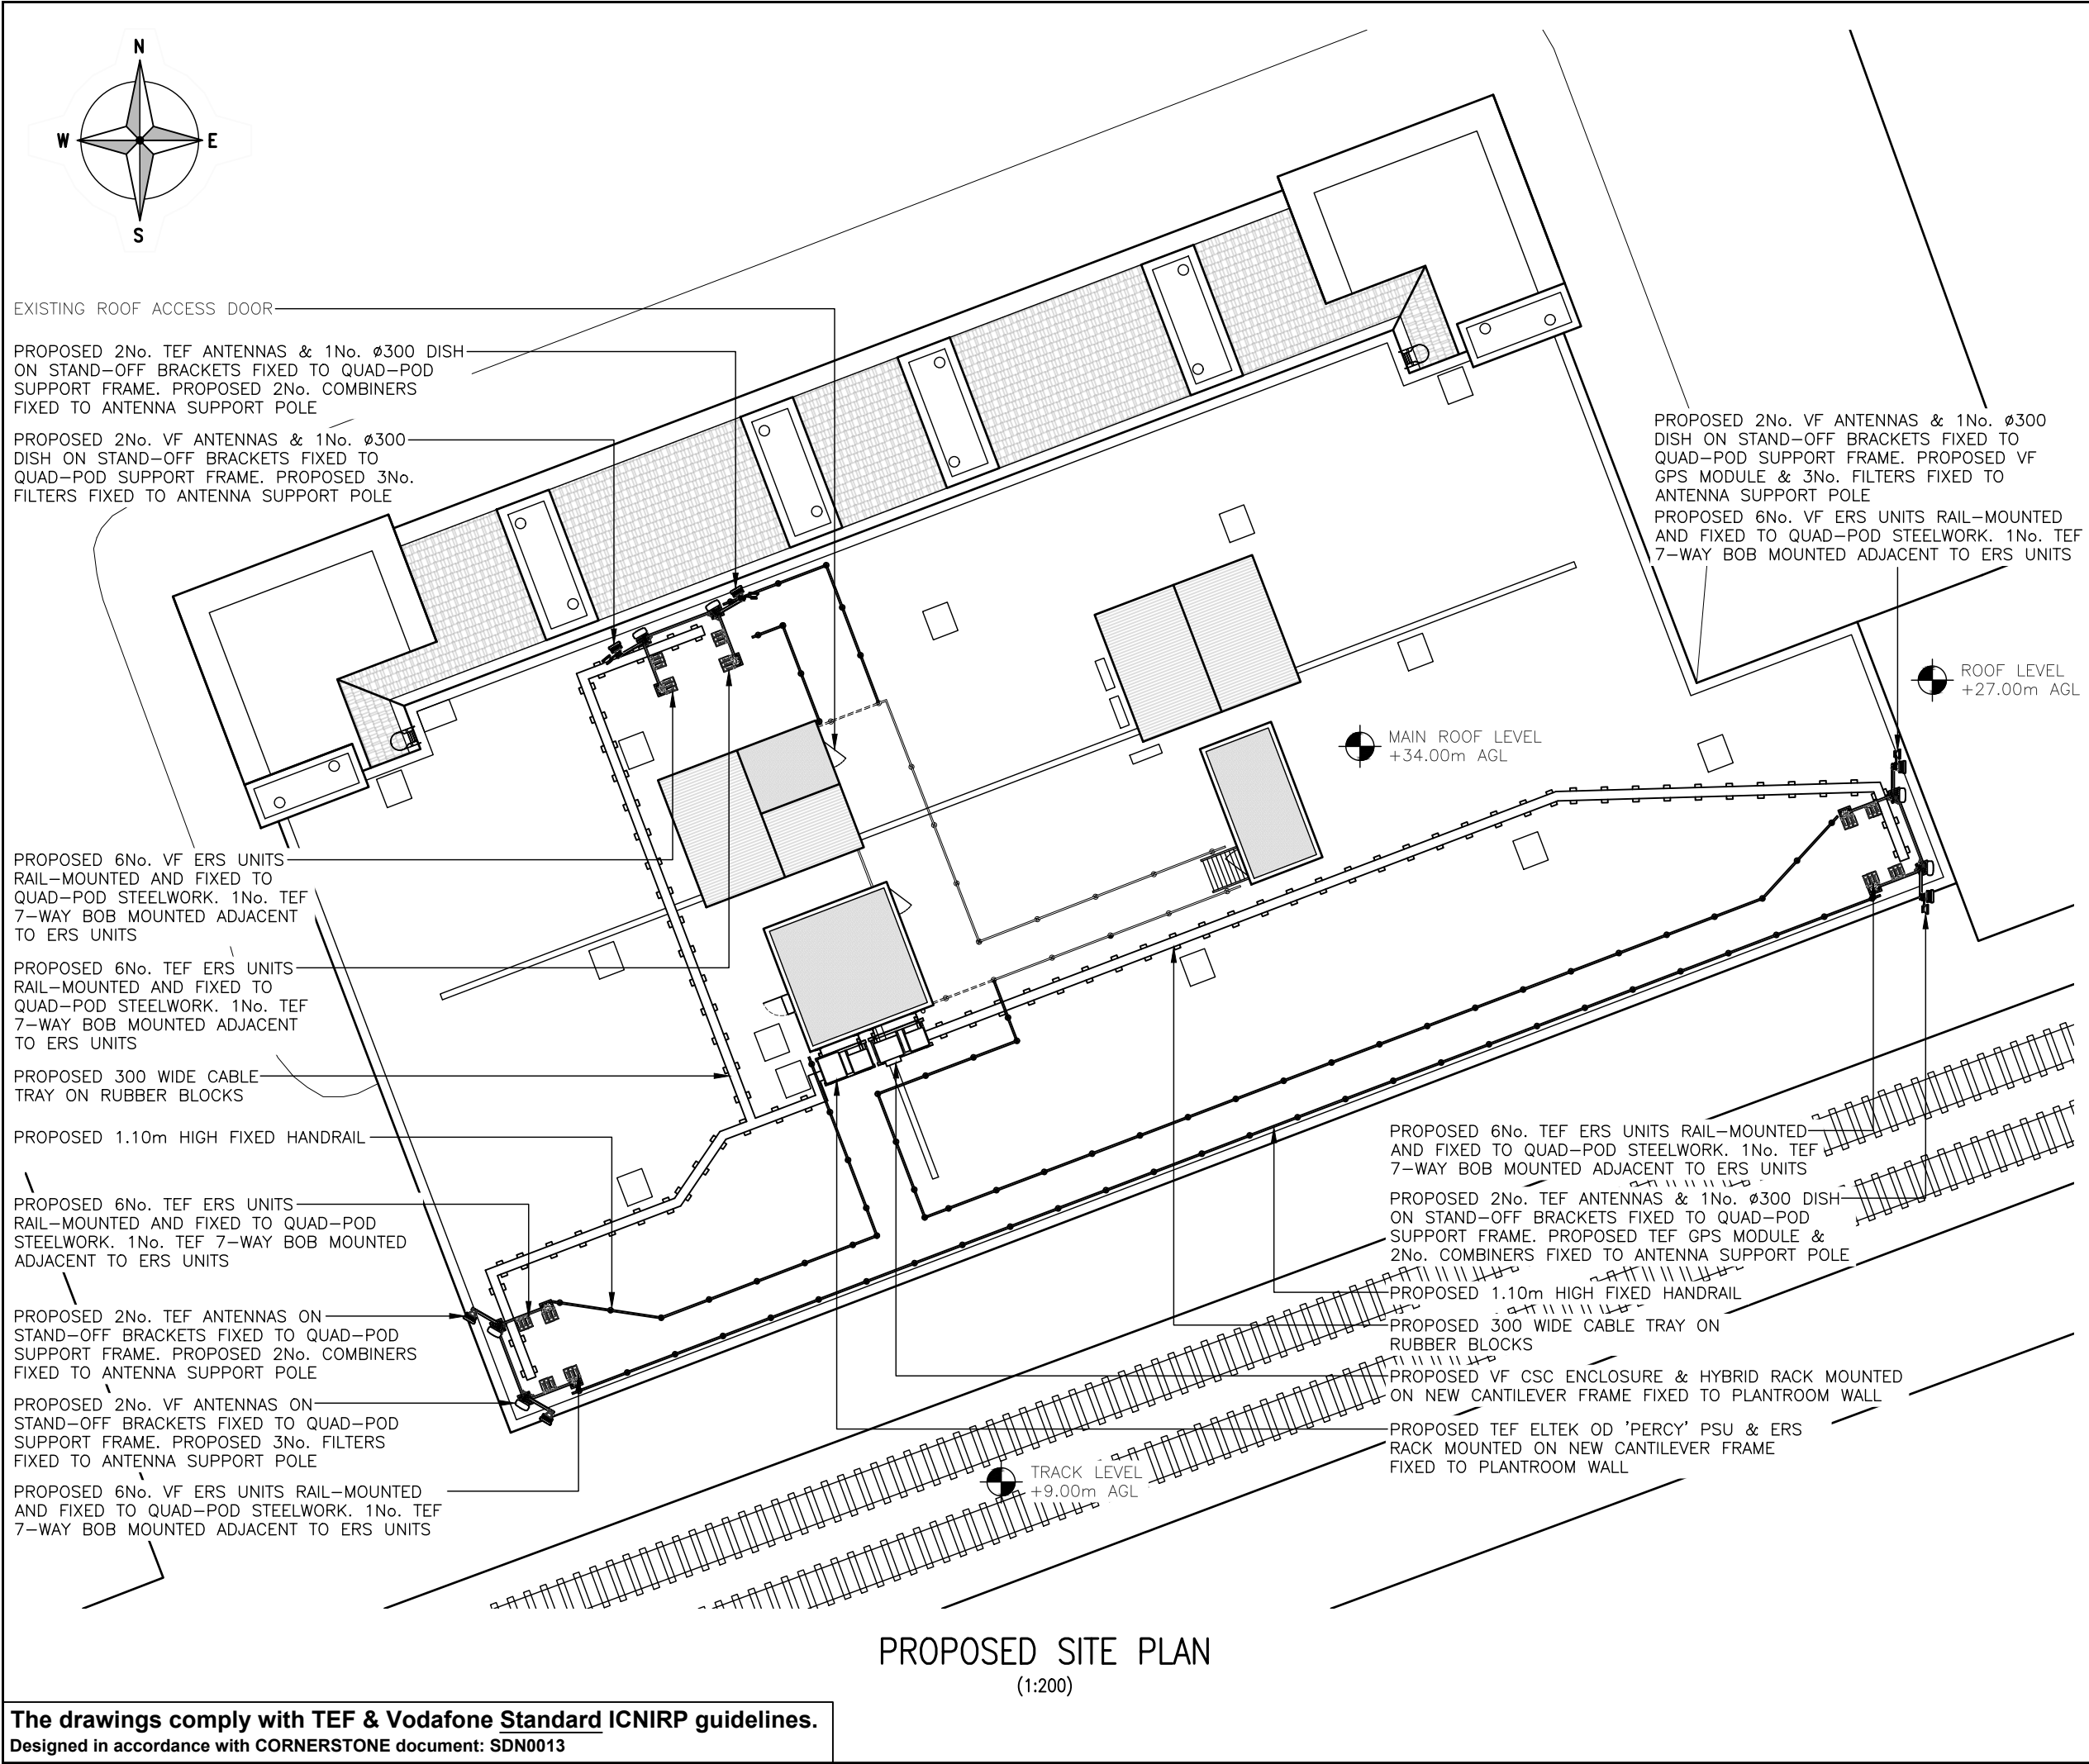

ALL DIMENSIONS ARE IN mm UNLESS NOTED OTHERWISE

N.G.R

E: 384387

N: 397609

NOTES:

B	TEF & VF Dishes Added	CS	MC	18.10.21
A	Issued for Approval	CS	MC	23.08.21
REV	MODIFICATION	BY	CH	DATE



Unit E, Madison Place, Northampton Road,
Manchester, M40 5AG
Tel: 0161 785 4500
Fax: 0161 785 4501
Web: www.clarke-telecom.com



CORNERSTONE - BEACON 3

Cell Name			Opt.
ORIENT HOUSE			A
Cell ID No			
CORNERSTONE	TEF	VF	
304396_01 E366987	094693	20628	
Site Address / Contact Details			
ORIENT HOUSE GRANBY ROW MANCHESTER GREATER MANCHESTER M1 7AB			
Drawing Title: PROPOSED SITE PLAN			
Purpose of issue:			Dwg Rev:
PLANNING			
Drawing Number:			
201			B
Surveyed By: SBB		Original Sheet Size: A3	Pack Issue:
Drawn: CS	Date: 23.08.21	Checked: MC	Date: 23.08.21
			D

The drawings comply with TEF & Vodafone Standard ICNIRP guidelines.
Designed in accordance with CORNERSTONE document: SDN0013



EXISTING NORTH WEST ELEVATION
(1:200)

The drawings comply with TEF & Vodafone Standard ICNIRP guidelines.
Designed in accordance with CORNERSTONE document: SDN0013

ALL DIMENSIONS ARE IN mm UNLESS NOTED OTHERWISE

N.G.R | E: 384387 N: 397609

NOTES:

A	Issued for Approval	CS	MC	18.10.21
REV	MODIFICATION	BY	CH	DATE



Unit E, Madison Place, Northampton Road,
Manchester, M40 5AG
Tel: 0161 785 4500
Fax: 0161 785 4501
Web: www.clarke-telecom.com



CORNERSTONE - BEACON 3


Cell Name	Opt.
ORIENT HOUSE	A

Cell ID No		
CORNERSTONE	TEF	VF
304396_01 E366987	094693	20628

Site Address / Contact Details

ORIENT HOUSE
GRANBY ROW
MANCHESTER
GREATER MANCHESTER
M1 7AB

Drawing Title: EXISTING NW SITE ELEVATION				
Purpose of issue: PLANNING				Dwg Rev:
Drawing Number: 300				A
Surveyed By: SBB		Original Sheet Size: A3		Pack Issue:
Drawn: CS	Date: 18.10.21	Checked: MC	Date: 18.10.21	D

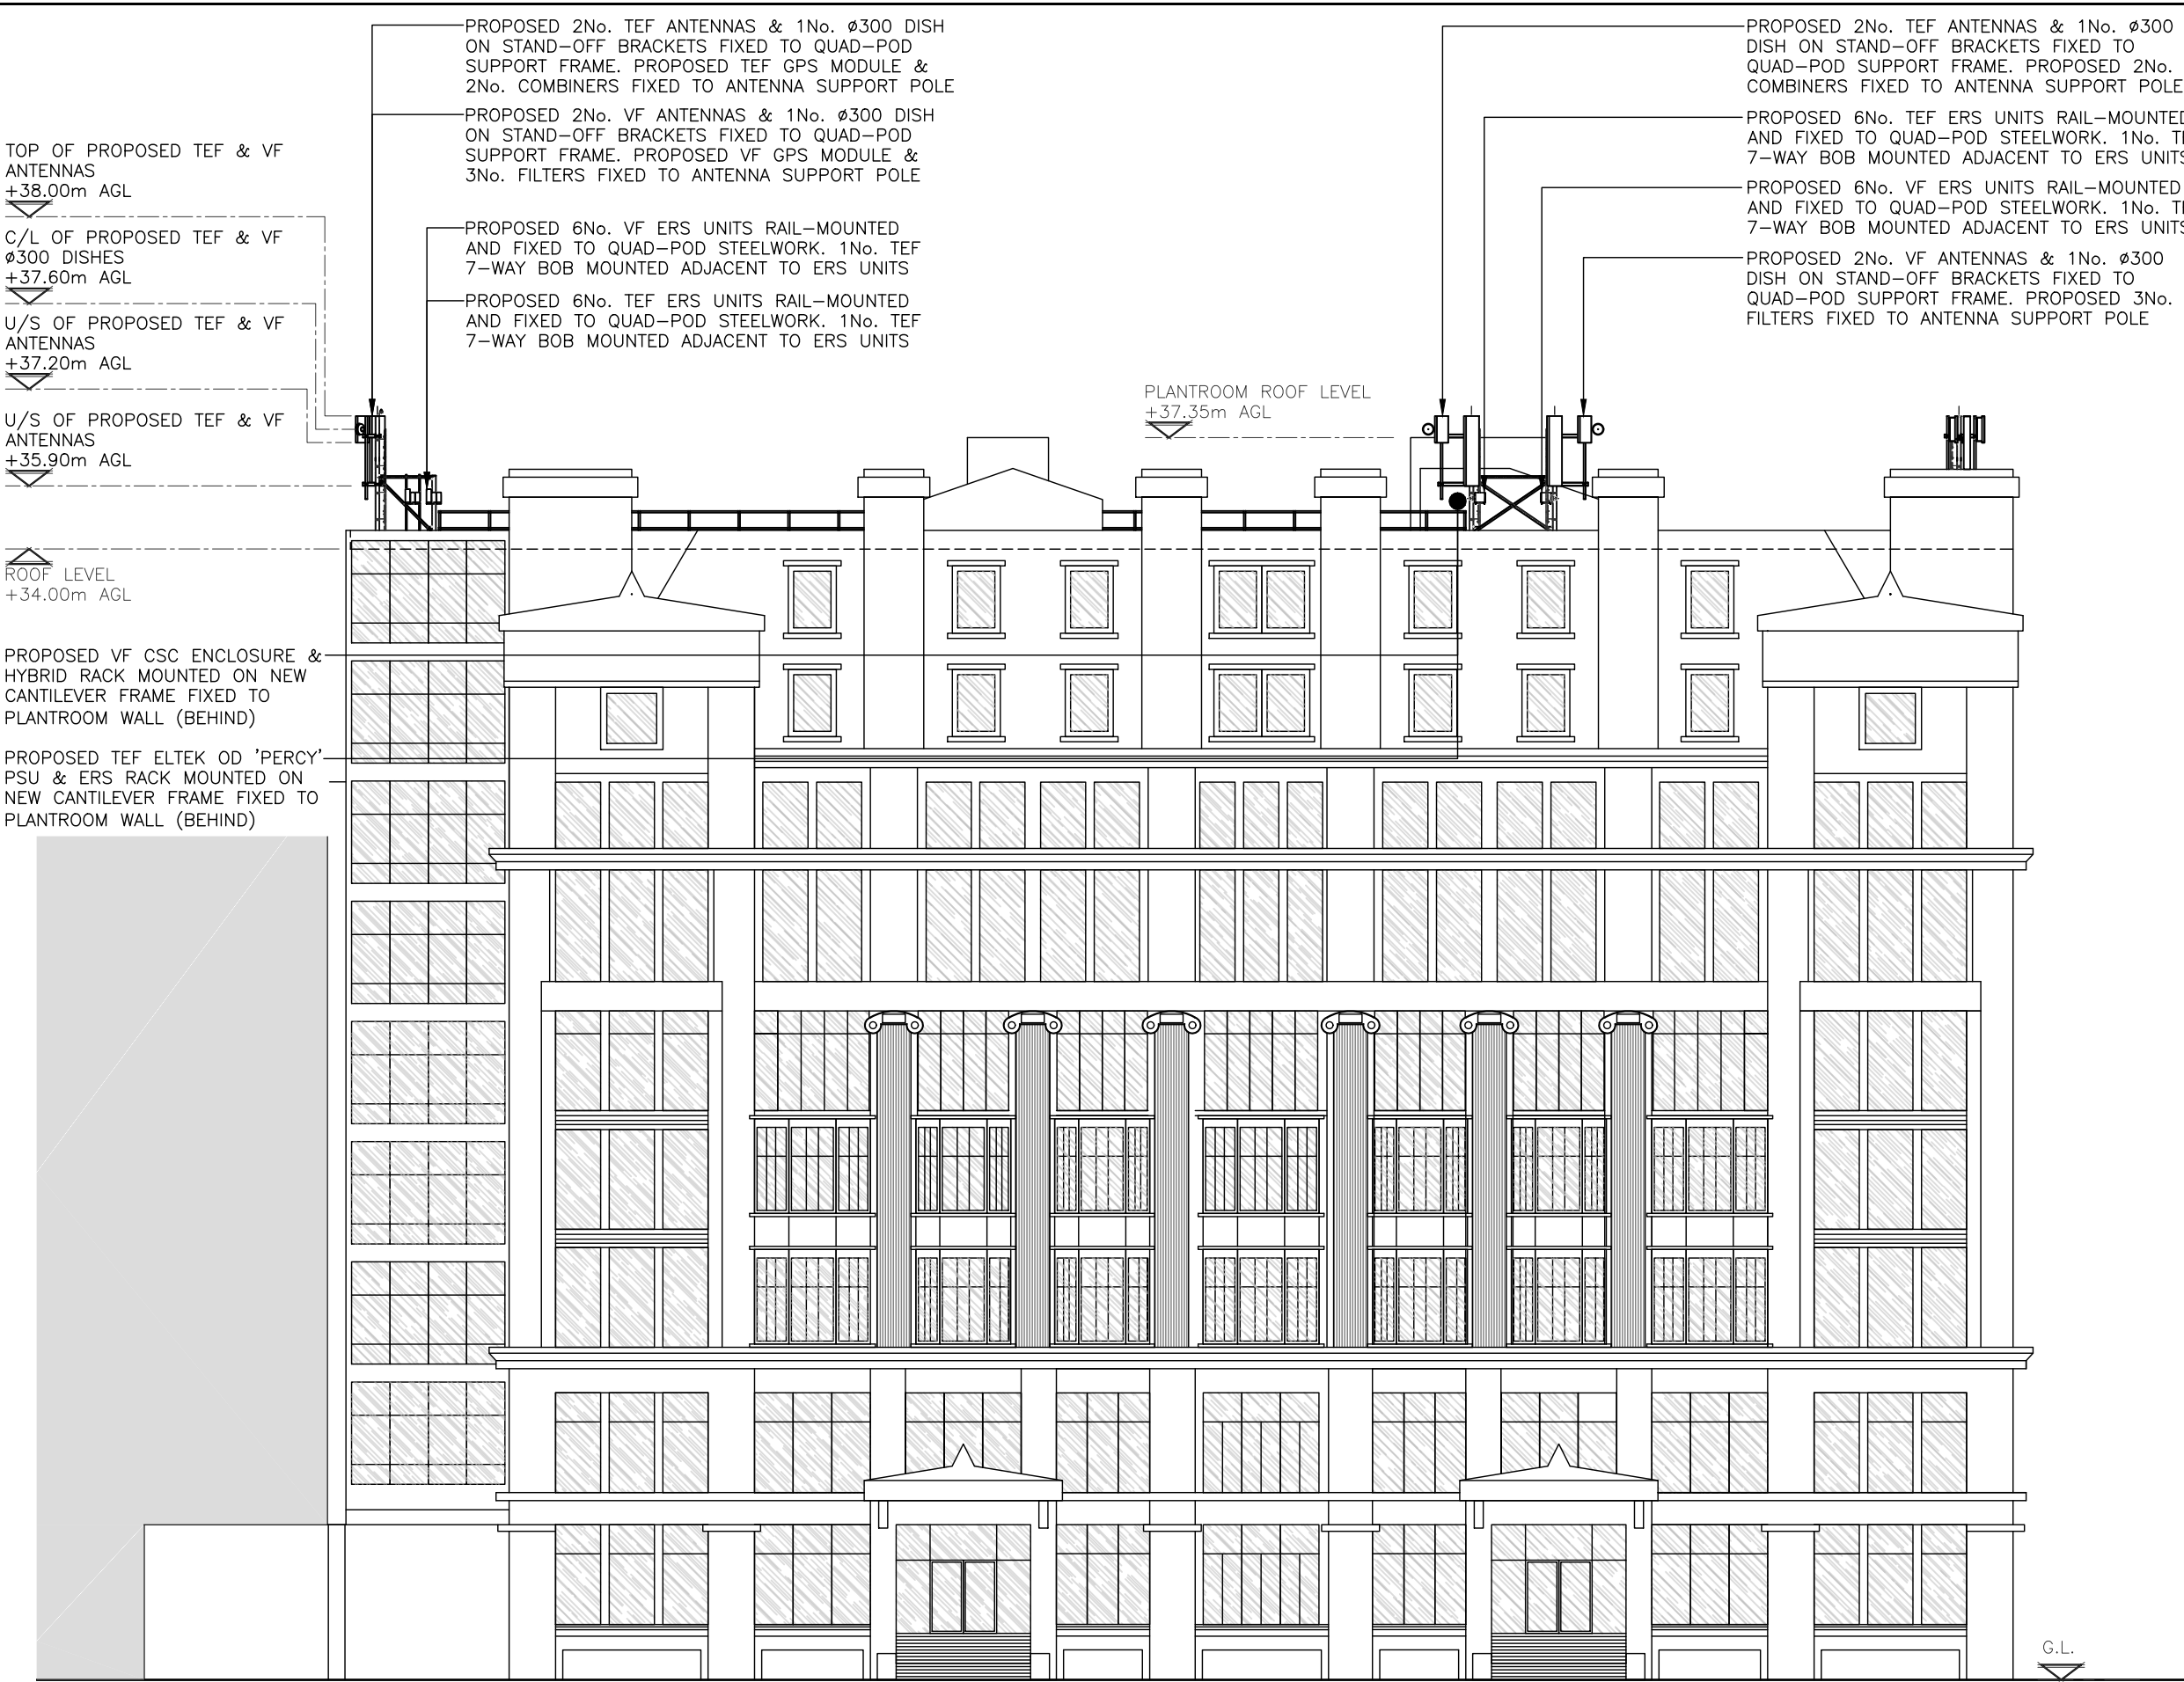

PROPOSED NORTH WEST ELEVATION
(1:200)

The drawings comply with TEF & Vodafone Standard ICNIRP guidelines.
Designed in accordance with CORNERSTONE document: SDN0013

ALL DIMENSIONS ARE IN mm UNLESS NOTED OTHERWISE

N.G.R | E: 384387 N: 397609

NOTES:

B	TEF & VF Dishes Added	CS	MC	18.10.21
A	Issued for Approval	CS	MC	23.08.21
REV	MODIFICATION	BY	CH	DATE



Unit E, Madison Place, Northampton Road,
Manchester, M40 5AG
Tel: 0161 785 4500
Fax: 0161 785 4501
Web: www.clarke-telecom.com



CORNERSTONE - BEACON 3


Cell Name	Opt.
ORIENT HOUSE	A

Cell ID No		
CORNERSTONE	TEF	VF
304396_01 E366987	094693	20628

Site Address / Contact Details

ORIENT HOUSE
GRANBY ROW
MANCHESTER
GREATER MANCHESTER
M1 7AB

Drawing Title: PROPOSED SITE ELEVATION				
Purpose of issue: PLANNING				Dwg Rev:
Drawing Number: 301				B
Surveyed By: SBB		Original Sheet Size: A3		Pack Issue:
Drawn: CS	Date: 23.08.21	Checked: MC	Date: 23.08.21	D

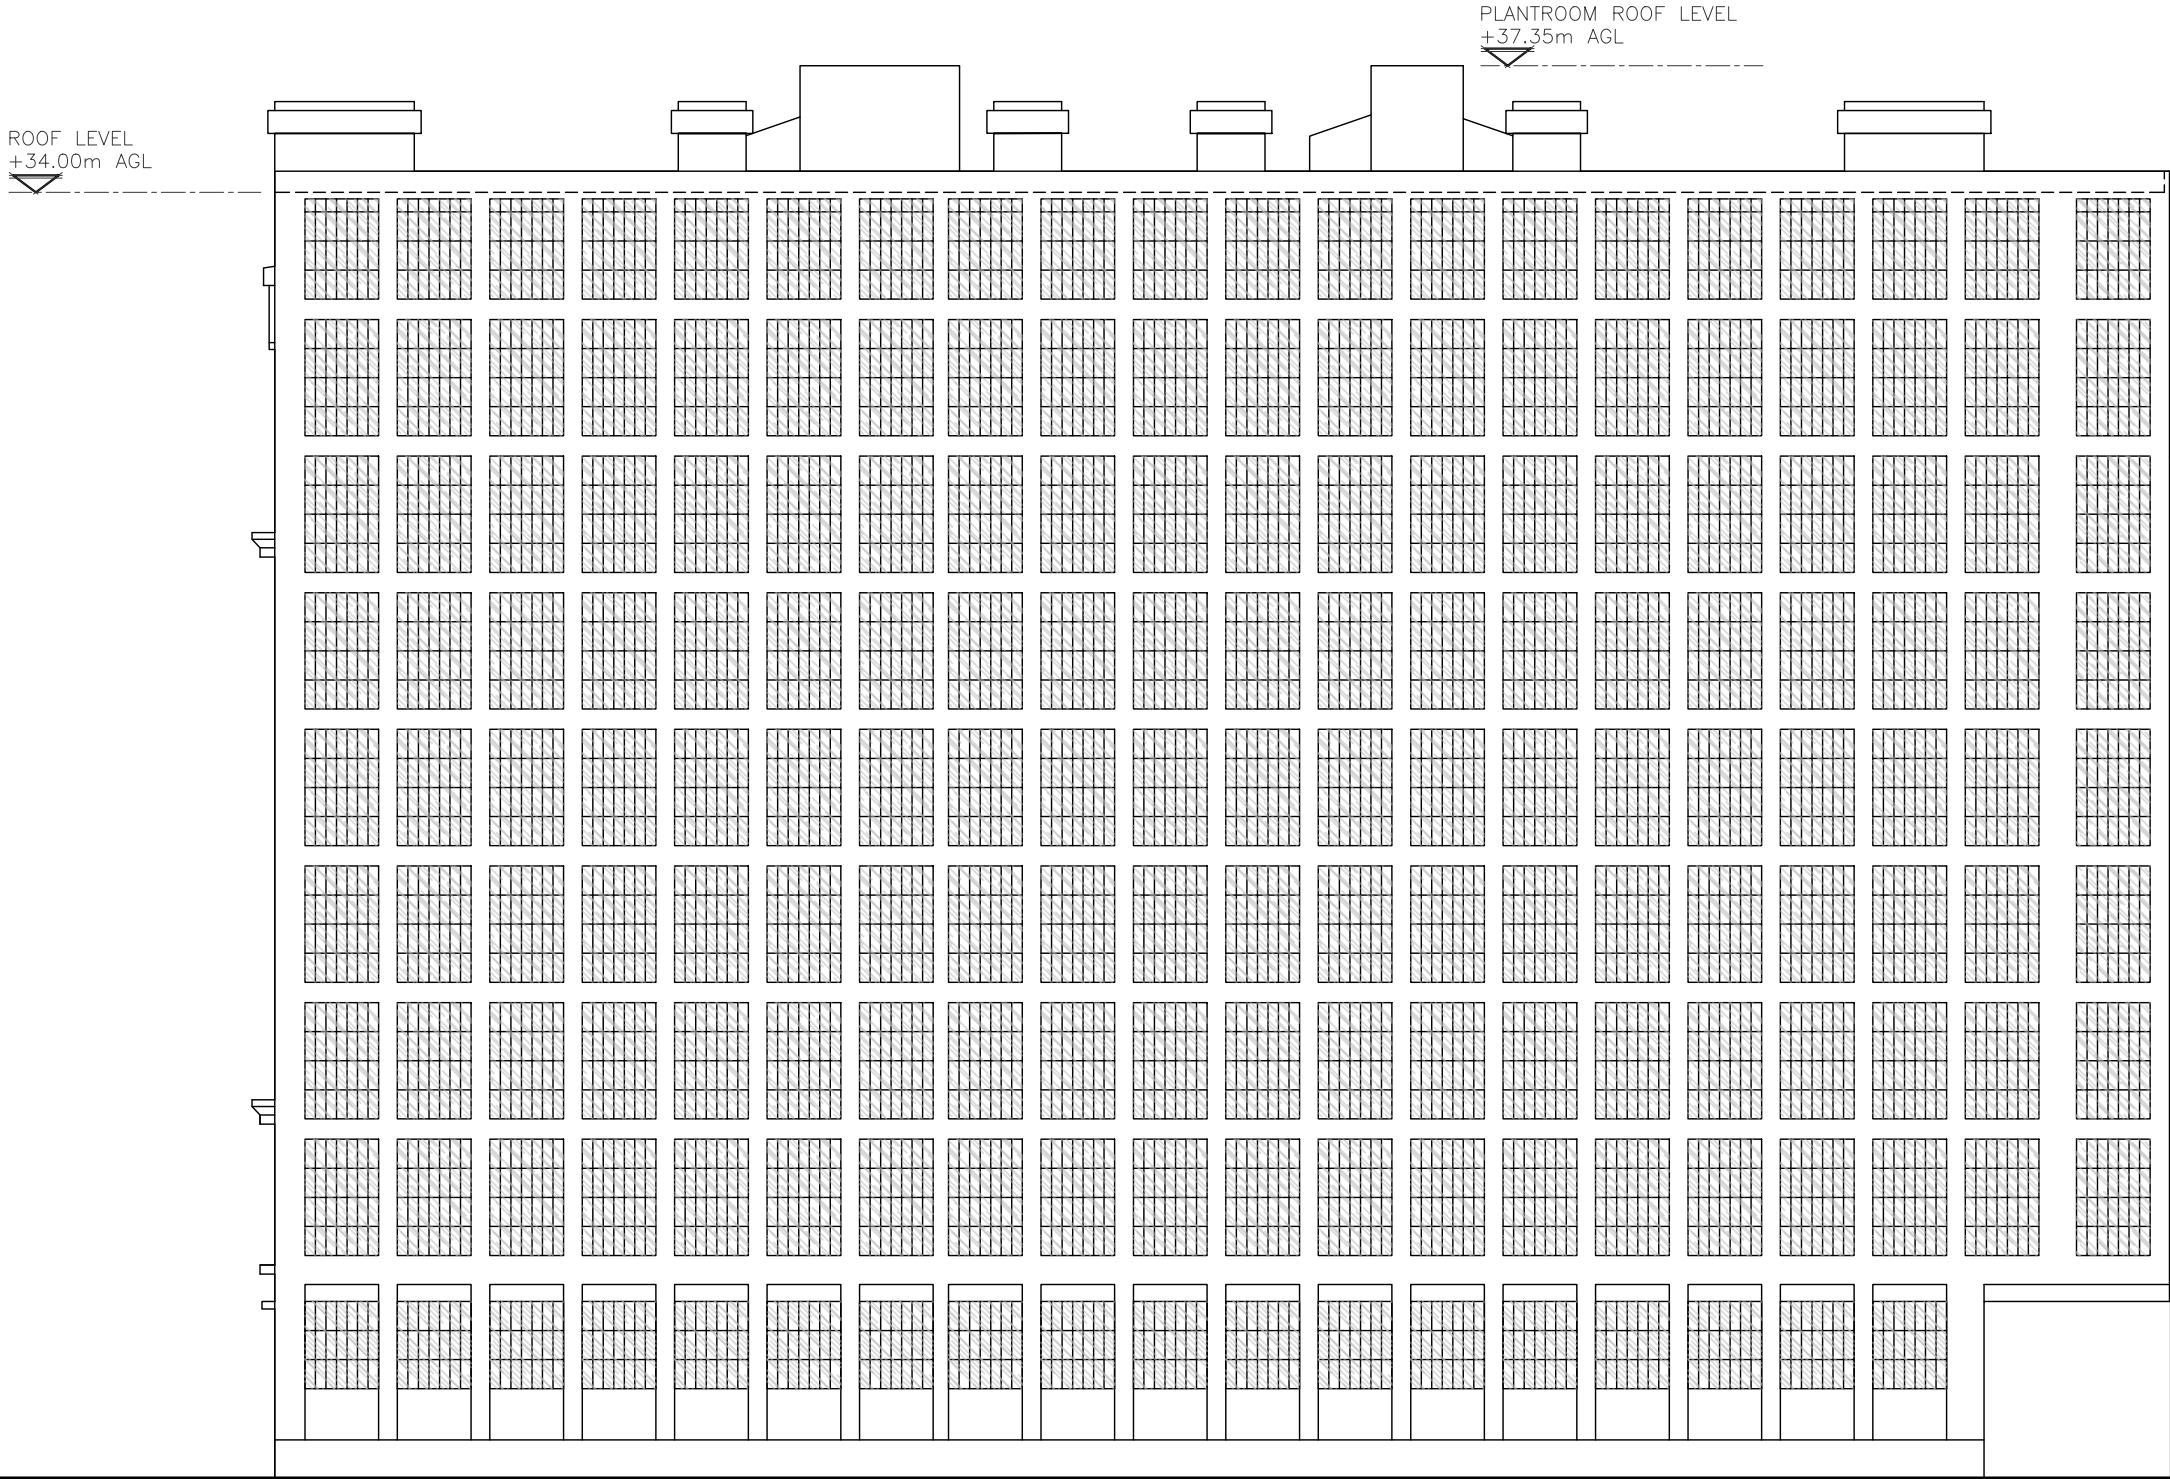

EXISTING SOUTH EAST ELEVATION
(1:200)

The drawings comply with TEF & Vodafone Standard ICNIRP guidelines.
Designed in accordance with CORNERSTONE document: SDN0013

ALL DIMENSIONS ARE IN mm UNLESS NOTED OTHERWISE

N.G.R. E: 384387 N: 397609

NOTES:

A	Issued for Approval	CS	MC	07.02.22
REV	MODIFICATION	BY	CH	DATE



Unit E, Madison Place, Northampton Road,
Manchester, M40 5AG
Tel: 0161 785 4500
Fax: 0161 785 4501
Web: www.clarke-telecom.com



CORNERSTONE - BEACON 3


Cell Name	Opt.
ORIENT HOUSE	A

Cell ID No		
CORNERSTONE	TEF	VF
304396_01 E366987	094693	20628

Site Address / Contact Details

ORIENT HOUSE
GRANBY ROW
MANCHESTER
GREATER MANCHESTER
M1 7AB

Drawing Title: EXISTING SE SITE ELEVATION				
Purpose of issue: PLANNING				Dwg Rev:
Drawing Number: 302				A
Surveyed By: SBB		Original Sheet Size: A3		Pack Issue:
Drawn: CS	Date: 07.02.22	Checked: MC	Date: 07.02.22	D

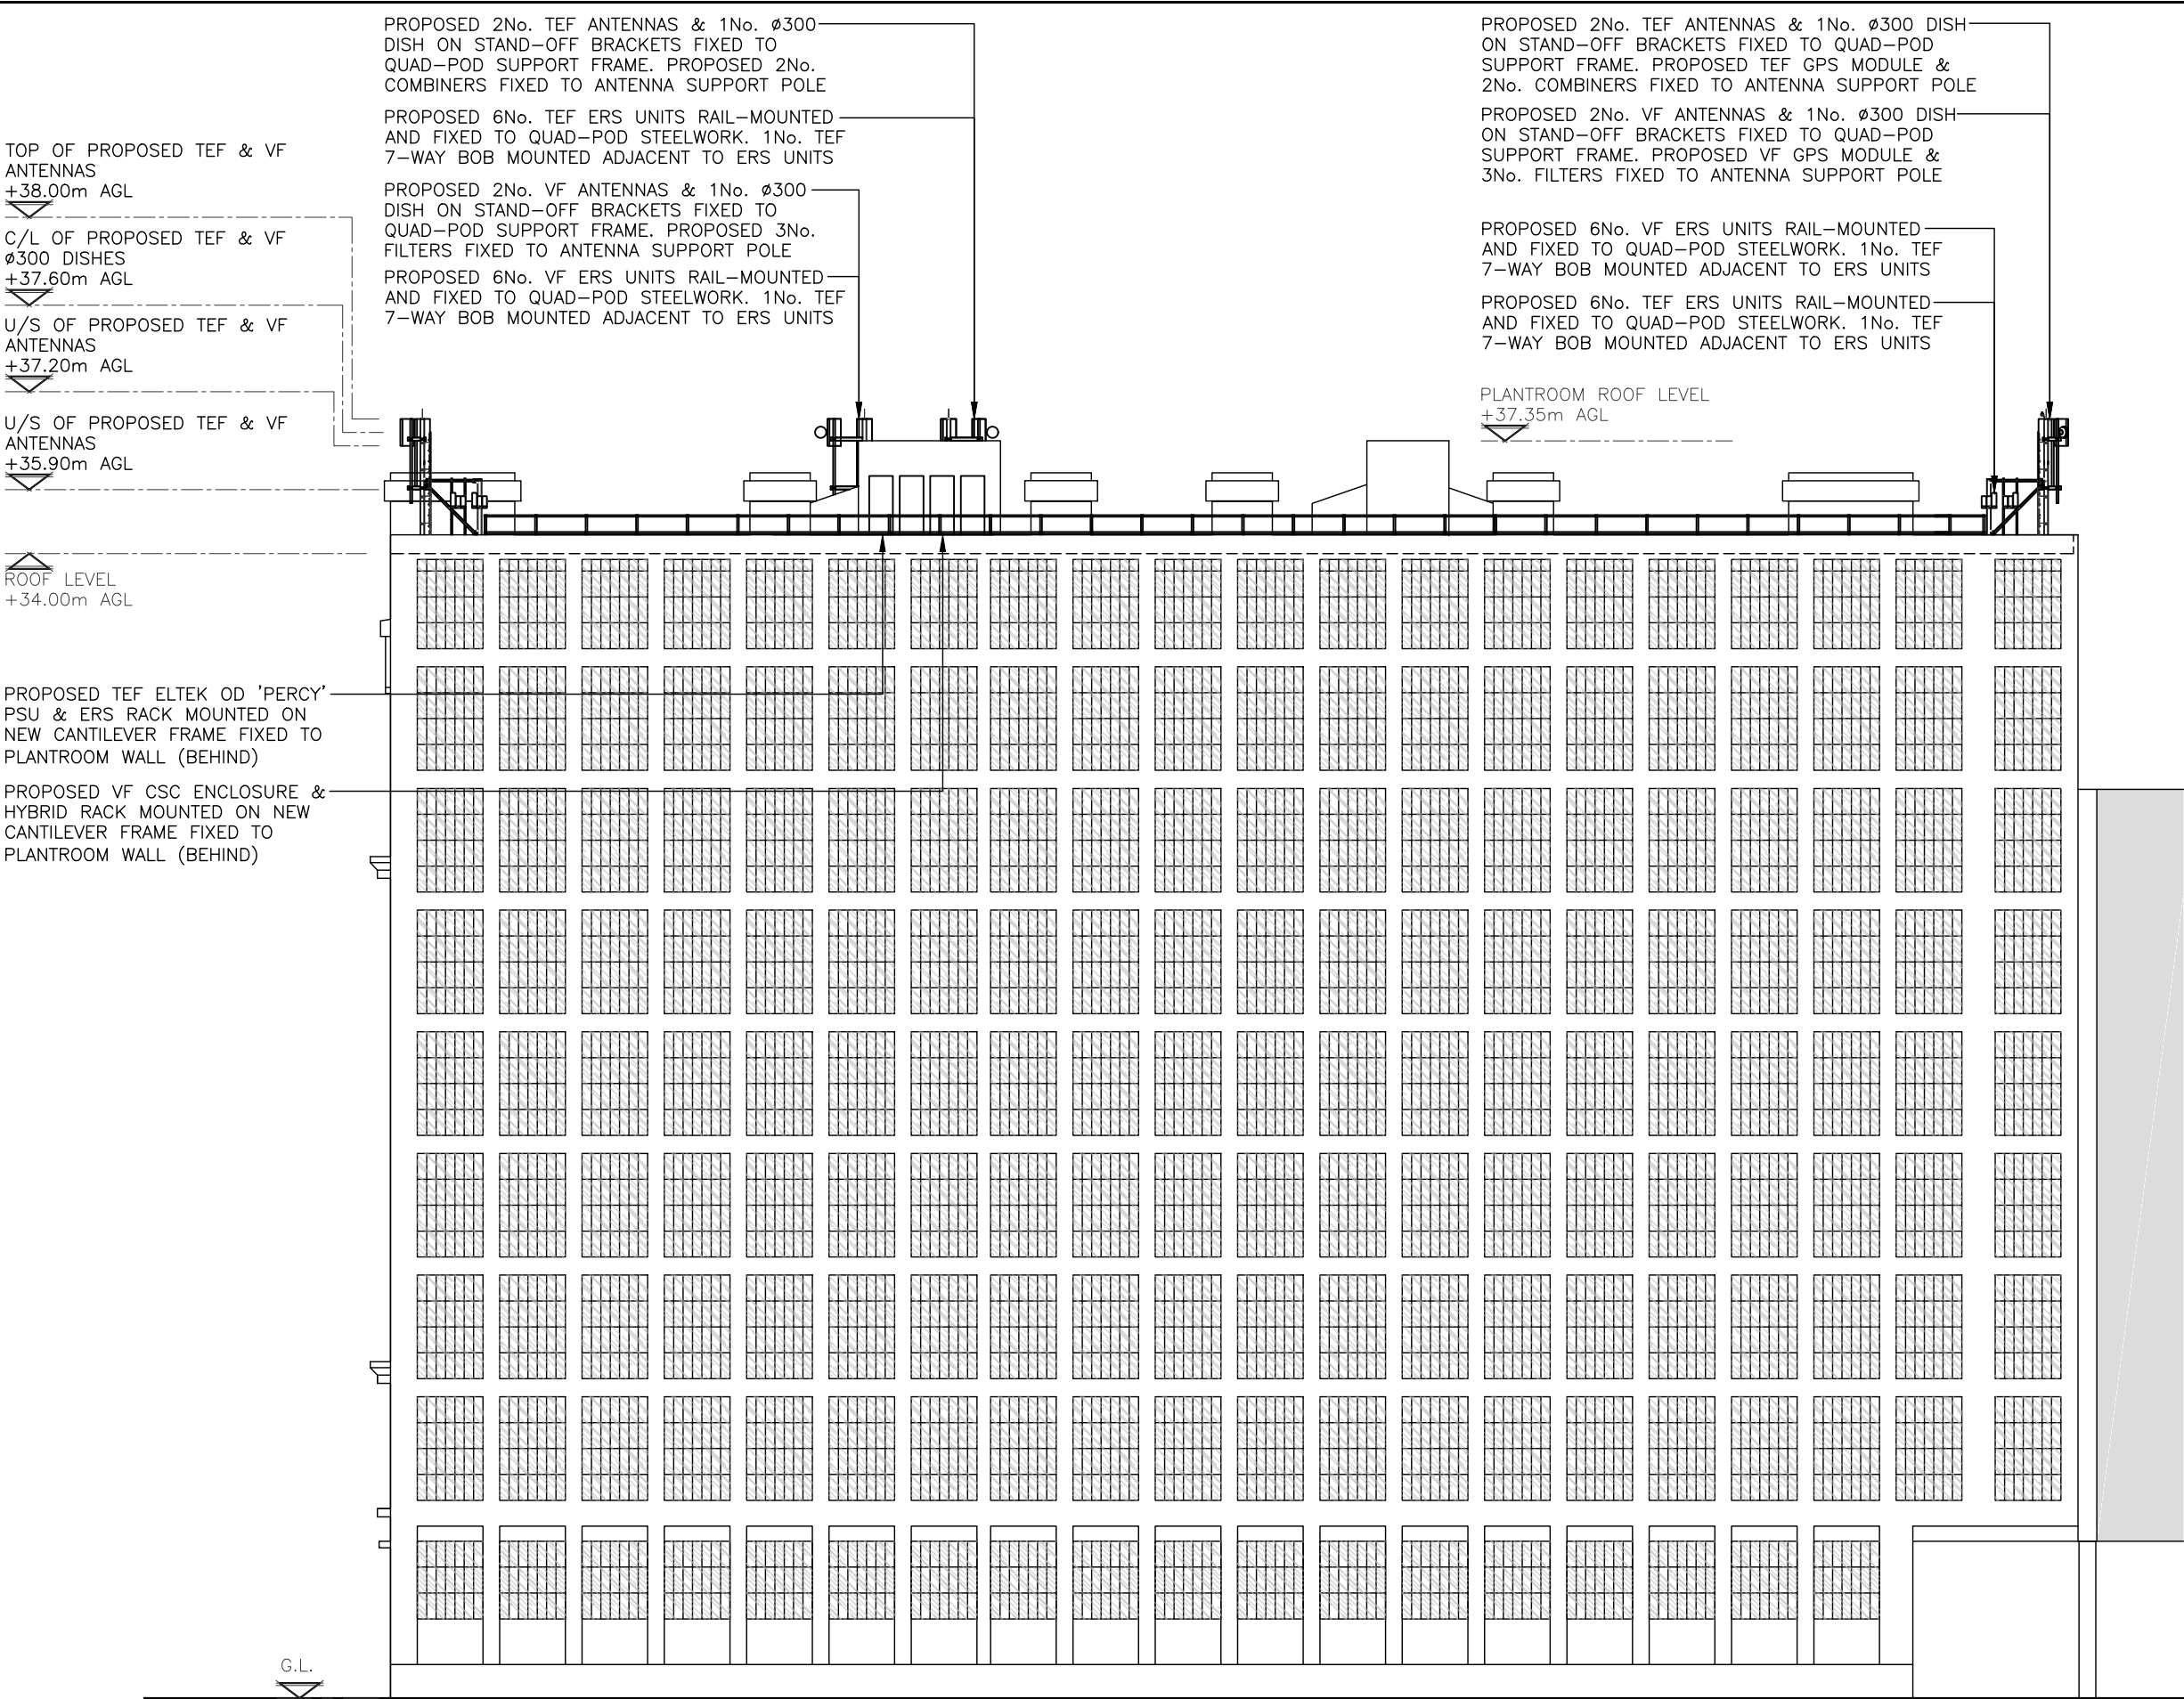

PROPOSED SOUTH EAST ELEVATION
(1:200)

The drawings comply with TEF & Vodafone Standard ICNIRP guidelines.
Designed in accordance with CORNERSTONE document: SDN0013

ALL DIMENSIONS ARE IN mm UNLESS NOTED OTHERWISE

N.G.R | E: 384387 | N: 397609

NOTES:

A	Issued for Approval	CS	MC	07.02.22
REV	MODIFICATION	BY	CH	DATE



Unit E, Madison Place, Northampton Road,
Manchester, M40 5AG
Tel: 0161 785 4500
Fax: 0161 785 4501
Web: www.clarke-telecom.com



CORNERSTONE - BEACON 3


Cell Name	Opt.
ORIENT HOUSE	A

Cell ID No		
CORNERSTONE	TEF	VF
304396_01 E366987	094693	20628

Site Address / Contact Details

ORIENT HOUSE
GRANBY ROW
MANCHESTER
GREATER MANCHESTER
M1 7AB

Drawing Title: PROPOSED SE SITE ELEVATION				
Purpose of issue: PLANNING				Dwg Rev:
Drawing Number: 303				A
Surveyed By: SBB		Original Sheet Size: A3		Pack Issue:
Drawn: CS	Date: 07.02.22	Checked: MC	Date: 07.02.22	D

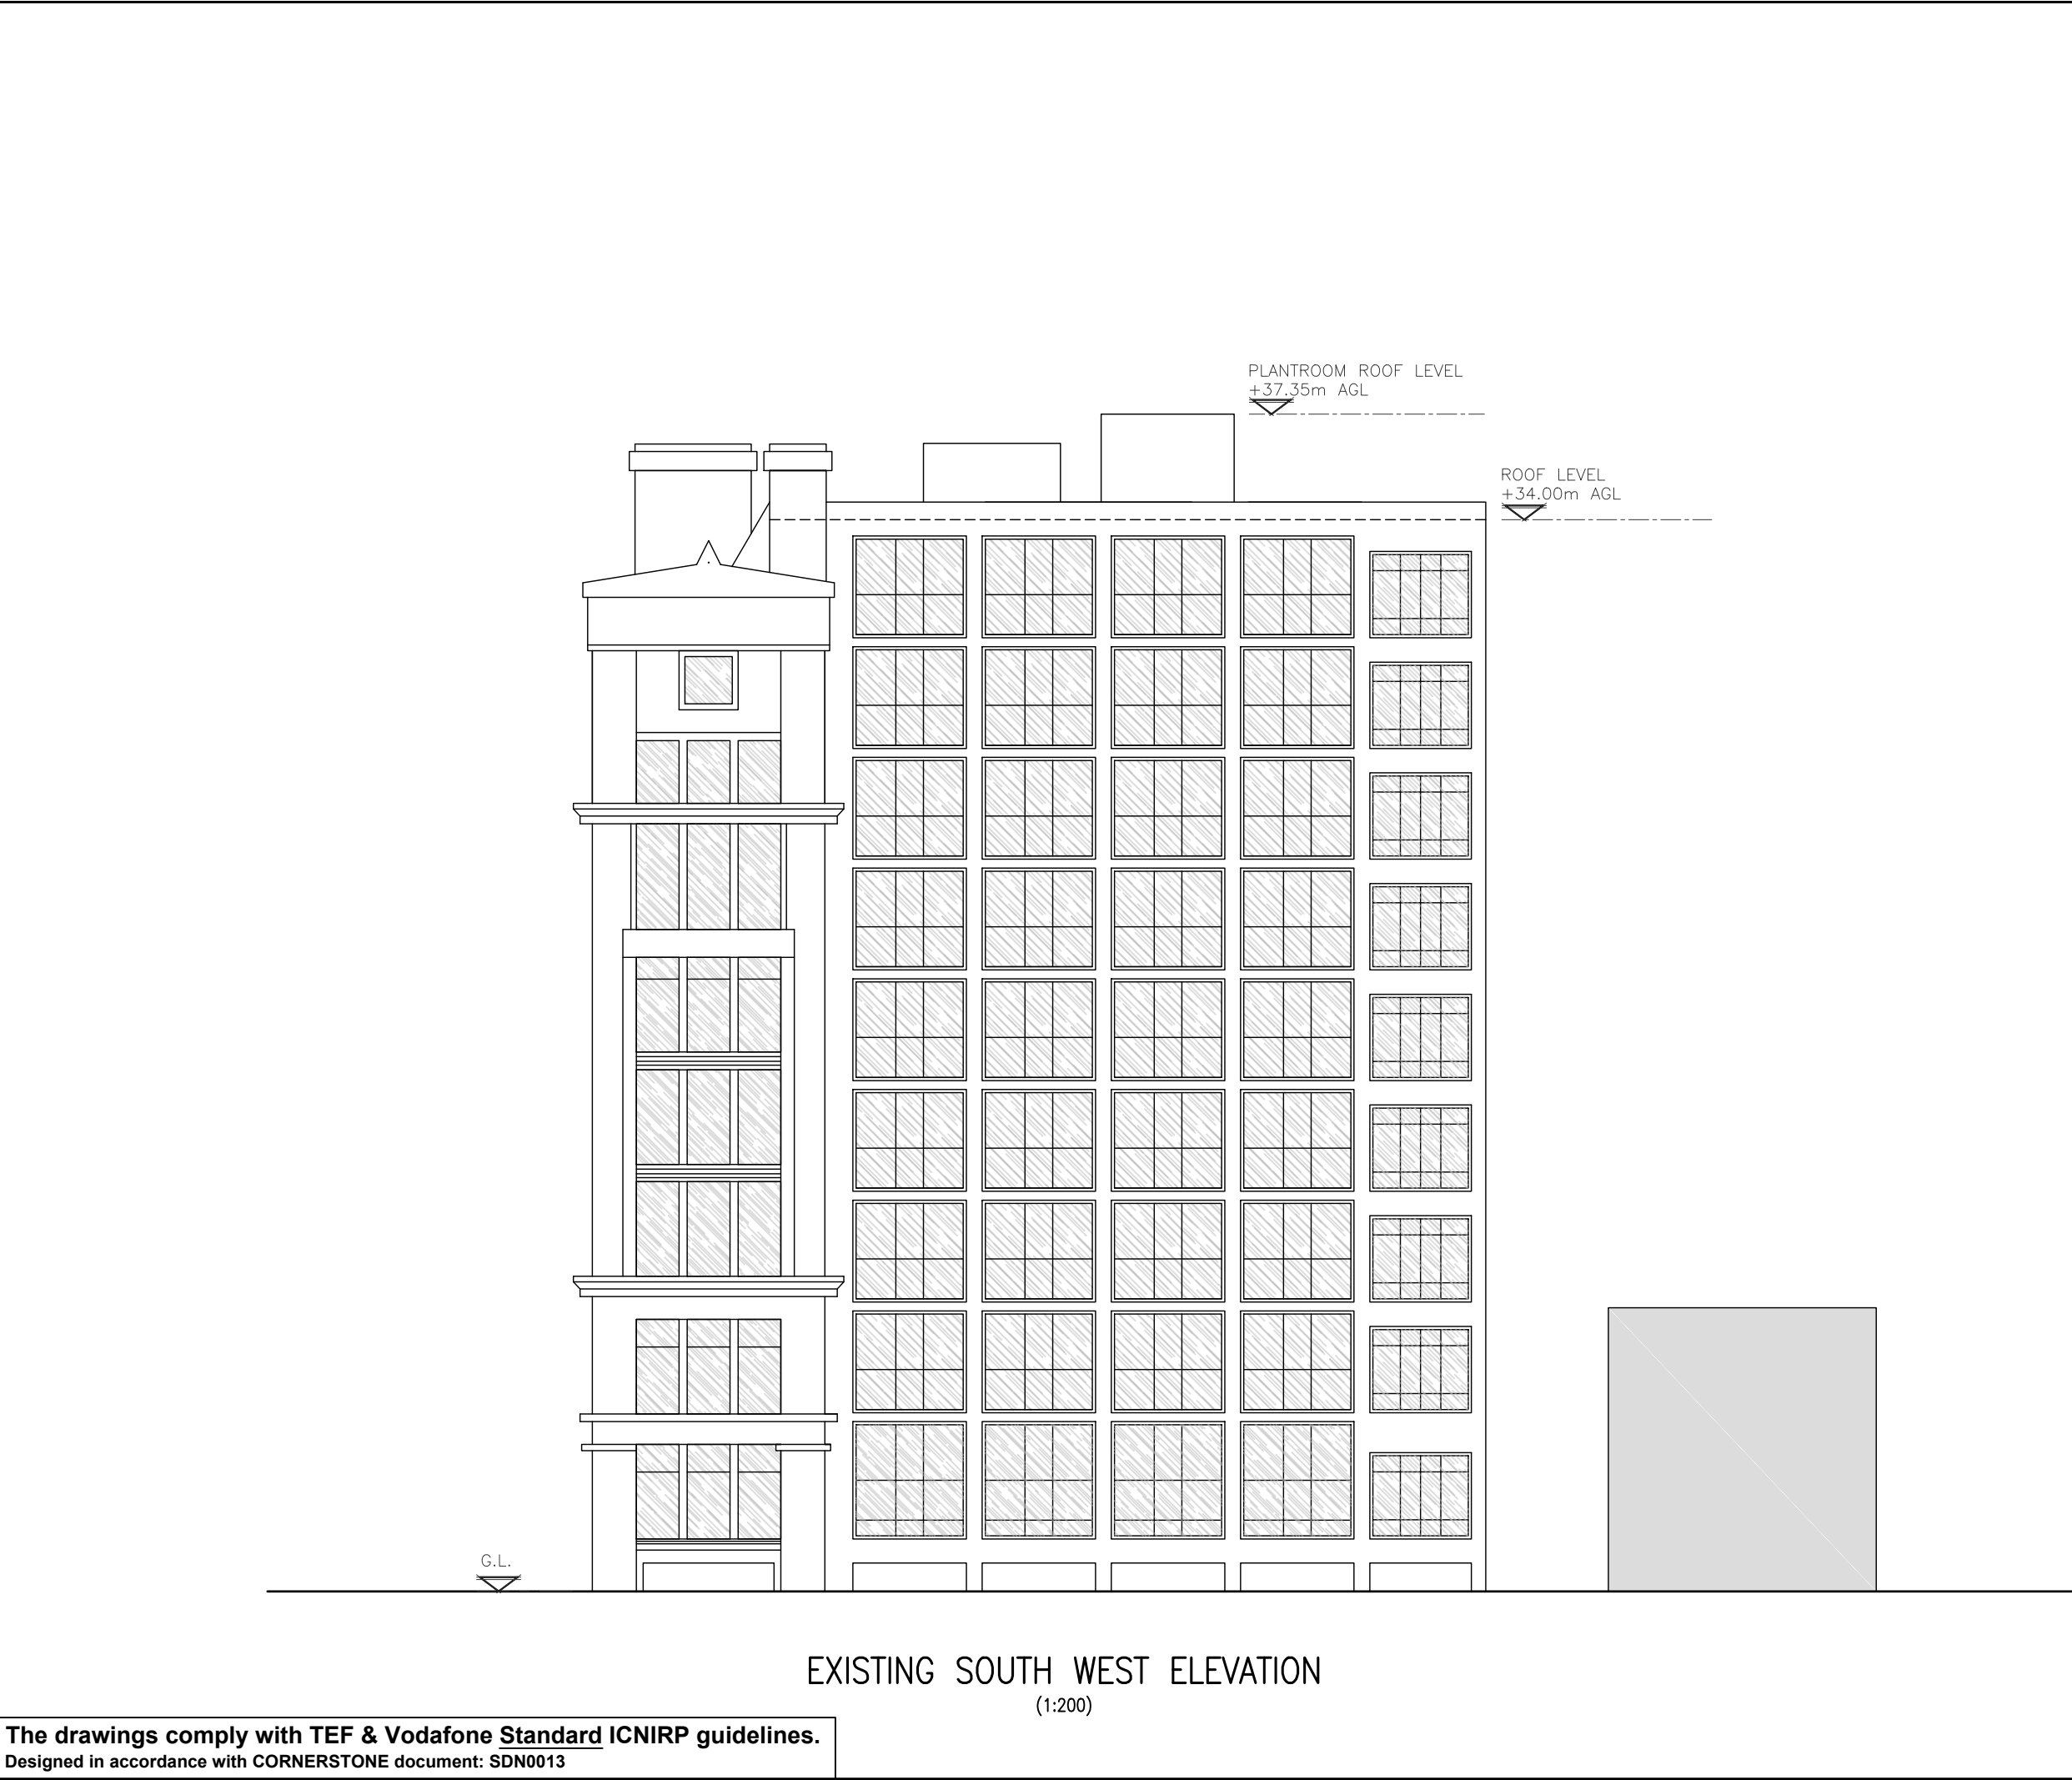

The drawings comply with TEF & Vodafone Standard ICNIRP guidelines.
Designed in accordance with CORNERSTONE document: SDN0013

ALL DIMENSIONS ARE IN mm UNLESS NOTED OTHERWISE

N.G.R

E: 384387

N: 397609

NOTES:

A	Issued for Approval	CS	MC	07.02.22
REV	MODIFICATION	BY	CH	DATE

CLARKE

telecom

Unit E, Madison Place, Northampton Road,
Manchester, M40 5AG
Tel: 0161 785 4500
Fax: 0161 785 4501
Web: www.clarke-telecom.com

O₂

CORNERSTONE - BEACON 3

Cell Name		Opt.
ORIENT HOUSE		A
Cell ID No		
CORNERSTONE	TEF	VF
304396_01 E366987	094693	20628


Site Address / Contact Details

ORIENT HOUSE
GRANBY ROW
MANCHESTER
GREATER MANCHESTER
M1 7AB

Drawing Title:

EXISTING SW SITE ELEVATION

Purpose of issue:		Dwg Rev:		
PLANNING				
Drawing Number:		A		
304				
Surveyed By:		Pack Issue:		
SBB		A3		
Drawn:	Date:	Checked:	Date:	D
CS	07.02.22	MC	07.02.22	

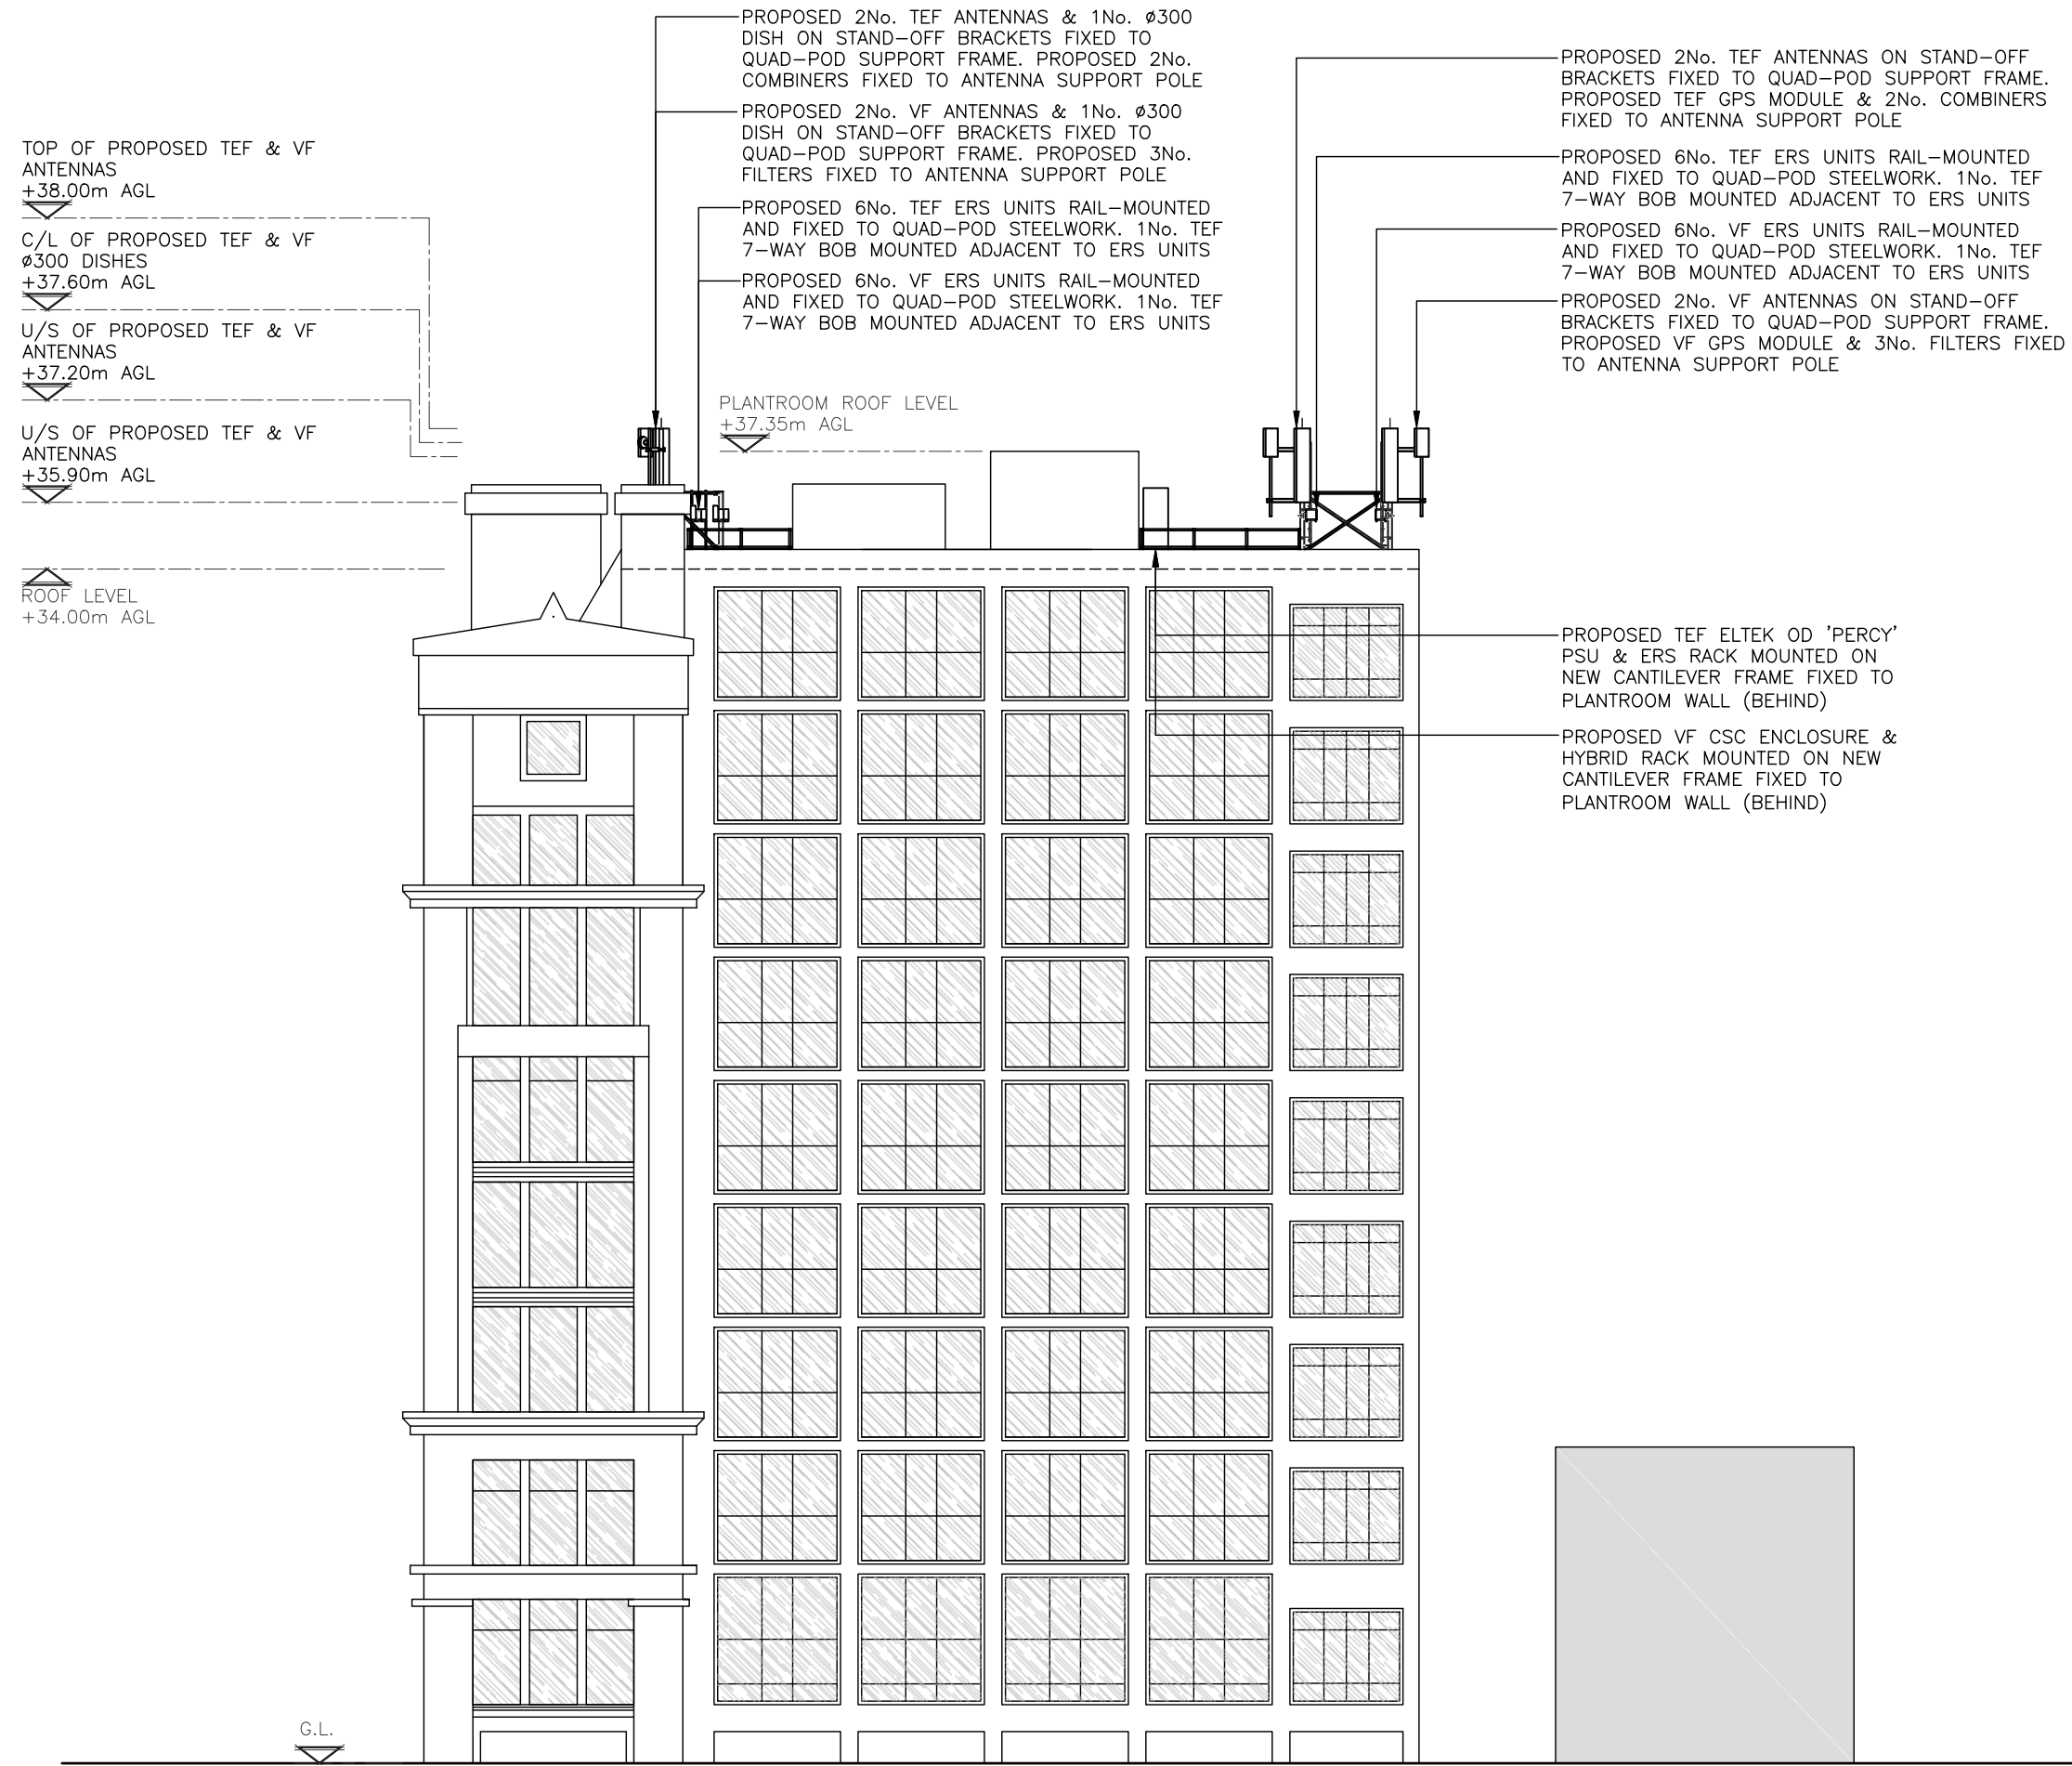

PROPOSED SOUTH WEST ELEVATION
(1:200)

The drawings comply with TEF & Vodafone Standard ICNIRP guidelines.
Designed in accordance with CORNERSTONE document: SDN0013

ALL DIMENSIONS ARE IN mm UNLESS NOTED OTHERWISE

N.G.R	E: 384387	N: 397609
-------	-----------	-----------


NOTES:

A	Issued for Approval	CS	MC	07.02.22
REV	MODIFICATION	BY	CH	DATE

Unit E, Madison Place, Northampton Road,
Manchester, M40 5AG
Tel: 0161 785 4500
Fax: 0161 785 4501
Web: www.clarke-telecom.com

CORNERSTONE - BEACON 3

Cell Name		Opt.
ORIENT HOUSE		A
Cell ID No		
CORNERSTONE	TEF	VF
304396_01 E366987	094693	20628
Site Address / Contact Details		
ORIENT HOUSE GRANBY ROW MANCHESTER GREATER MANCHESTER M1 7AB		
Drawing Title: PROPOSED SW SITE ELEVATION		
Purpose of issue: PLANNING		Dwg Rev:
Drawing Number: 305		A
Surveyed By: SBB		Original Sheet Size: A3
Drawn: CS	Date: 07.02.22	Checked: MC
		Date: 07.02.22
		D

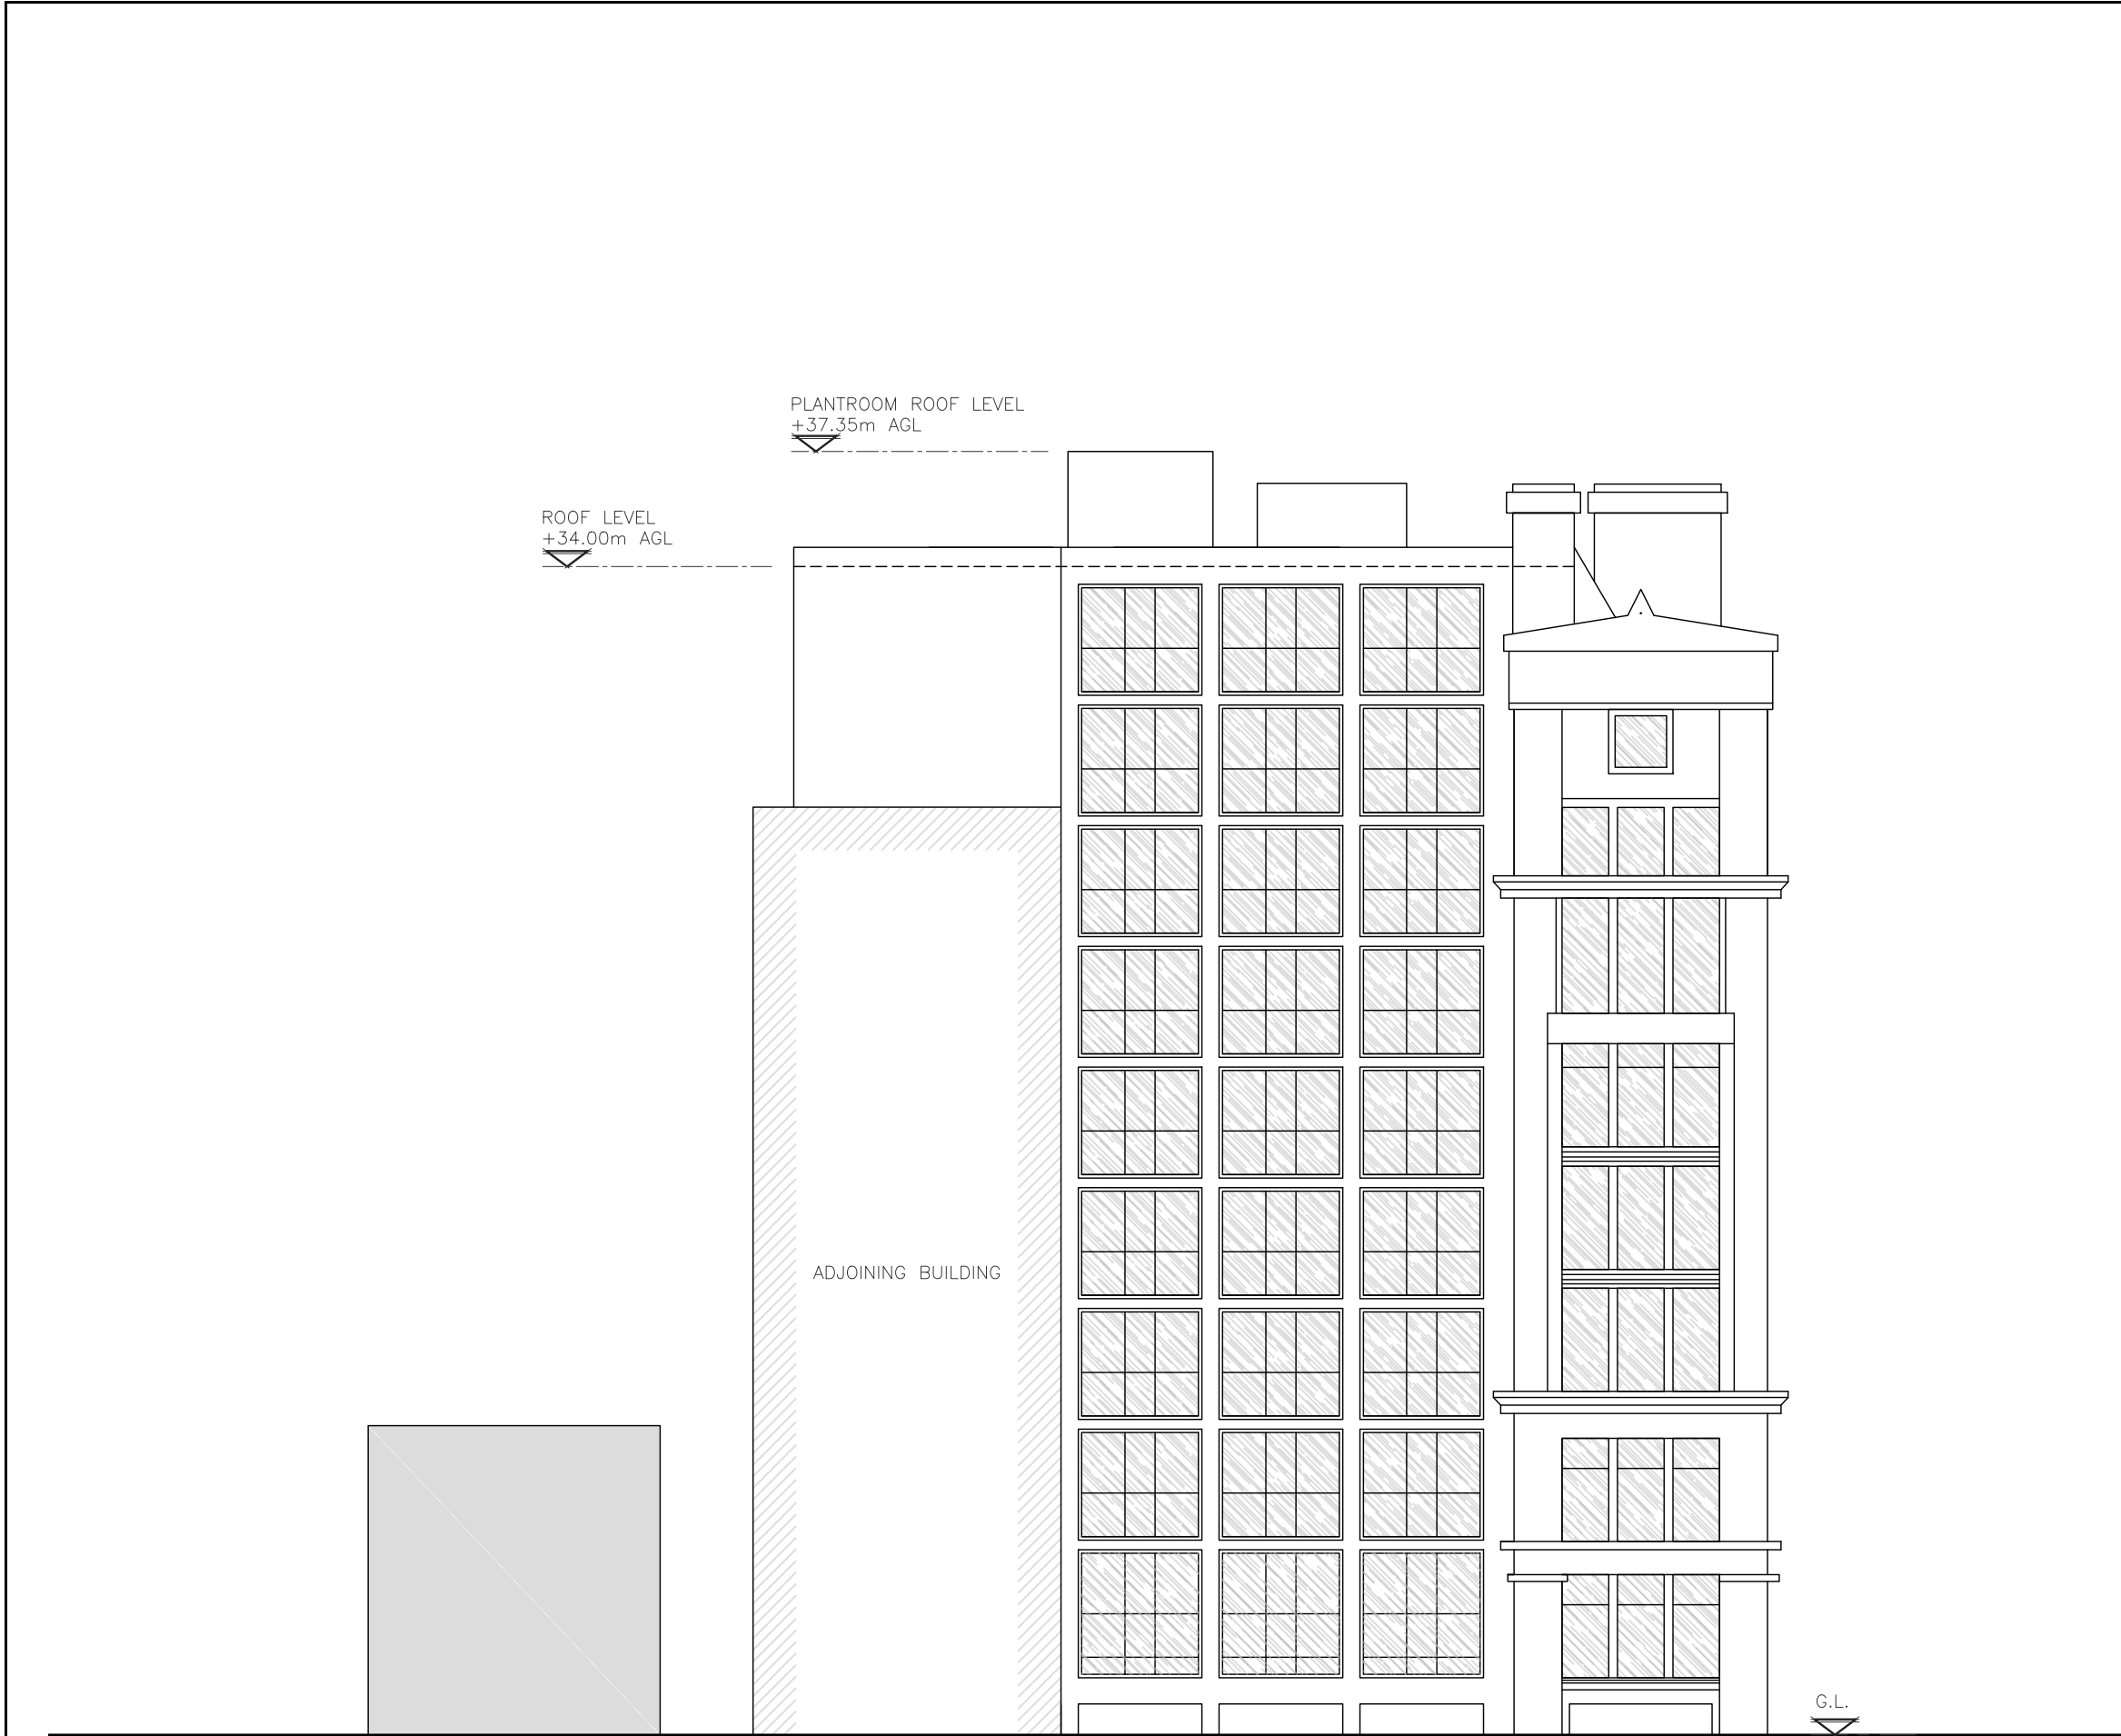

The drawings comply with TEF & Vodafone Standard ICNIRP guidelines.
Designed in accordance with CORNERSTONE document: SDN0013

EXISTING NORTH EAST ELEVATION
(1:200)

ALL DIMENSIONS ARE IN mm UNLESS NOTED OTHERWISE					
N.G.R		E: 384387		N: 397609	
NOTES:					
A	Issued for Approval		CS	MC	07.02.22
REV	MODIFICATION		BY	CH	DATE



Unit E, Madison Place, Northampton Road,
Manchester, M40 5AG
Tel: 0161 785 4500
Fax: 0161 785 4501
Web: www.clarke-telecom.com



CORNERSTONE - BEACON 3


Cell Name	Opt.
ORIENT HOUSE	A

Cell ID No		
CORNERSTONE	TEF	VF
304396_01 E366987	094693	20628

Site Address / Contact Details

ORIENT HOUSE
GRANBY ROW
MANCHESTER
GREATER MANCHESTER
M1 7AB

Drawing Title: EXISTING NE SITE ELEVATION				
Purpose of issue: PLANNING				Dwg Rev: A
Drawing Number: 306				Pack Issue: D
Surveyed By: SBB		Original Sheet Size: A3		
Drawn: CS	Date: 07.02.22	Checked: MC	Date: 07.02.22	

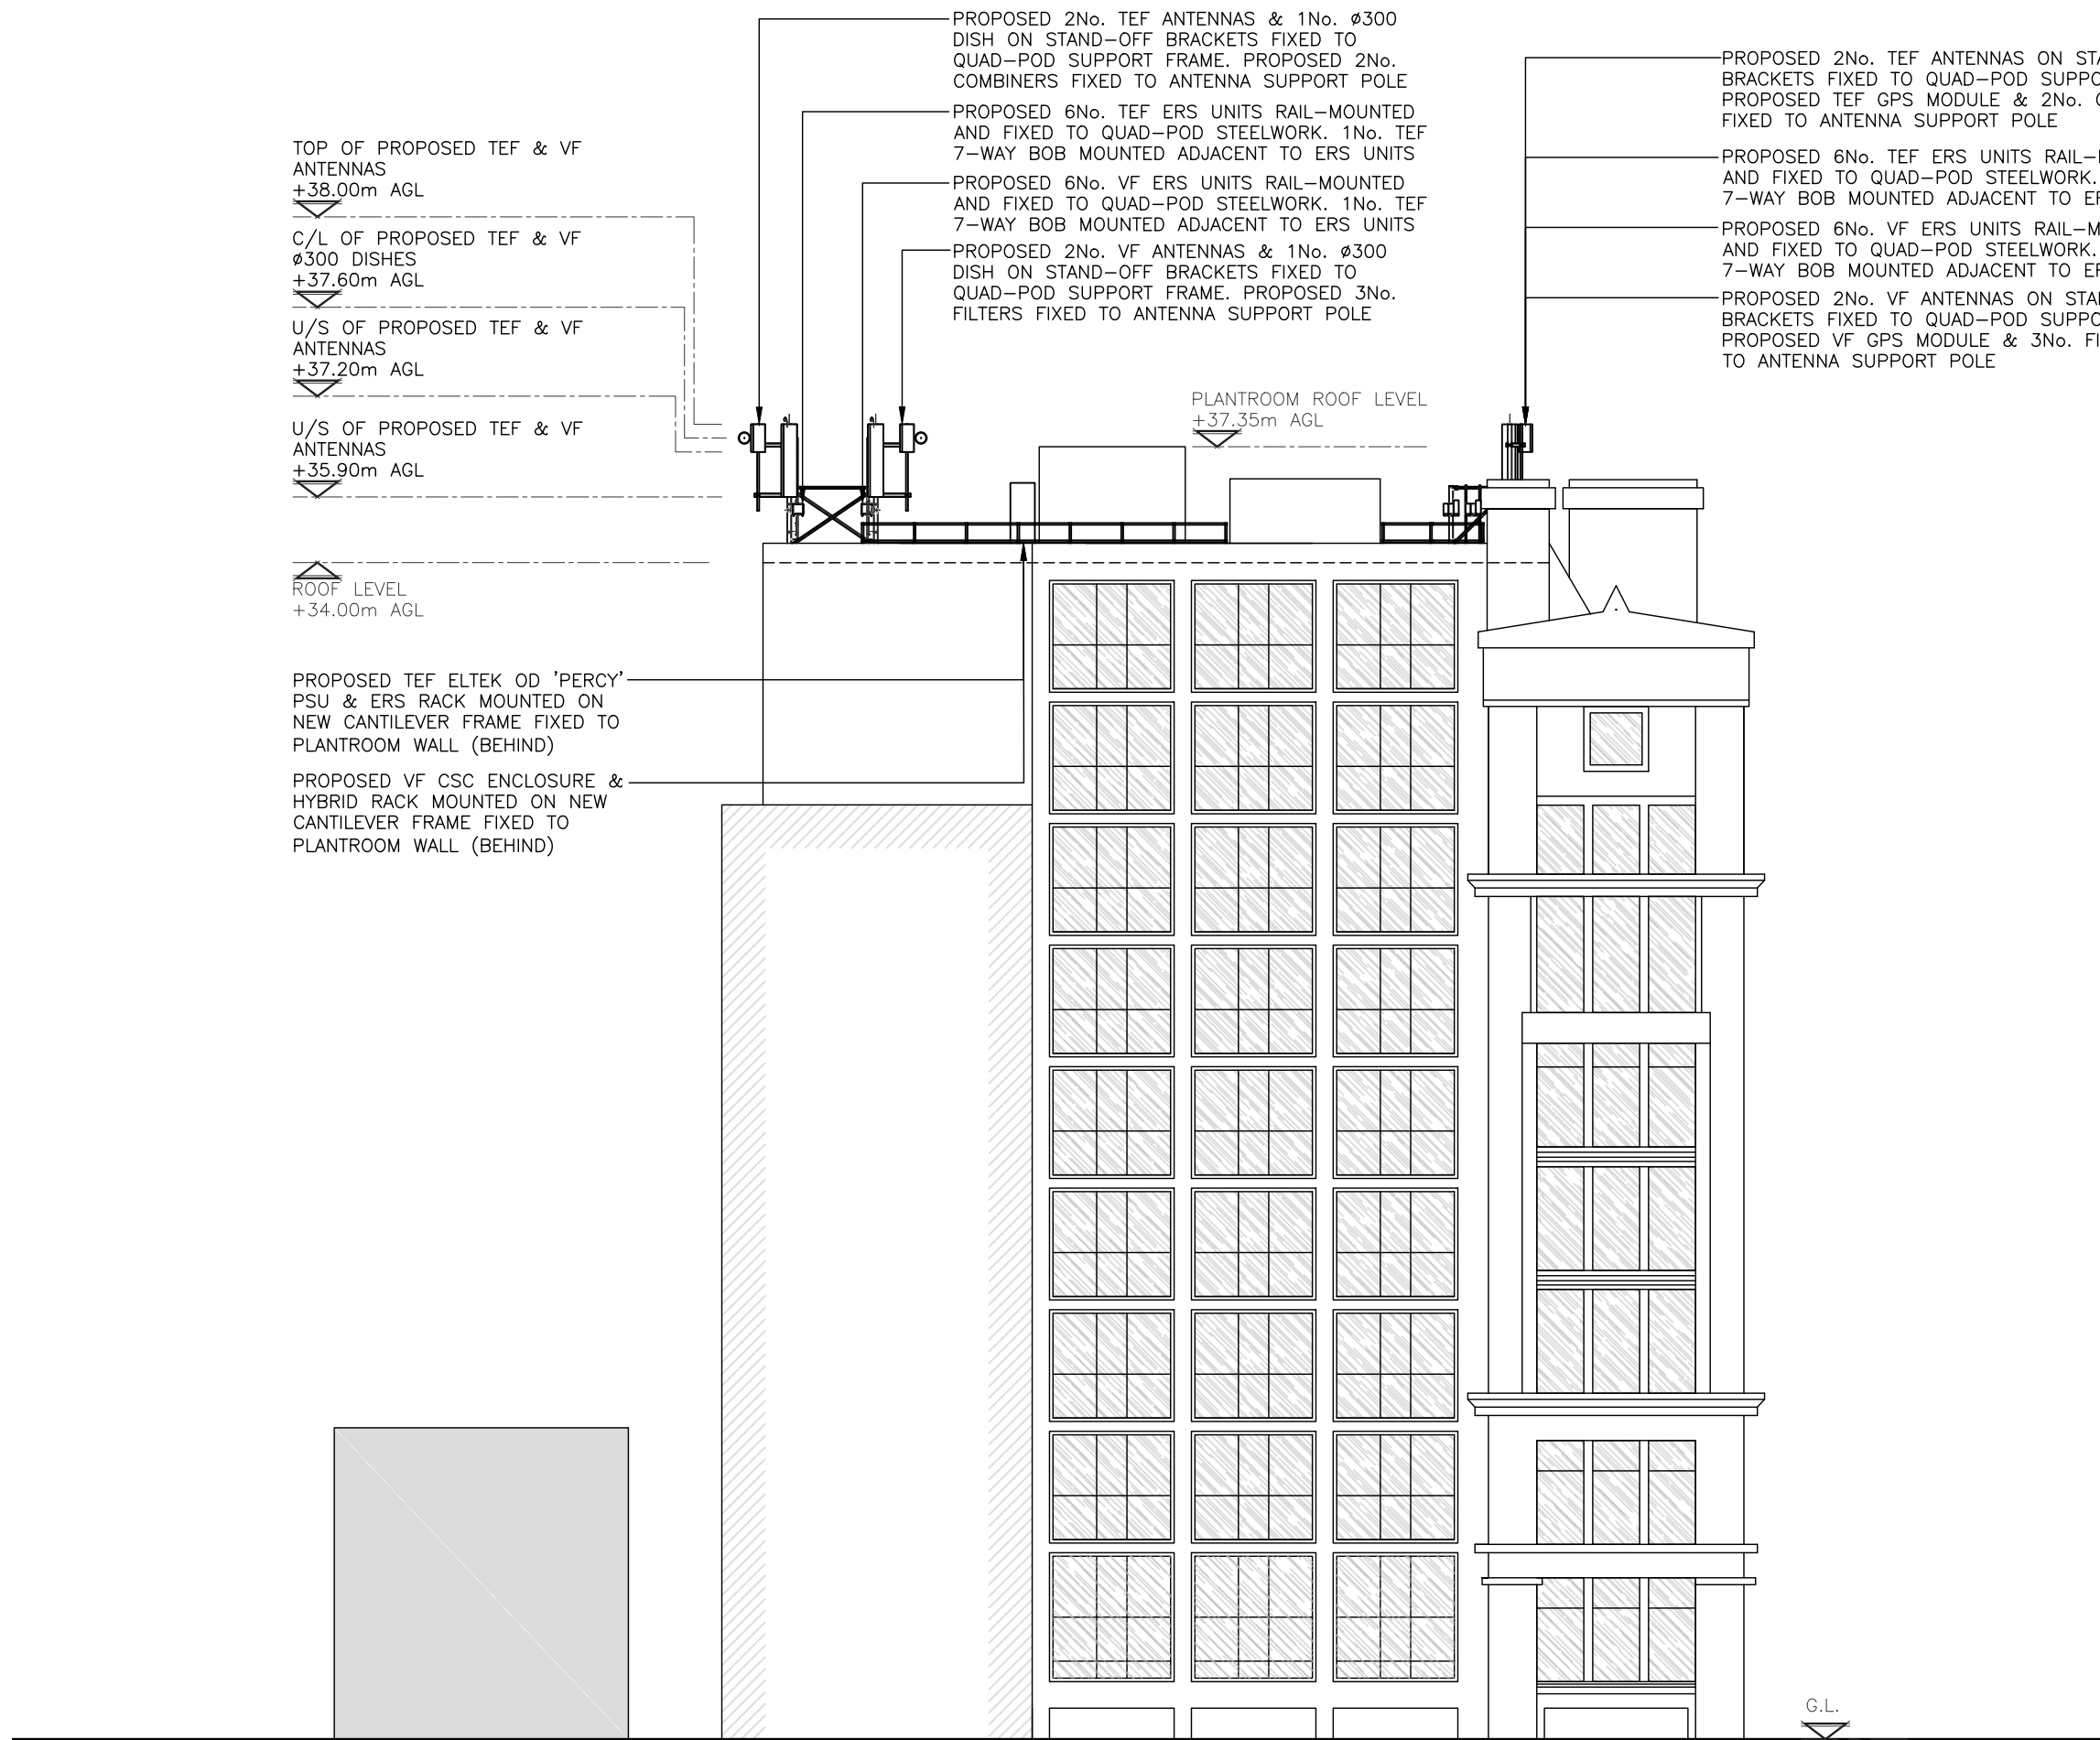

PROPOSED NORTH EAST ELEVATION
(1:200)

The drawings comply with TEF & Vodafone Standard ICNIRP guidelines.
Designed in accordance with CORNERSTONE document: SDN0013

ALL DIMENSIONS ARE IN mm UNLESS NOTED OTHERWISE

N.G.R | E: 384387 N: 397609

NOTES:

A	Issued for Approval	CS	MC	07.02.22
REV	MODIFICATION	BY	CH	DATE



Unit E, Madison Place, Northampton Road,
Manchester, M40 5AG
Tel: 0161 785 4500
Fax: 0161 785 4501
Web: www.clarke-telecom.com



CORNERSTONE - BEACON 3

Cell Name	Opt.
ORIENT HOUSE	A

Cell ID No		
CORNERSTONE	TEF	VF
304396_01 E366987	094693	20628

Site Address / Contact Details		
ORIENT HOUSE GRANBY ROW MANCHESTER GREATER MANCHESTER M1 7AB		

Drawing Title: PROPOSED NE SITE ELEVATION				
Purpose of issue: PLANNING				Dwg Rev:
Drawing Number: 307				A
Surveyed By: SBB		Original Sheet Size: A3		Pack Issue:
Drawn: CS	Date: 07.02.22	Checked: MC	Date: 07.02.22	D