



EAST ELEVATION
1:400 @ A3




SOUTH ELEVATION
1:400 @ A3



WEST ELEVATION
1:400 @ A3




NORTH ELEVATION
1:400 @ A3

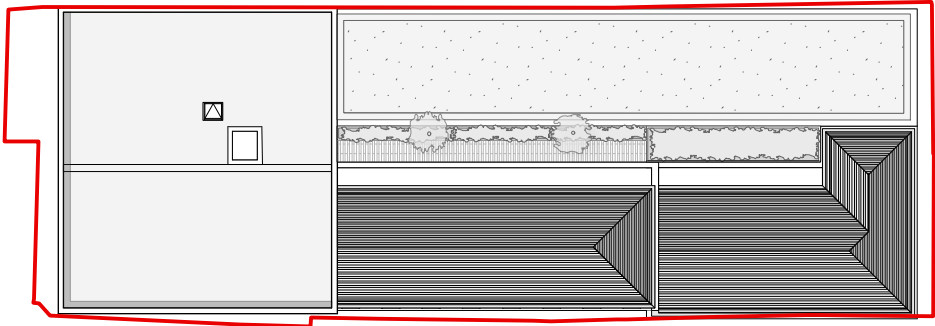

ROOF PLAN
1:500 @ A3

THE PLANT AND DRAINAGE ON THIS ROOF CAN BE ACCESSED AND INSPECTED FROM THE COMMON PARTS OF THE BUILDING.

-  CENTRE PIVOT ROOF LIGHTS
-  WINDOWS ON FACADES FACING STOCKPORT ROAD AND SWALLOW STREET WILL BE CLEANED BY POLE. POLE CLEANING CAN REACH UP TO 19M.
-  INWARD OPENING WINDOWS ON NORTH AND WEST FACADES WILL BE CLEANED FROM THE INSIDE IN COMPLIANCE WITH THE BUILDING REGULATIONS
-  ROOF ACCESS

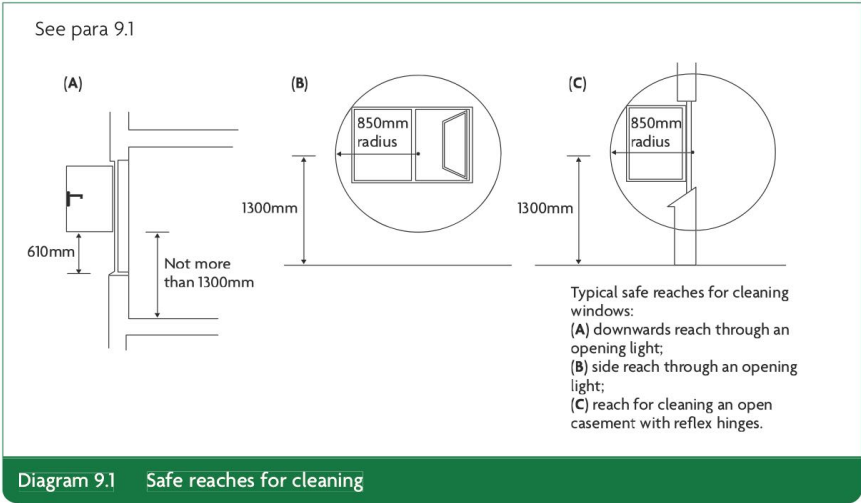

(Approved Document K, 2013:44)

A	27.05.22	AMENDED SITE BOUNDARY	CLIENT: VIEWS	
			PROJECT: PROPOSED RESIDENTIAL DEVELOPMENT	
			ADDRESS: 764 STOCKPORT ROAD	
			DRAWING TITLE: MAINTENANCE PLAN	
			SCALE: 1:400@A3	DATE: MARCH 2022
REVISION	DATE	DESCRIPTION	DRAWING NO: A666_P_402A	