
 


38 Lock Road Site Plan

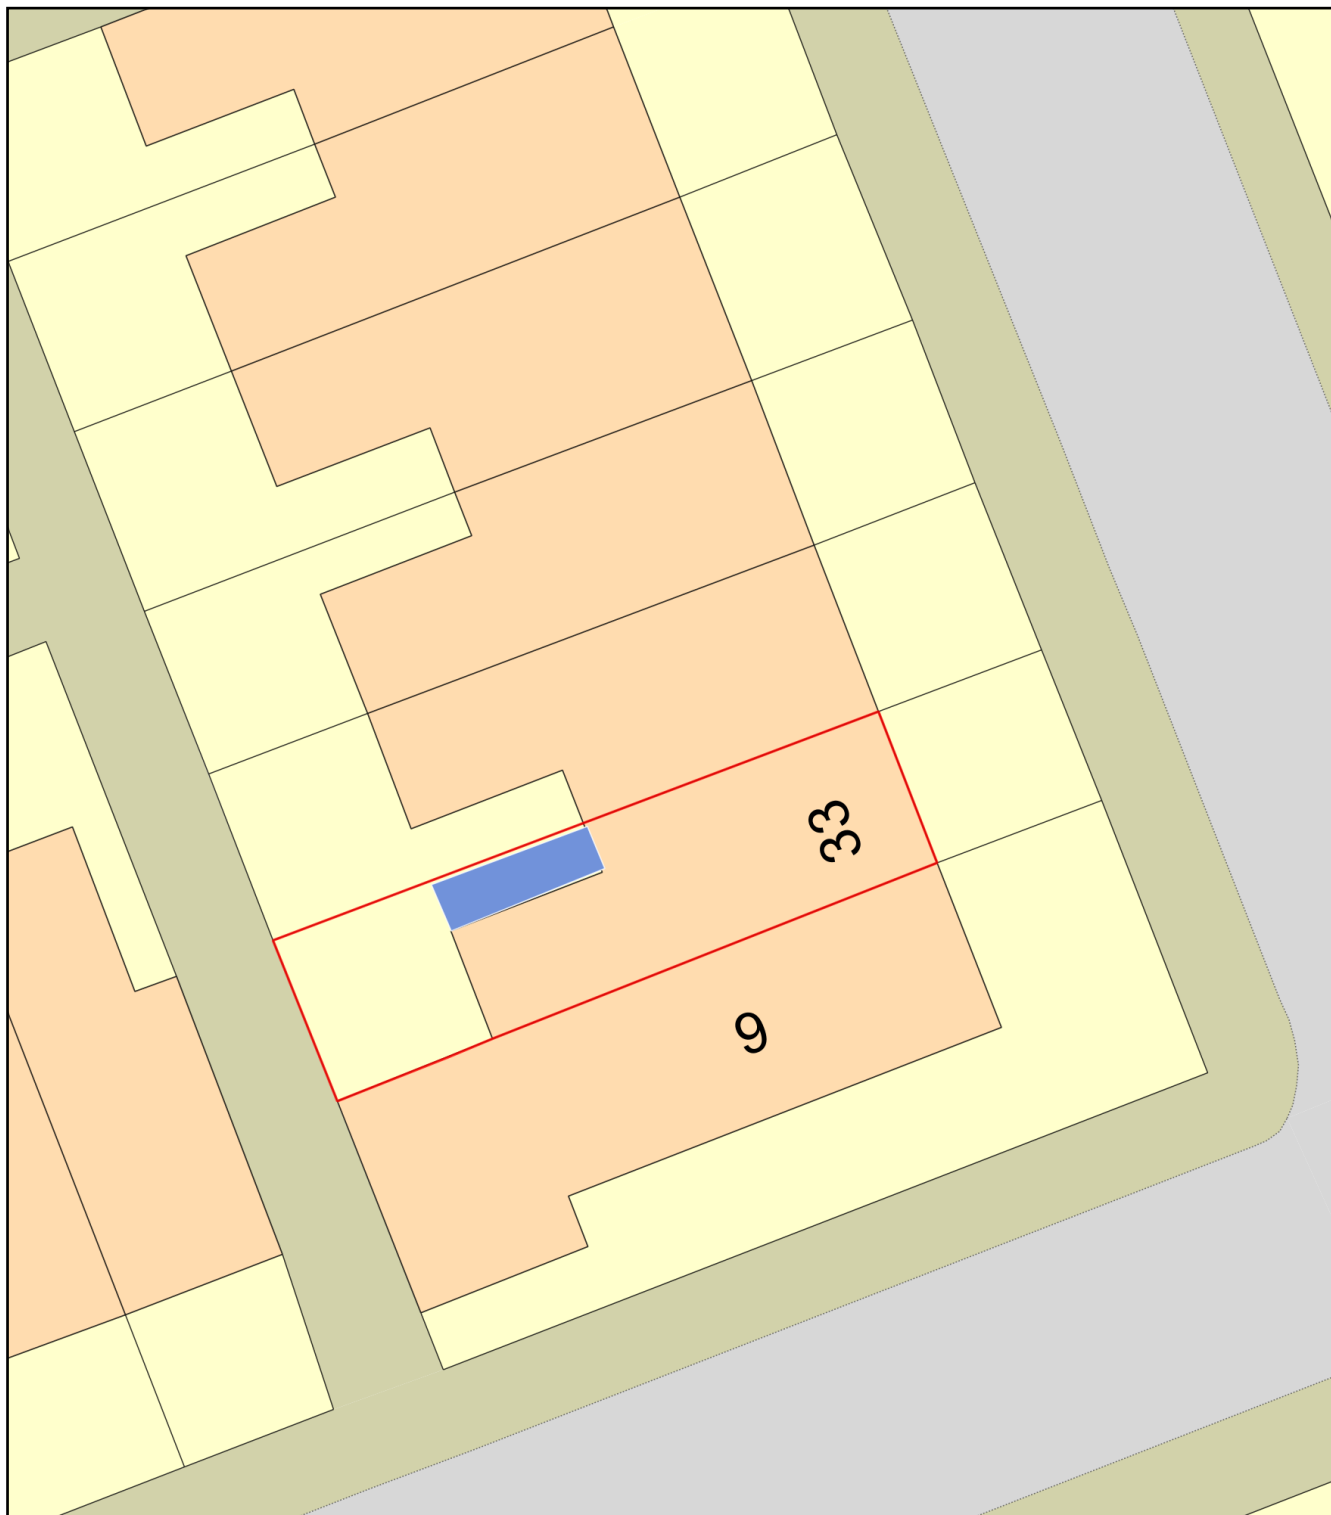

Plan Produced for: Mr S McKenna

Date Produced: 13 Jul 2021

Plan Reference Number: TQRQM21194094928321

Scale: 1:200 @ A4