


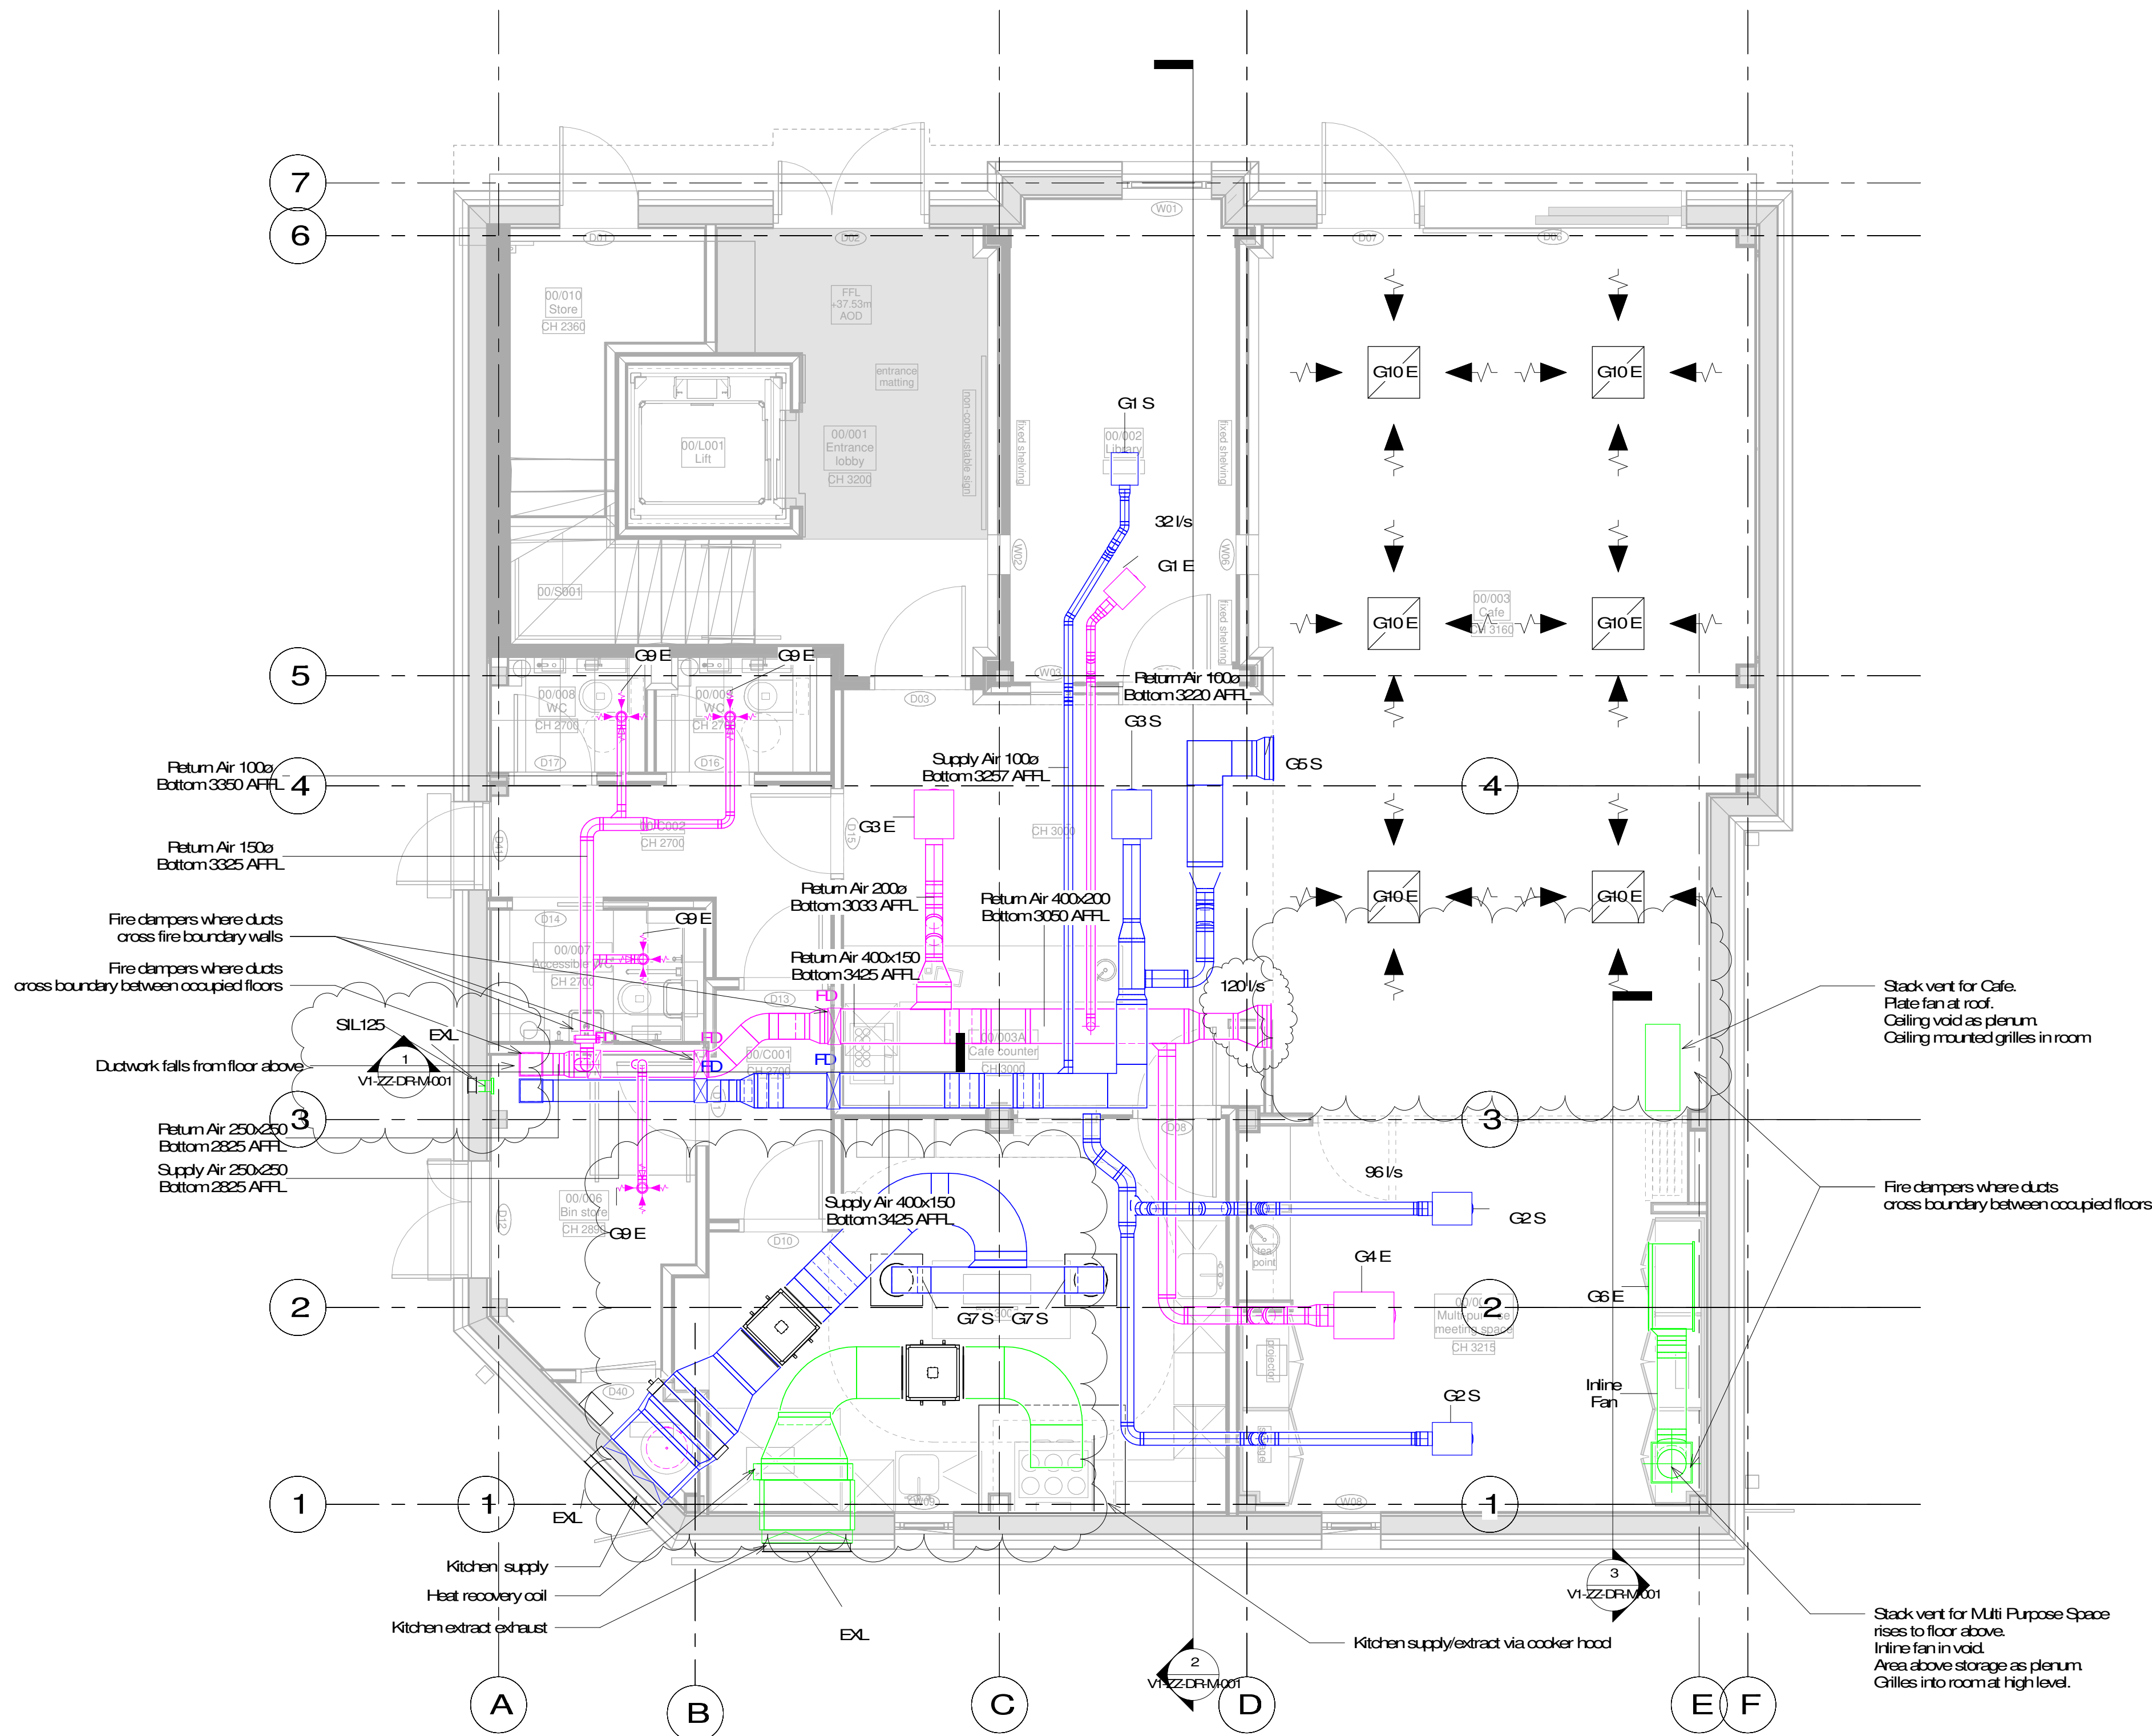

1 Ground Floor - Ventilation layout 1:50

Design Risk Assessment

Items of residual risk identifiable on this drawing:

- Kitchen extract heat recovery system is located at high level, potentially difficult to access and will require maintenance / clearing

- Notes:
1. Do not scale from this drawing.
2. To be read in conjunction with the M+E specification and preliminaries

C1	17/07/20	Update For Construction Set
P8	22/01/20	Changes as clouded
P7	16/01/20	Contract issue
P6	18/09/19	Addition of fire and smoke dampers
P5	21/06/19	Tender Addendum
P4	16/05/19	Tender issue
P3	26/04/19	Draft for comment
P2	21/11/18	Kitchen extract updated
P1	07/09/18	Issued for Stage 3

Revision Number	Revision Date	Revision Description
Revision Schedule		

DRAWING STATUS
Construction Issue

Leeds Environmental Design Associates LEDA

Micklethwaite House, 70 Cross Green Lane, Leeds LS9 0DS
T: 0113 200 9880 E: office@leda.co.uk

CLIENT
Proud Trust

PROJECT
LGBT+ Centre

TITLE
Ground Floor Ventilation Layout

SCALE 1:50 @A1	DATE 17/07/20	DRAWN G-ECB	REV C1
-------------------	------------------	----------------	-----------