




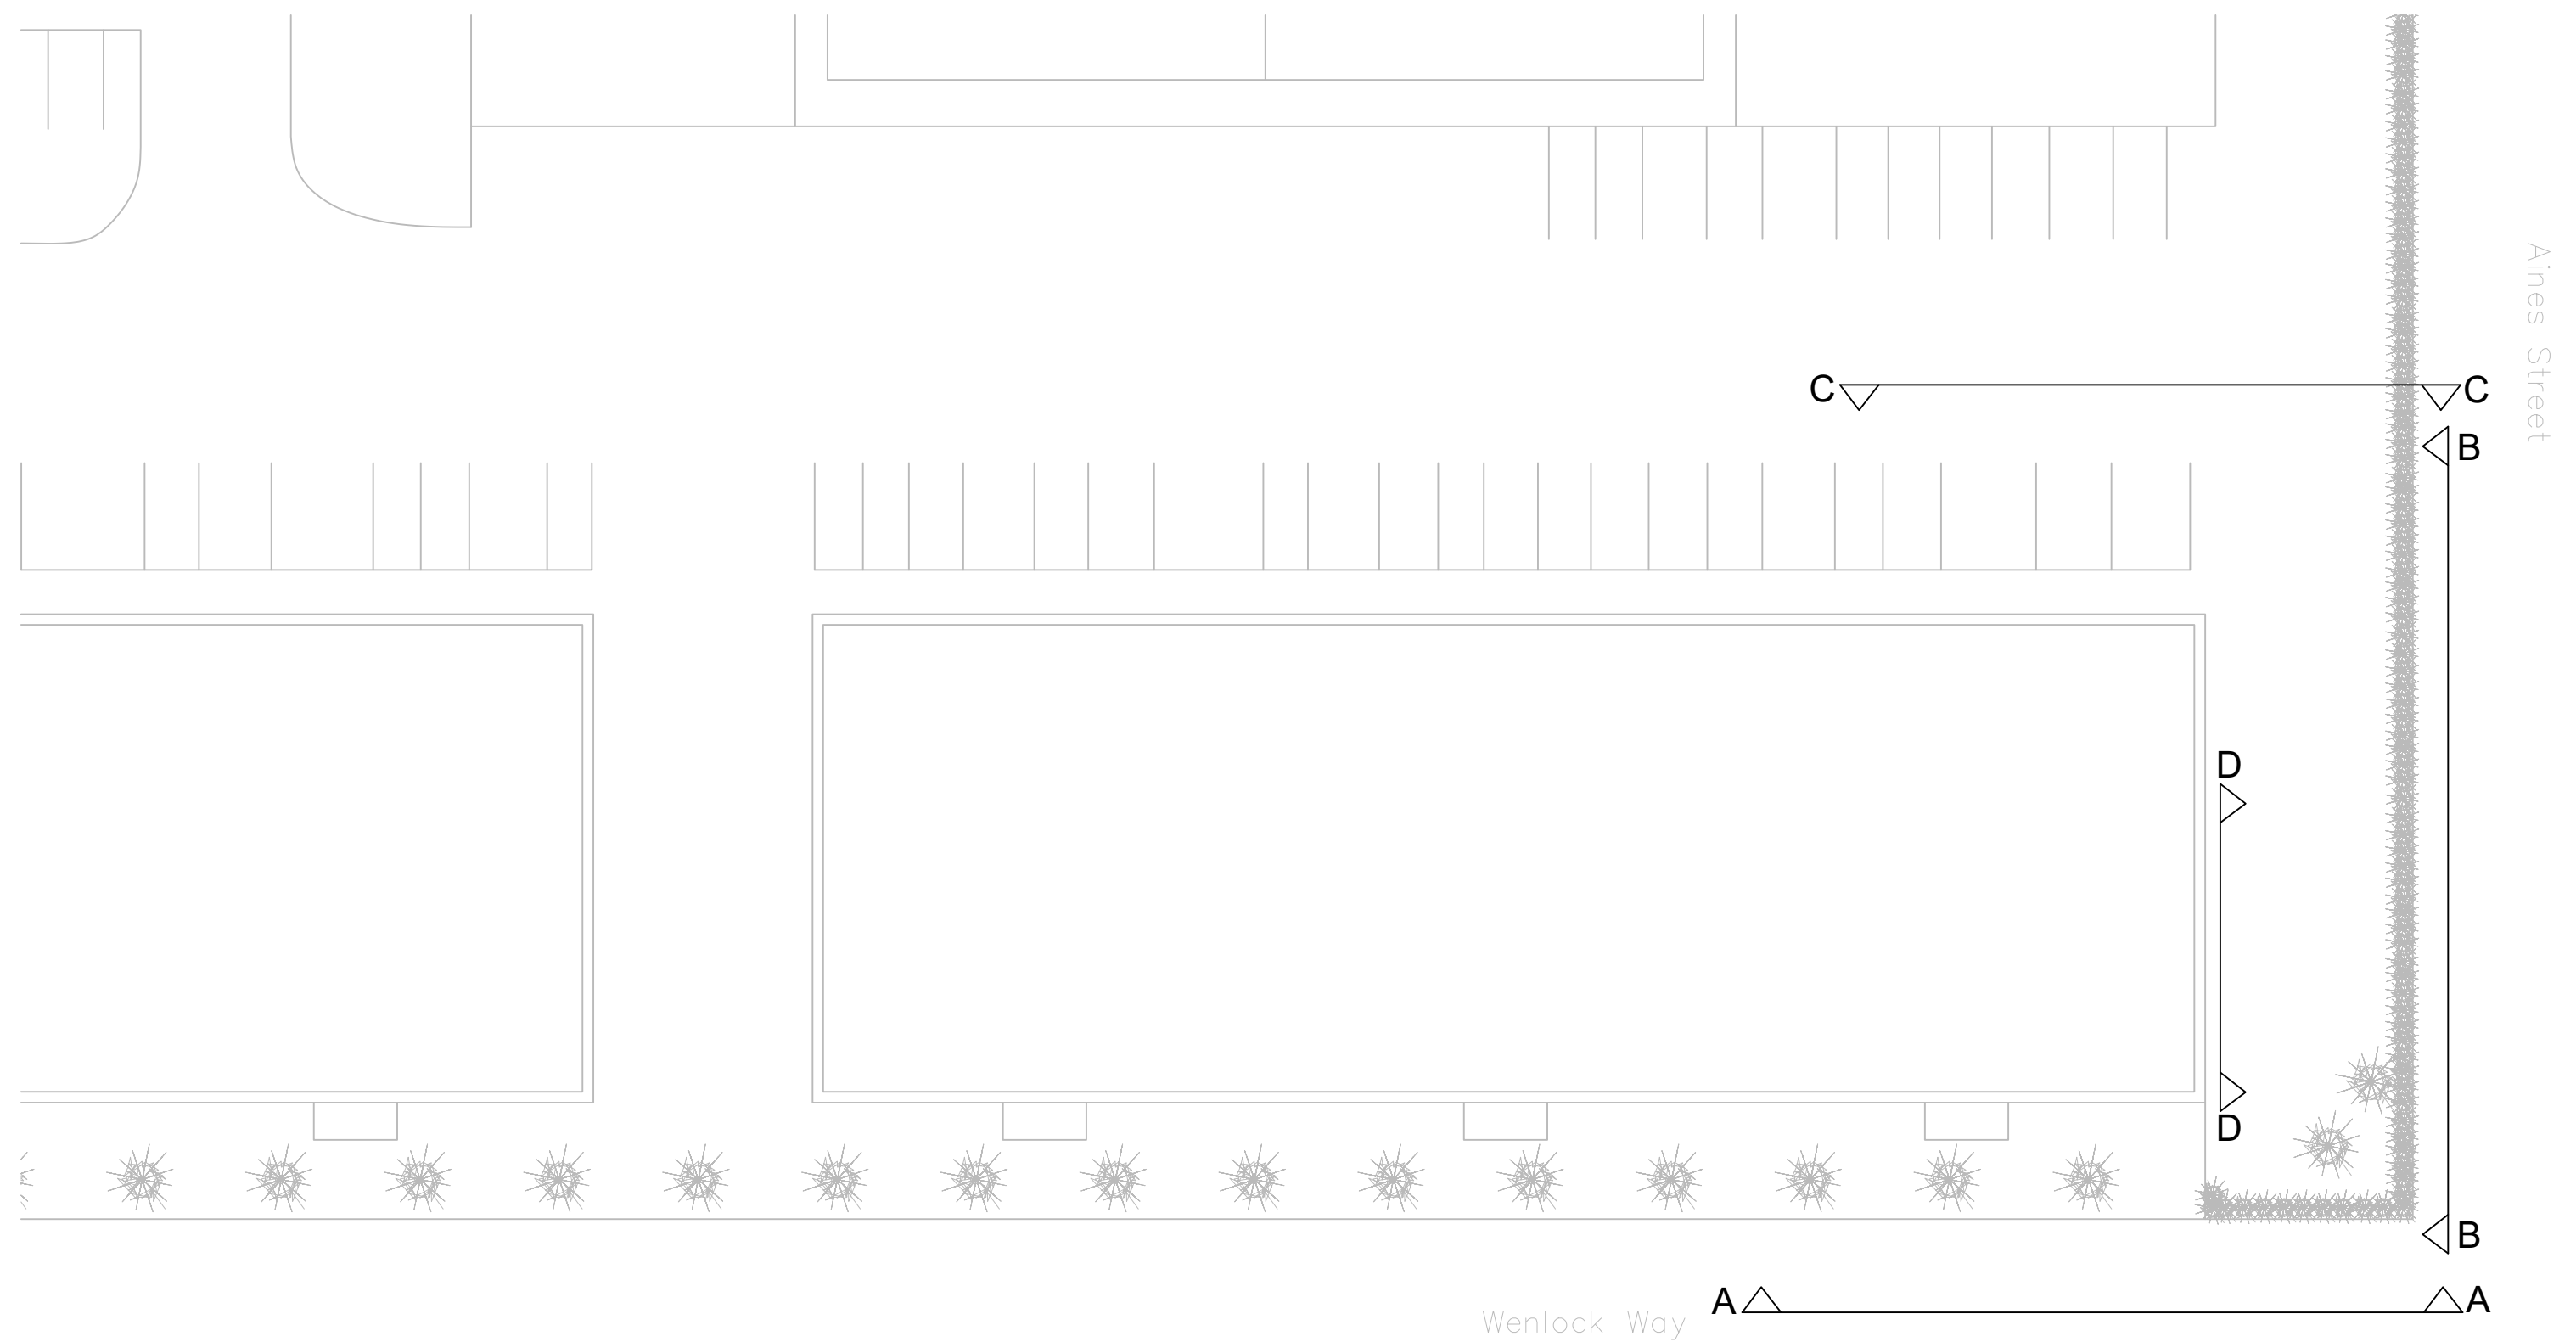


MCC OUTER SPACE - PLAN VIEW - EXISTING

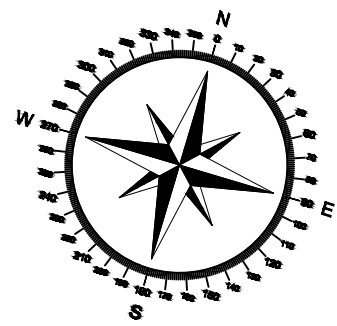

MCC OUTER SPACE - PLAN VIEW - PROPOSED

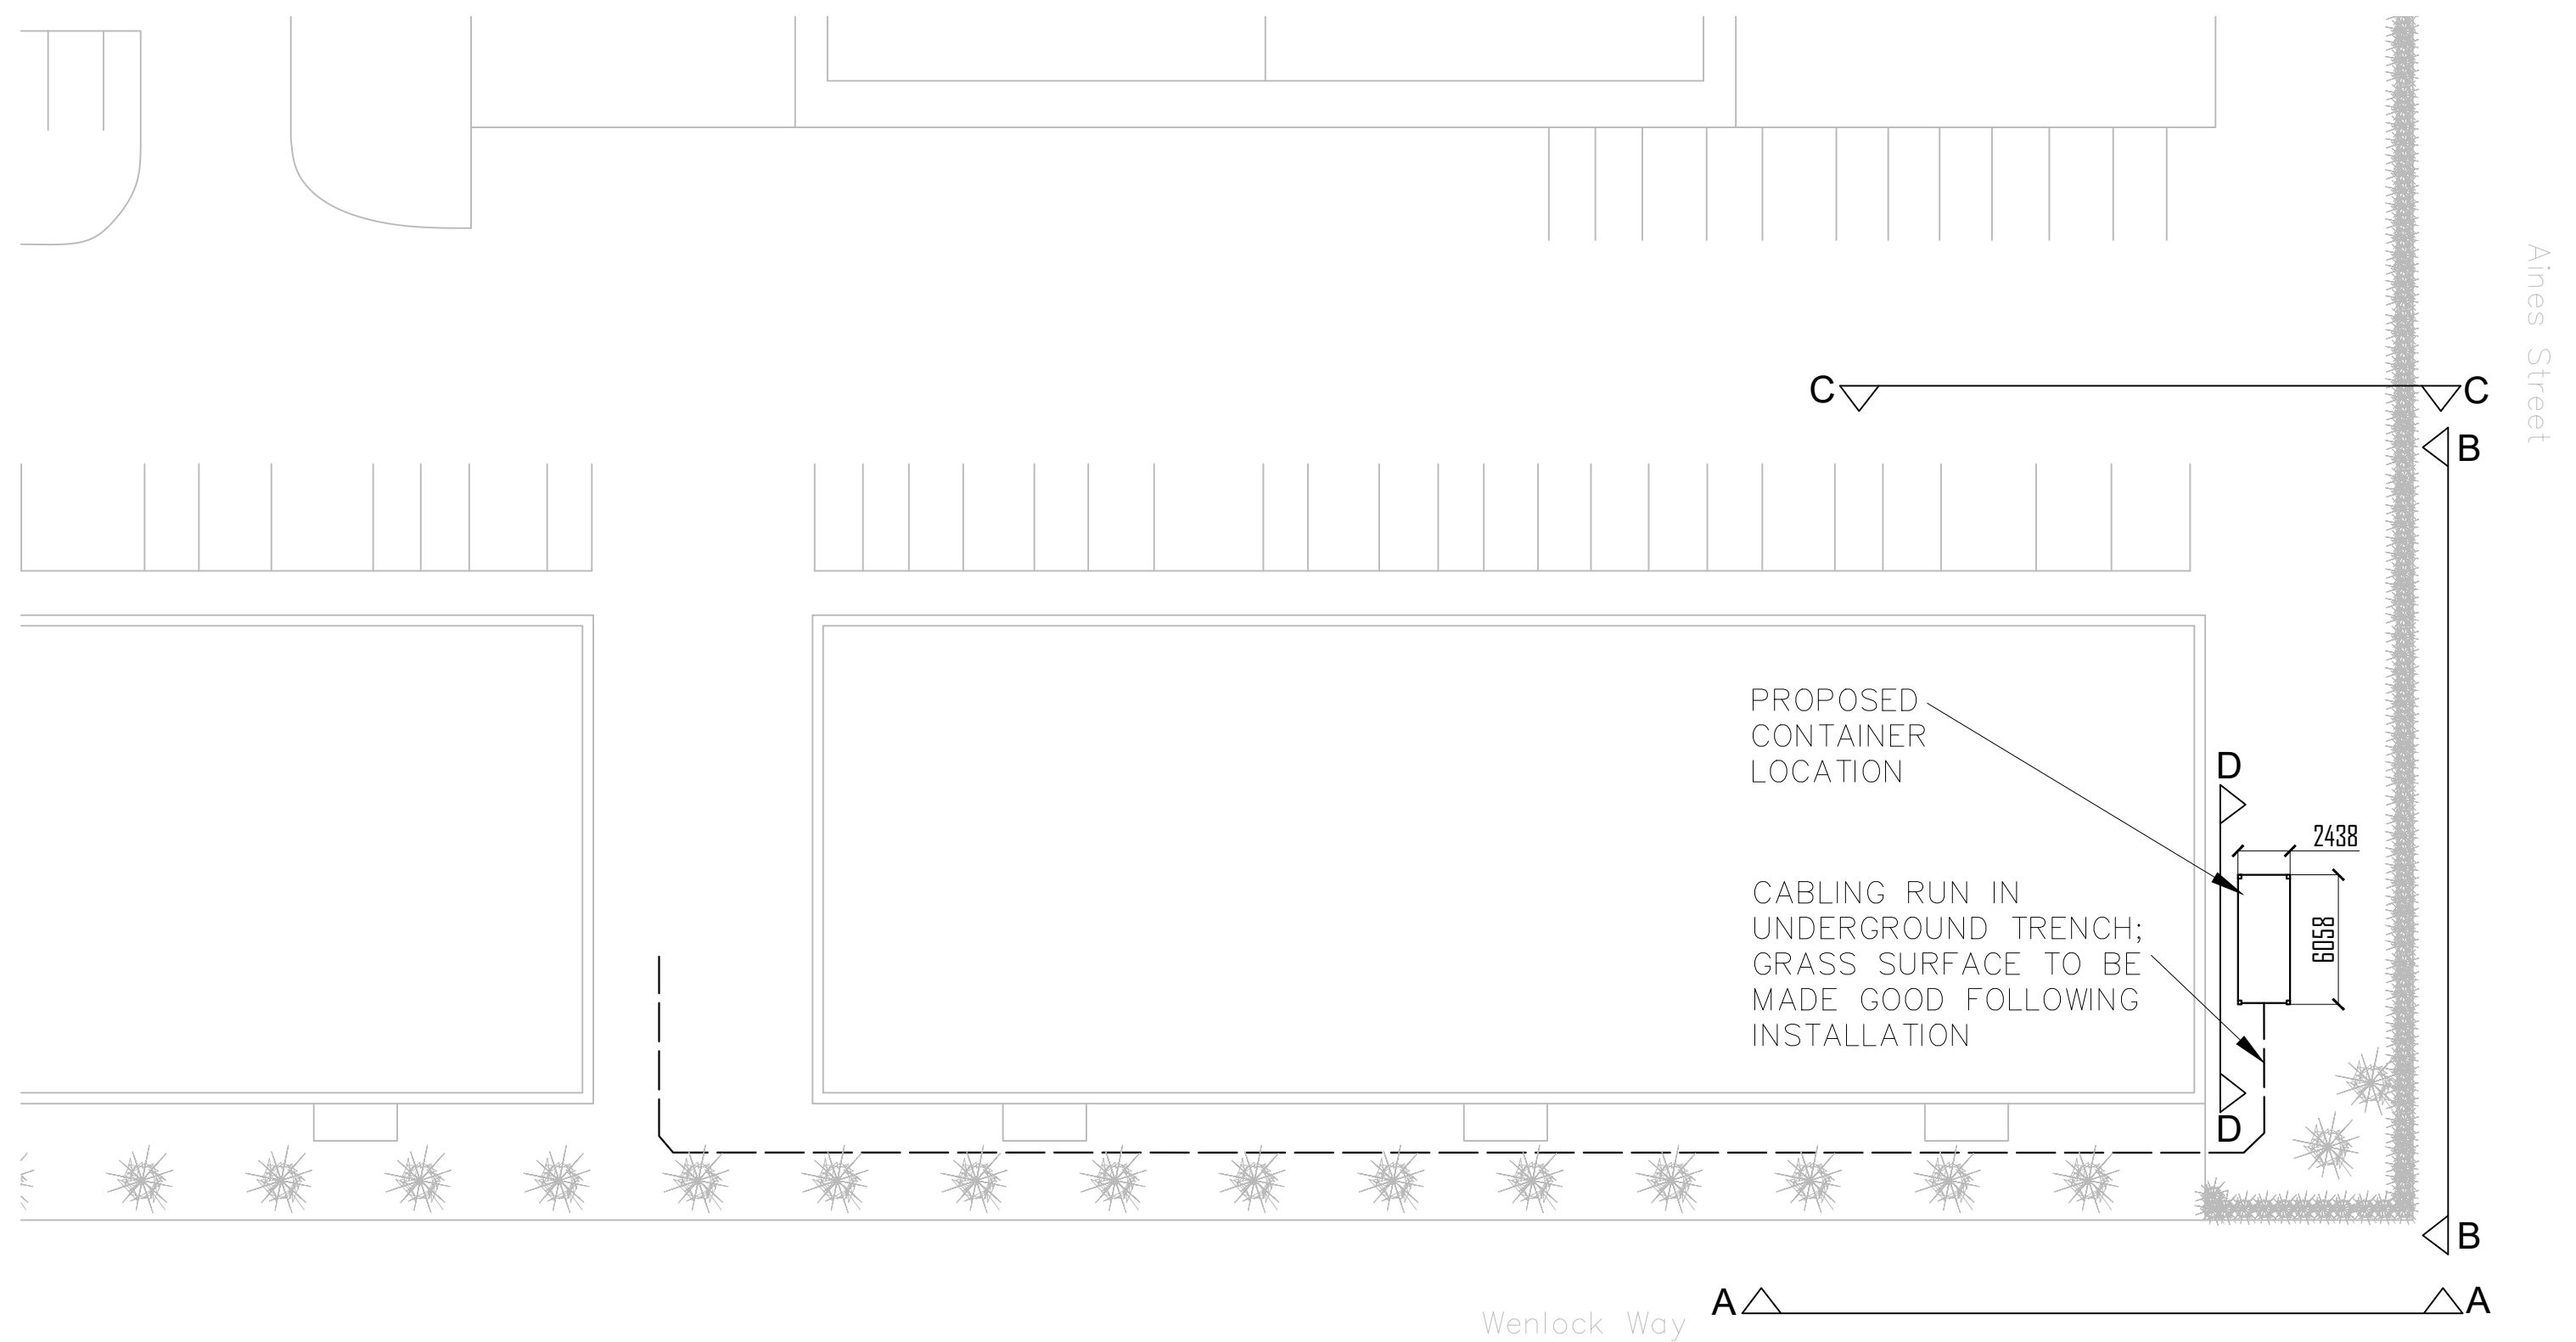

MCC OUTER SPACE - SOUTH ELEVATION A-A - EXISTING

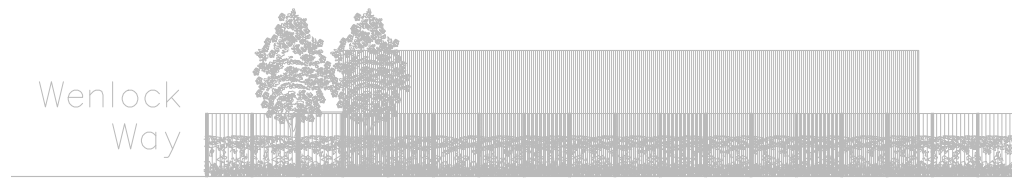


MCC OUTER SPACE - EAST ELEVATION B-B - EXISTING




MCC OUTER SPACE - NORTH ELEVATION C-C - EXISTING




MCC OUTER SPACE - WEST ELEVATION D-D - EXISTING

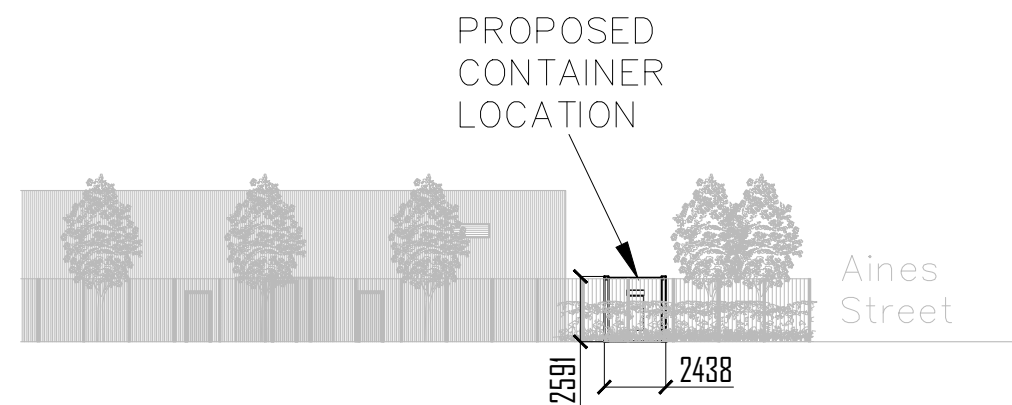


MCC OUTER SPACE - SOUTH ELEVATION A-A - PROPOSED

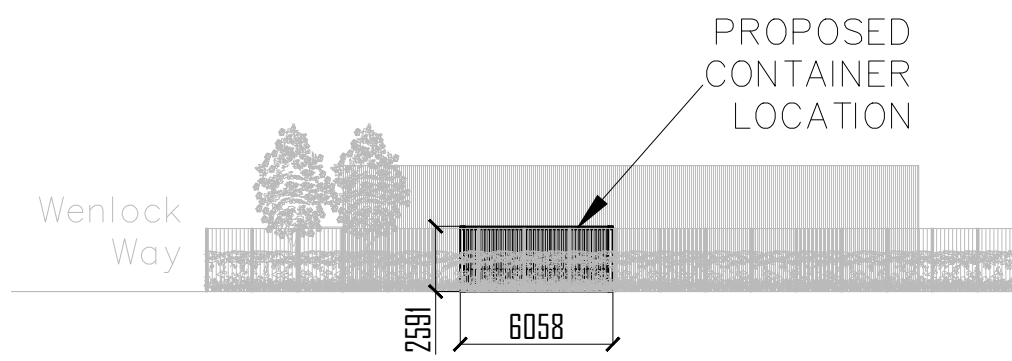


MCC OUTER SPACE - EAST ELEVATION B-B - PROPOSED

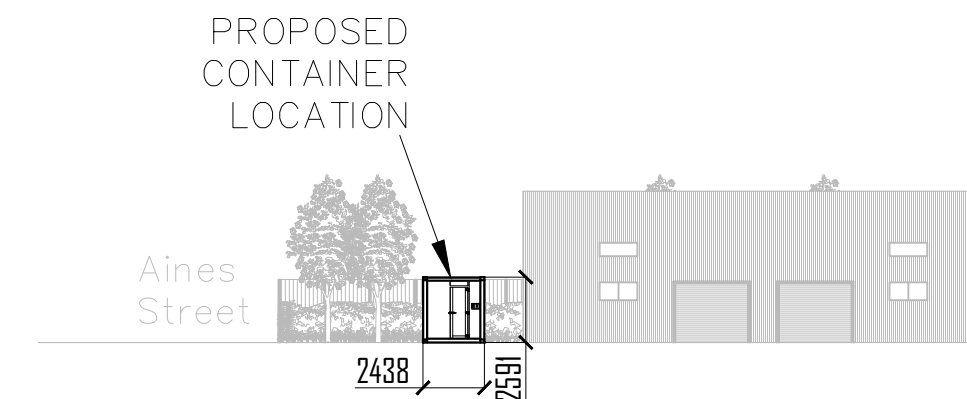

MCC OUTER SPACE - NORTH ELEVATION C-C - PROPOSED

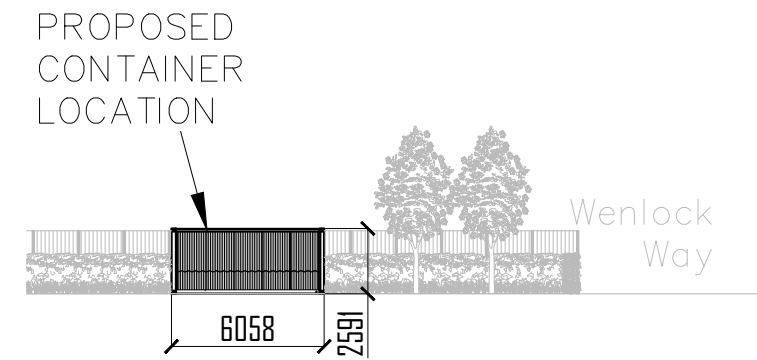

MCC OUTER SPACE - WEST ELEVATION D-D - PROPOSED

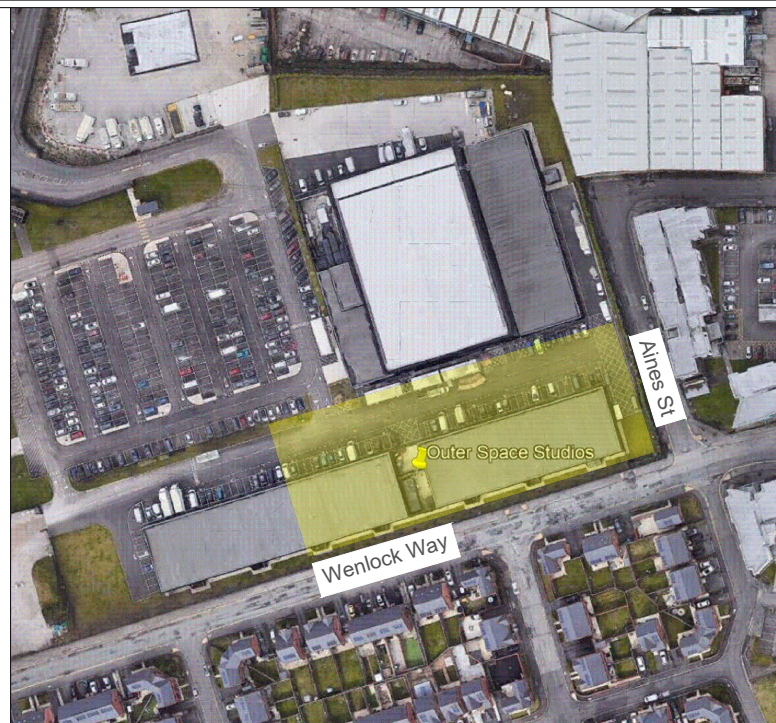

KEY PLAN

NOTES

1. THE BATTERY STORAGE IS HOUSED WITHIN A SHIPPING CONTAINER (HxWxD 2591mm x 2438mm x 6058mm)
2. THE SHIPPING CONTAINER'S COLOUR WILL BE AS BLACK FINISH TO MATCH EXISTING BUILDINGS
3. BUILDING HEIGHT IS 6m
4. NO TREES TO BE REMOVED FOR INSTALLATION WORKS

Signed for revision: 0			
Author:	Nicu Luchian		
Checker:			
Approver:			
0	NL	DRAFT SUBMISSION	07/07/2021
REV	BY	DESCRIPTION	CHKD APPD DATE
CLIENT:			
MANCHESTER CITY COUNCIL			
AMERESCO Green • Clean • Sustainable			
GUILDFORD: Ranger House, Walnut Tree Close, Guildford, GU1 4UL LONDON: 14-16 Dowgate Hill, London, EC4R 2SU			
PROJECT TITLE: MANCHESTER CITY COUNCIL ESPC MULTI-SITE RE-FIT PHASE 2			
PROJECT REFERENCE: 10850			
DRAWING TITLE: MCC OUTER SPACE BATTERY INSTALLATION EXISTING & PROPOSED LAYOUTS AND ELEVATIONS			
SCALE: 1:300 @ A1		DRG. NO: 10850-20-00-PL-DWG-0005	
		REV 0	