



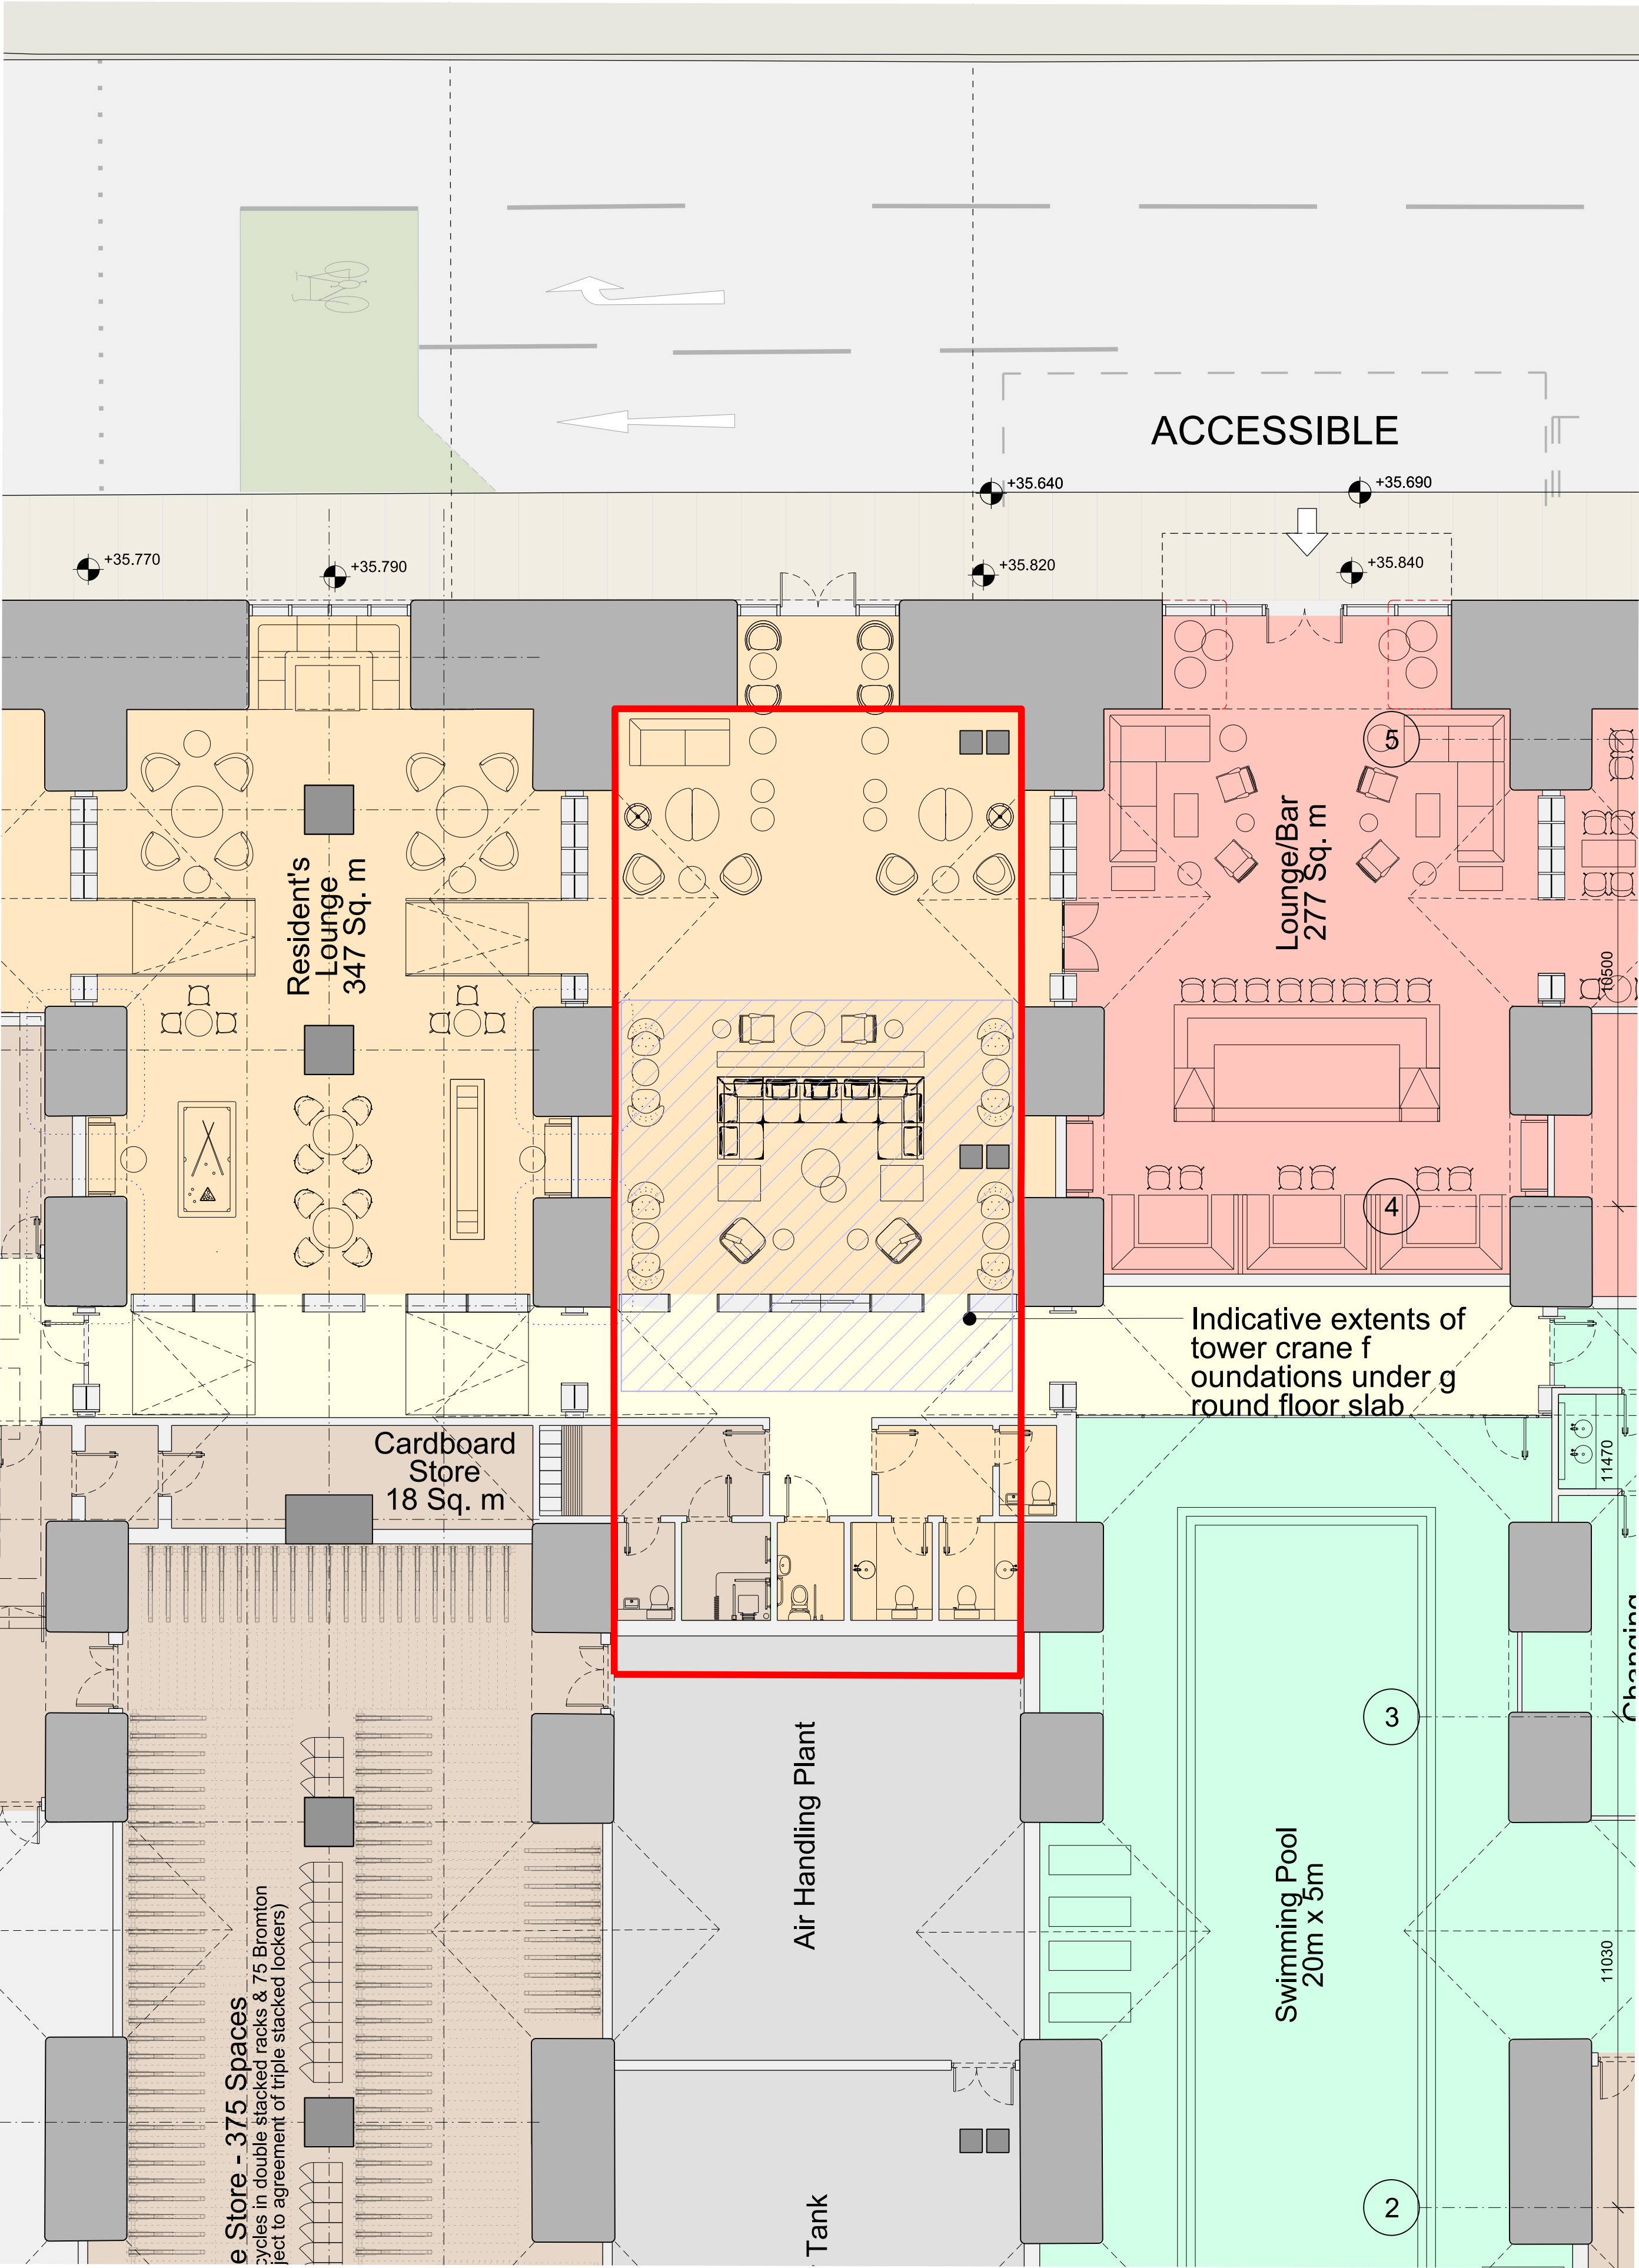

Ground Floor Plan

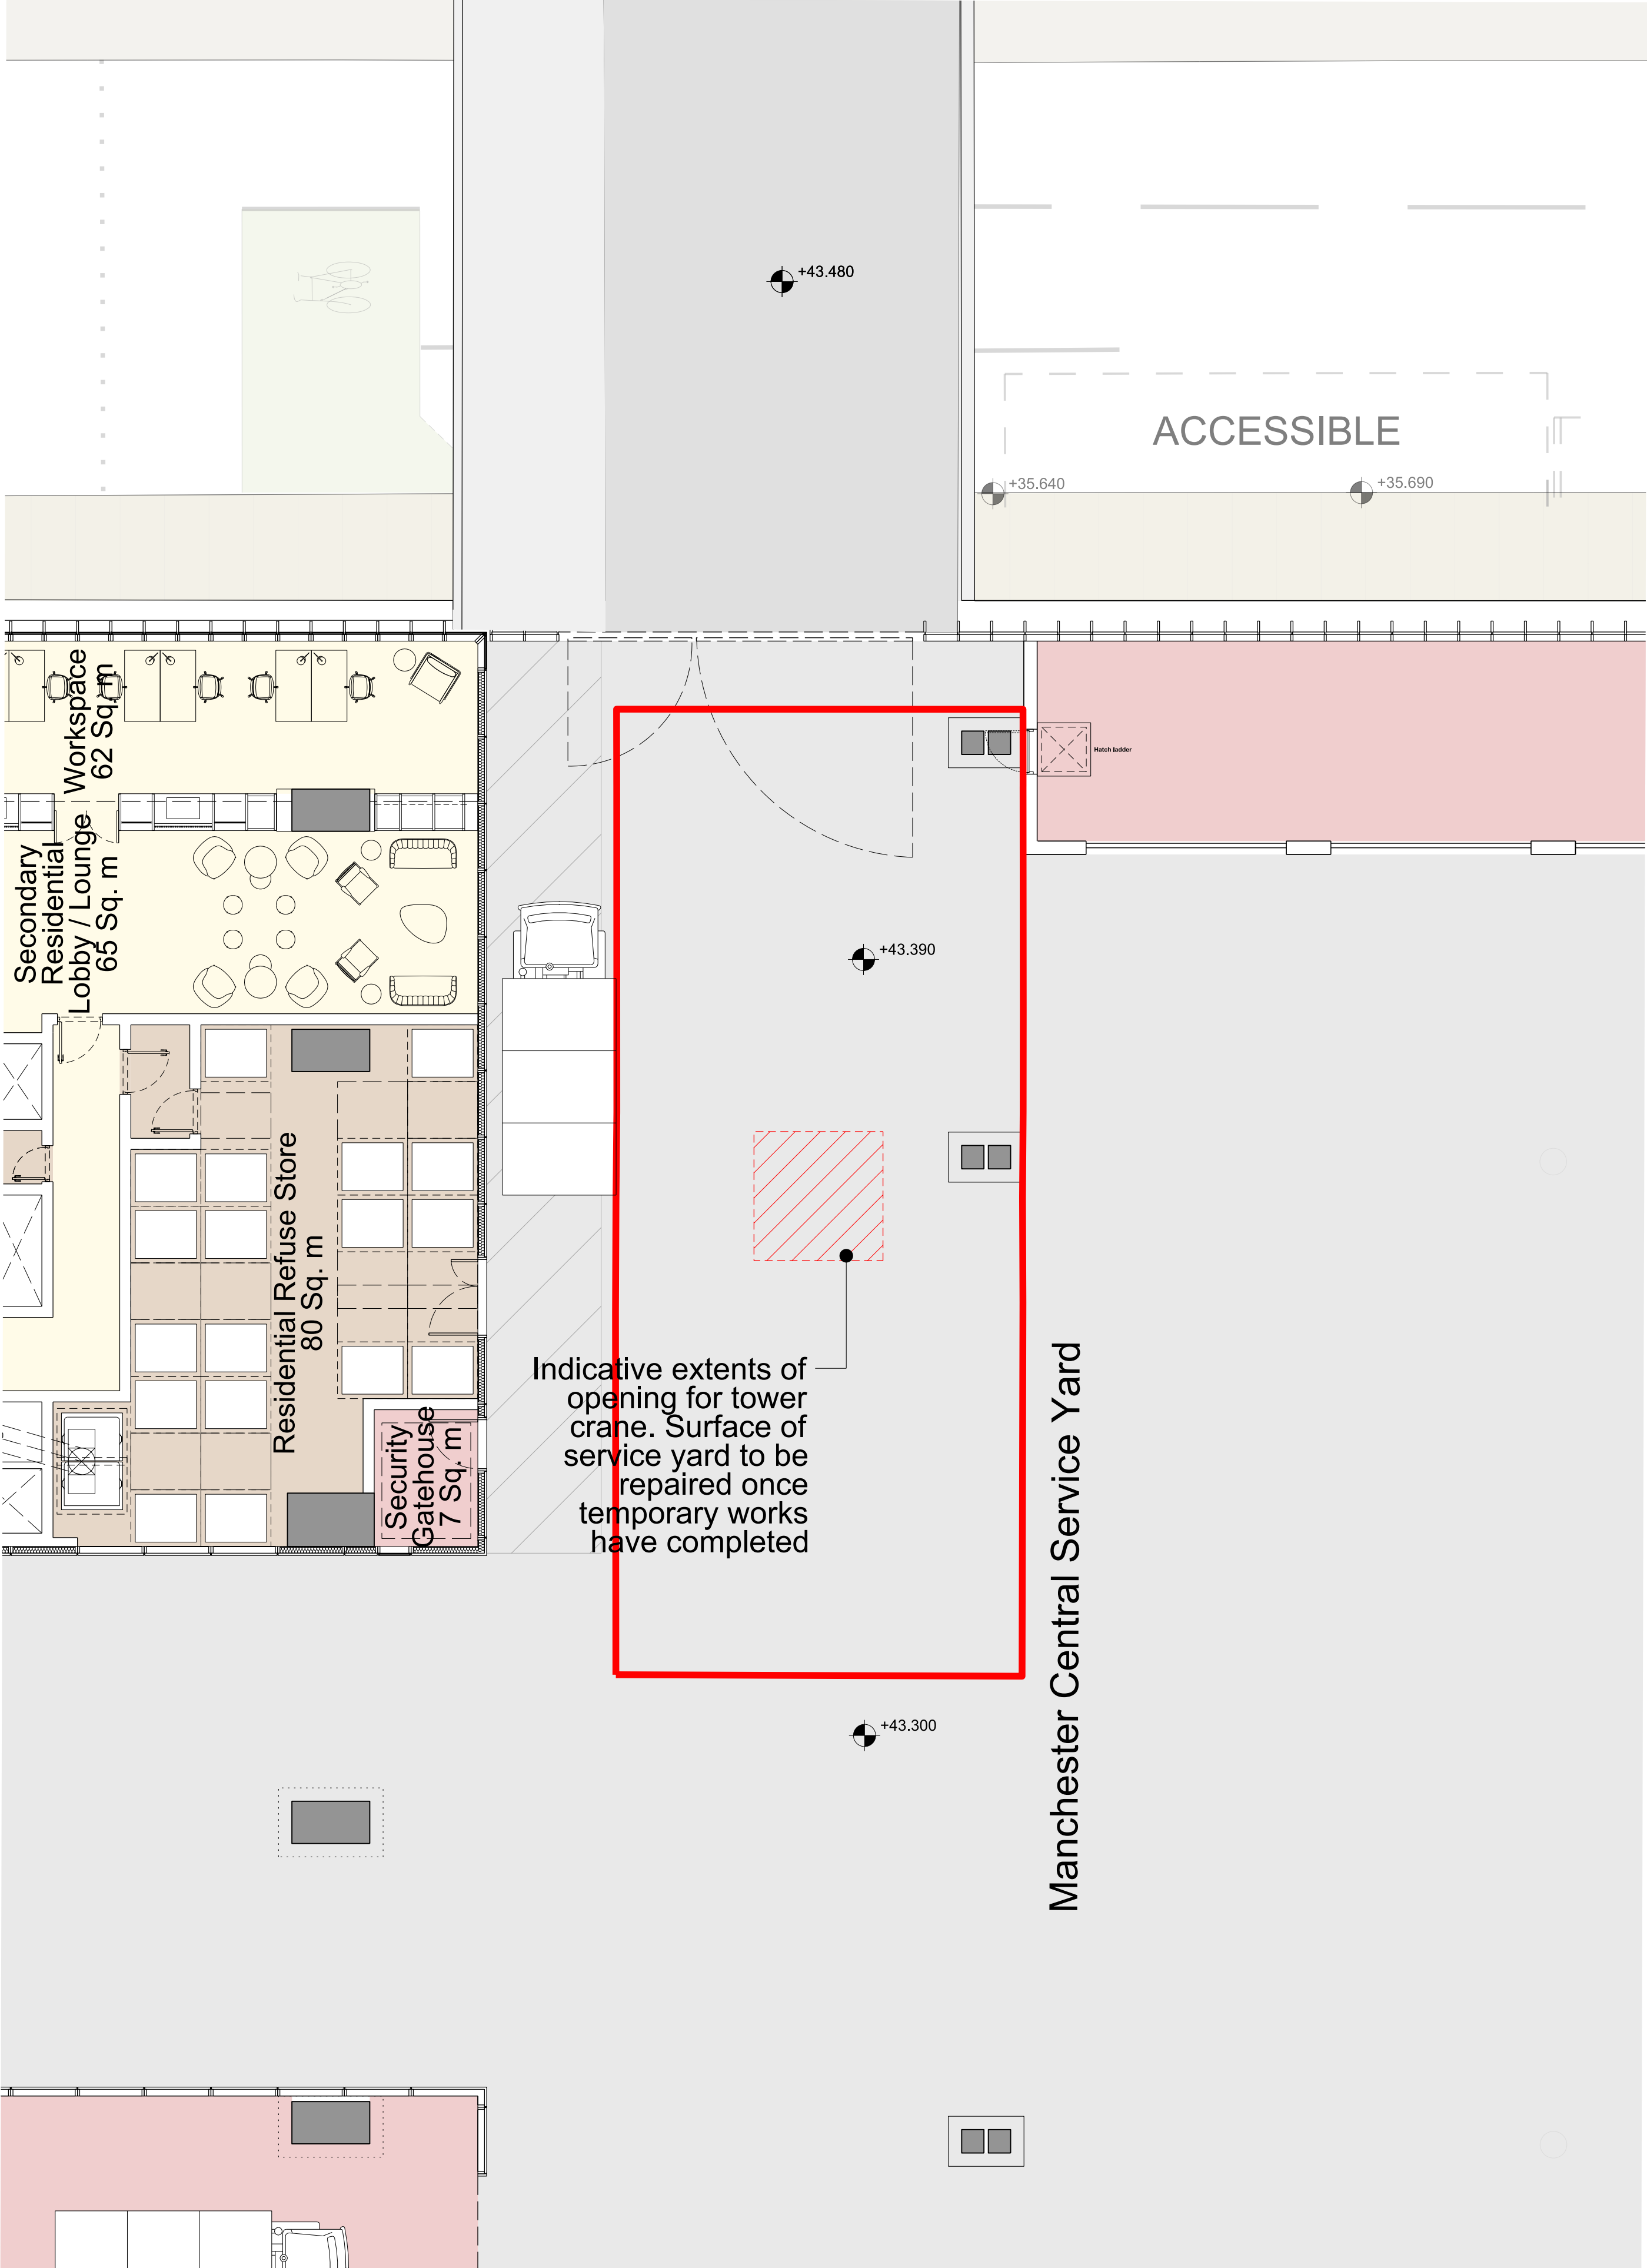

Level 01 Floor Plan

This drawing is copyright Do not scale off dimensions. All dimensions to be checked on site by contractor. Contractor to report any dimensional discrepancies, errors or omissions prior to commencing on site. 0m2.5m5m10m	Rev/ Date	Description	Rev/ Date	Description	Rev/ Date	Description	North	Project Title			Status			
	00	10-05-2021	Planning Issue						Former Bauer Millet Site			Planning		
									Scale	1:200 @ A3 1:100 @ A1	Date	May 2021		
								Drawing Title			Job No	Drawing No	Revision	
								Tower Crane - Proposed Floor Plans			10053	10053-TC-A-B5D9-G200-P-XX-001	00	

MANCHESTER

Riverside, 4 Commercial St
Manchester M16 4RD
+44 (0)161 835 2342
www.simpsonhaugh.com

LONDON

24 Roberts Place
London EC1R 6BB
+44 (0)20 7549 4900
enq@simpsonhaugh.com