

Job number
225


Drawing number
P.03GA.E002

Title
Proposed South Elevation

Scale
1:50@A3

Issue for

Date
14.06.21

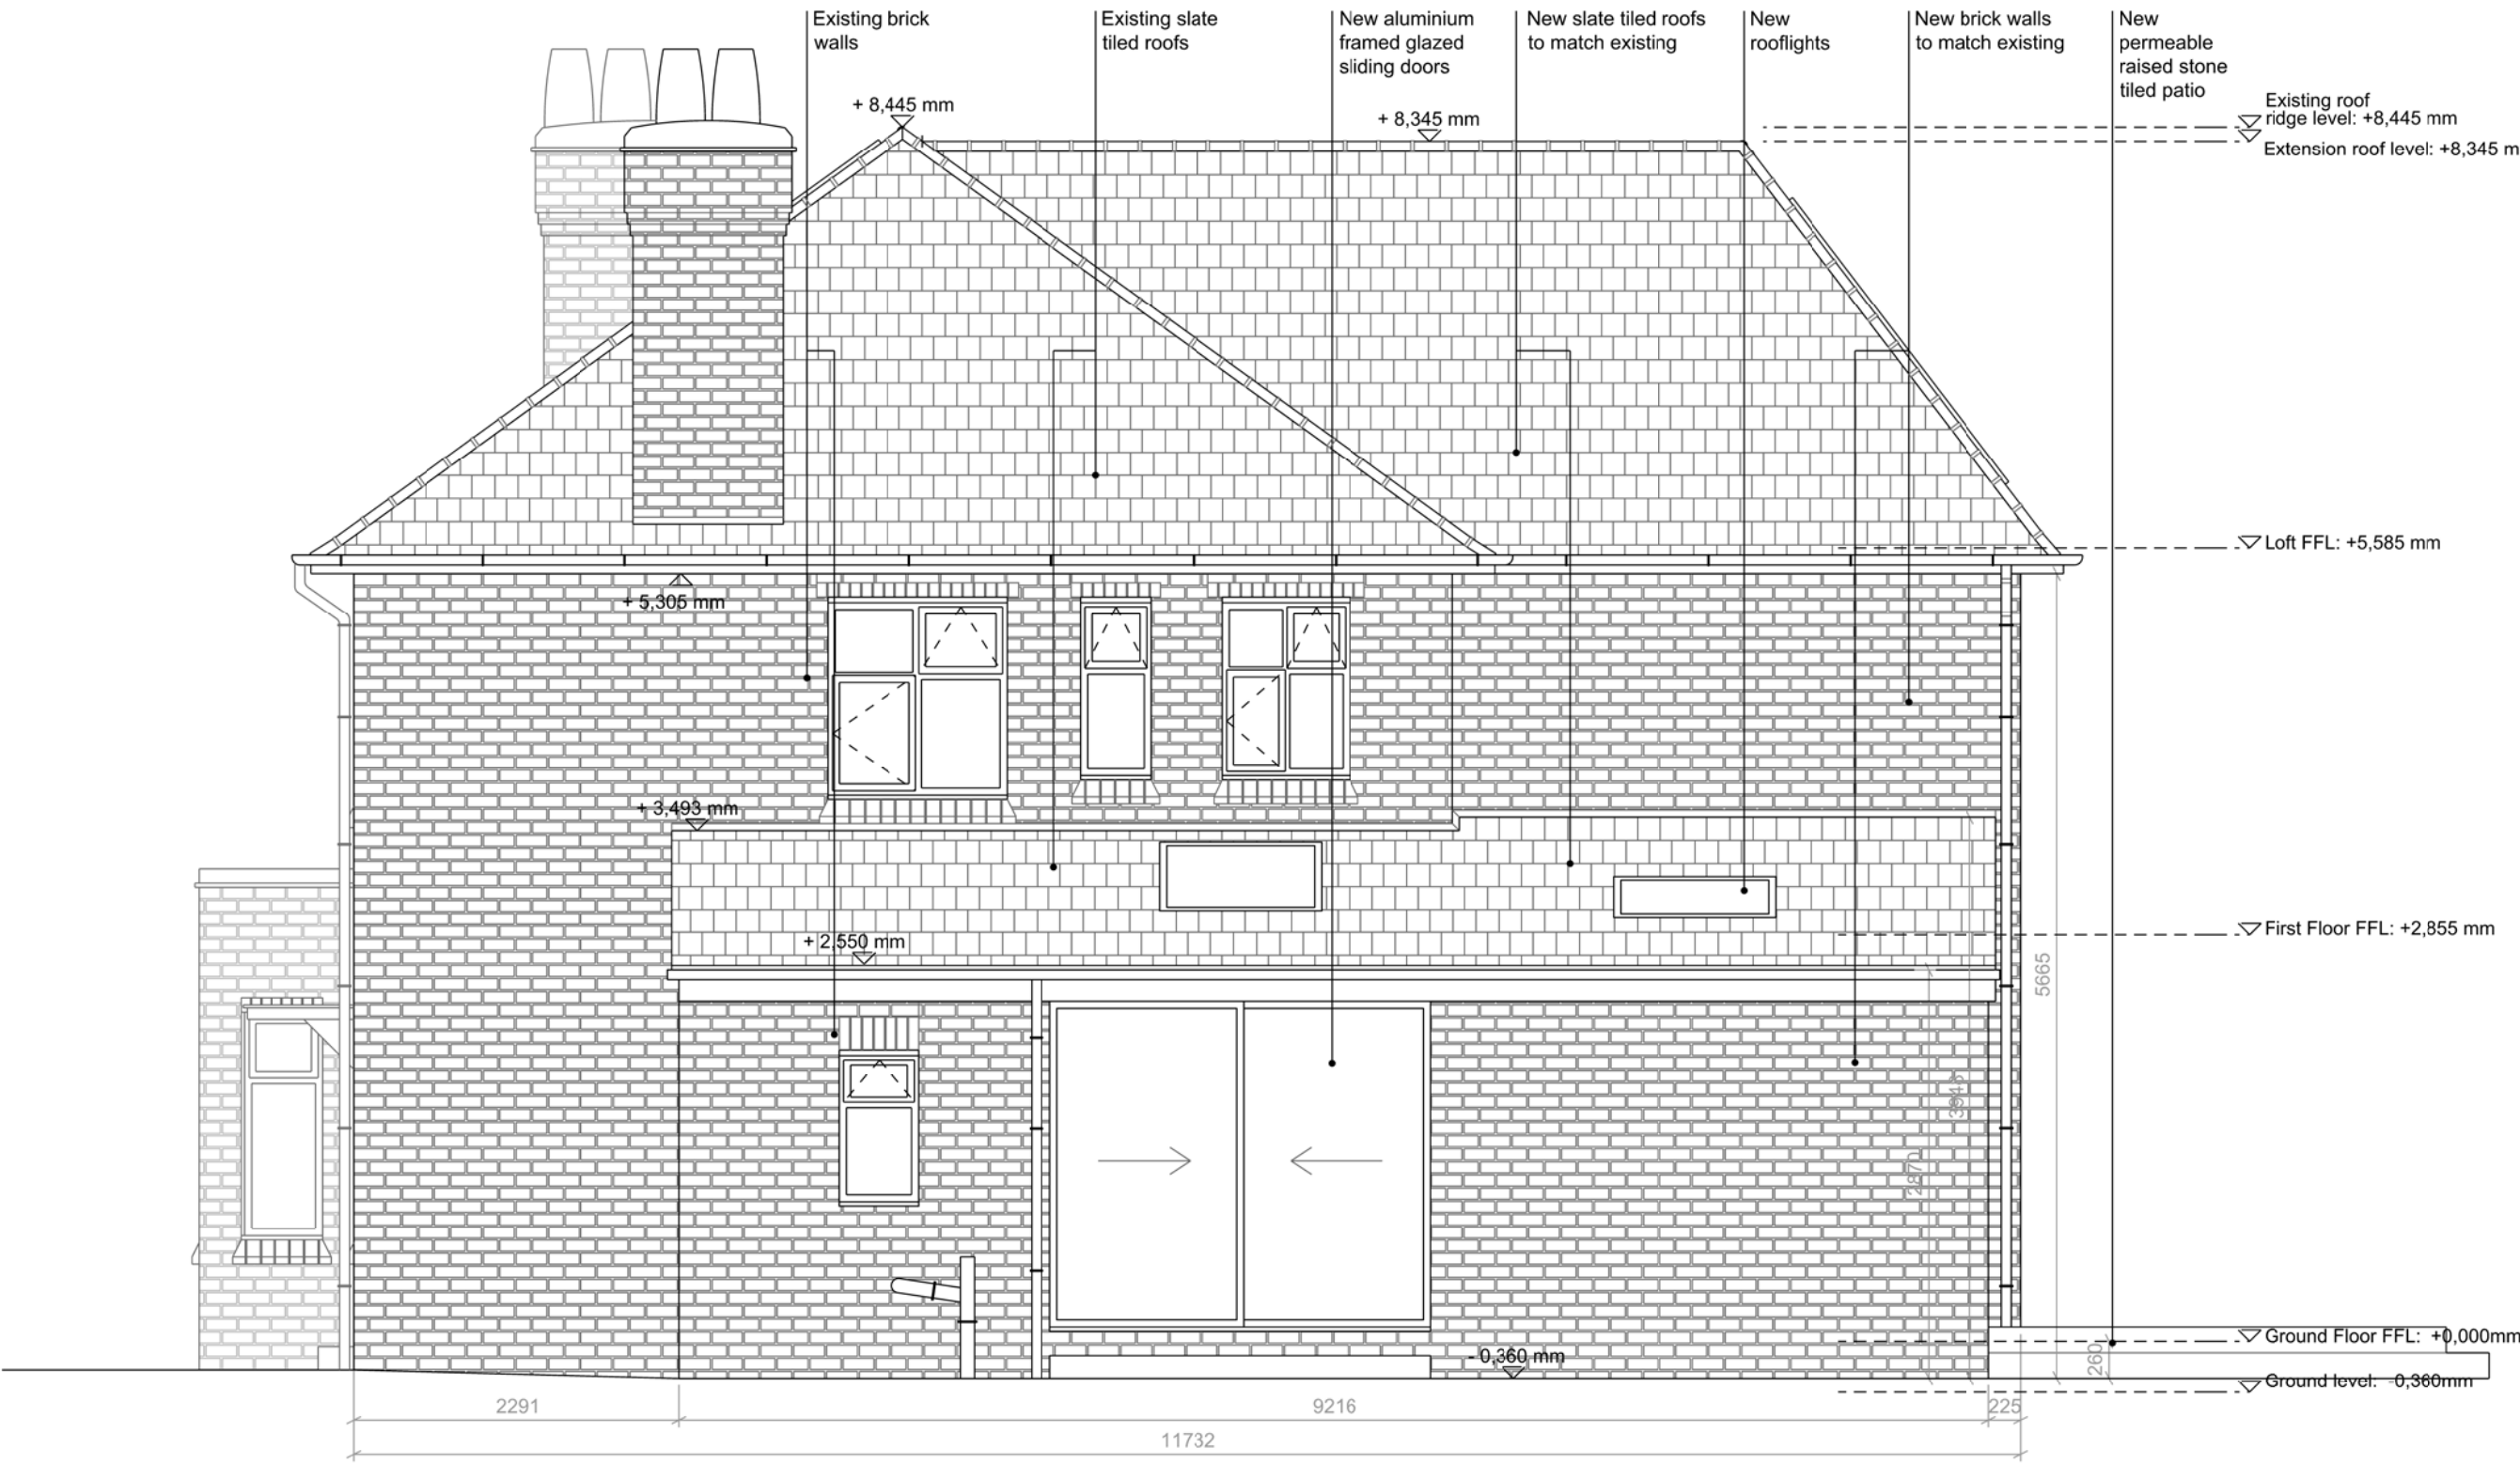

Proposed South Elevation