


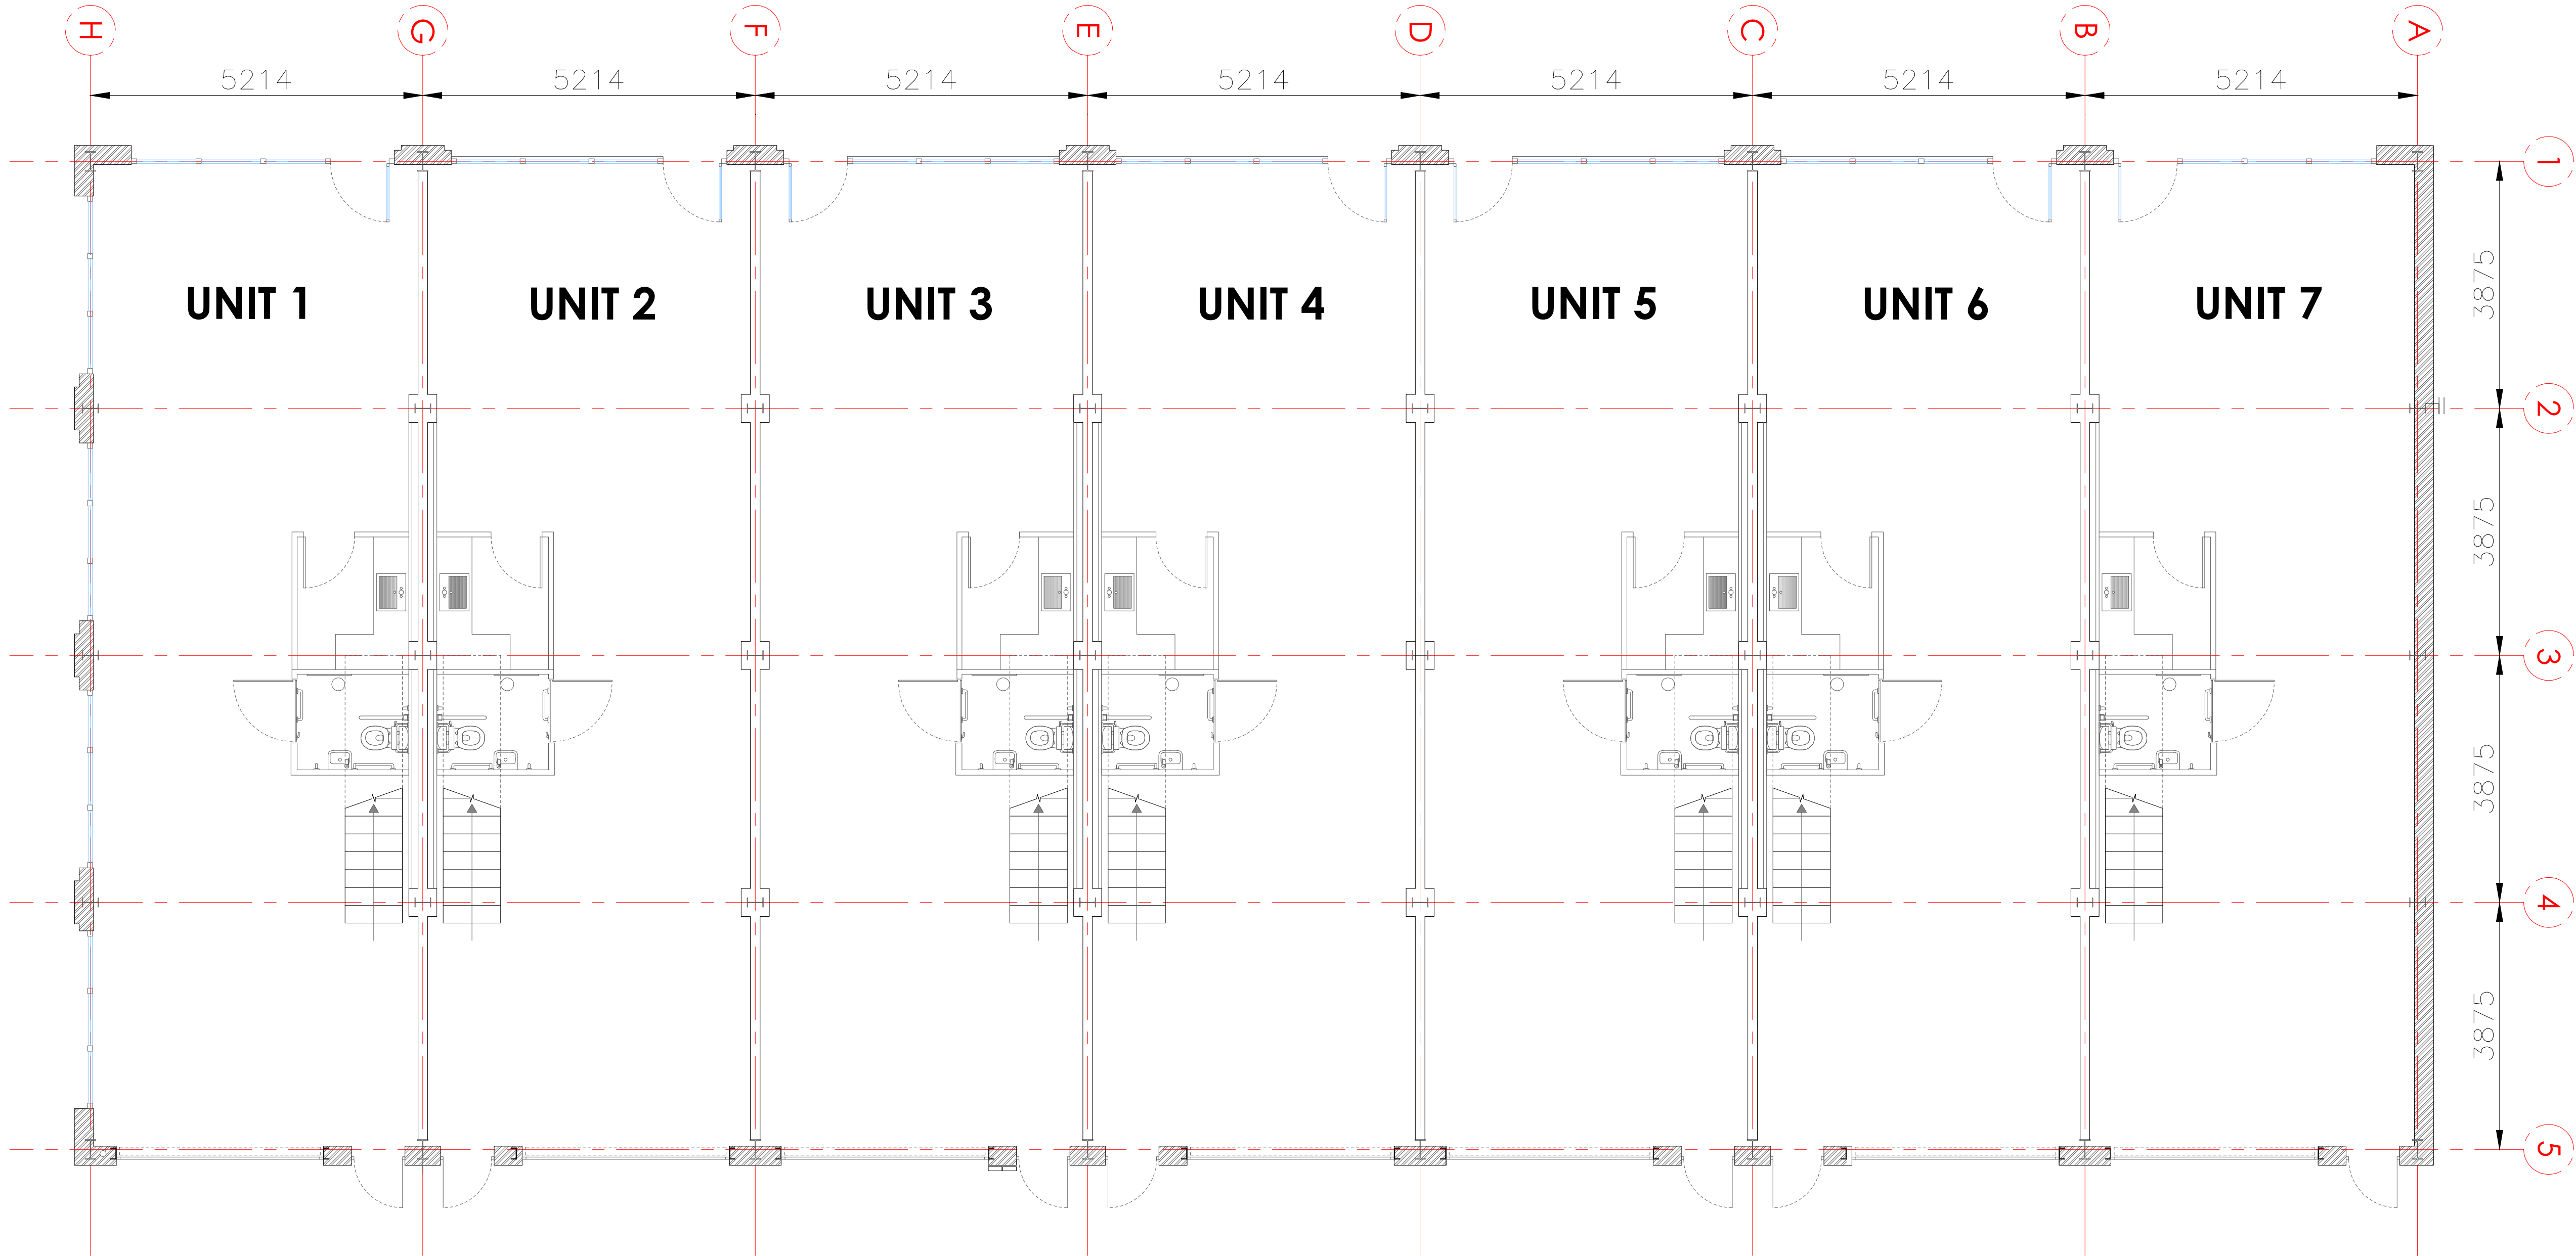

GROUND FLOOR PLAN

SCALE 1:50

FLOOR AREAS

TOTAL FLOOR AREA: 1650sqm
GROUND, FIRST, SECOND LEVELS: 550sqm
UNIT(S) 1-7: 78sqm

Notes:

1. THE COPYRIGHT OF THIS DRAWING IS THAT OF B.W.MCKEOWN ARCHITECTURE & DESIGN AND MAY NOT BE REPRODUCED IN WHOLE OR PART WITHOUT THE EXPRESS PERMISSION OF THE COPYRIGHT HOLDERS.
2. WORK TO FIGURED DIMENSIONS ONLY.
3. THIS DRAWING IS TO BE READ IN CONJUNCTION WITH ALL RELEVANT ENGINEER'S DRAWINGS AND SPECIFICATIONS WHERE NECESSARY.

REV:	DESCRIPTION:	BY:	DATE:
STATUS:	PLANNING		

gsmindustrial
0161 203 4541 0161 205 1980
Providence Works, Norton St, Manchester, M40 8EH www.gsmindustrialproperties.co.uk

CLIENT:	Amir Andersen Textiles 63 Knowsley St Manchester
---------	---

SITE:		Style House Knowsley St / Blocklock St Manchester, M8 8HX	
TITLE:		FLOOR PLANS	
SCALE AT A1:	DATE:	DRAWN:	CHECKED:
AS SHOWN	07.10.15	BWM	
PROJECT NO:	DRAWING NO:	REVISION:	
	02		