



- 01 existing brickwork to be cleaned (method tbc)
02 existing stonework surround to be cleaned (method tbc)
03 connection point for festoon lighting
04 slimline framing to picture window
05 large format glazing with minimal jointing
06 metal panel to obscure raised floor/build-up
07 operable vent panel (bottom hung/inward opening)
08 steel portal frame
09 steel pfc
10 solid overhead panel
11 integrated micro-louvres
12 timber panelled door with powered operation (outward opening)
13 pull handle
14 projecting metal box signage with integrated lighting
15 existing stone detailing to archway

notes

dimensions of window framing tbc with manufacturer following agreement of window system.

ventilation strategy and louvre locations assume worst case scenario/maximum requirement.


second +47.80

first +44.67

entrance unit G4
+41.22

ground G3 +41.00

minshull house proposed shopfront elevation • unit G4 little david street

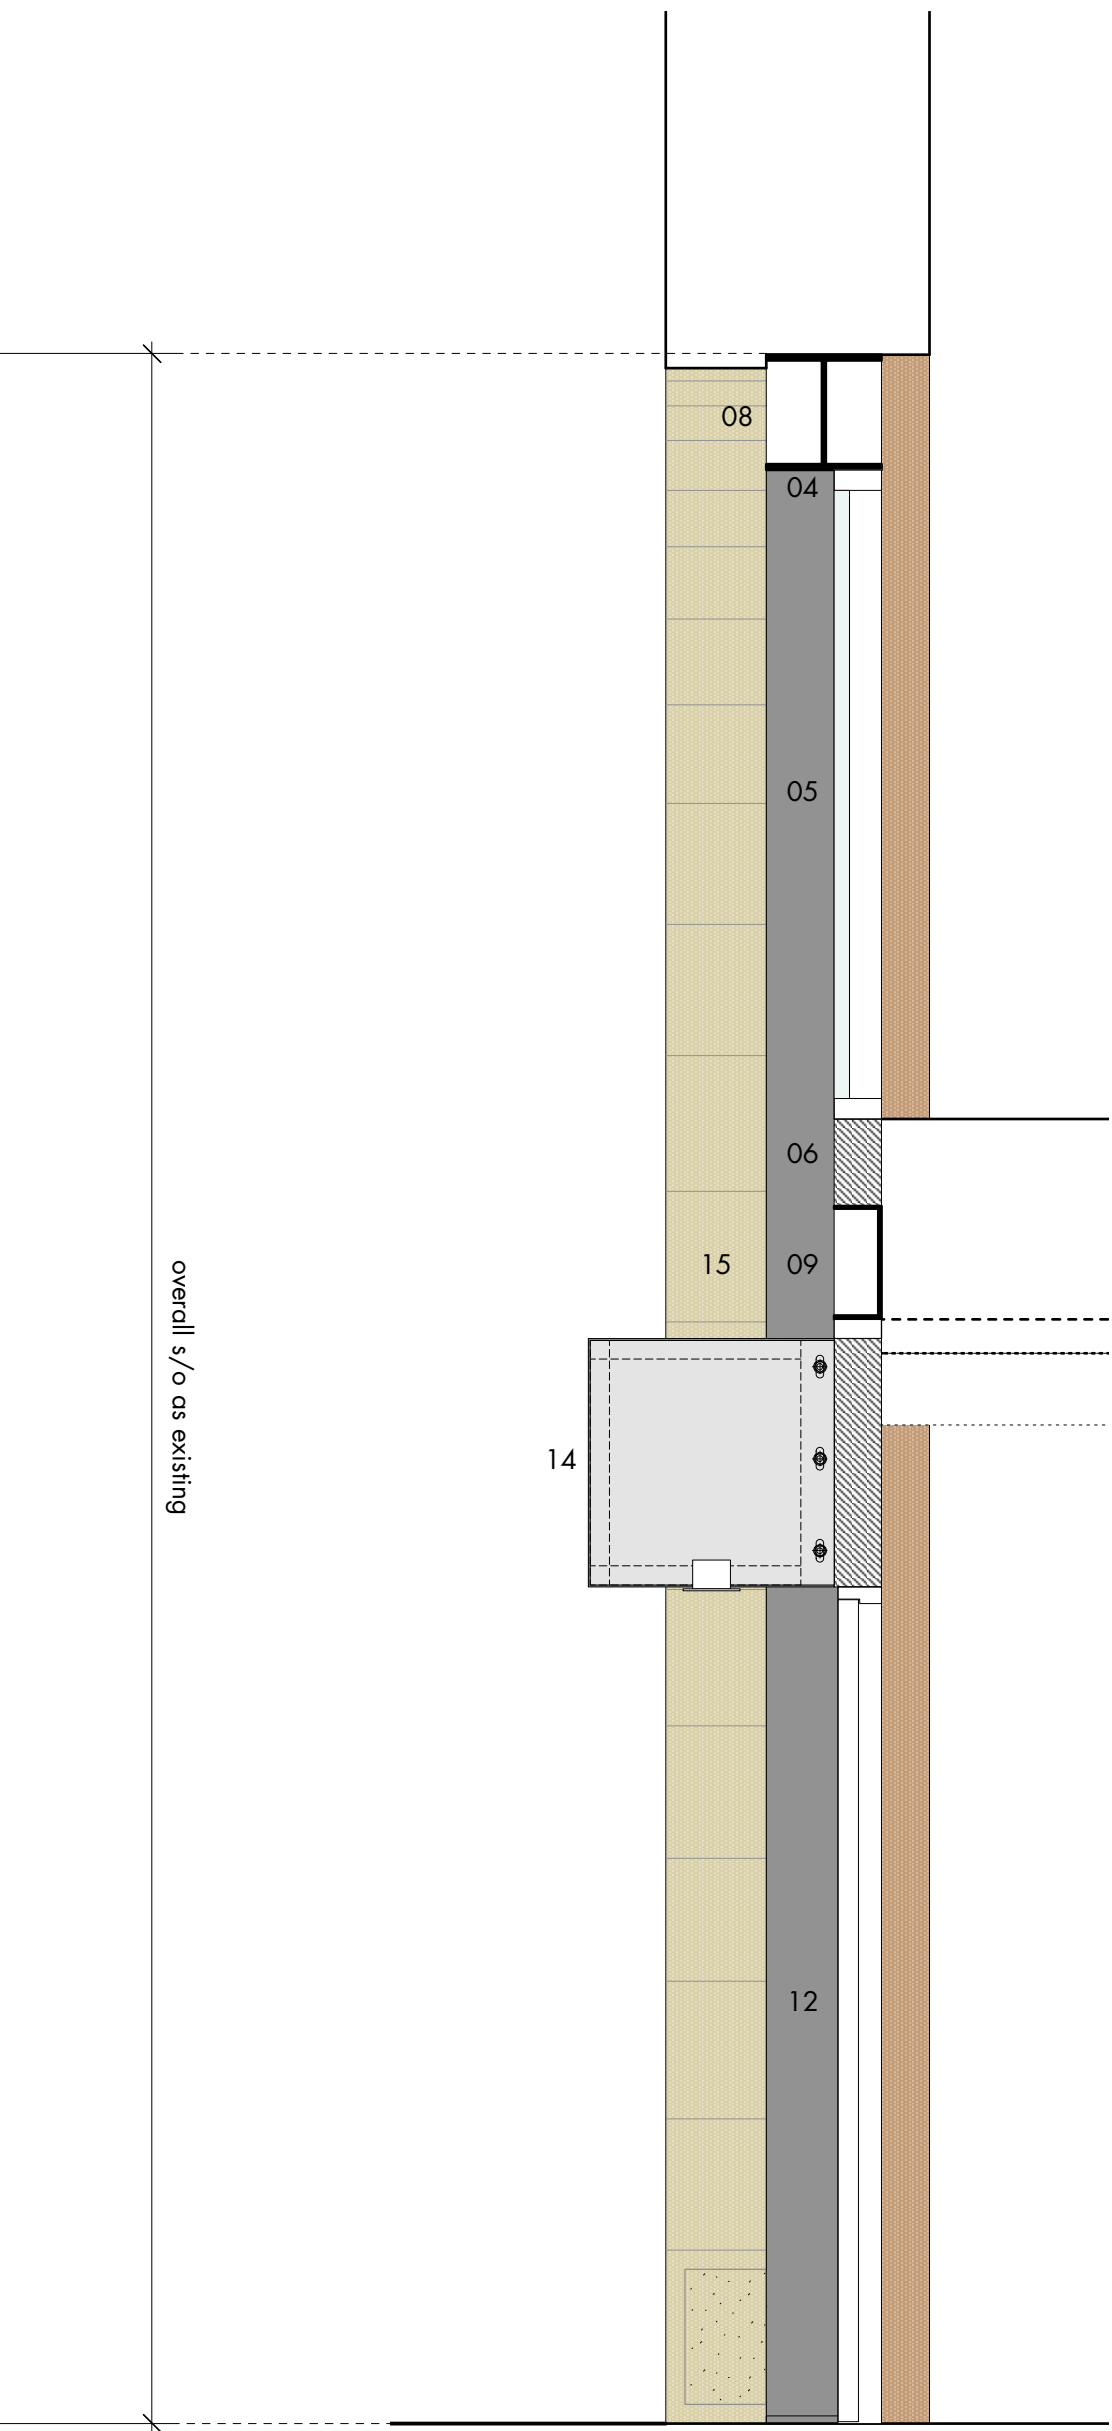

proposed shopfront section • unit G4 little david street

a • planning issue - validation
- • first issue
rev • description

05.06.17 • hlm • ms
17.02.17 • hlm • ms
issued • drawn • checked

shedkm

+44 (0)151 709 8211
+44 (0)207 253 8881

project	kampus • listed buildings
client	ASDL
drawing number	AW(00)261a
scale	1:20 @ a1
status	planning

mh proposed shopfront elevations • unit G4

do not scale from this drawing • all dimensions are to be set out and checked on site prior to starting construction • any discrepancy found between information given on this drawing and that given elsewhere or recorded on site shall be brought to the attention of the project architect immediately