



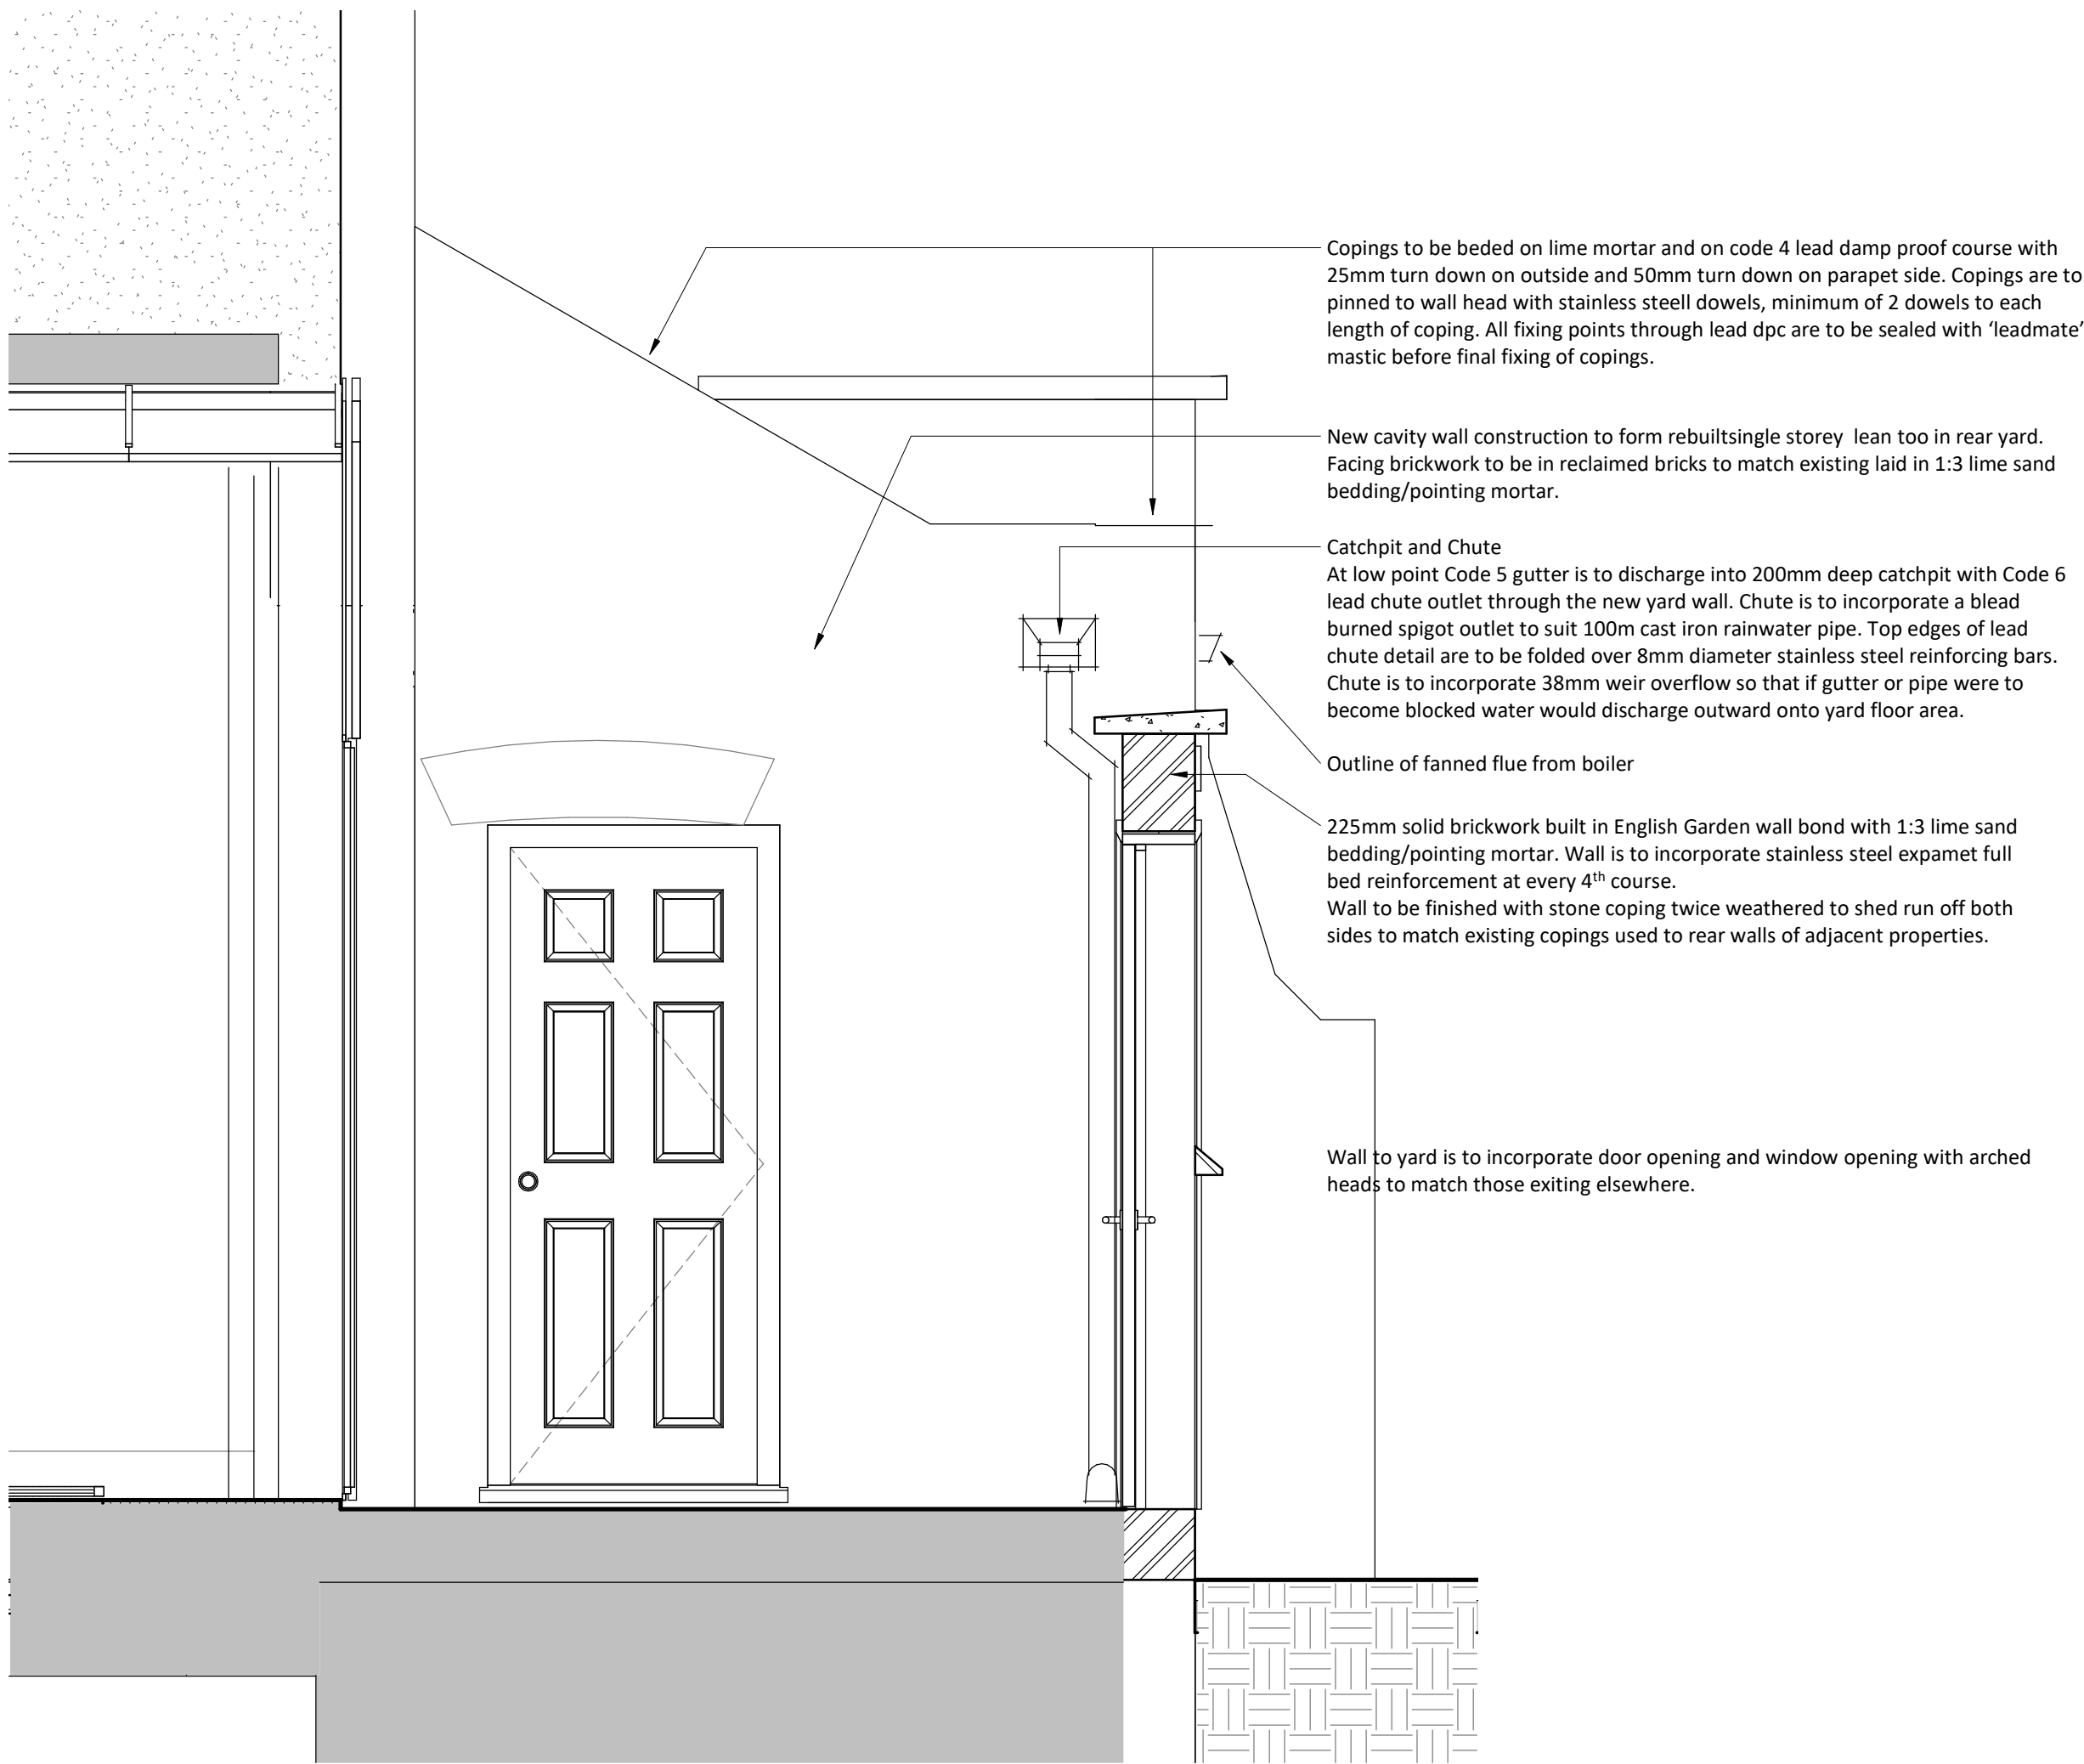

1 West Elevation of Lean Too

1 : 20

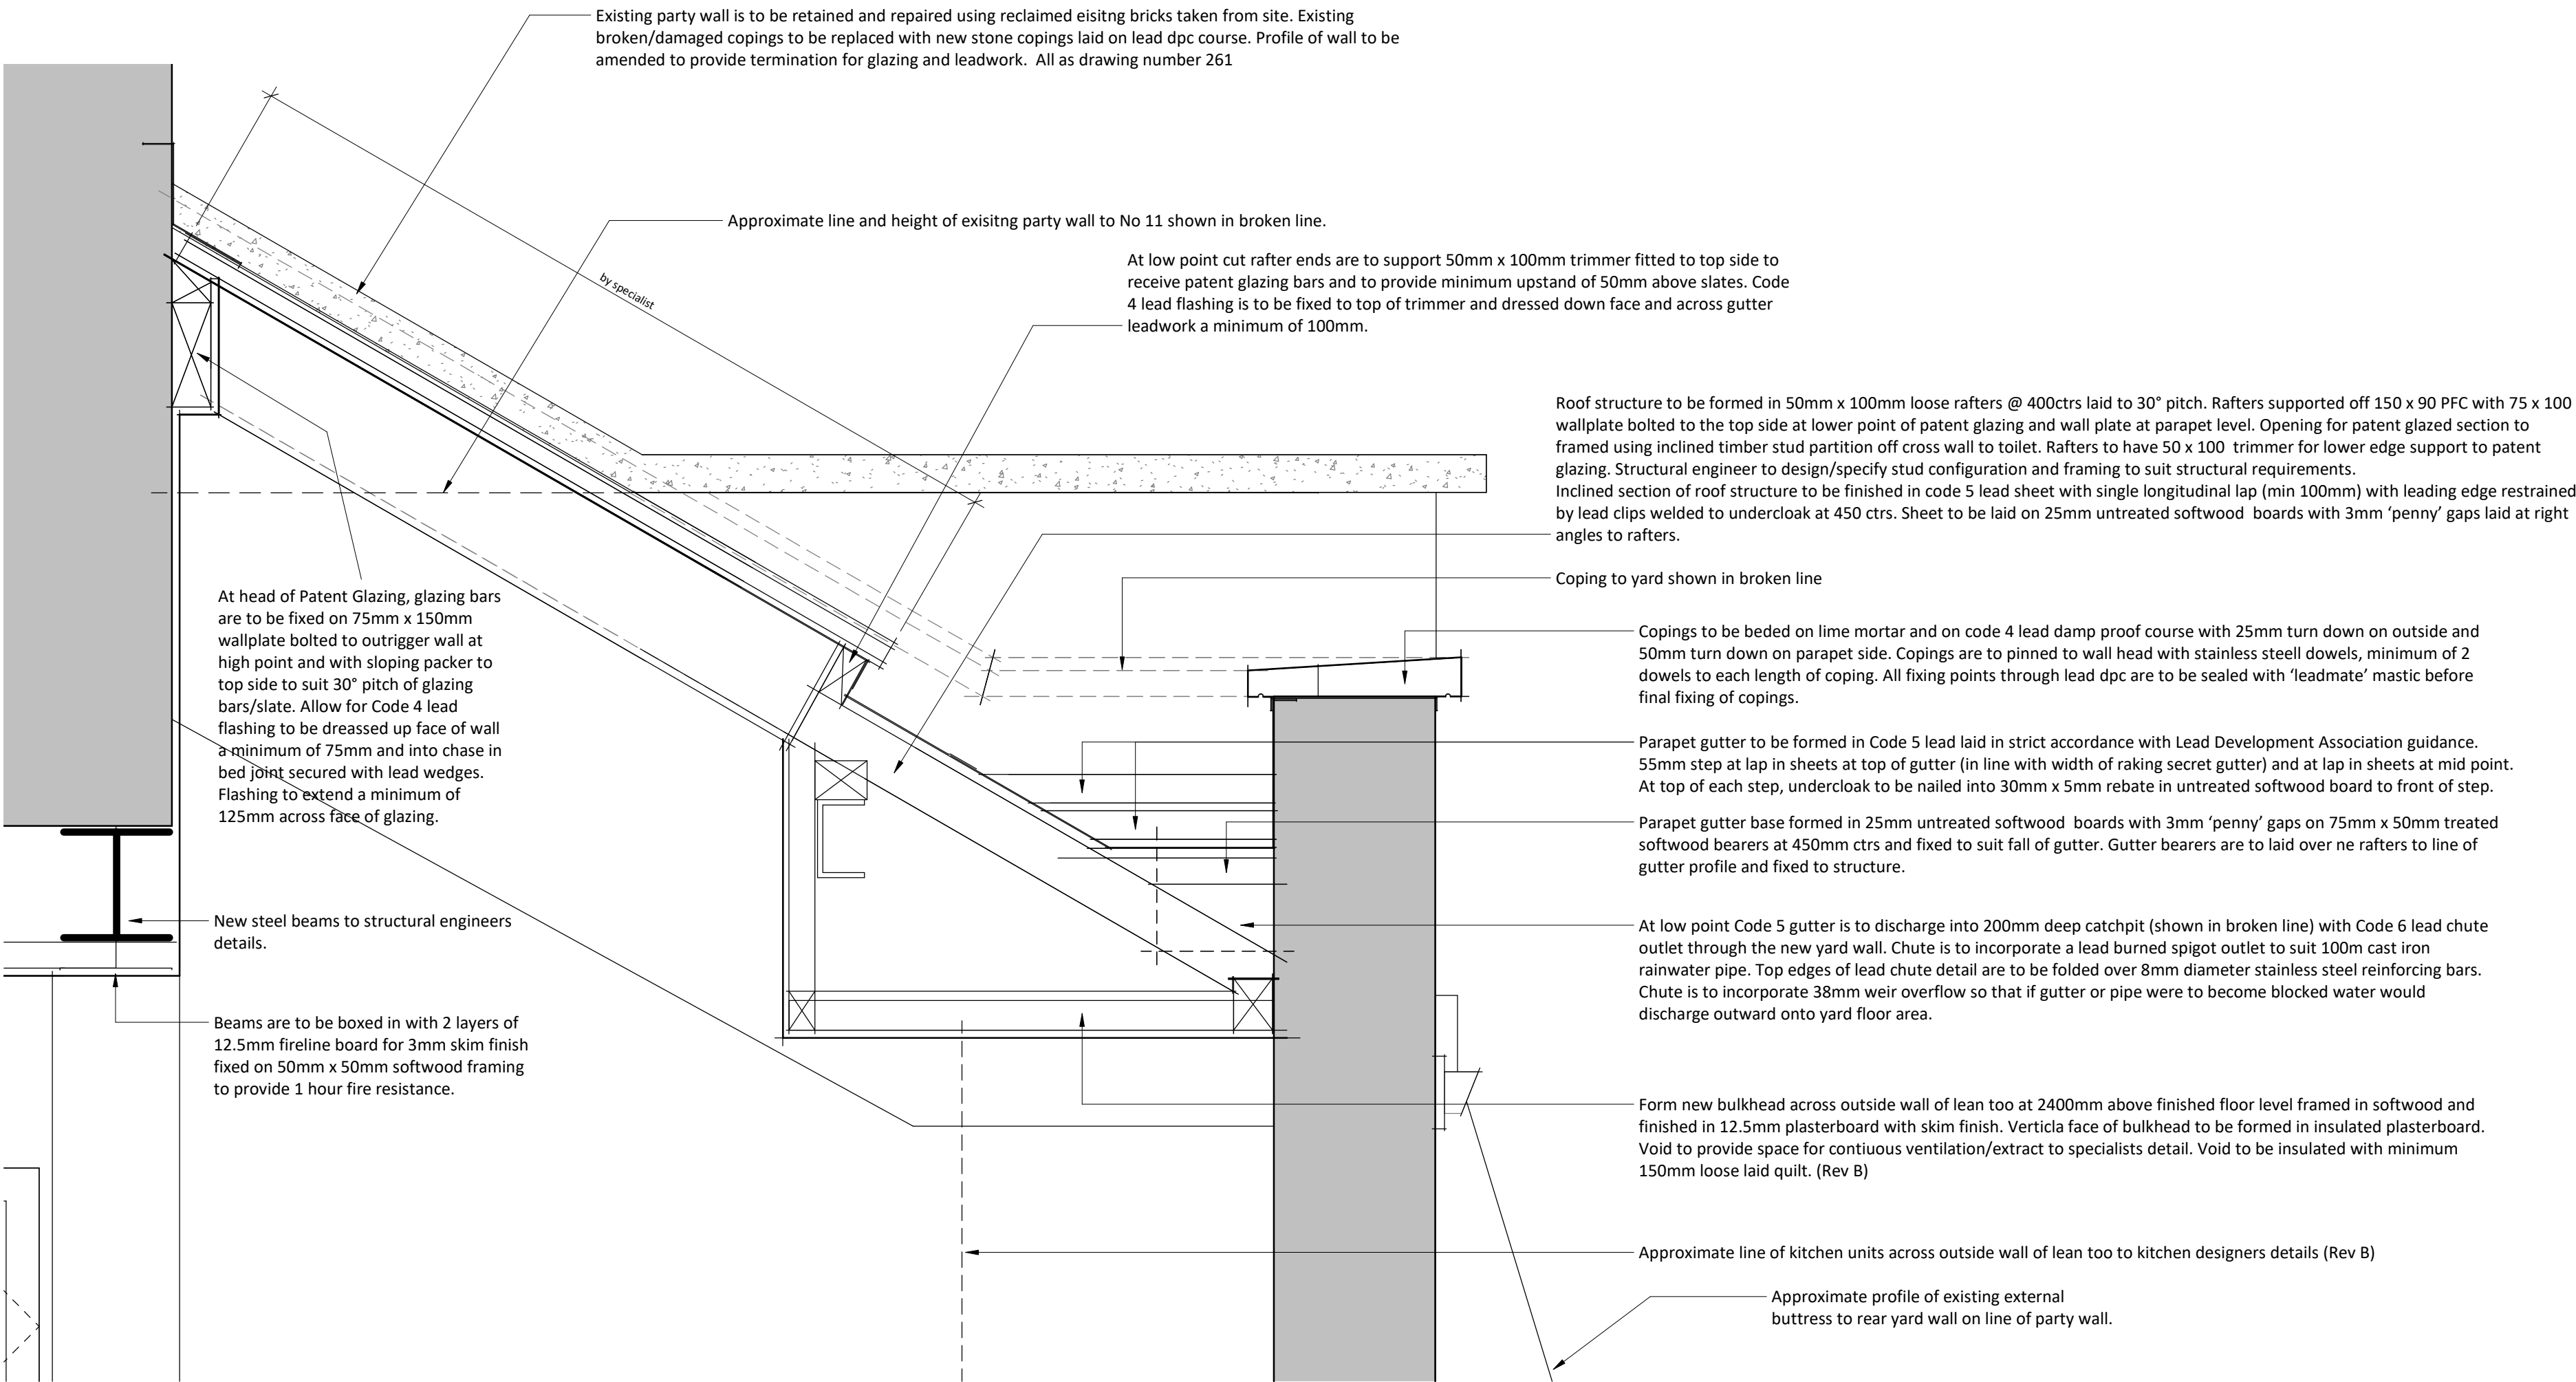

3 Detail Section Thru Lean Too

1 : 10

B	10.06.21	AP	Kitchen details and Lean Too layout amended
A	25.01.21	AP	Details of patent glazing arrangement and rear walls amended
Rev	Date	Int	Description



Client:
Nilesh Bhatt

Project:
**13 St John Street,
Manchester**

Description:
Rear Lean Too Details 02

Purpose of Issue:				
Building Regulations				
Drawn By:	Checked By:	Date:	Scale @ A1:	
Author	Checker	10/18/20	As indicated	
Job No:	Status Code:	Drawing No:	Rev:	
3521	S2	260	B	
File Identifier:				
SJ-BTP-00-DR-A-3521_260				
Elizabeth House, 486 Didsbury Road, Heaton Mersey, Stockport, SK4 3BS t 0161 443 1221 e info@bernardtaylor.co.uk w www.btparchitects.co.uk				