


Notes: This drawing is the copyright Paddock Johnson Partnership Limited and may not be used without their prior written consent.
Written dimensions to be taken in preference to scaled dimensions.
Due to the inaccuracies of scanning, scanned images should not be scaled.


REV:	DATE:	DESCRIPTION:	BY:
A	05/07/21	Drawings amended	RD

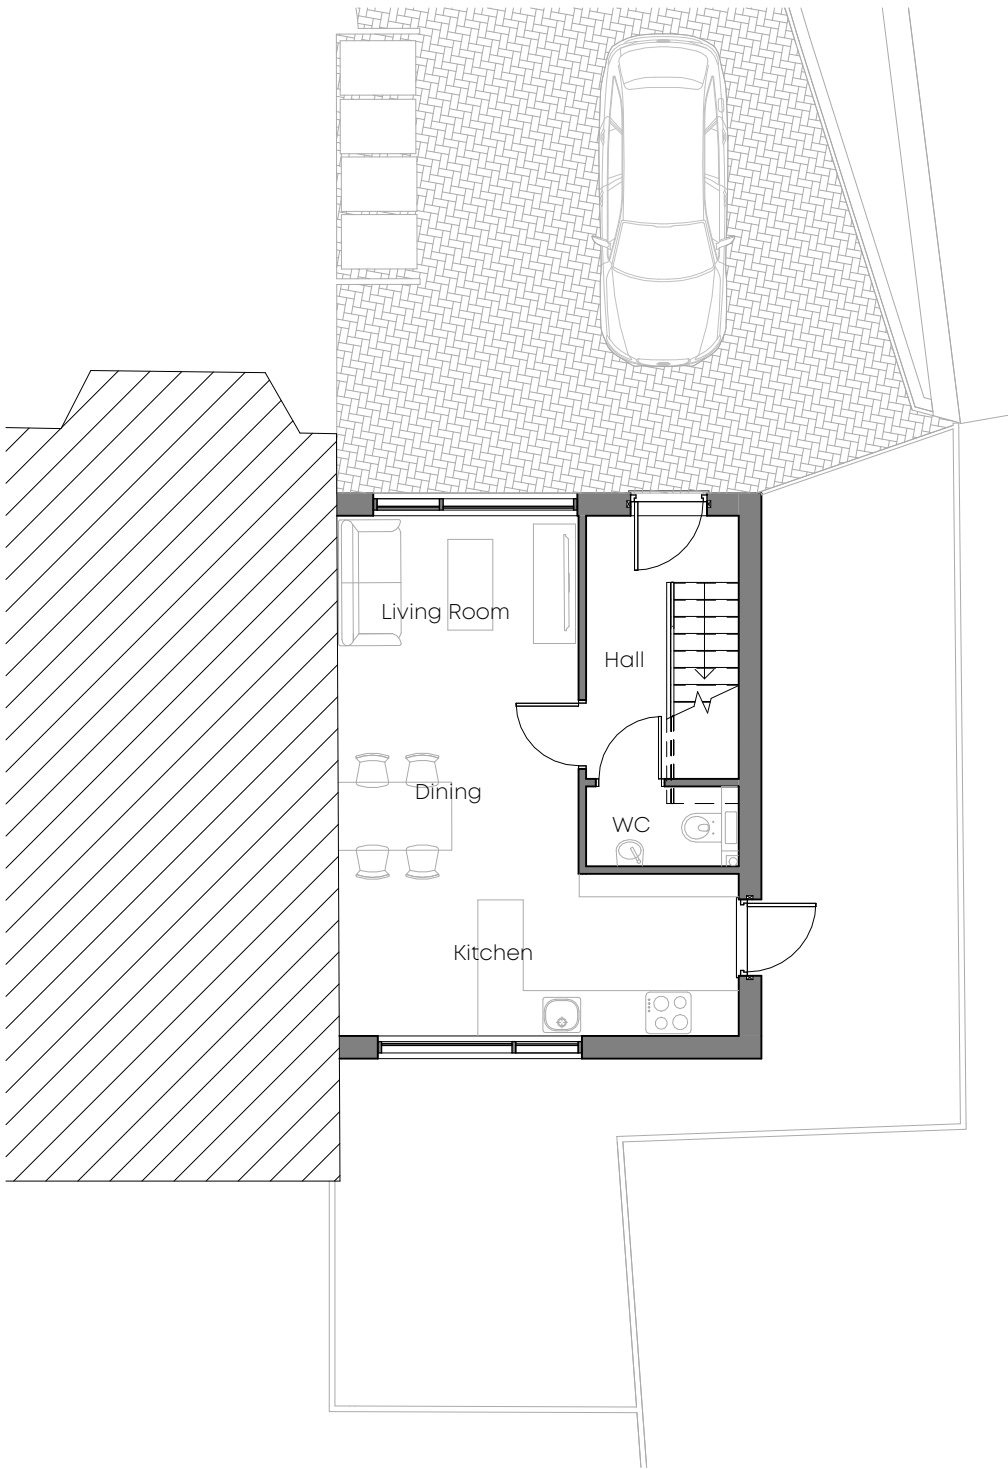

00 Ground Floor
1:100



01 First Floor
1:100

 

CLIENT:	PROJECT:	DRAWING TITLE:	DRAWING NUMBER:	SCALE:	DATE:	PADDOCK JOHNSON	Studio 2, The Lyceum, Bath Street, Port Sunlight, Merseyside, CH62 4UJ 0151 643 1234 admin@paddockjohnson.com www.paddockjohnson.com Paddock Johnson Partnership Limited. Registered in England and Wales. No. 06684275
Rebecca May	Extension & Alterations 10 Victoria Grove, Fallowfield, Manchester M14 6BF	As Existing Floor Plans	21032-104-A	As indicated@A3	06/25/21		
			STATUS:	BY:	CHECKED:		
			PLANNING	RD	VA		