


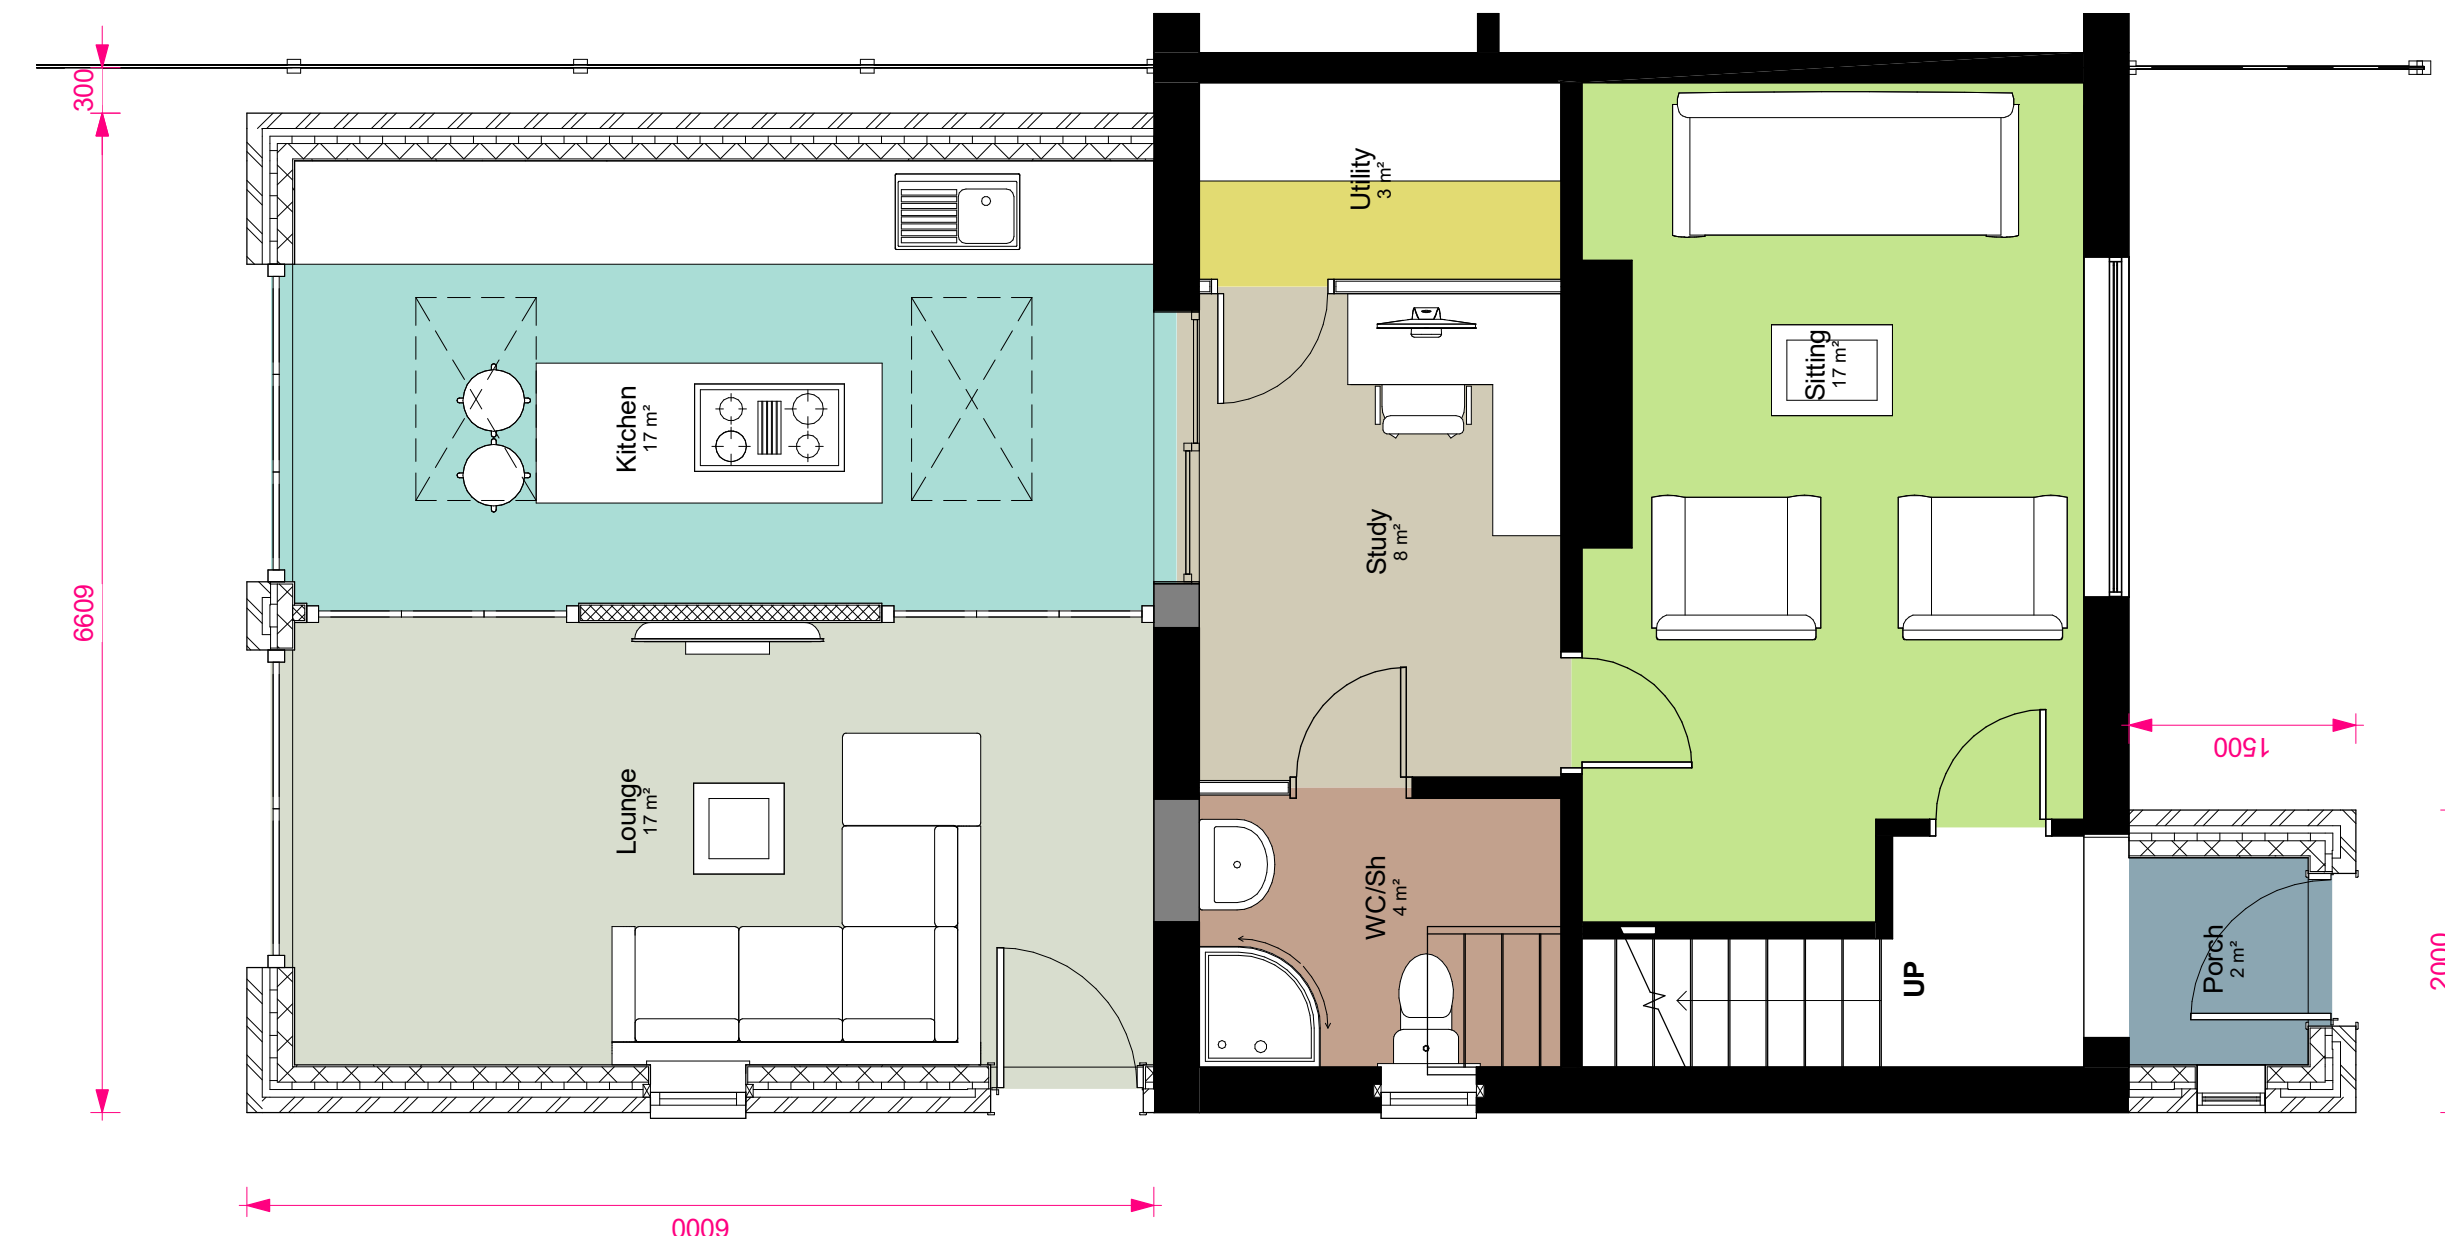

00-P-Ground Floor  
1 : 50

COPYRIGHT © ALL RIGHTS RESERVED BY VIKAS ALYAS LTD. DO NOT SCALE FROM DRAWING. DRAWING INDICATES DESIGN INTENT ONLY. REPORT ANY DISCREPANCIES TO CLIENT / VA LTD. NOT TO BE USED FOR CONSTRUCTION UNLESS STATED SO. TO BE READ IN CONJUNCTION WITH OTHER DRAWINGS OR SPECIFICATION WHERE PROVIDED.

| No. | Description       | Date       |
|-----|-------------------|------------|
| P1  | Issue to Planning | 12.07.2021 |
|     |                   |            |
|     |                   |            |
|                                      |                              |                                                    |                               |                    |                        |                        |     |
|--------------------------------------|------------------------------|----------------------------------------------------|-------------------------------|--------------------|------------------------|------------------------|-----|
| PROJECT                              |                              | ADDRESS                                            |                               | CLIENT             |                        |                        |     |
| Single storey rear extension + Porch |                              | 23 Hart Rd, Fallowfield,<br>Manchester M14 7LD, UK |                               | Umar Barula        |                        |                        |     |
| Tameside MB Council                  | PURPOSE OF ISSUE<br>Planning | SHEET                                              | Proposed Ground<br>Floor Plan | Date<br>06.07.2021 | Project number<br>1116 | Scale (@ A3)<br>1 : 50 |     |
|                                      |                              |                                                    |                               | Drawn by<br>VA     | DRAWING NUMBER         |                        | REV |
|                                      |                              |                                                    |                               | Checked by<br>VA   | A103                   |                        | P1  |