



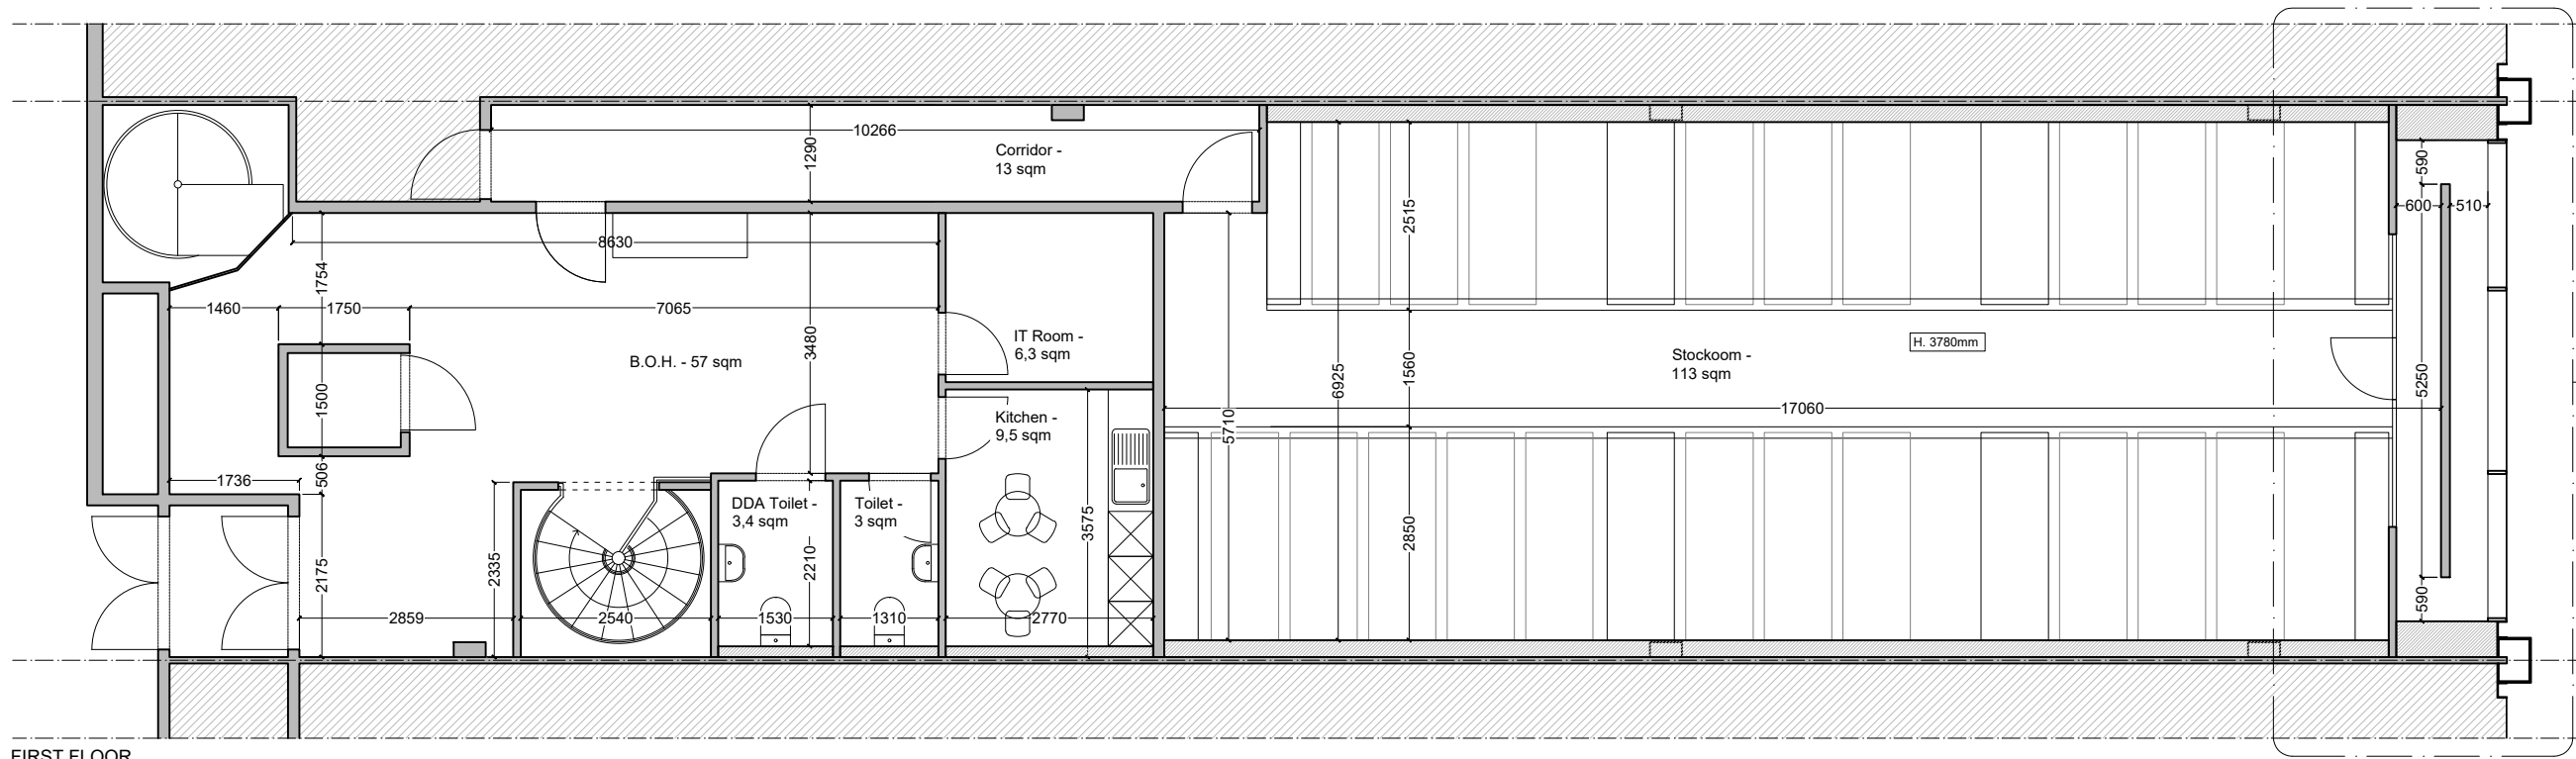

FIRST FLOOR

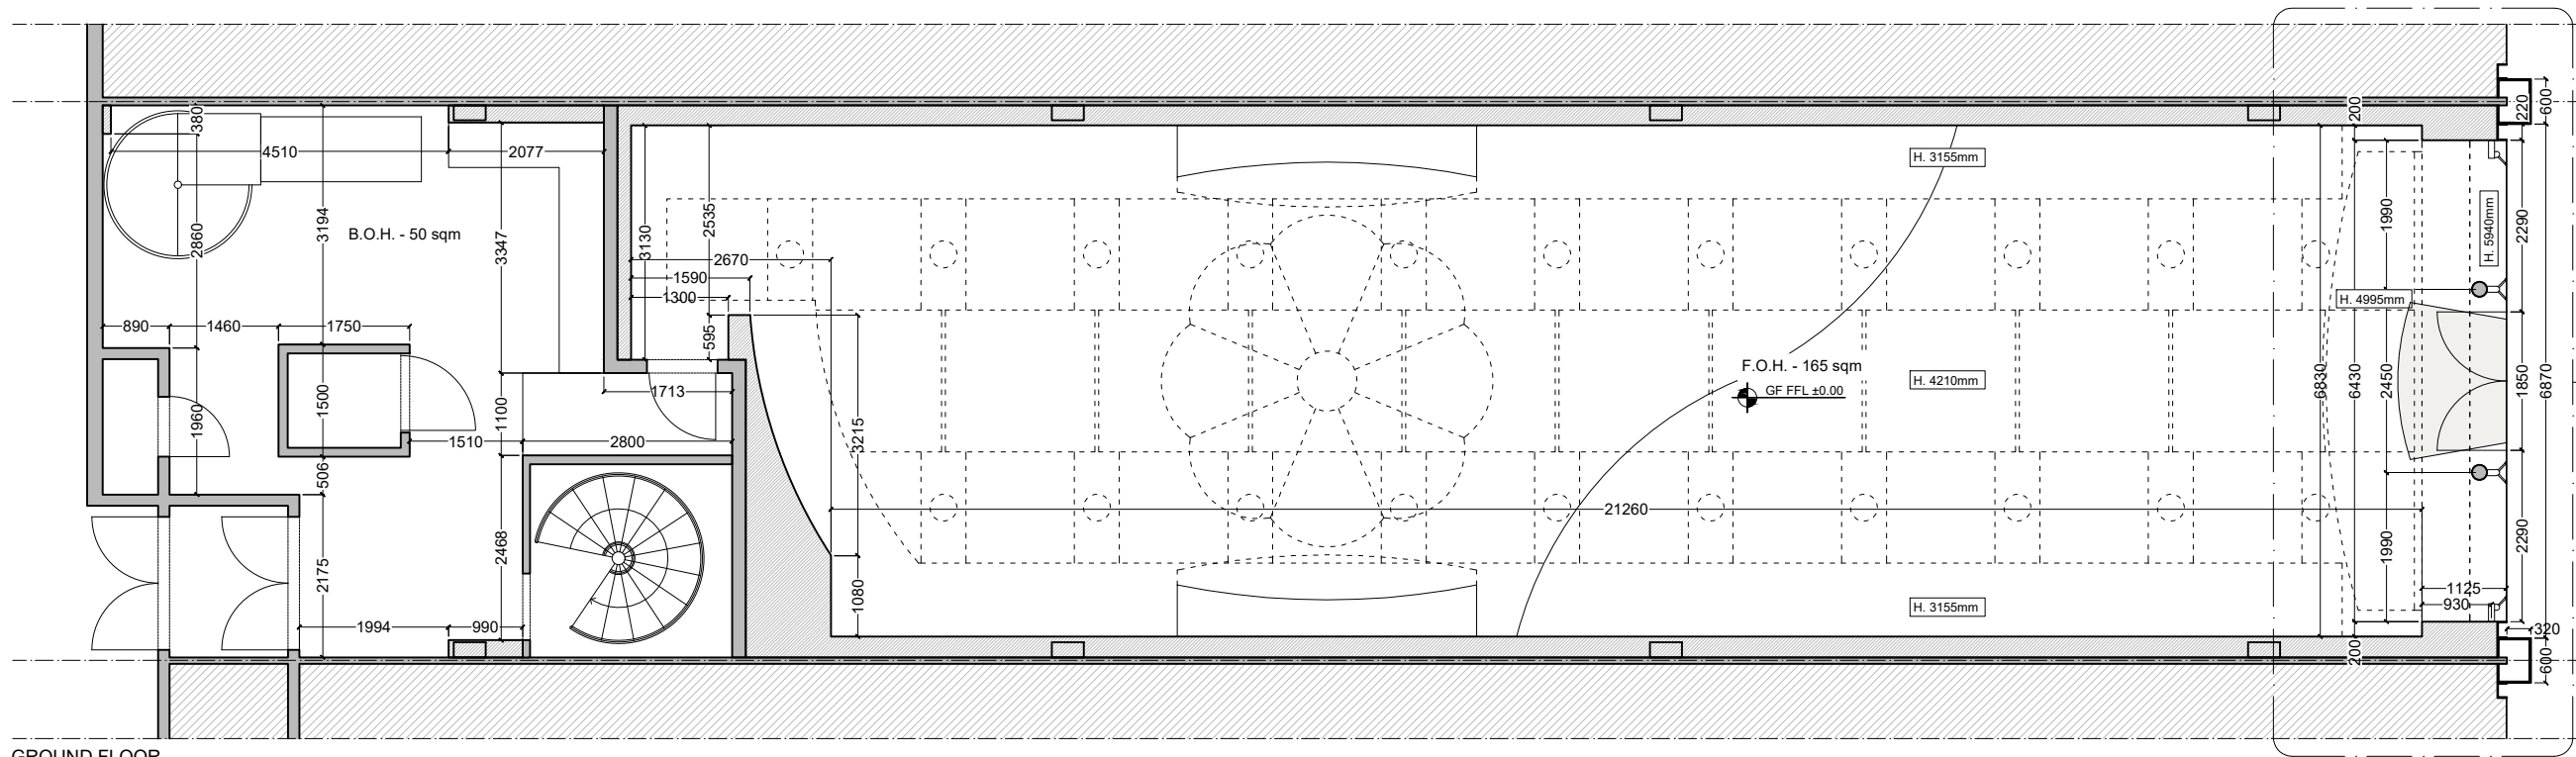

GROUND FLOOR

VALOR Ltd Design & Build:
Barley Mow Centre
Unit LG.03 - 10 Barley Mow Passage
Chiswick - London W4 4PH

Copyright of this drawing is owned by VALOR Ltd
Do not reproduce, distribute without written consent.

The General Contractor and/or all Sub-contractors working from these drawings and specifications to contact the architect or his representative regarding measurements, should such measurements not appear correct, add up properly or scale correctly to the indicated size.

GENERAL NOTES

1. The General Contractor and/or Sub-contractors are responsible for checking out dimensions, tolerances and references on site prior to preparing any working drawings, fabrication or construction works.
2. All dimensions are in millimetres unless specified otherwise.
3. Drawing to be printed in colours.

LEGEND DEMOLITIONS

KEY PLAN

-	ISSUED for planning	12.07.2021
REV	DESCRIPTION	DATE



CLIENT

CANADA GOOSE

PROJECT

CANADA GOOSE STORE
3, NEW CATHEDRAL STREET
M1 1AD, MANCHESTER

DRAWING TITLE

EXISTING
FLOOR PLAN

SCALE	1:100@A3	PROJECT No.	2203
DRAWN	CSM	DRAWING STATUS	ISSUED for planning
DATE	12.07.2021		

DRAWING NUMBER

PA - A101


REVISION

-


01 EXISTING - FLOOR PLAN
A101 1:100@A3



Scale Bar
1:100 @A3 0 1.0 2.0 5.0 m

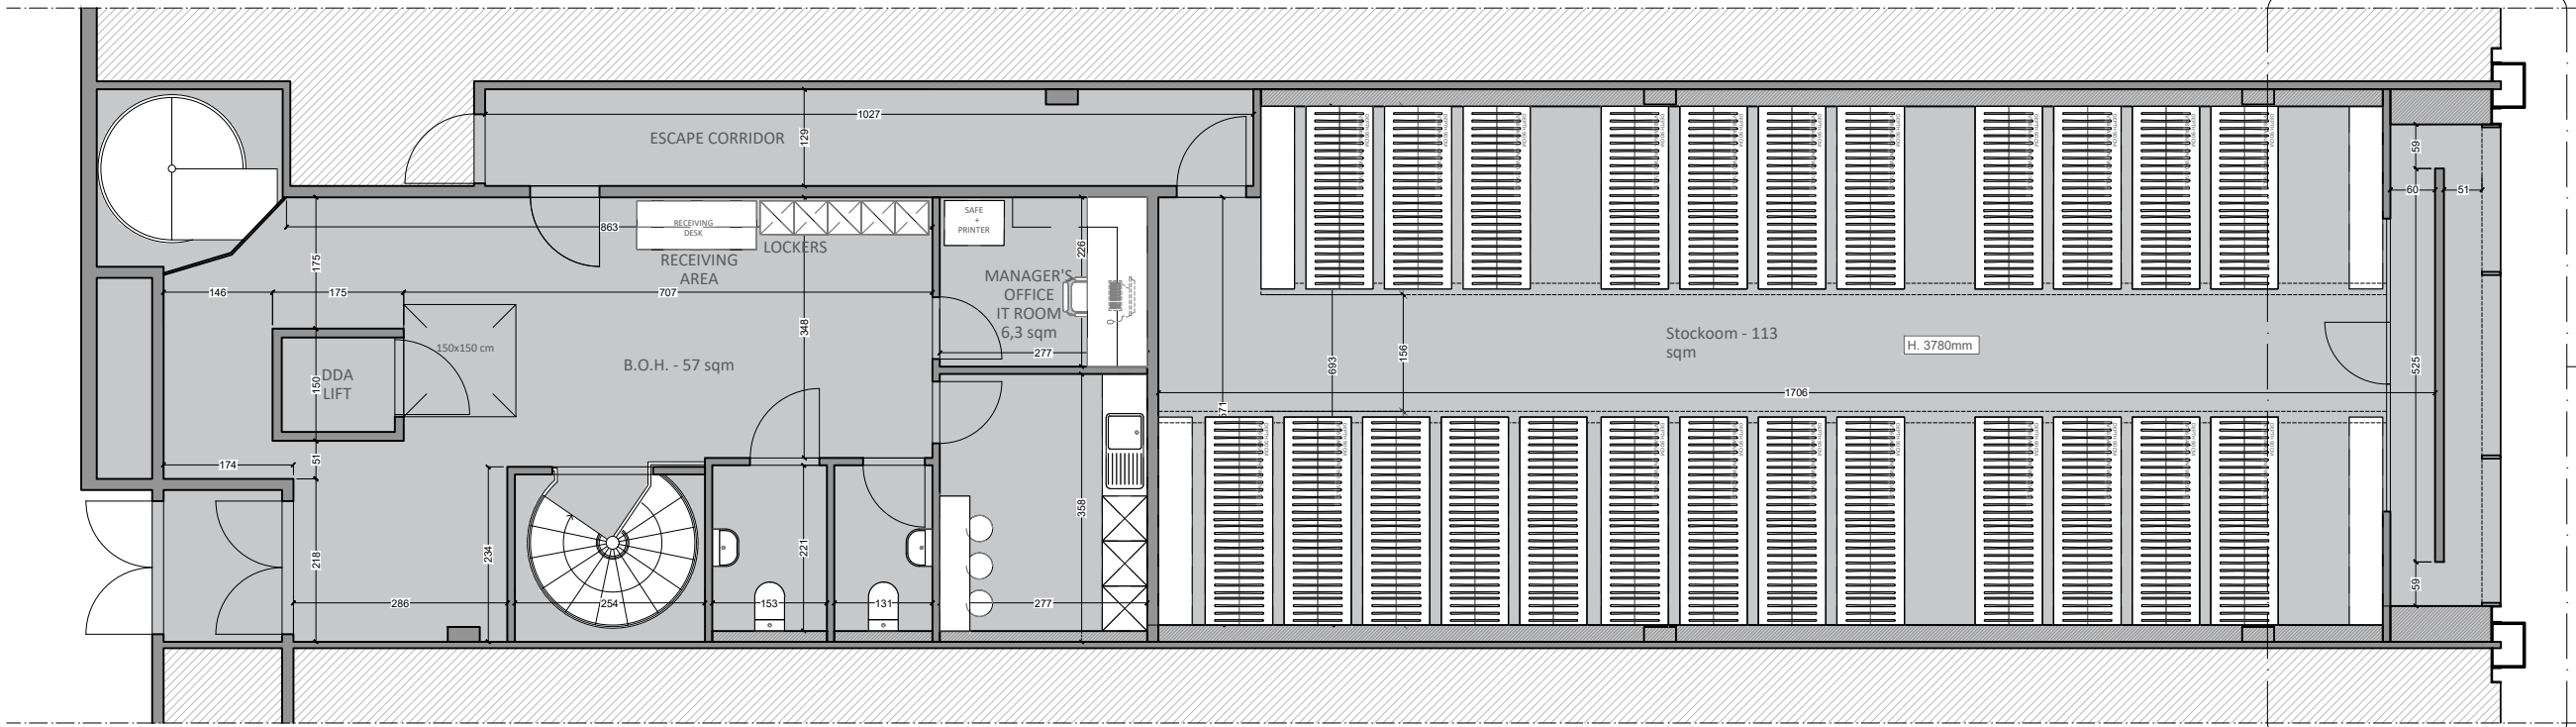


FIRST FLOOR

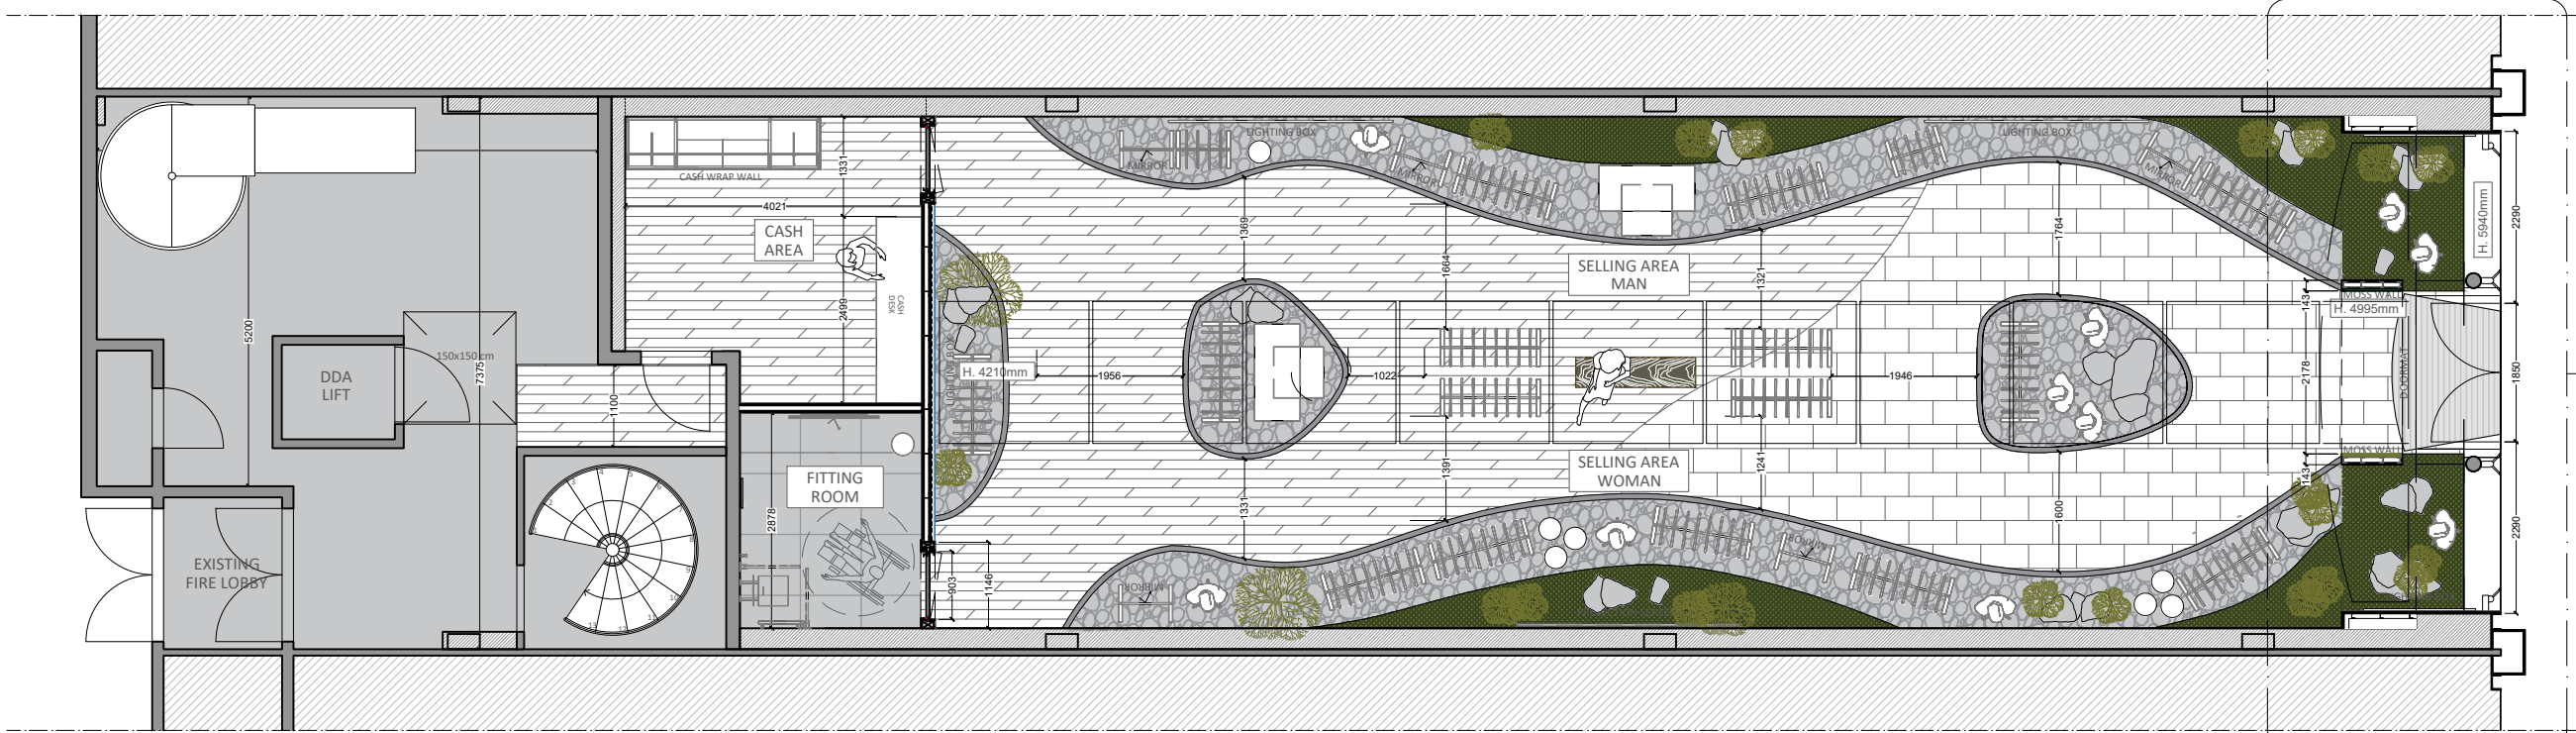

GROUND FLOOR

01 PROPOSED - FLOOR PLAN
A102 1:100@A3

 

DAA
A201

DAA
A201

VALOR Ltd Design & Build:
Barley Mow Centre
Unit LG.03 - 10 Barley Mow Passage
Chiswick - London W4 4PH
Copyright of this drawing is owned by VALOR Ltd
Do not reproduce, distribute without written consent.

The General Contractor and/or all Sub-contractors working from these drawings and specifications to contact the architect or his representative regarding measurements, should such measurements not appear correct, add up properly or scale correctly to the indicated size.

GENERAL NOTES

1. The General Contractor and/or Sub-contractors are responsible for checking out dimensions, tolerances and references on site prior to preparing any working drawings, fabrication or construction works.
2. All dimensions are in millimetres unless specified otherwise.
3. Drawing to be printed in colours.

LEGEND DEMOLITIONS

KEY PLAN

-	ISSUED for planning	12.07.2021
REV	DESCRIPTION	DATE



CLIENT

CANADA GOOSE

PROJECT

CANADA GOOSE STORE
3, NEW CATHEDRAL STREET
M1 1AD, MANCHESTER

DRAWING TITLE

PROPOSED
FLOOR PLAN


SCALE	1:100@A3	PROJECT No.	2203
DRAWN	CSM	DRAWING STATUS	ISSUED for planning
DATE	12.07.2021		

DRAWING NUMBER


PA - A102

REVISION

-

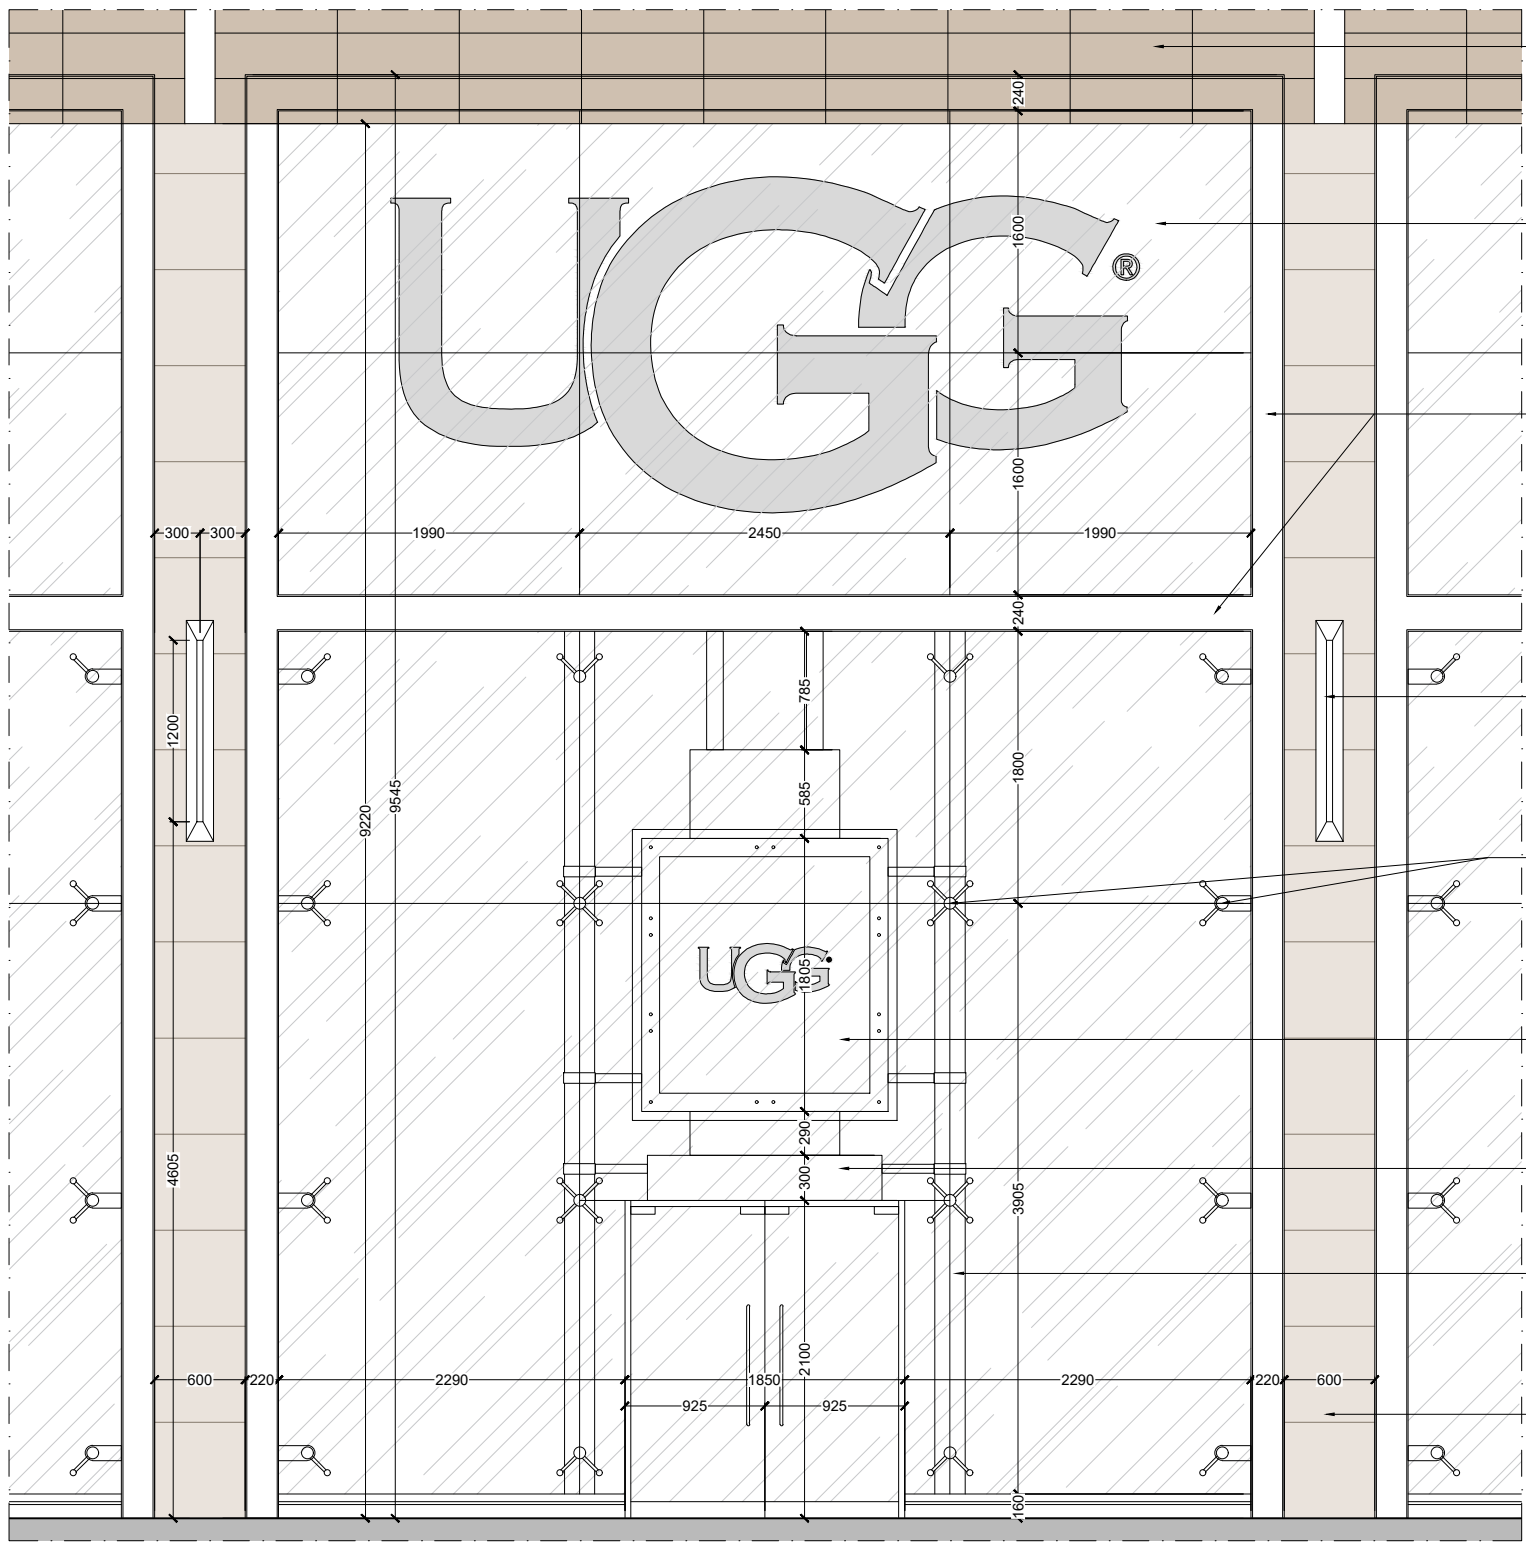


01 EXISTING ELEVATION - NEW CATHEDRAL STREET
A201 1:50@A3

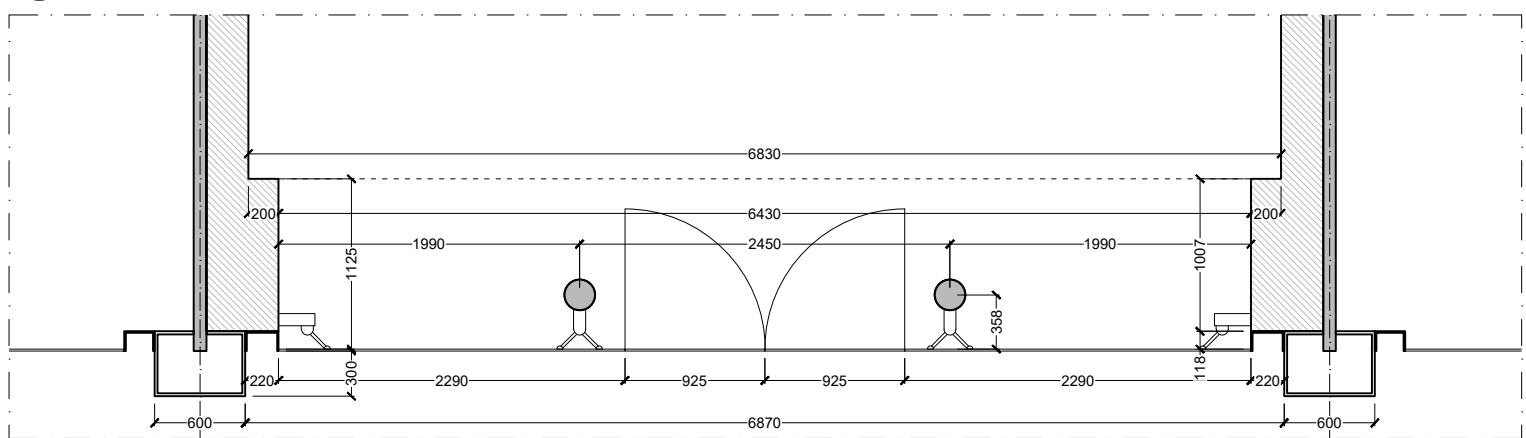

02 EXISTING GROUND FLOOR PLAN DETAIL
A201 1:50@A3

- TERRACOTTA RAIN SCREEN CLADDING
- DOUBLE GLAZED THERMALLY BROKEN 'CAPLESS' CURTAIN WALLING
- FRAMING CHANNEL IN GALVANISED AND PAINTED STEEL (RAL 7001)
- BLADE SIGN
- STAINLESS STEEL SPIDER FITTINGS
- SIGNAGE FRAME
- AIR BARRIER
- PILAR Ø200mm
- HARD LIMESTONE CLADDING

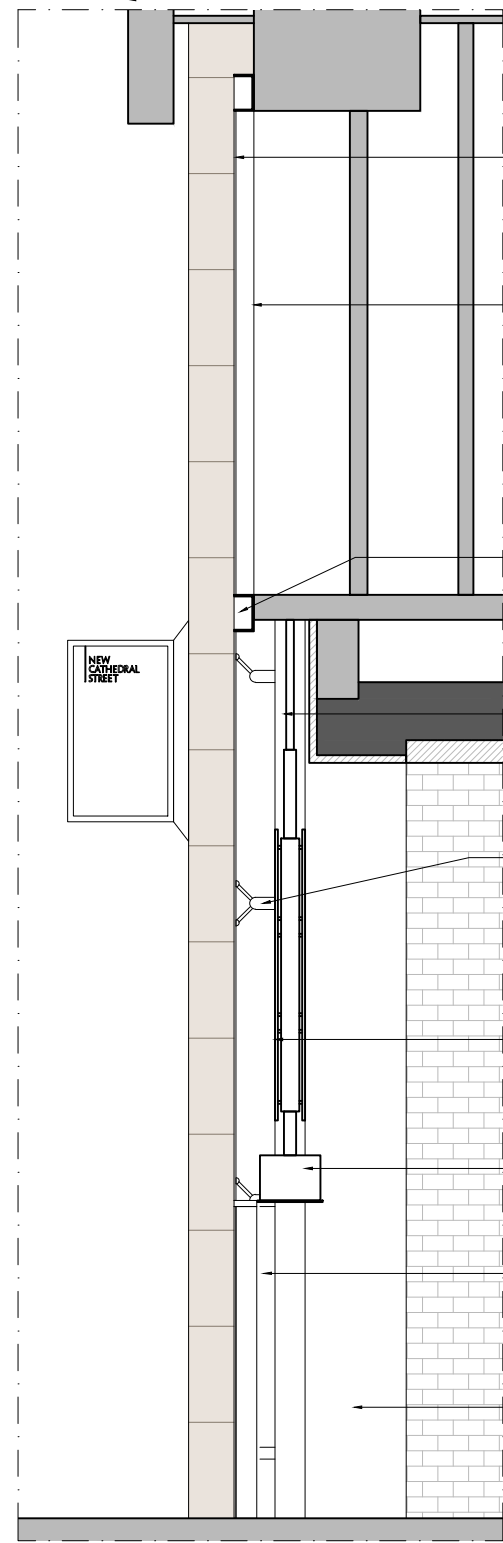

03 EXISTING SECTION DETAIL A-A
A201 1:50@A3

- TERRACOTTA RAIN SCREEN CLADDING
- DOUBLE GLAZED THERMALLY BROKEN 'CAPLESS' CURTAIN WALLING
- CURTAIN WALL FRAME
- FRAMING CHANNEL IN GALVANISED AND PAINTED STEEL (RAL 7001)
- STRUCTURAL GLASS CURTAIN WALL
- STAINLESS STEEL SPIDER FITTINGS
- SIGNAGE FRAME
- AIR BARRIER
- PILAR Ø200mm
- MIRRORED BLACK CLADDING

VALOR Ltd Design & Build:
Barley Mow Centre
Unit LG.03 - 10 Barley Mow Passage
Chiswick - London W4 4PH

Copyright of this drawing is owned by VALOR Ltd
Do not reproduce, distribute without written consent.

The General Contractor and/or all Sub-contractors working from these drawings and specifications to contact the architect or his representative regarding measurements, should such measurements not appear correct, add up properly or scale correctly to the indicated size.

GENERAL NOTES

- The General Contractor and/or Sub-contractors are responsible for checking out dimensions, tolerances and references on site prior to preparing any working drawings, fabrication or construction works.
- All dimensions are in millimetres unless specified otherwise.
- Drawing to be printed in colours.

LEGEND DEMOLITIONS

KEY PLAN

REV	DESCRIPTION	DATE
-	ISSUED for planning	12.07.2021

CLIENT

CANADA GOOSE

PROJECT

CANADA GOOSE STORE
UNIT 8-9 MULTREES WALK
EH1 3DQ EDINBURGH

DRAWING TITLE

EXISTING ELEVATION
NEW CATHEDRAL STREET

SCALE	1:50@A3	PROJECT No.	2110
DRAWN	CSM	DRAWING STATUS	ISSUED for planning
DATE	12.07.2021		


DRAWING NUMBER

PA - A201


REVISION

-




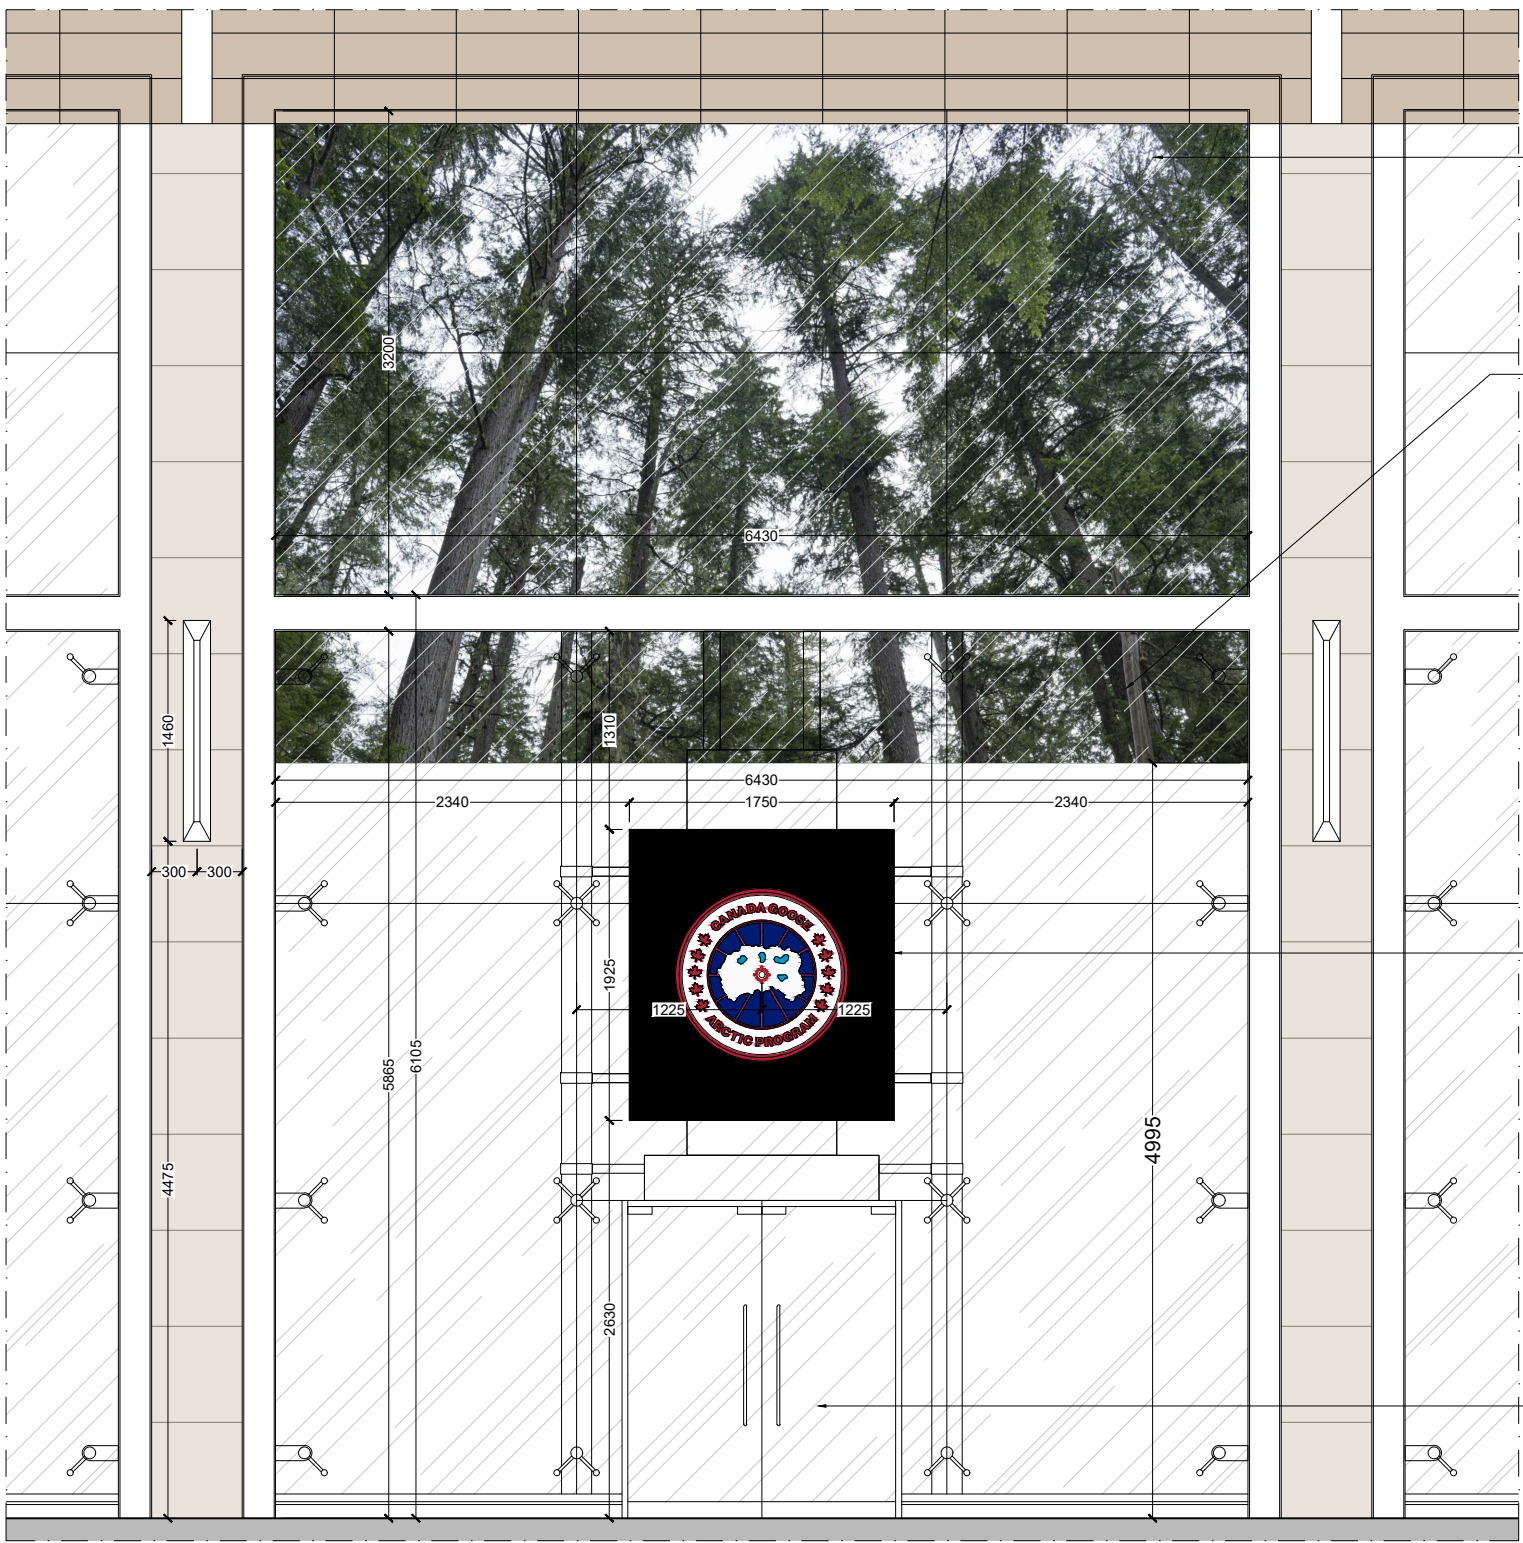

01 PROPOSED ELEVATION - NEW CATHEDRAL STREET
A202 1:50@A3

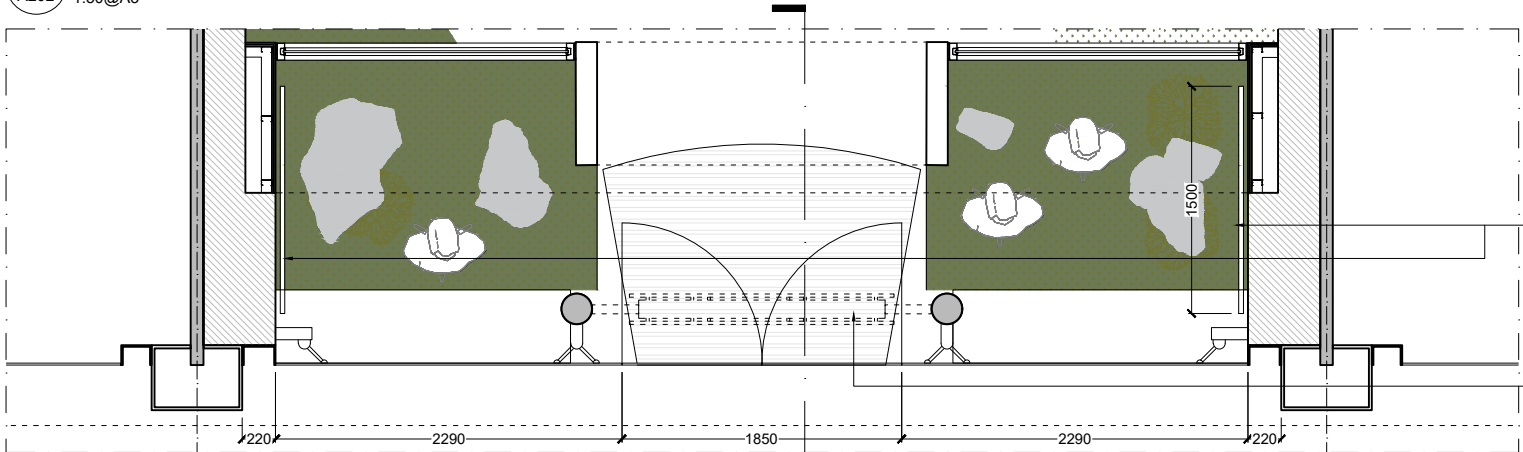

02 EXISTING GROUND FLOOR PLAN DETAIL
A202 1:50@A3

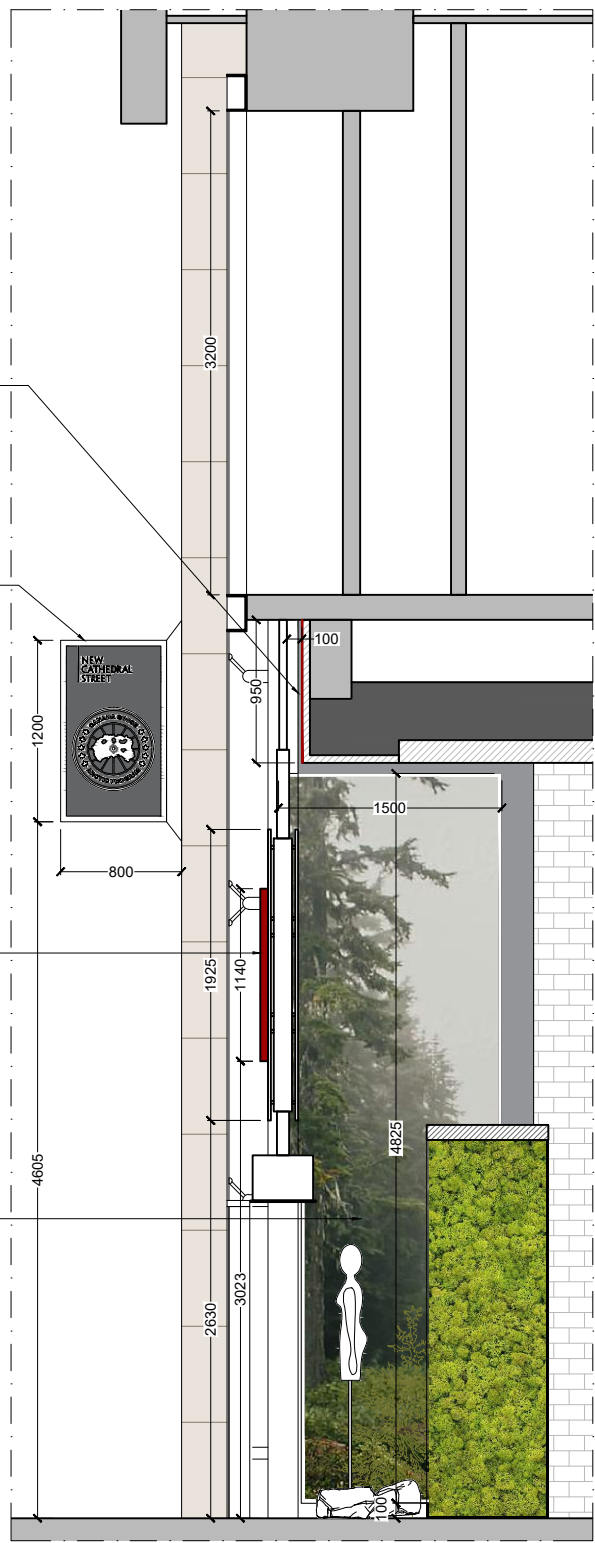

03 EXISTING SECTION DETAIL A-A
A202 1:50@A3



GENERAL NOTES

1. The General Contractor and/or Sub-contractors are responsible for checking out dimensions, tolerances and references on site prior to preparing any working drawings, fabrication or construction works.
2. All dimensions are in millimetres unless specified otherwise.
3. Drawing to be printed in colours.

LEGEND DEMOLITIONS

KEY PLAN

A	* Vinyl graphic to be applied on the bulkhead	12.07.2021
-	ISSUED for planning	09.07.2021
REV	DESCRIPTION	DATE



CLIENT

CANADA GOOSE

PROJECT

CANADA GOOSE STORE
UNIT 8-9 MULTREES WALK
EH1 3DQ EDINBURGH

DRAWING TITLE


PROPOSED ELEVATION
NEW CATHEDRAL STREET

SCALE	1:50@A3	PROJECT No.	2110
DRAWN	CSM	DRAWING STATUS	ISSUED for planning
DATE	12.07.2021		


DRAWING NUMBER	REVISION
----------------	----------

PA - A202

A

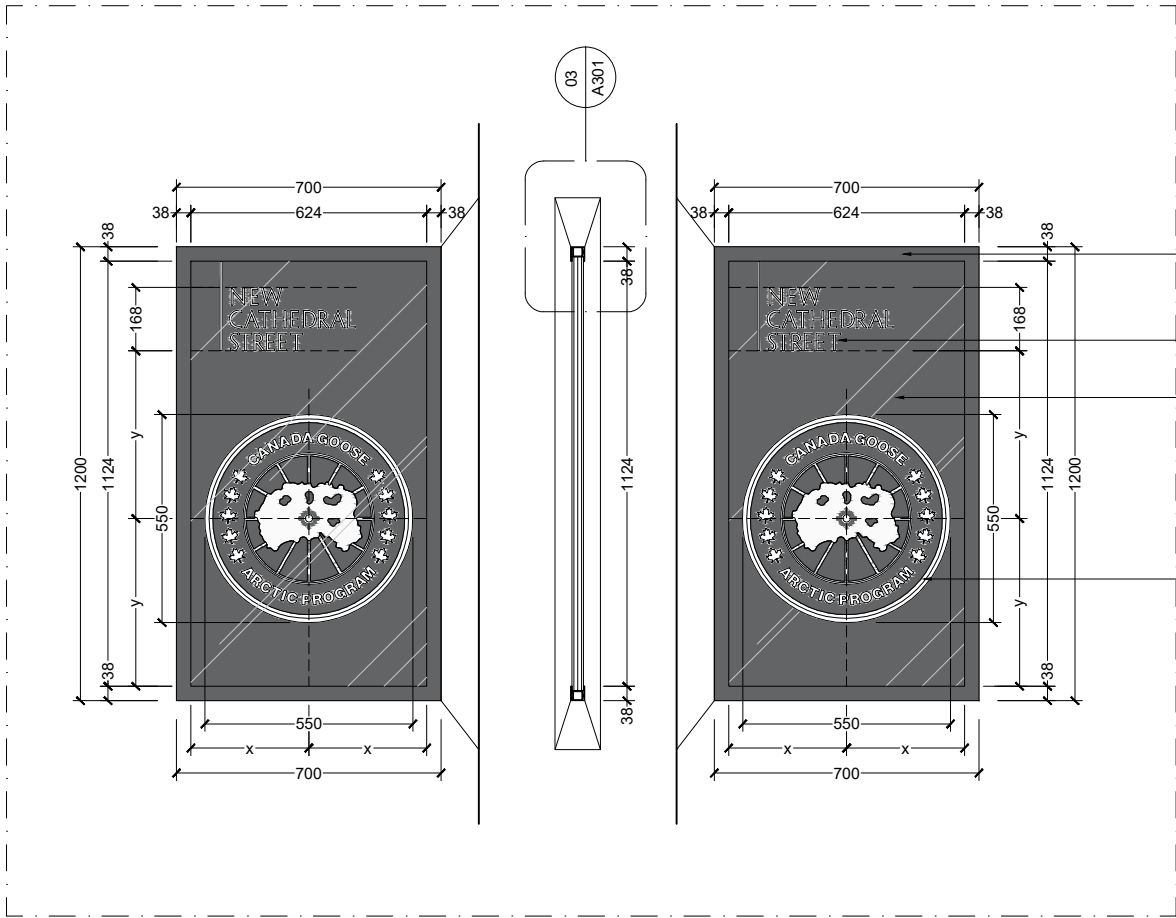


01 BLADE SIGN DETAIL
A301 1:20 @A3

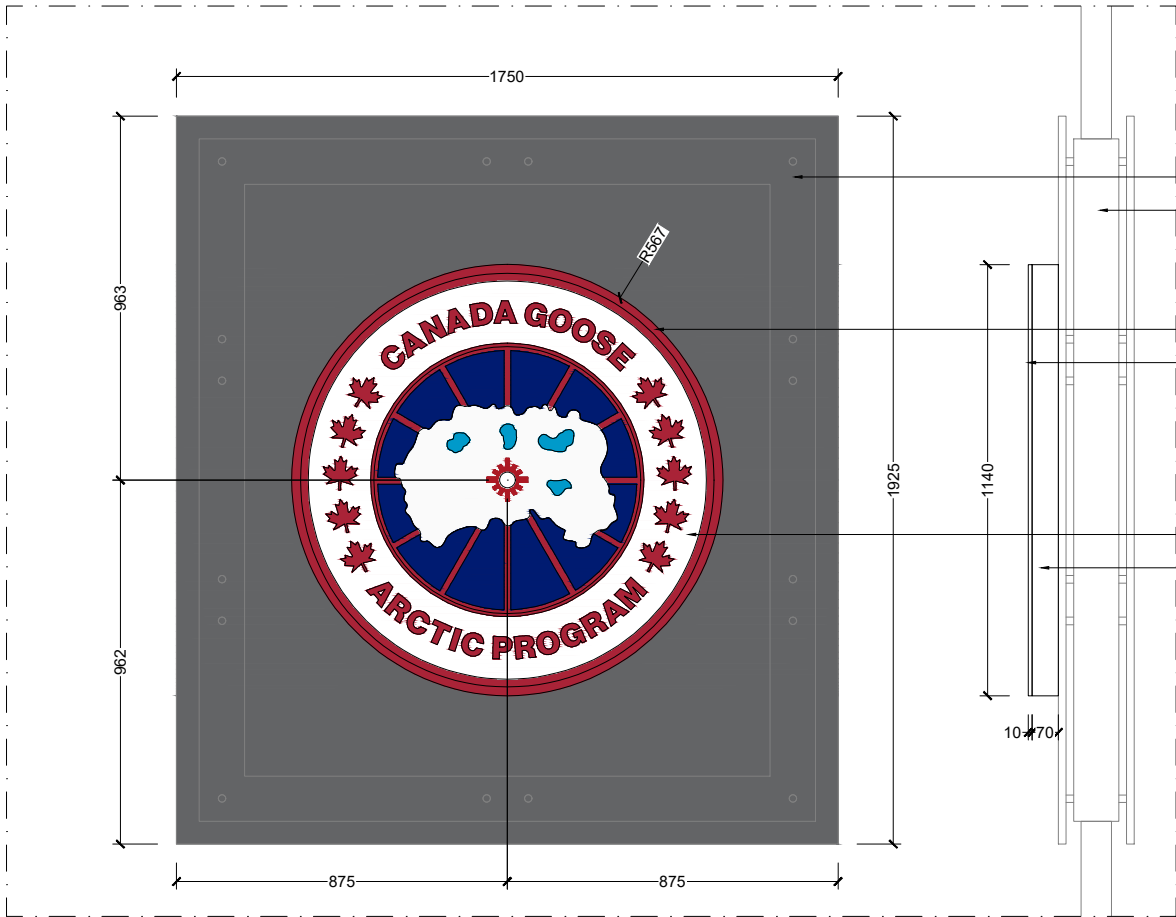


02 MAIN SIGNAGE DETAIL
A301 1:20 @A3

- 38x38mm stainless steel trim
- White mall logo
- 5mm clear acrylic panel, see detail 03
- Backlit white logo

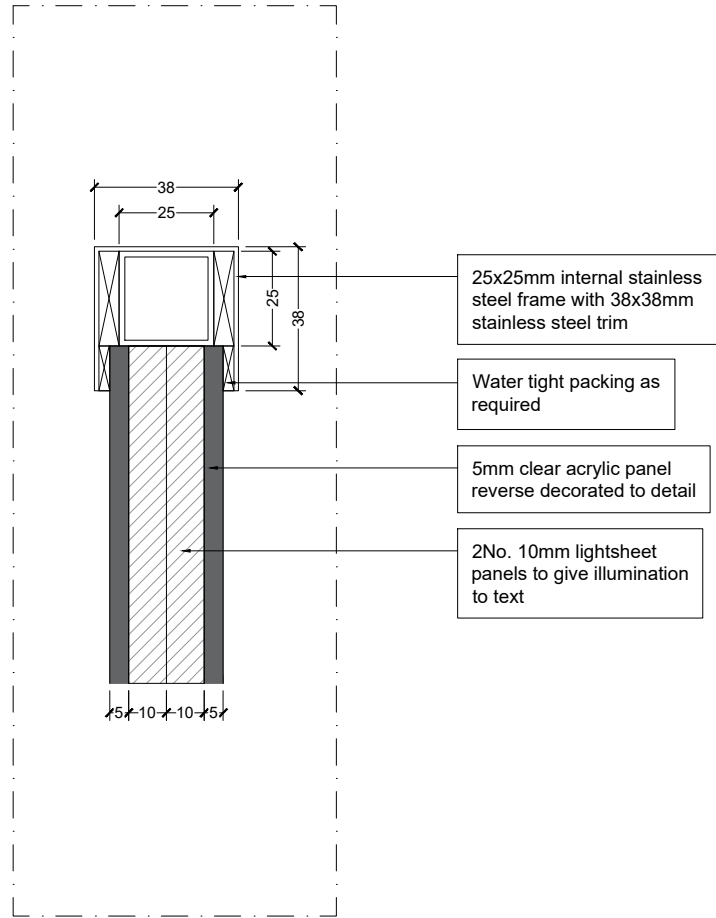

03 BLADE SIGN DETAIL
A301 1:2 @A3

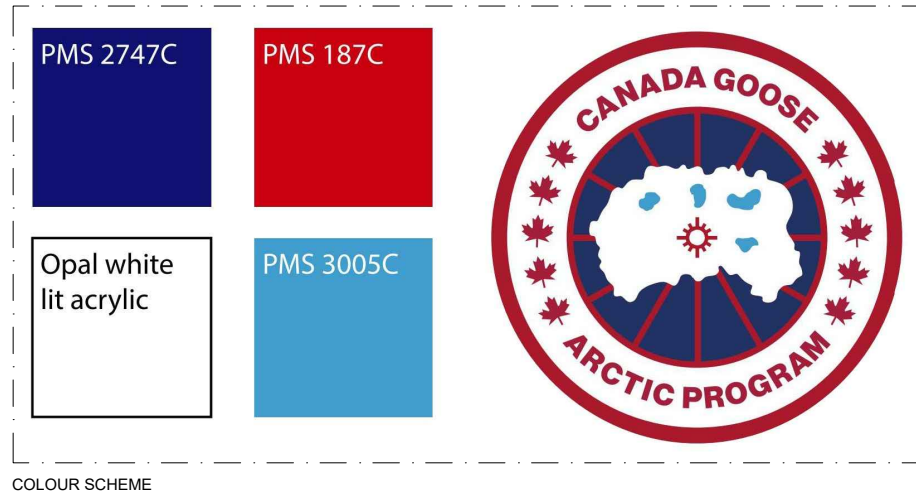

COLOUR SCHEME

VALOR Ltd Design & Build:
Barley Mow Centre
Unit LG.03 - 10 Barley Mow Passage
Chiswick - London W4 4PH

Copyright of this drawing is owned by VALOR Ltd
Do not reproduce, distribute without written consent.


The General Contractor and/or all Sub-contractors working from these drawings and specifications to contact the architect or his representative regarding measurements, should such measurements not appear correct, add up properly or scale correctly to the indicated size.

GENERAL NOTES

- The General Contractor and/or Sub-contractors are responsible for checking out dimensions, tolerances and references on site prior to preparing any working drawings, fabrication or construction works.
- All dimensions are in millimetres unless specified otherwise.
- Drawing to be printed in colours.

LEGEND DEMOLITIONS

KEY PLAN

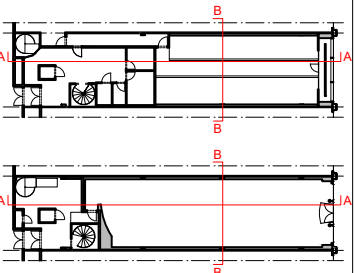

-	ISSUED for planning	12.07.2021
REV	DESCRIPTION	DATE



CLIENT

CANADA GOOSE

PROJECT

CANADA GOOSE STORE
UNIT 8-9 MULTTREES WALK
EH1 3DQ EDINBURGH

DRAWING TITLE

FASCIA SIGN DETAIL

SCALE	1:20 @A3	PROJECT No.	2110
DRAWN	CSM	DRAWING STATUS	ISSUED for planning
DATE	12.07.2021		

DRAWING NUMBER

PA - A301