

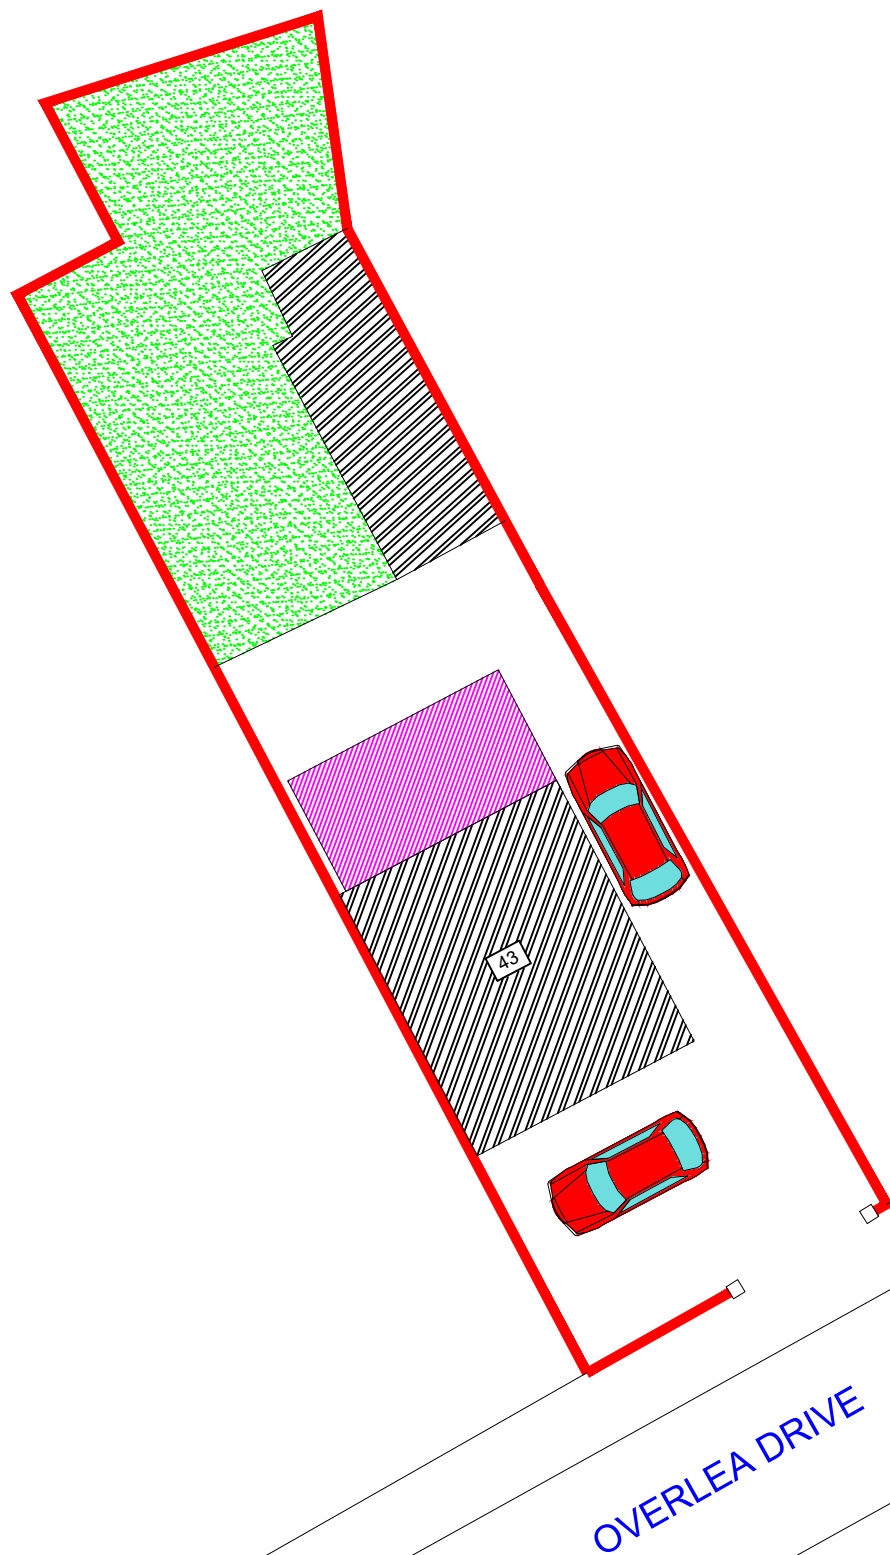


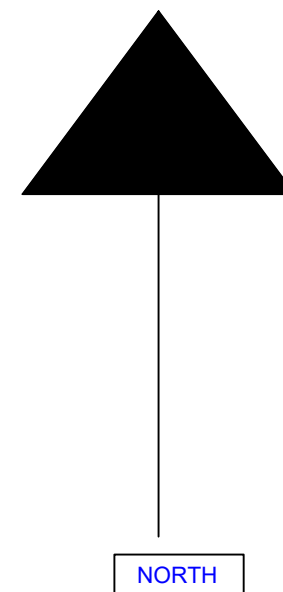

KEY

	PROPOSED SINGLE STOREY ELEMENT
	EXISTING
	GARDEN/GRASS
	CONCRETE/PAVING

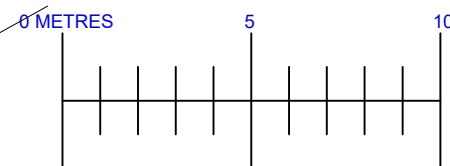

ref: 1262 SITE PLAN
SCALE 1:200 @a3

Single storey extension
at 43 Overlea Drive
Burnage

BARRY CULLEN
ARCHITECTURE
email: barrycullen_bc@yahoo.co.uk
mob: 07851262695

