

General Notes


Do not scale from this drawing. Only work to written dimensions.

All site dimensions shall be verified by the Contractor on site prior to commencing any works.


This drawing is the property of Studio Square and copyright is reserved by them. The drawing is not to be copied or disclosed by or to any unauthorised persons without the prior written consent of Studio Square.




External Stair and Canopy Precedent Image

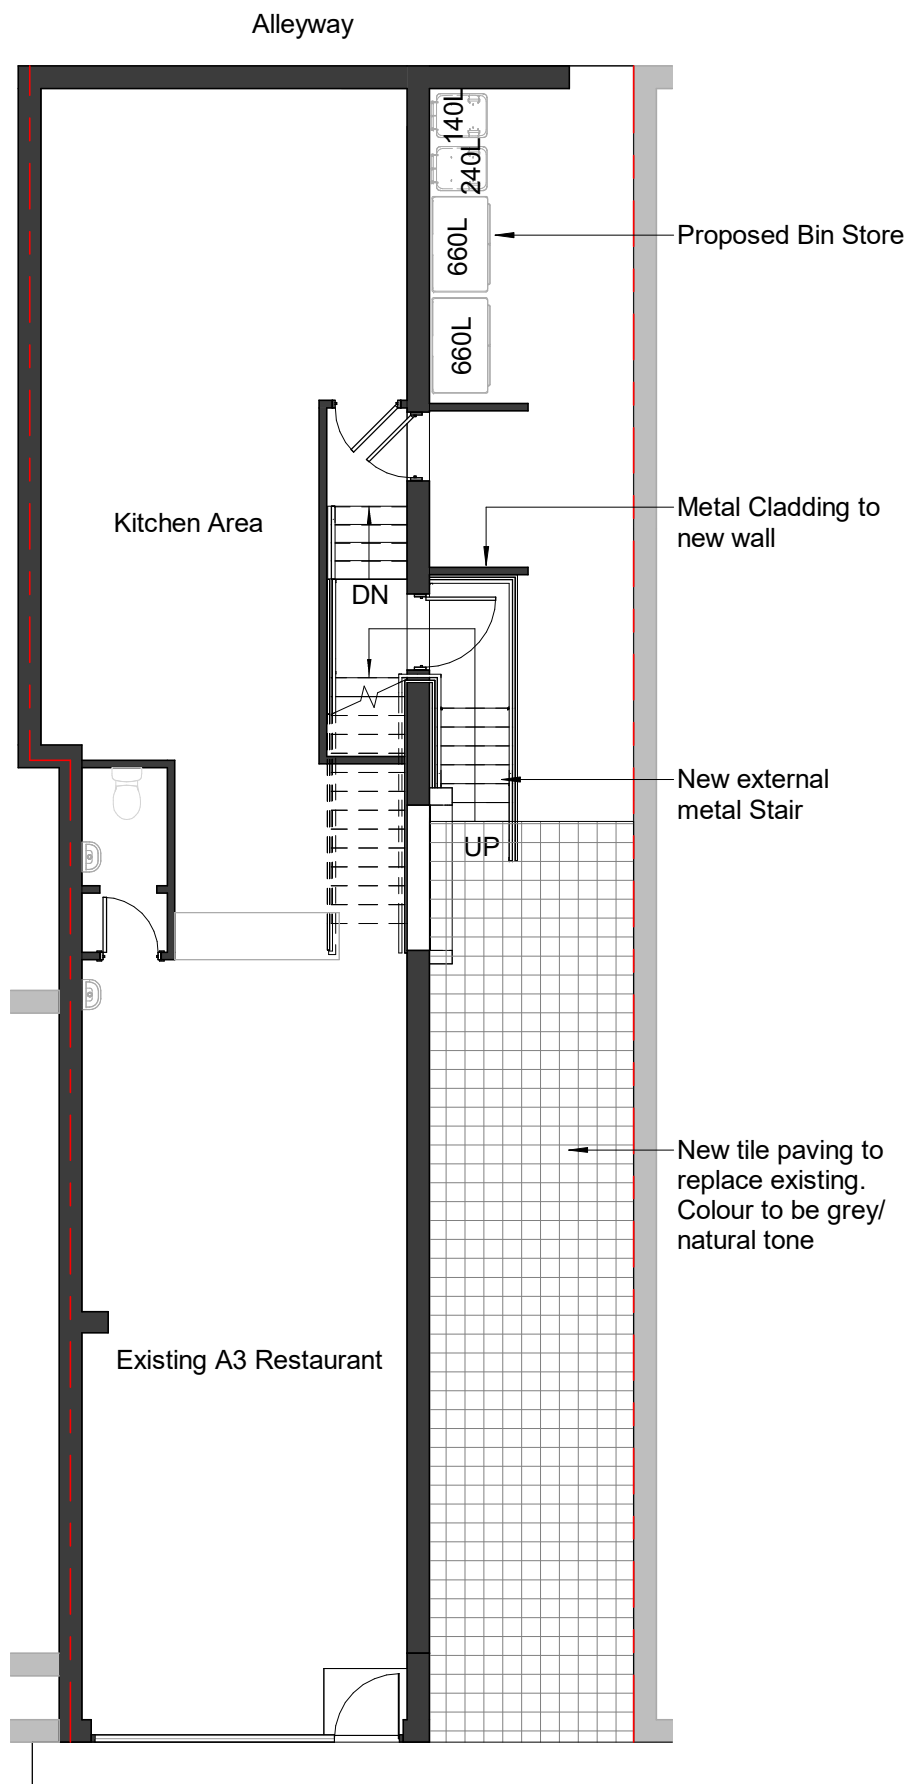


Proposed Ground Floor Plan

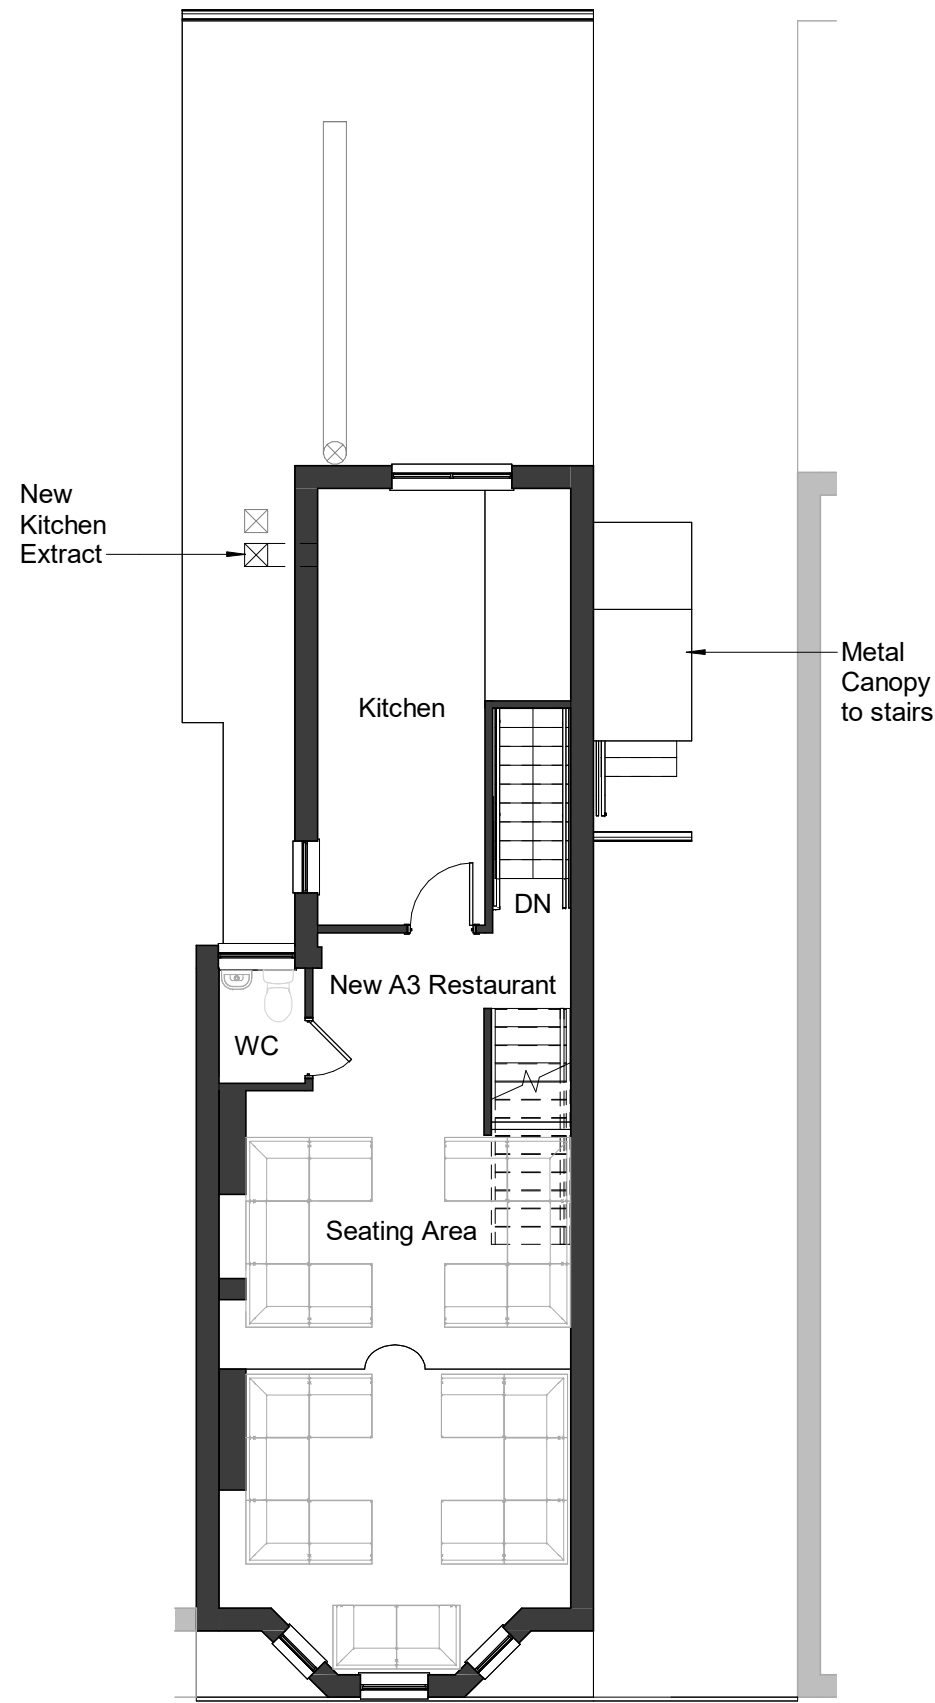


Proposed First Floor Plan

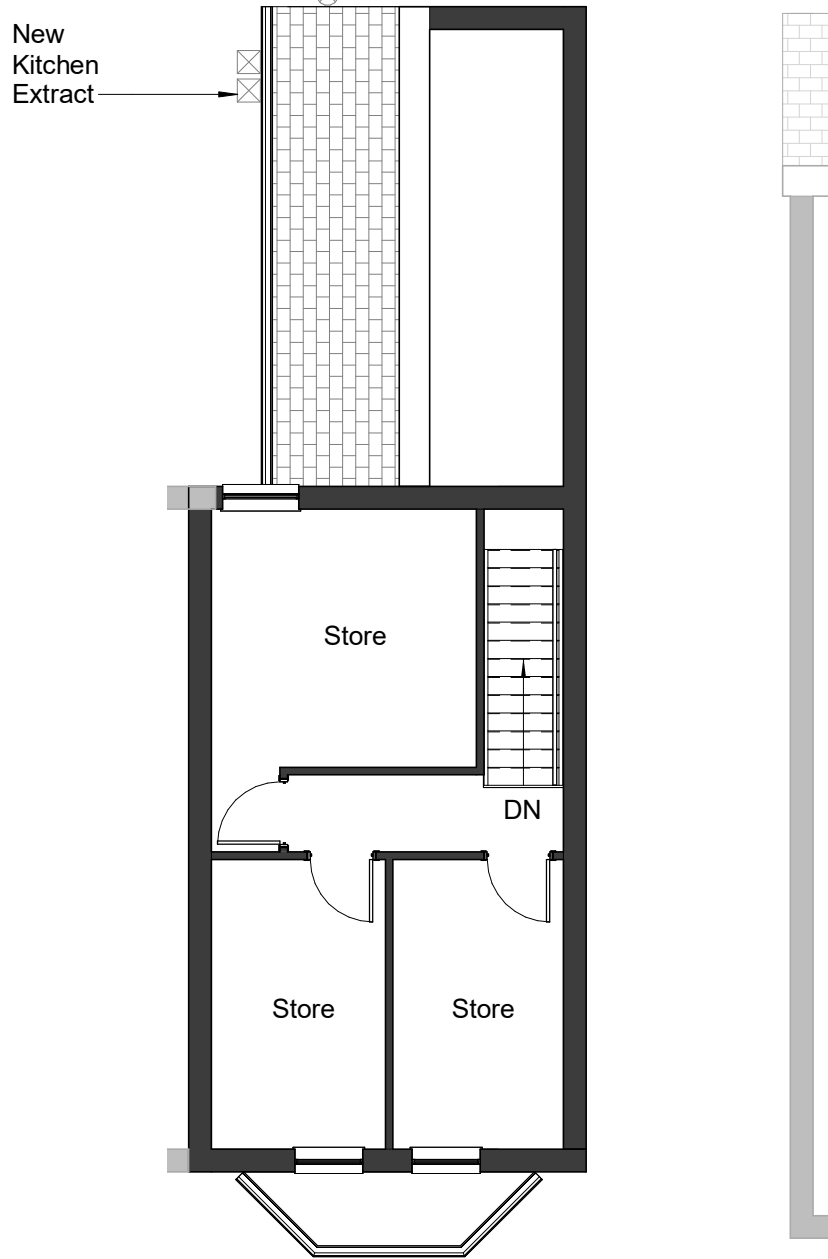

Proposed Second Floor Plan
(No change)

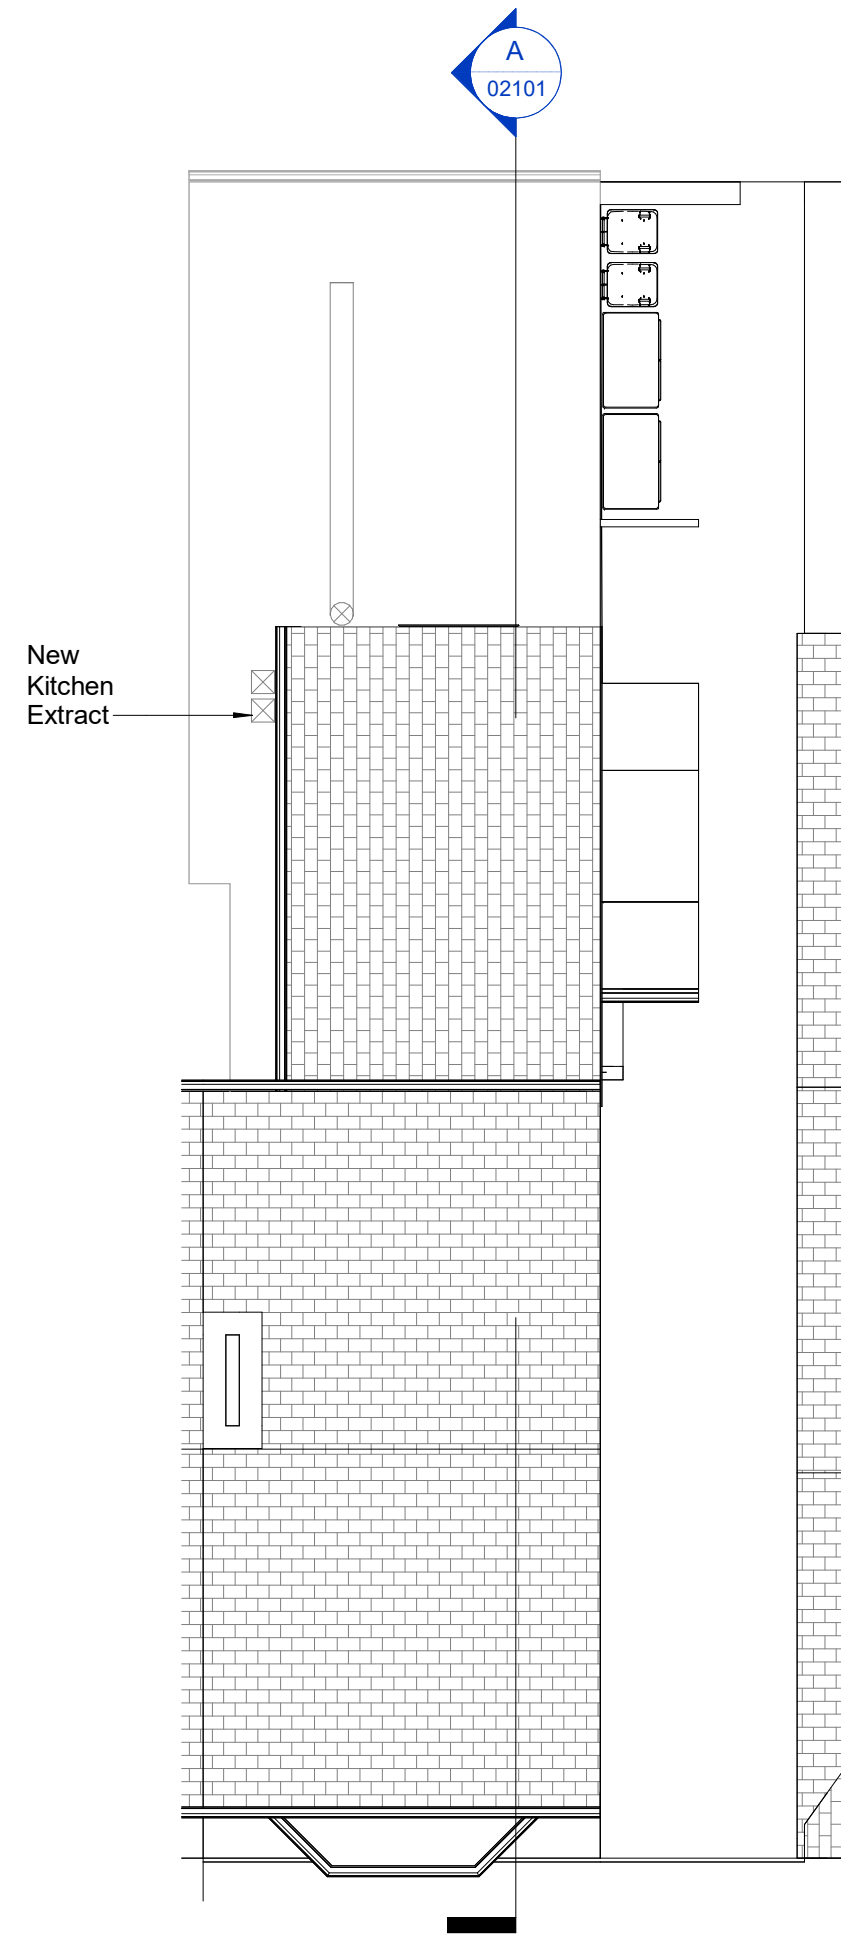

Proposed Roof Plan

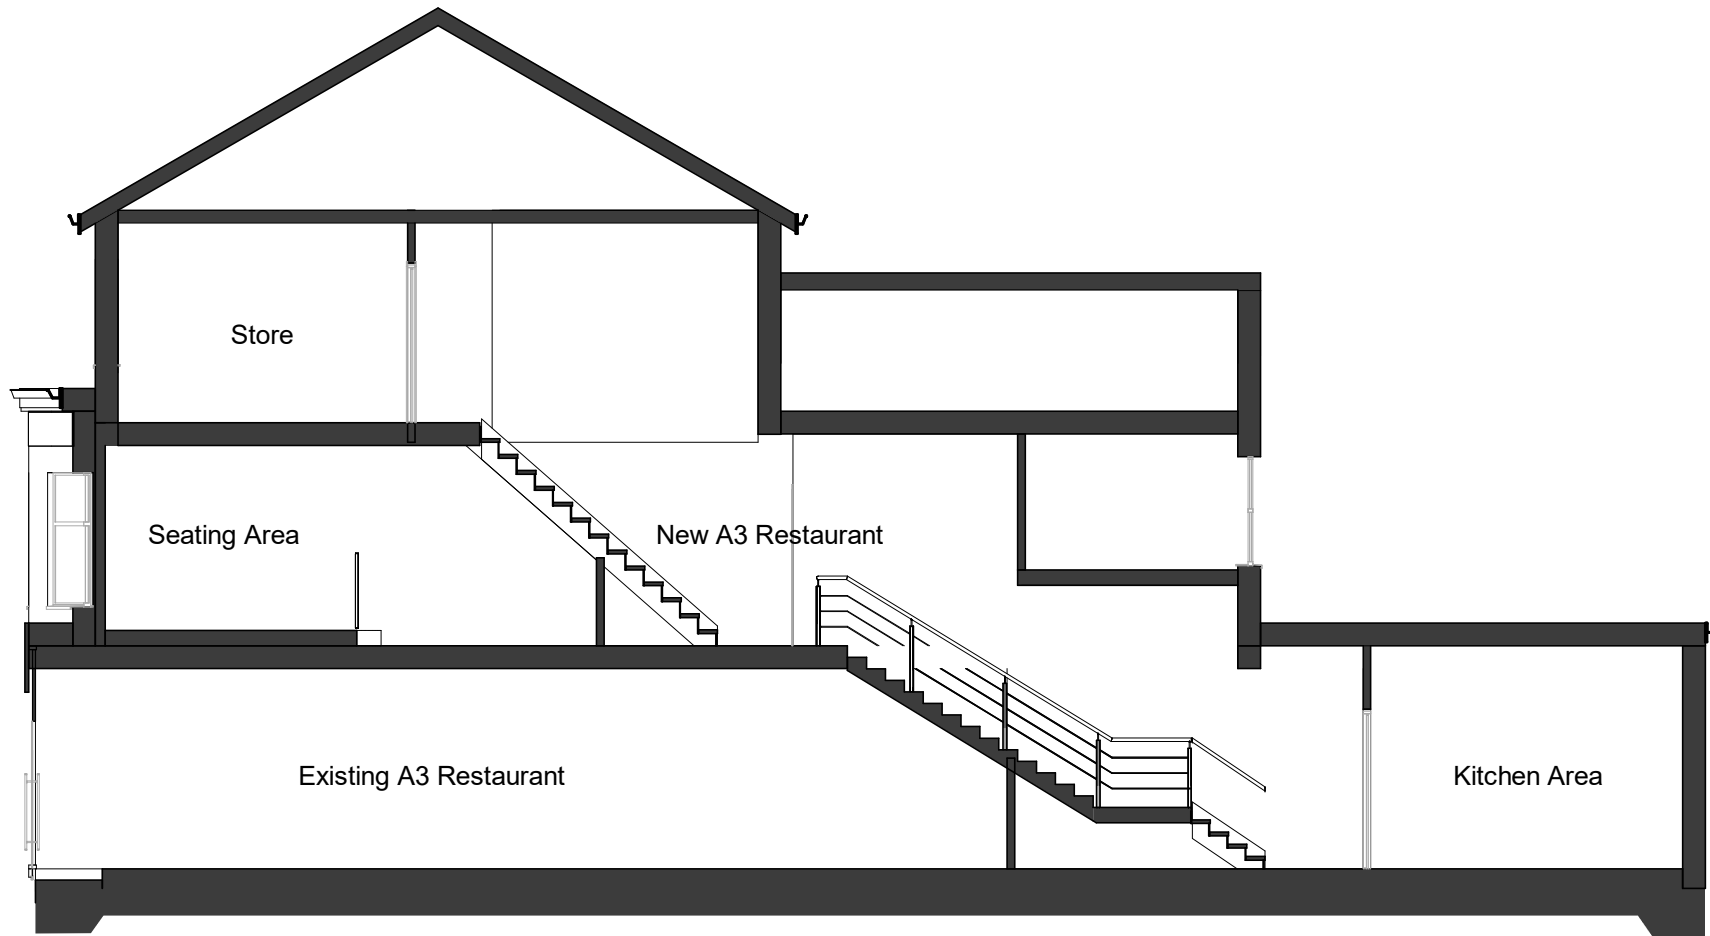


Section A-A



Proposed (Front) Elevation



Proposed (Side) Elevation

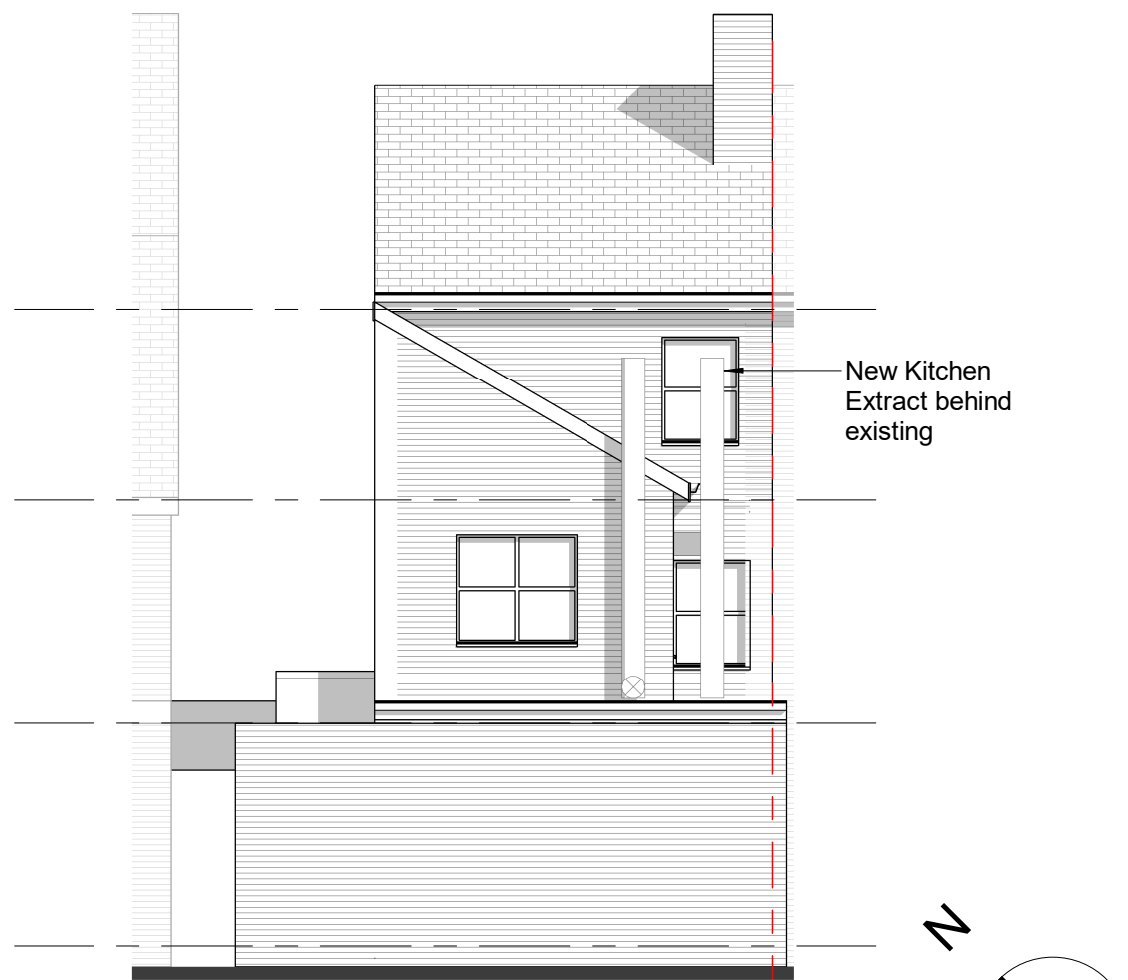

Proposed (rear) elevation

REV.	DATE	AMENDMENT
P01	28.03.2022	Issue for Planning
P02	17.05.2022	Planning Update

CLIENT

Wrap & Curry

PROJECT

Wrap & Curry

Scale @ A1 1 : 100
Status Stage 2
Drawn By AR
Date 28/03/22

Sheet Name:

Proposed:
GA Plans, Elevations and Section

STATUS	PURPOSE FOR ISSUE	Project NO.
S2	Planning	1048
Project No.	Orig. Zone Level Type Role Dwg.No.	Rev.
1048	SSQ · XX · XX · DR · A · 02101	P02

STUDIO SQUARE

The Studio. No. 90 New North Road, Huddersfield, HD1 5NE
Email. hello@studio-square.co.uk
Web. www.studio-square.co.uk