



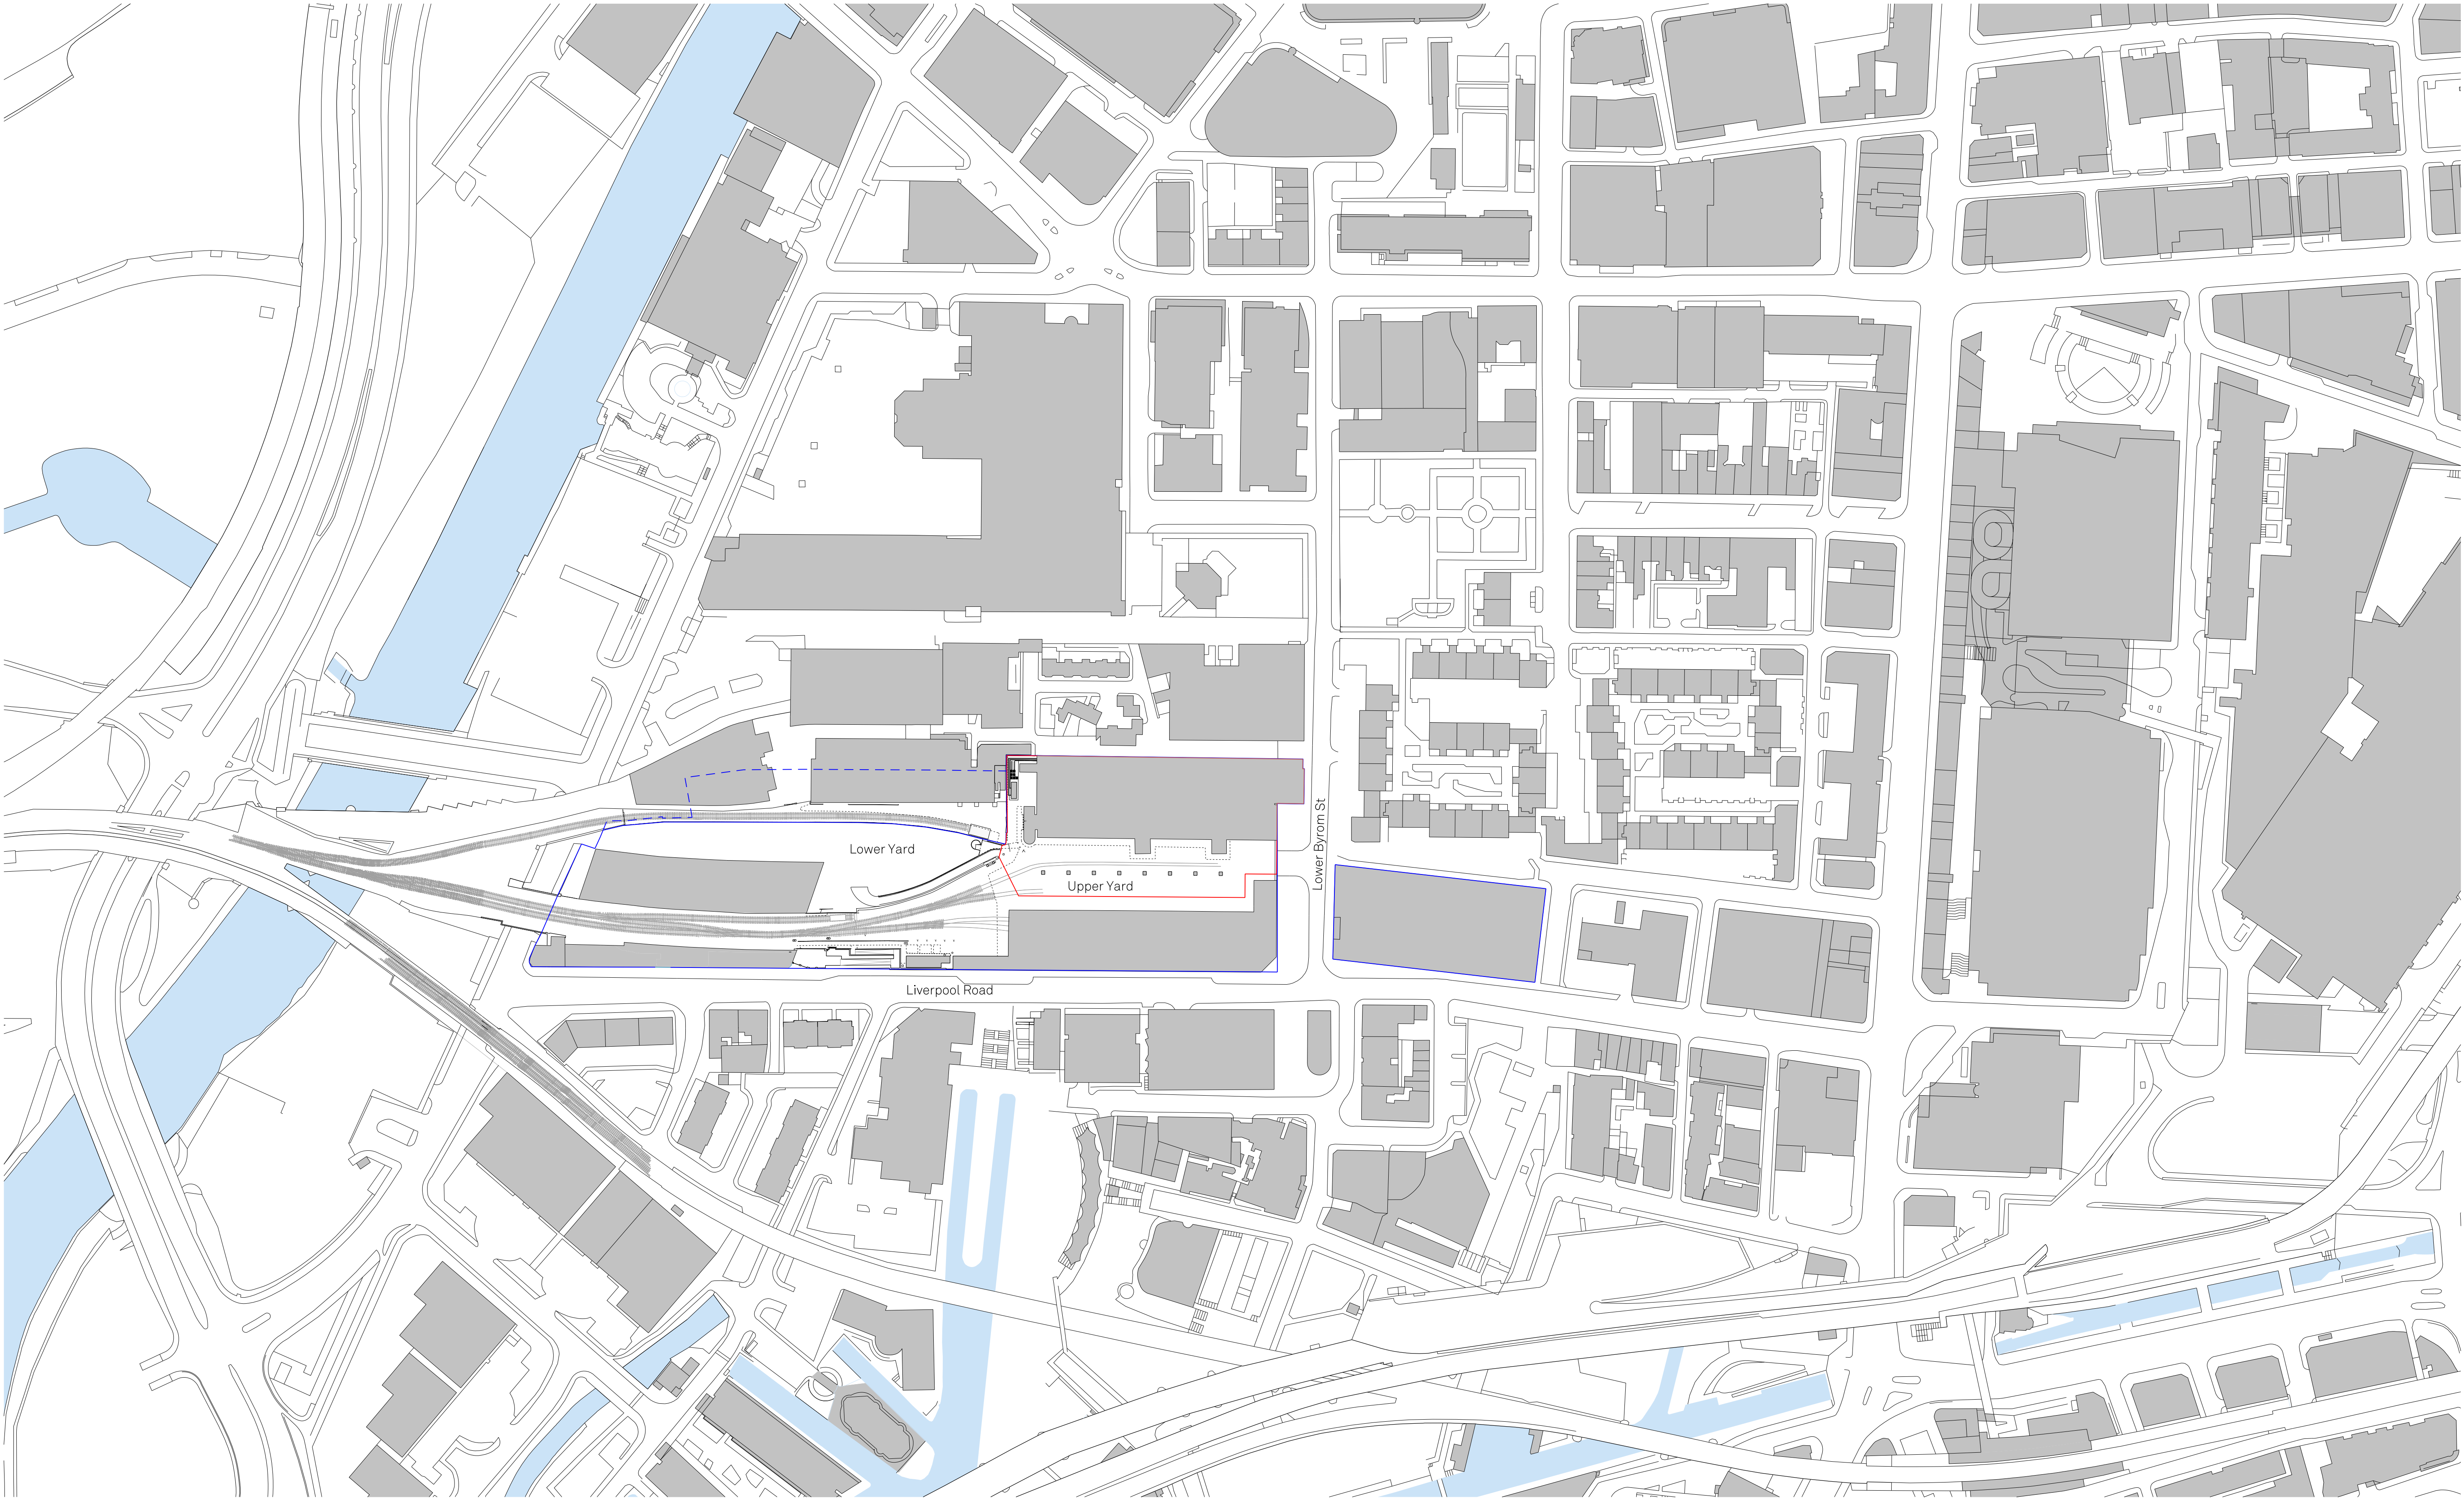

Revision	Description	Drawn/Check	Date
P1	Planning	CB0/ML	20/04/21

Key	
	Site boundary
	Ownership boundary
	Ownership/site below ground level

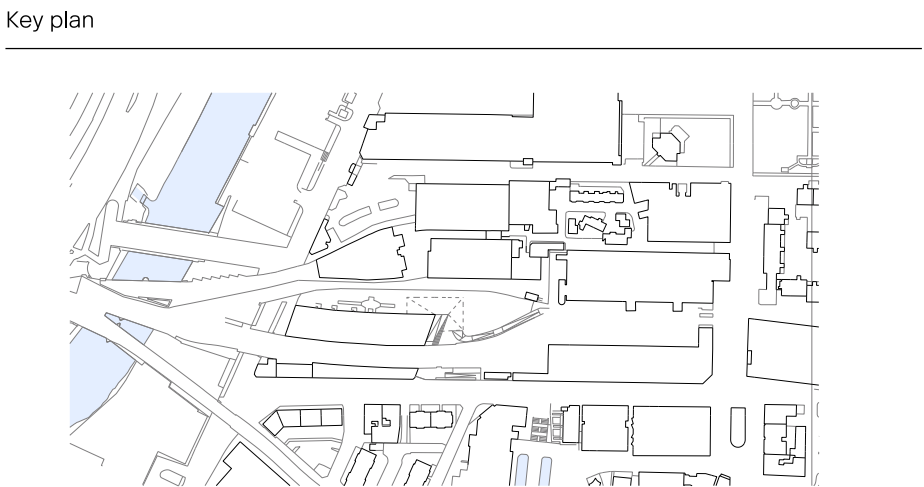


CARMODY GROARKE

Drawings are based on survey information provided and subject to changes to accommodate existing building structure and services installation. We have noted discrepancies in the survey information and clarification required following further site investigations by the contractor on site. Do not scale from drawing. Errors to be reported immediately to the Architect. All dimensions must be verified on site. To be read in conjunction with all relevant Architects' Services and Structural Engineers' drawings.

© Carmody Groarke Limited.

Carmody Groarke Limited, 67-74 Saffron Hill, London EC1N 8QX
+44 (0)20 7836 2333 www.carmodygroarke.com


Drawing name		Drawing number	
Site Location Plan		321_1A_X_00_00	
Date of current issue		Issue	
20th April 2021		Planning	
Project name	Power Hall & Decarbonisation	Scale/format	1:1250@A1
Client	Science + Industry Museum	Drawn/Checked	ML
Project number	321	Approved	AMF
		CAD Reference	P/Projects/321/CAD/sheets

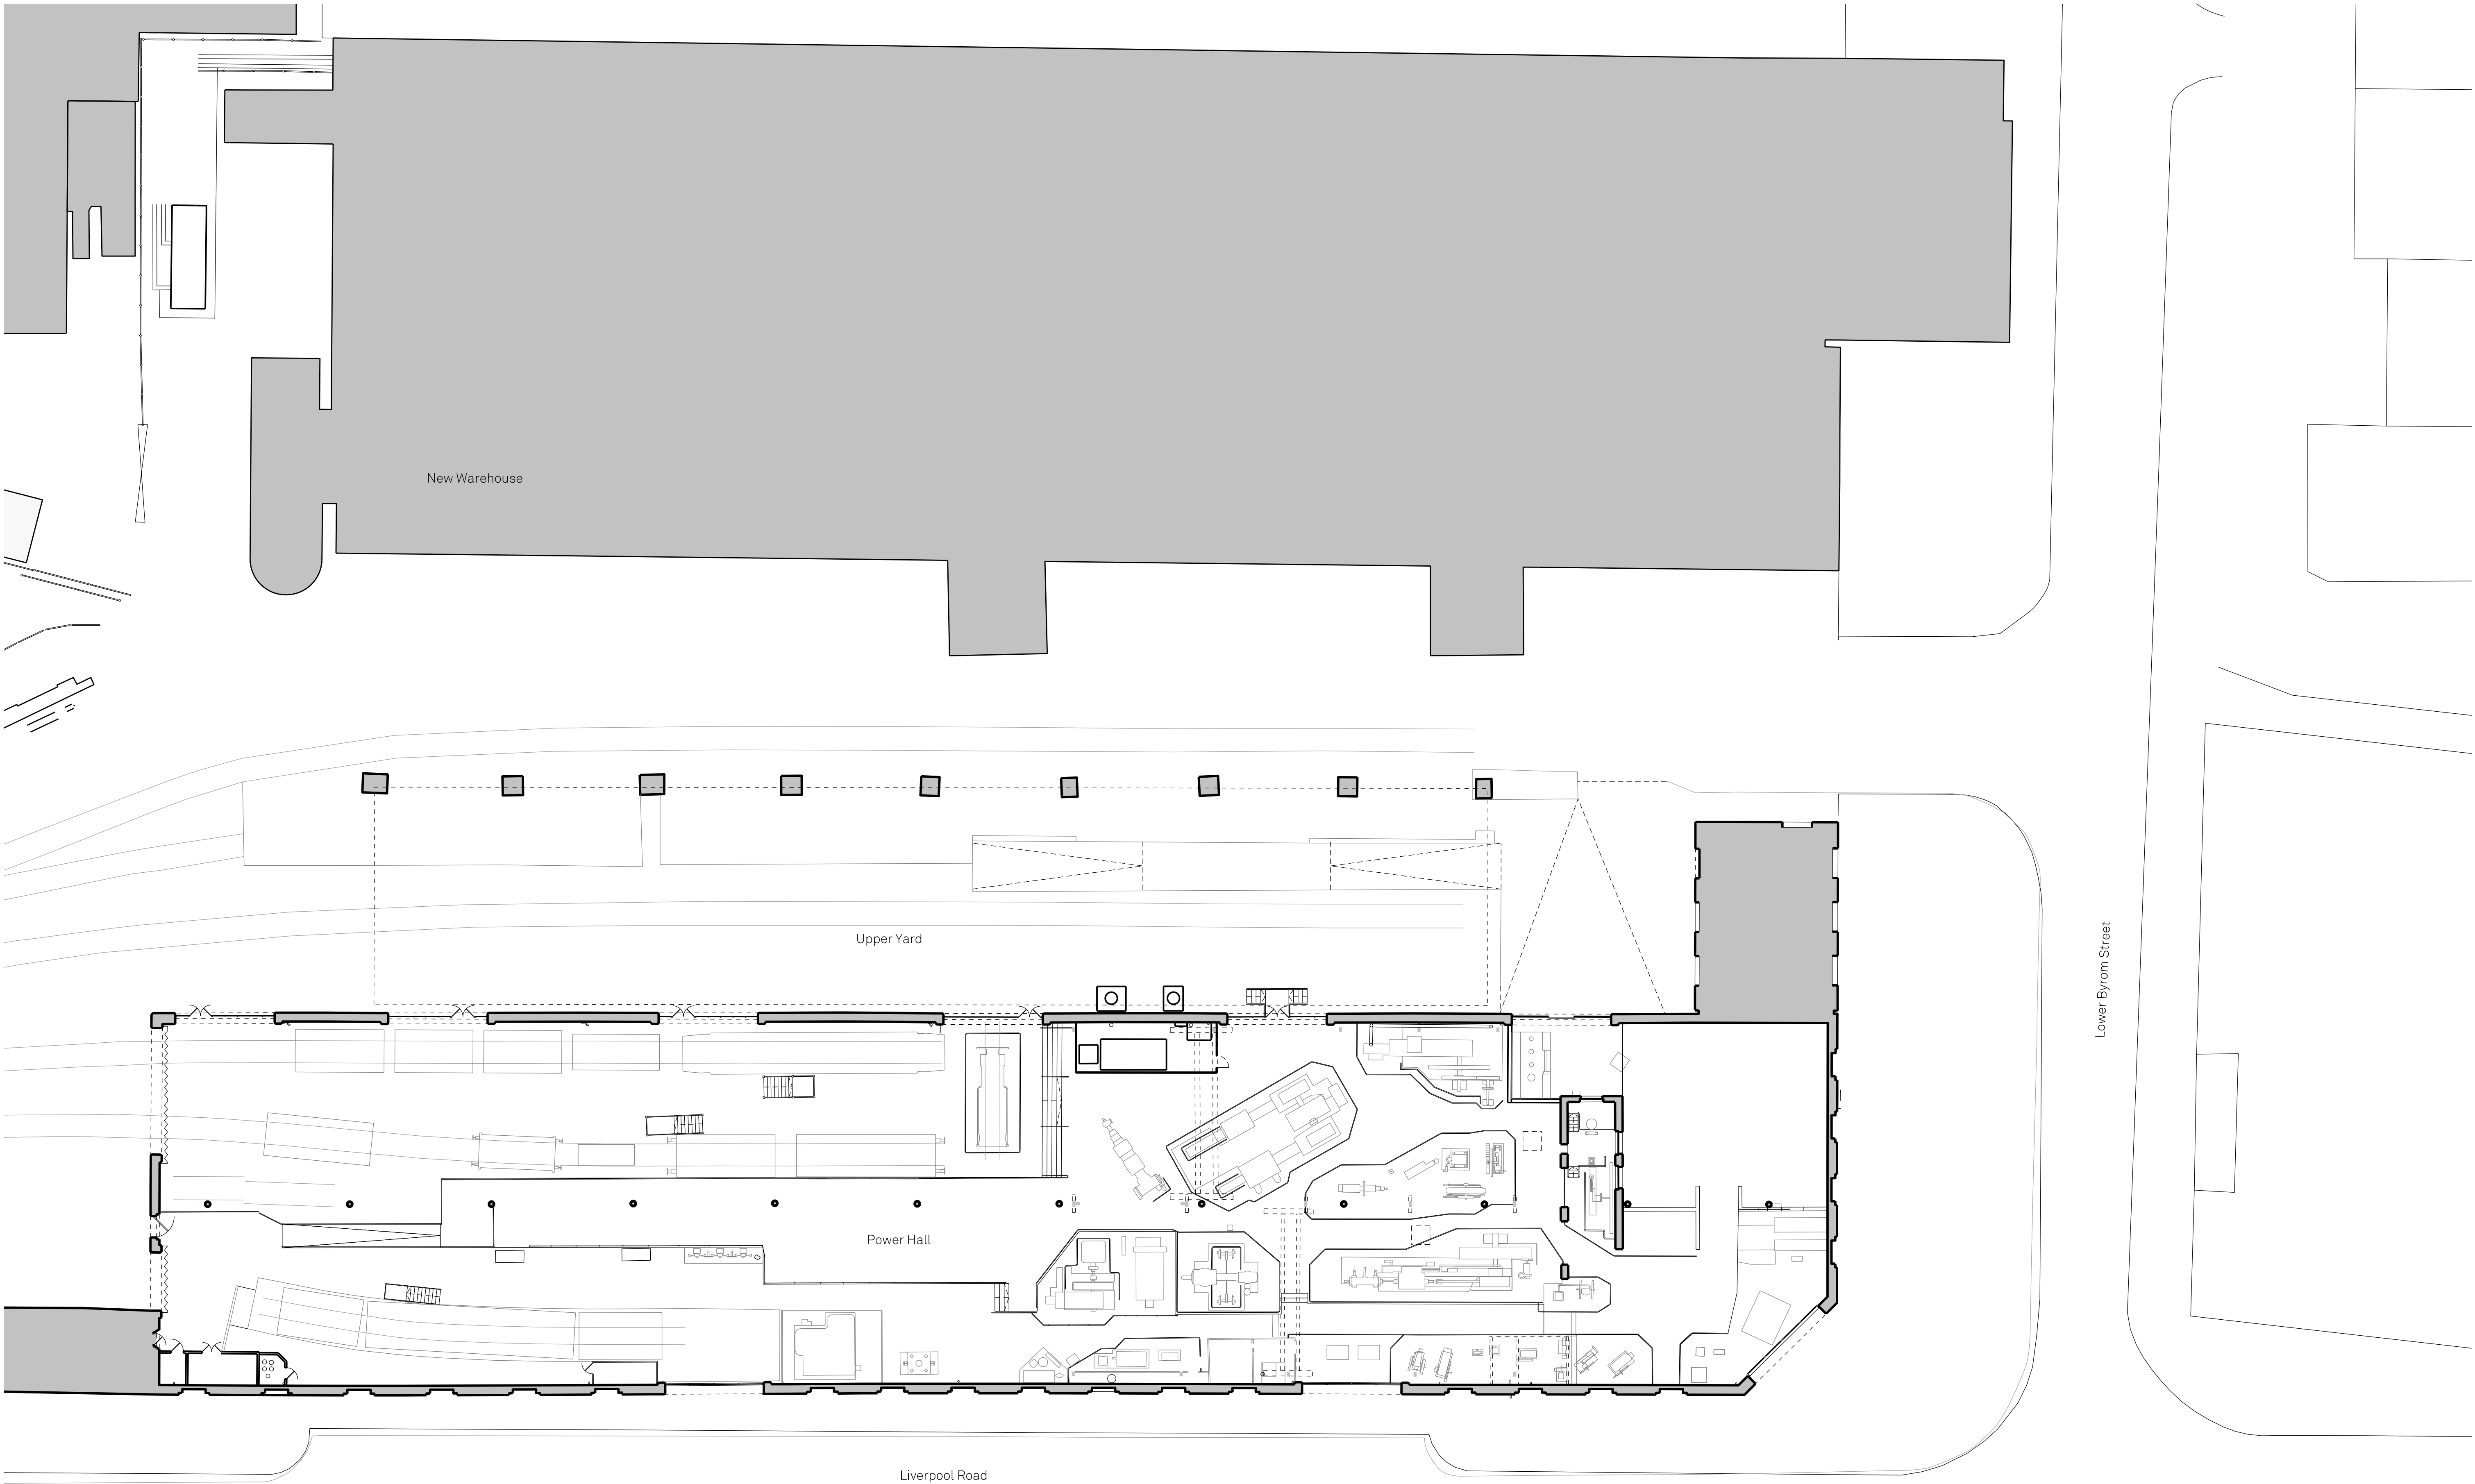

Revision	Description	Drawn/Check	Date
P1	Planning	CB0/ML	20/04/2021

Key

Key plan

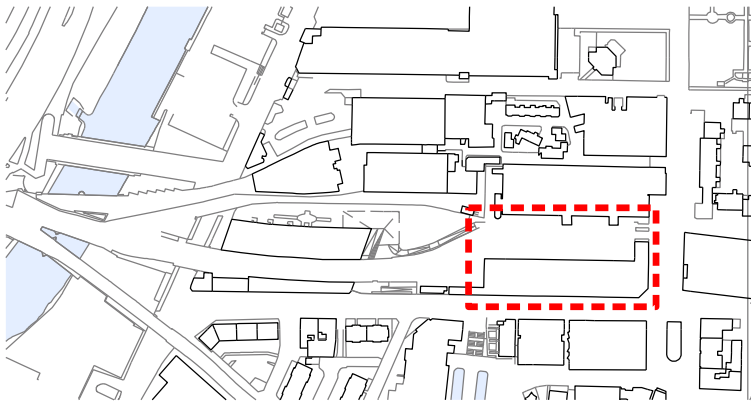


Drawings are based on survey information provided and subject to changes to accommodate existing building structure and services installation. We have noted discrepancies in the survey information and clarification required following further site investigations by the contractor on site. Do not scale from drawing. Errors to be reported immediately to the Architect. All dimensions must be verified on site. To be read in conjunction with all relevant Architects', Services and Structural Engineers' drawings.

© Carmody Groarke Limited.

CARMODY GROARKE



Carmody Groarke Limited, 67–74 Saffron Hill, London EC1N 8QX
+44 (0)20 7836 2333 www.carmodygroarke.com

Drawing name		Drawing number	
Existing Upper Yard Site Plan		321_1A_X_10_00	
Date of current issue		Issue	
20th April 2021		Planning	
Project name	Power Hall & Decarbonisation	Scale/format	1:200@A1
Client	Science + Industry Museum	Drawn/Checked	ML
Project number	321	Approved	AMF
		CAD Reference	P/Projects/321/CAD/sheets

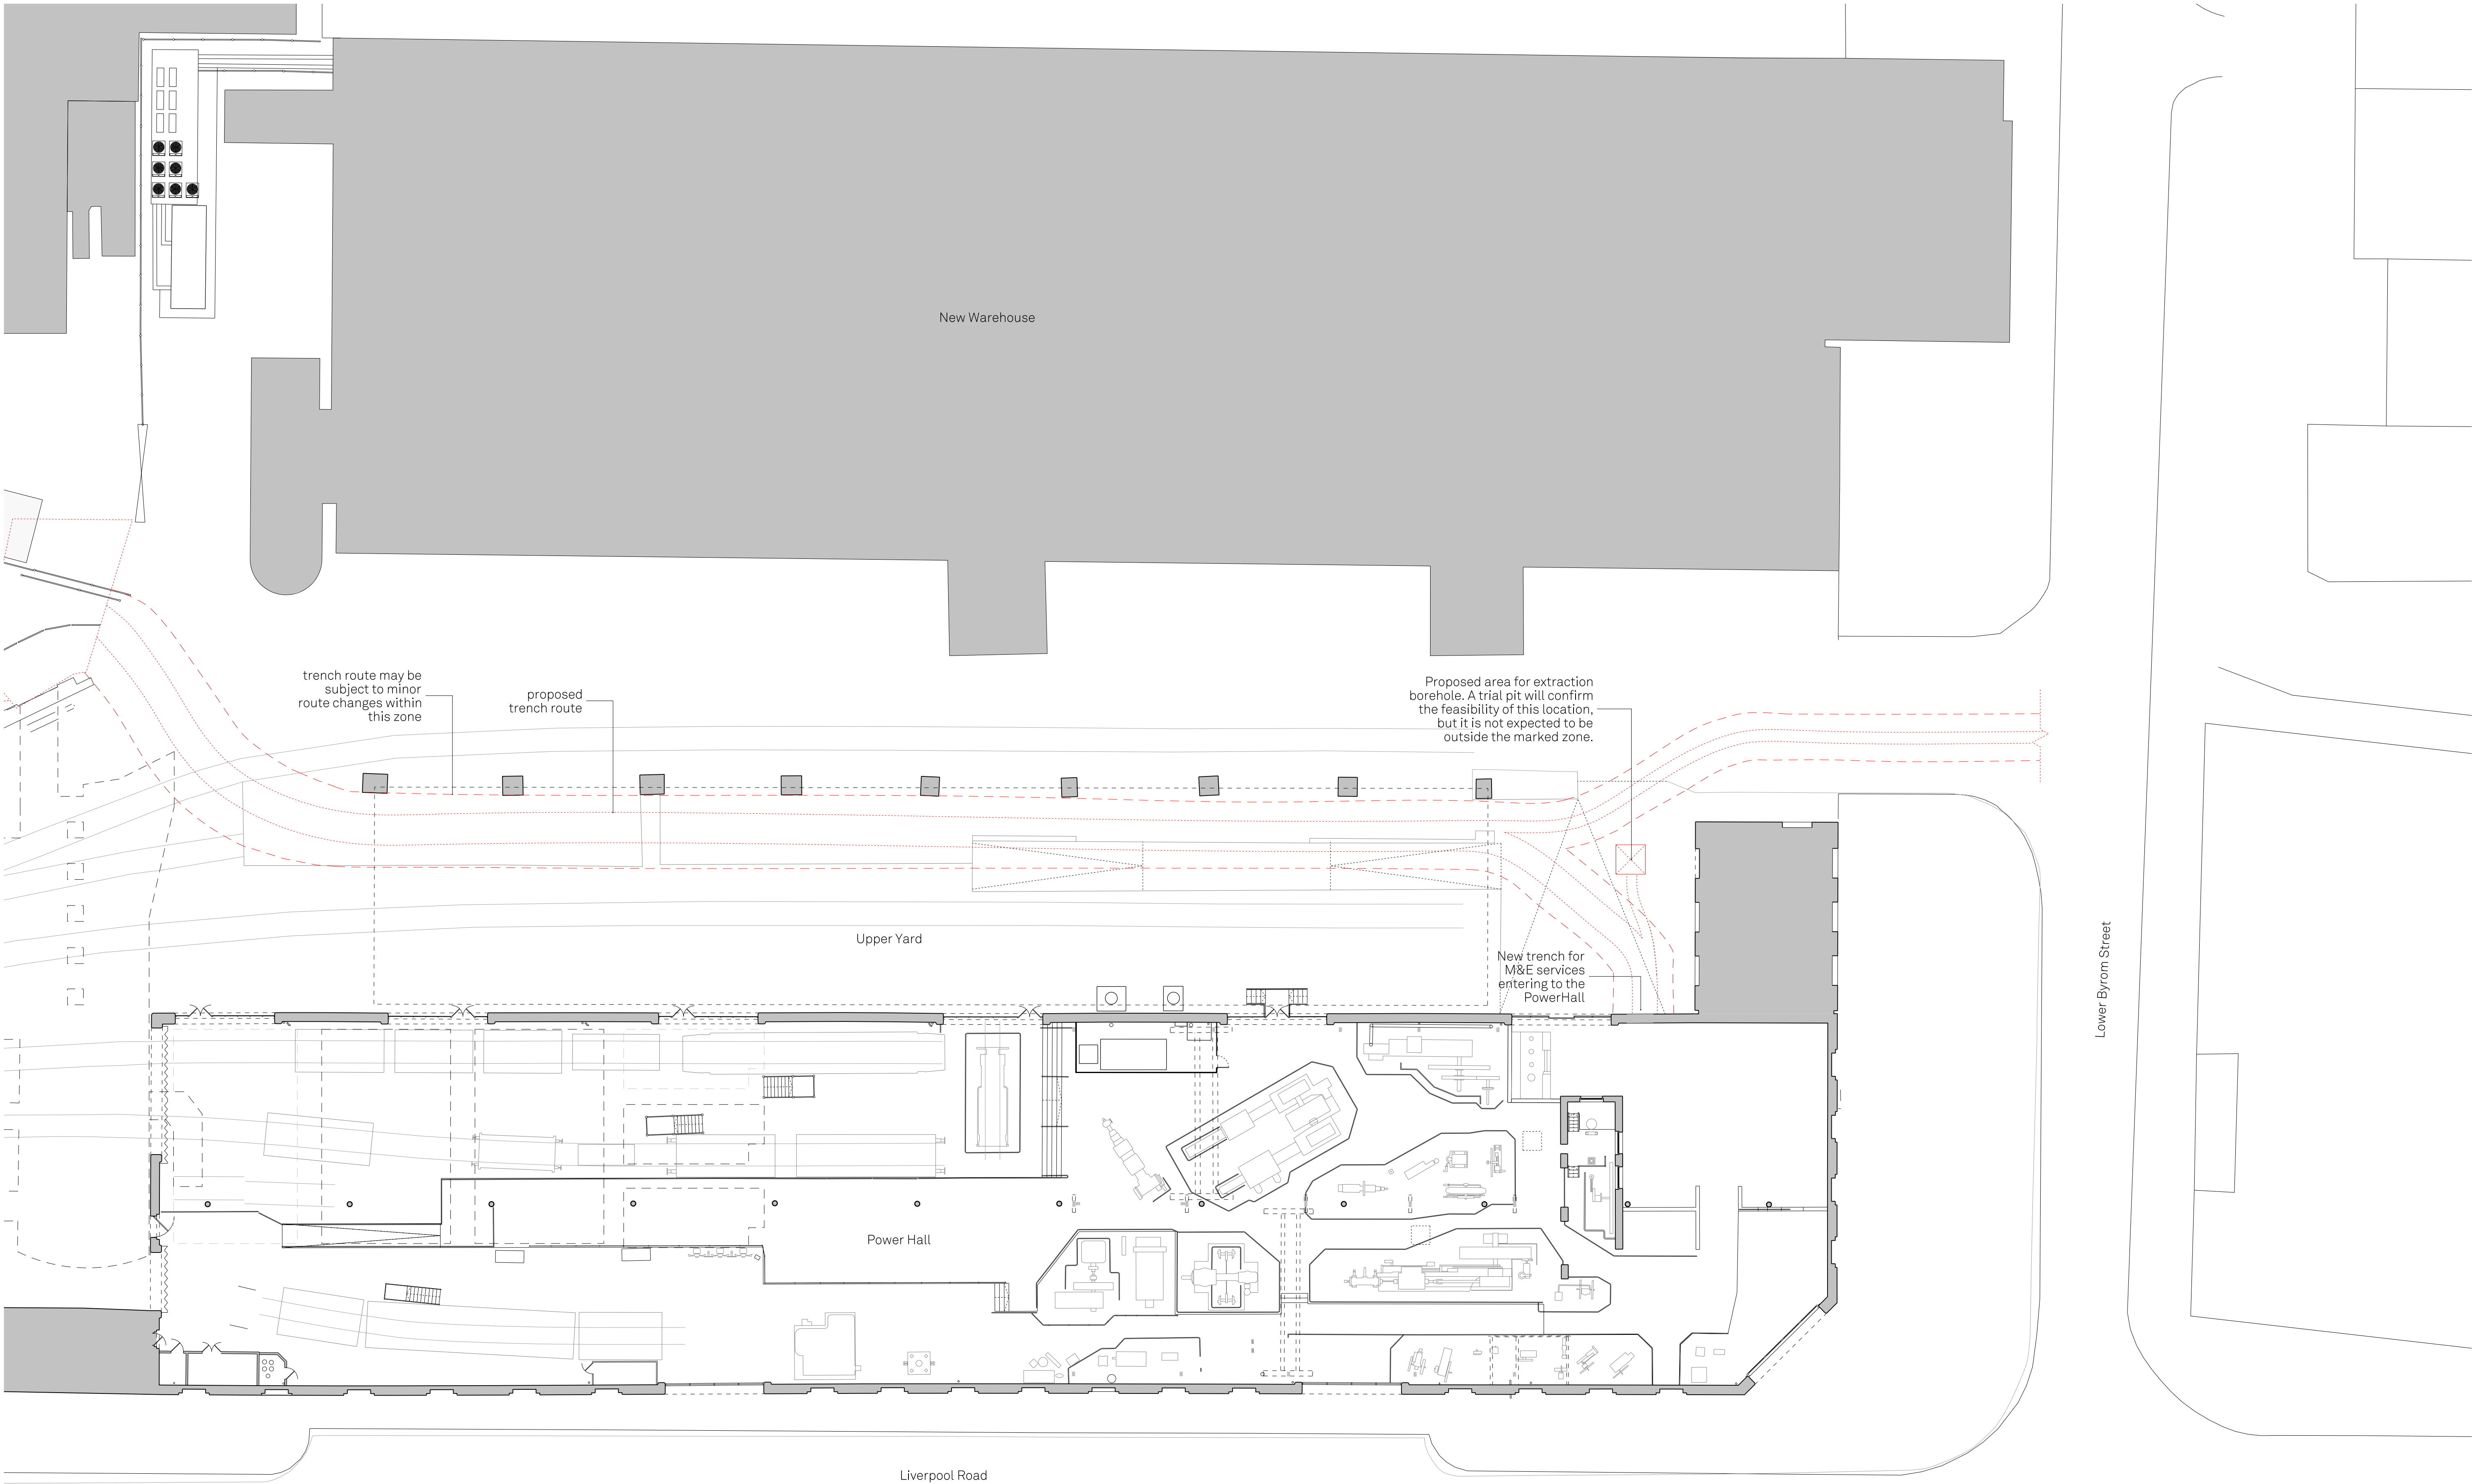

Revision	Description	Drawn/Check	Date
P1	Planning	CB0/ML	20/04/2021

Key
 Proposed new trench route

 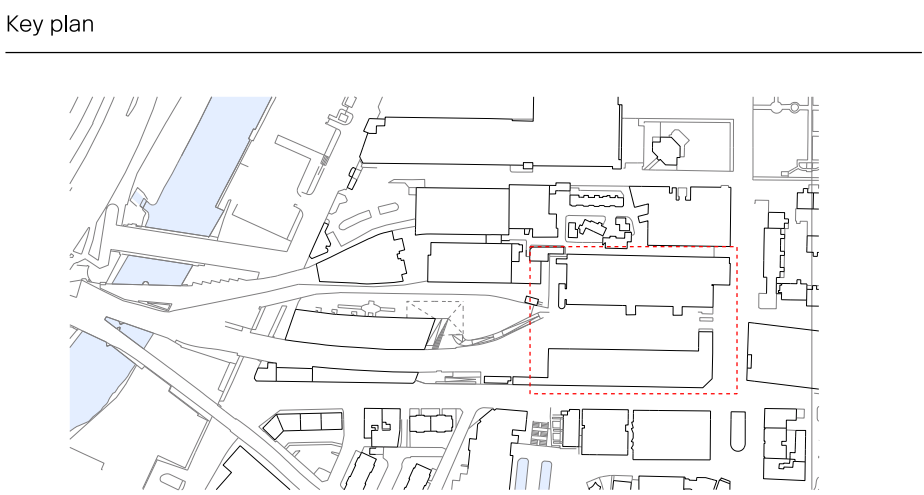


Drawings are based on survey information provided and subject to changes to accommodate existing building structure and services installation. We have noted discrepancies in the survey information and clarification required following further site investigations by the contractor on site. Do not scale from drawing. Errors to be reported immediately to the Architect. All dimensions must be verified on site. To be read in conjunction with all relevant Architects', Services and Structural Engineers' drawings.

© Carmody Groarke Limited.

CARMODY GROARKE


Carmody Groarke Limited, 67-74 Saffron Hill, London EC1N 8QX
+44 (0)20 7836 2333 www.carmodygroarke.com

Drawing name		Drawing number	
Proposed Upper Yard Site Plan		321_1A_P_10_00	
Date of current issue		Issue	
20th April 2021		Planning	
Project name	Power Hall & Decarbonisation	Scale/format	1:200@A1
Client	Science + Industry Museum	Drawn/Checked	ML
Project number	321	Approved	AMF
		CAD Reference	P/Projects/321/CAD/sheets

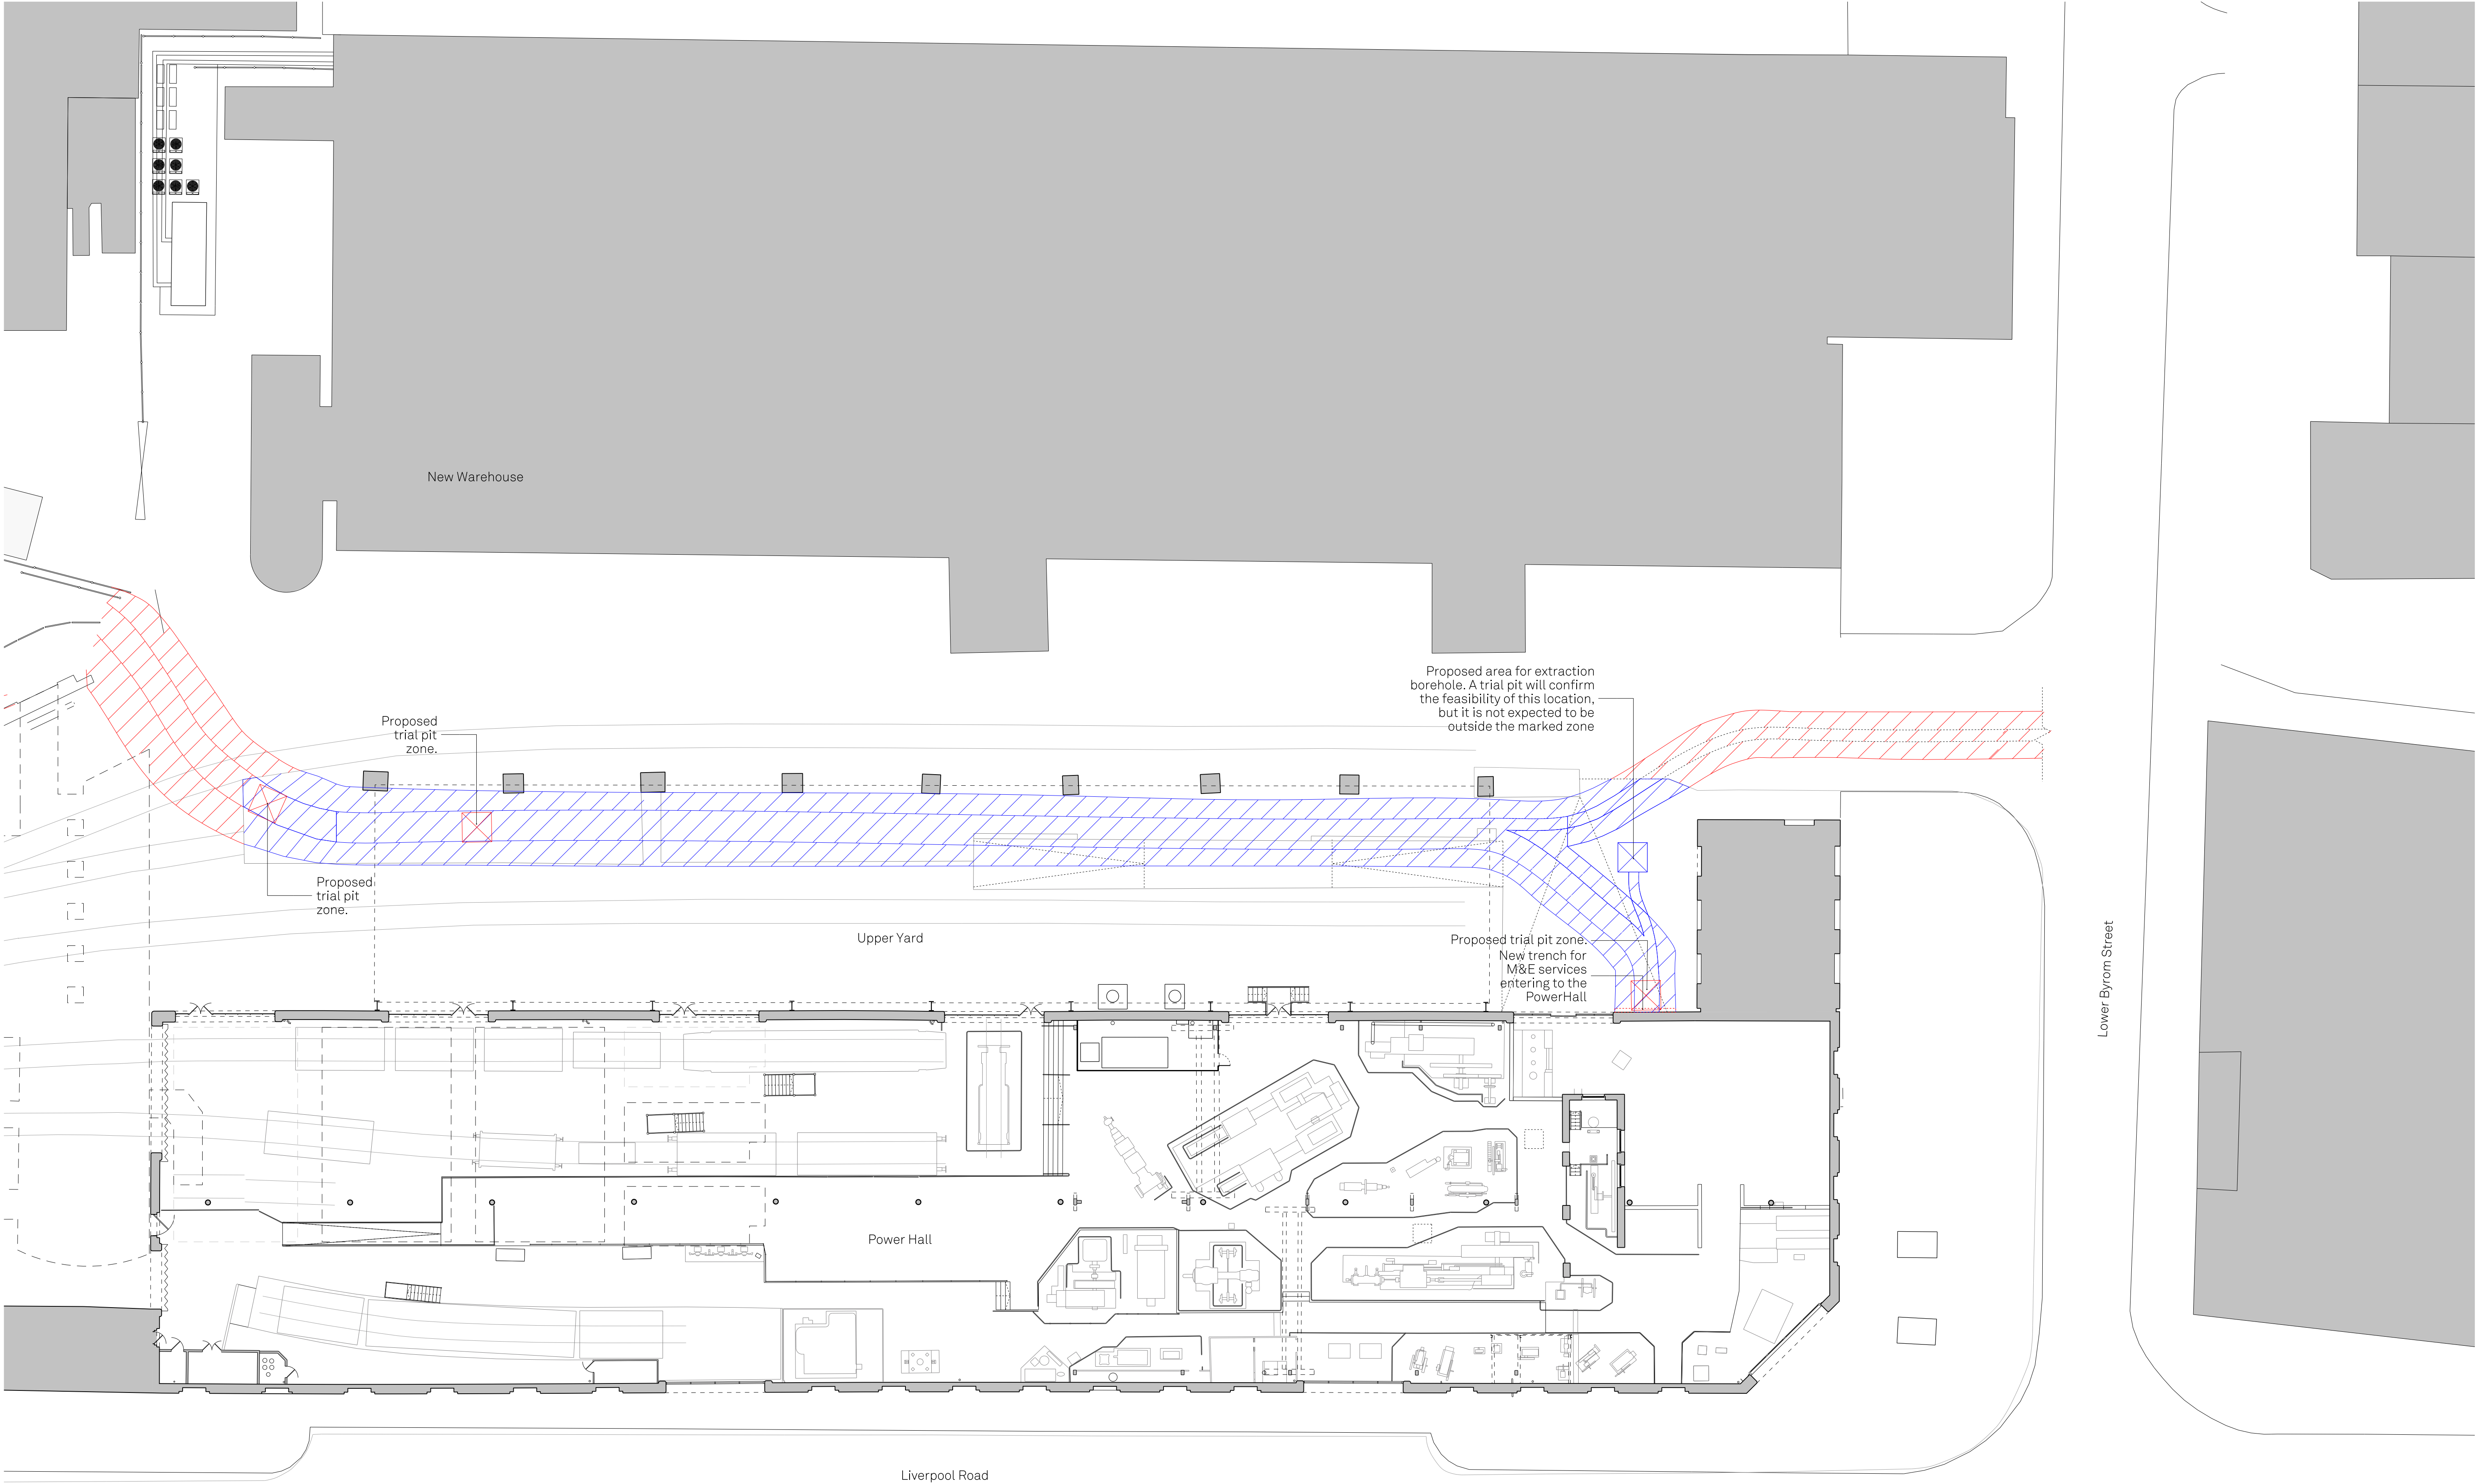

Revision	Description	Drawn/Check	Date
P1	Planning	CB0/ML	20/04/2021


- Key
- Application zones: Trench route within areas of historic setts and rails. Setts to be reinstated following trenching works.
 - Trench route within areas containing modern surfaces. Works to be agreed by exchange of correspondence with MCC.

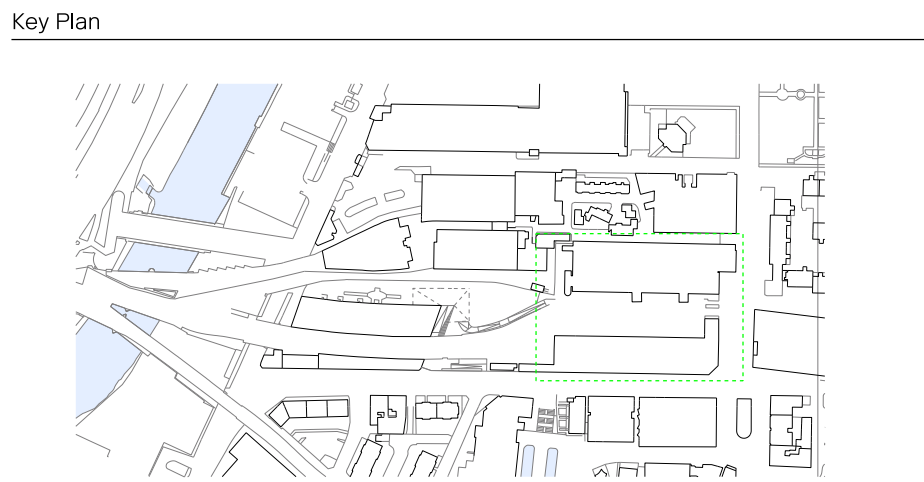

CARMODY GROARKE

Carmody Groarke Limited, 67-74 Saffron Hill, London EC1N 8QX
+44 (0)20 7836 2333 www.carmodygroarke.com


Drawing name		Drawing number	
Proposed Upper Yard Demolition Site Plan		321_1A_P_11_00	
Date of current issue		Issue	
20th April 2021		Planning	
Project name	Power Hall & Decarbonisation	Scale/format	1:200@A1
Client	Science + Industry Museum	Drawn/Checked	ML
Project Number	321	Approved	AMF
		CAD reference	P/Projects/321/CAD/sheets

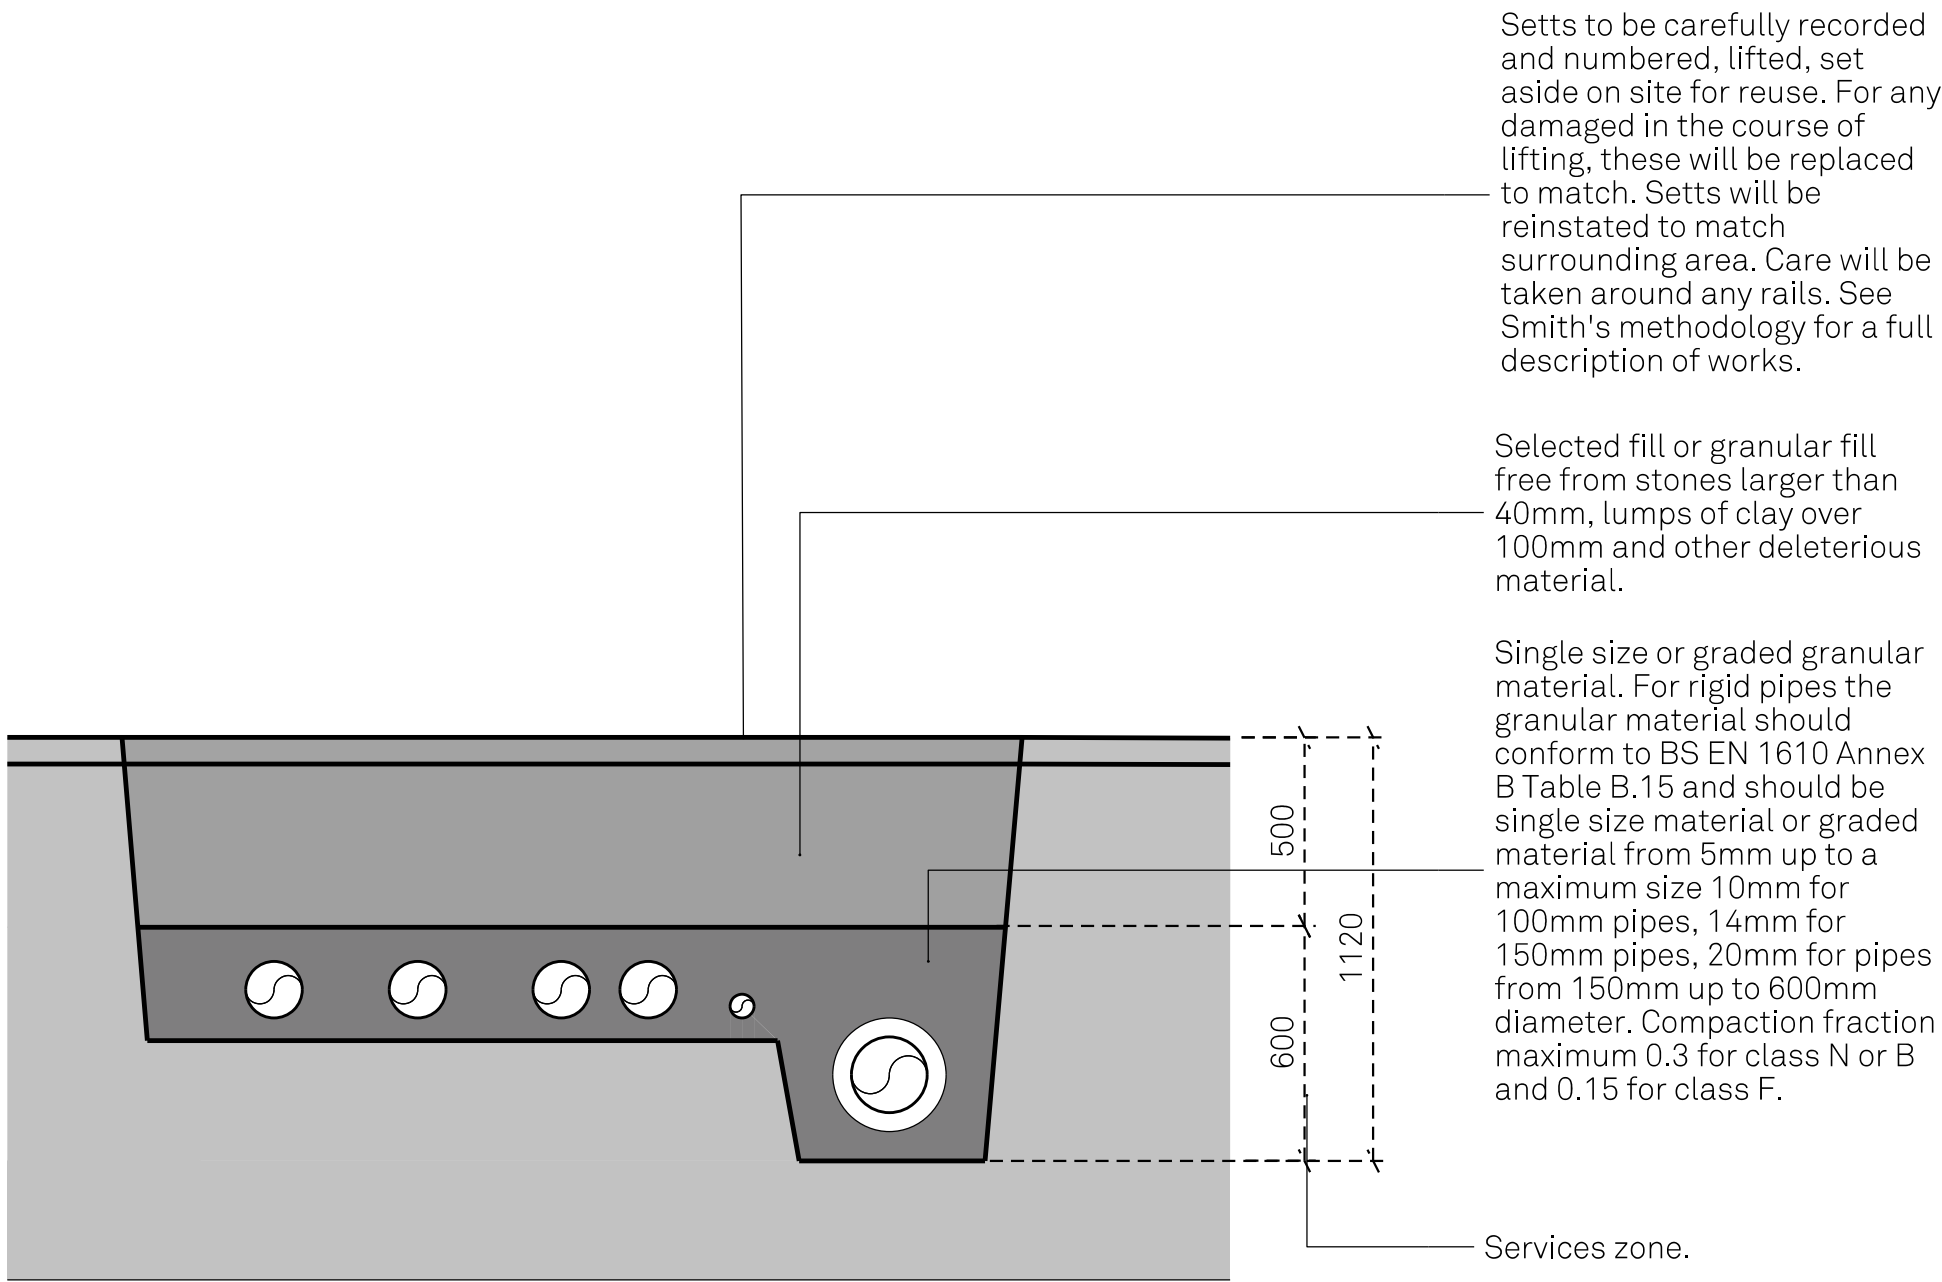

Section detail

Revision	Description	Drawn/Check	Date
P1	Planning	CBo/ML	20/04/2021

Key

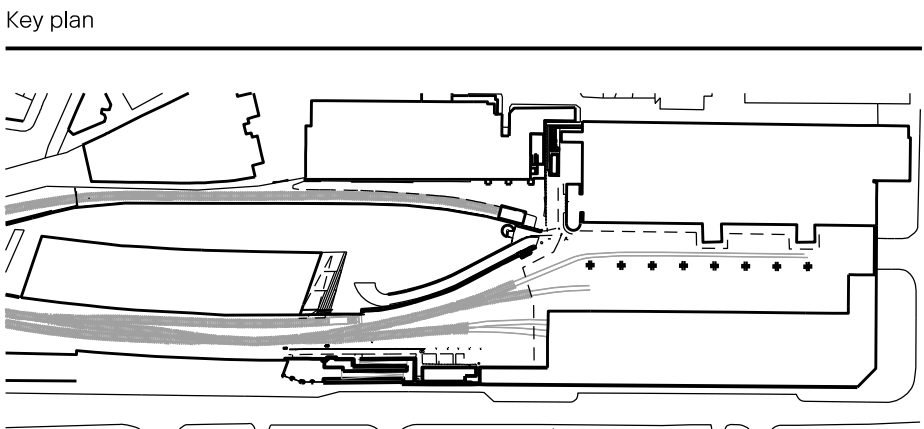


Drawings are based on survey information provided and subject to changes to accommodate existing building structure and services installation. We have noted discrepancies in the survey information and clarification required following further site investigations by the contractor on site. Do not scale from drawing. Errors to be reported immediately to the Architect. All dimensions must be verified on site. To be read in conjunction with all relevant Architects', Services and Structural Engineers' drawings.

© Carmody Groarke Limited.

CARMODY GROARKE

Carmody Groarke Limited, 67-74 Saffron Hill, London EC1N 8QX
+44 (0)20 7836 2333 www.carmodygroarke.com


Drawing name		Drawing number	
Proposed Typical Trench Sections		321_1A_P_100_00	
Date of current issue		Issue	
20th April 2021		Planning	
Project name	Power Hall & Decarbonisation	Scale/format	1:20@A1
Client	Science + Industry Museum	Drawn/Checked	CBo
Project number	321	Approved	AMF
		CAD Reference	P/Projects/321/CAD/sheets

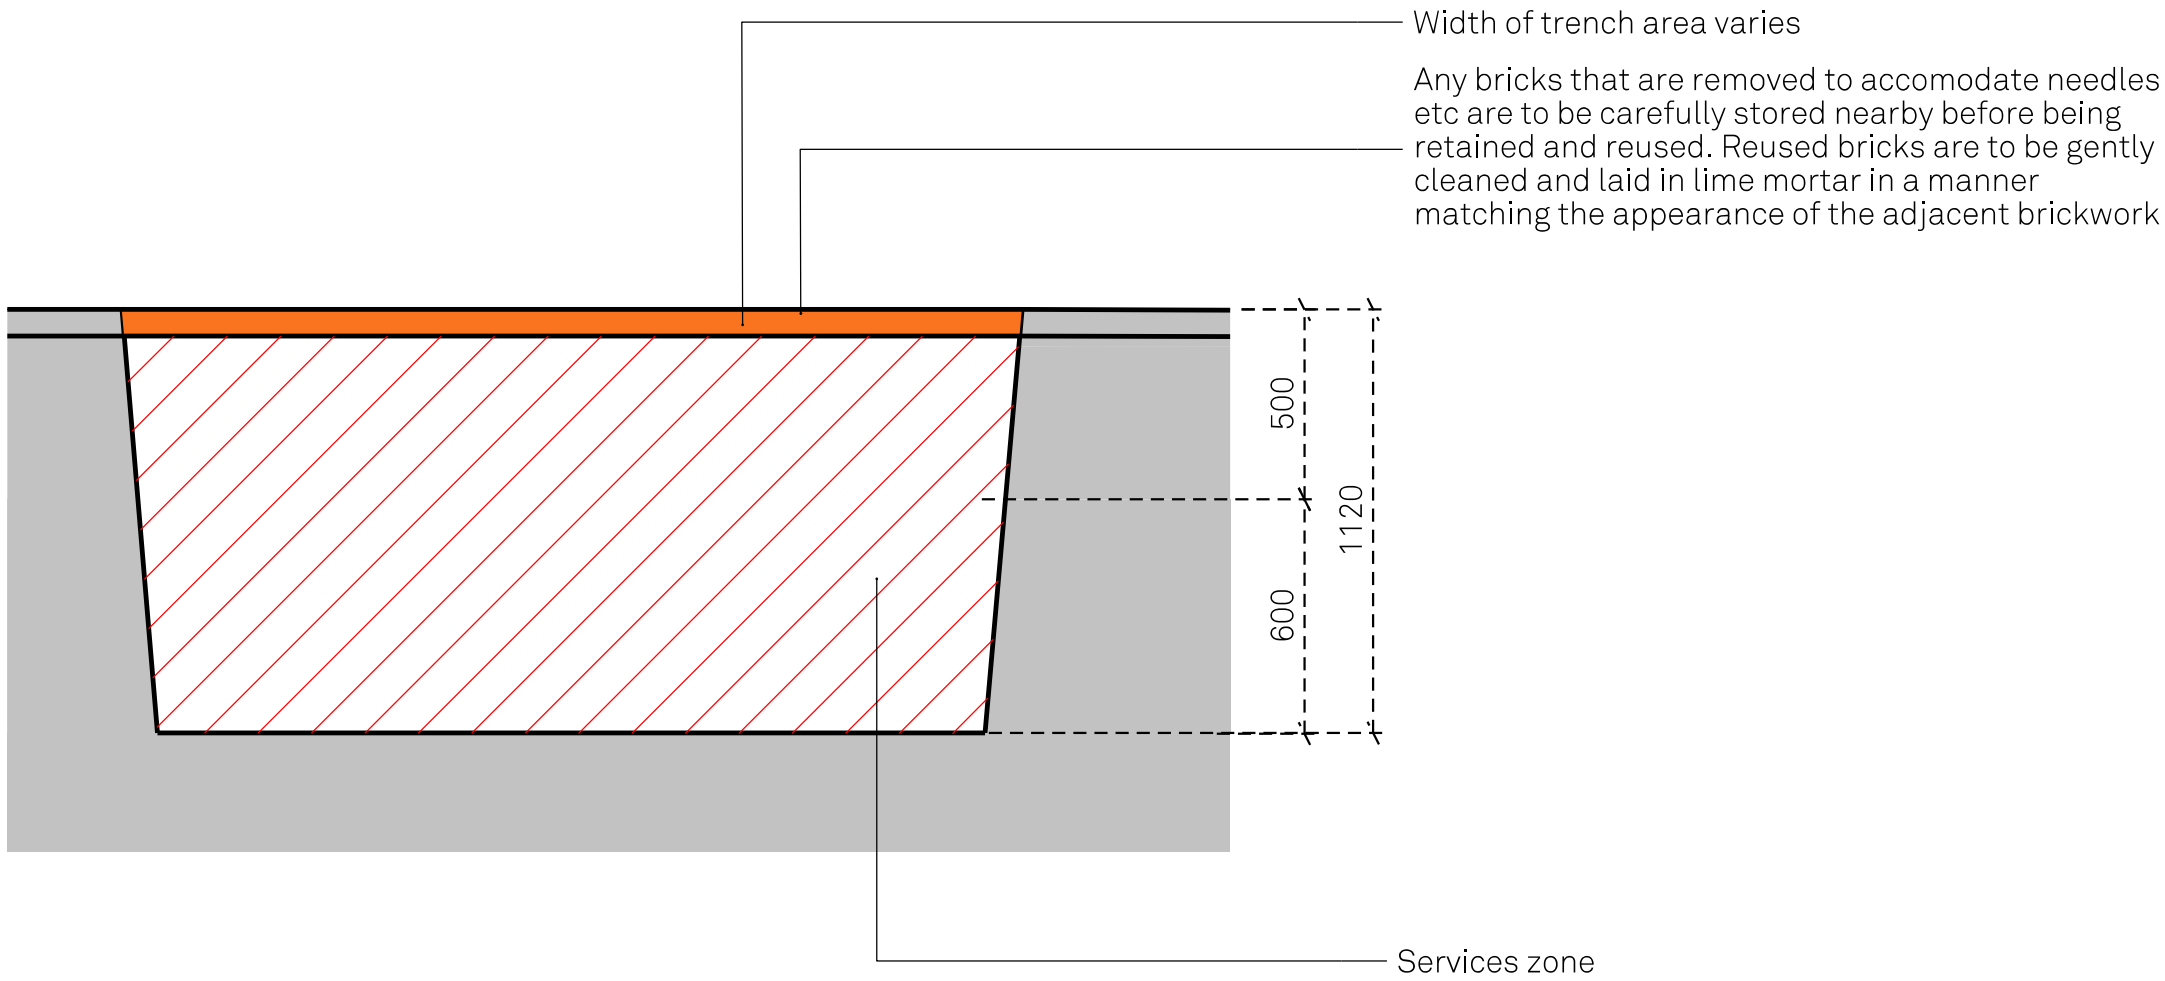

Section detail

Revision	Description	Drawn/Check	Date
P1	Planning	CBo/ML	20/04/2021

Key	
■	To be demolished
■	To be lifted and reinstated

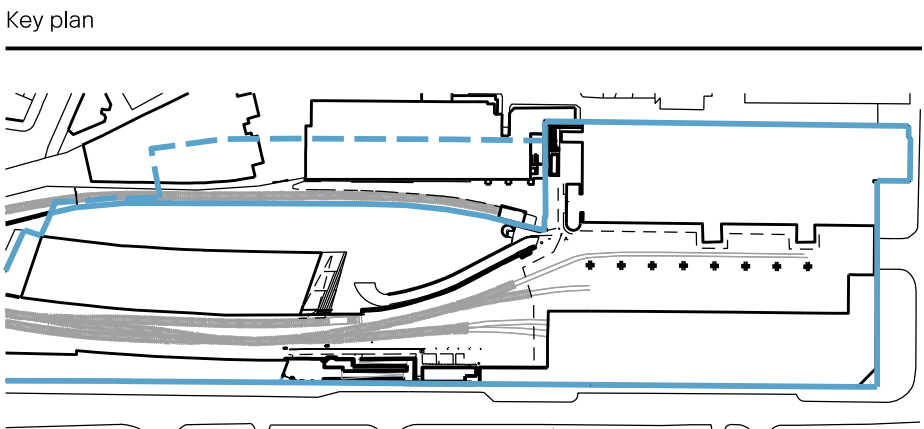

Drawings are based on survey information provided and subject to changes to accommodate existing building structure and services installation. We have noted discrepancies in the survey information and clarification required following further site investigations by the contractor on site. Do not scale from drawing. Errors to be reported immediately to the Architect. All dimensions must be verified on site. To be read in conjunction with all relevant Architects', Services and Structural Engineers' drawings.

© Carmody Groarke Limited.

CARMODY GROARKE

Carmody Groarke Limited, 67-74 Saffron Hill, London EC1N 8QX
+44 (0)20 7836 2333 www.carmodygroarke.com

Drawing name	Drawing number
Typical Trench Section Temporary works Fabric Removal	321_1A_X_101_00
Date of current issue	Issue
20th April 2021	Planning

Project name	Power Hall & Decarbonisation	Scale/format	1:20@A1
Client	Science + Industry Museum	Drawn/Checked	CBo
Project number	321	Approved	AMF
		CAD Reference	P/Projects/321/CAD/sheets

DRAWING ISSUE SHEET		PROJECT TITLE	
		Power Hall	
		Science and Industry Museum	
REFERENCE		NUMBER	
321_1A_Water Source Heat Network		321_2_1A_WSHN	
REVISION	DATE	ISSUED TO	STATUS
Planning (P)	20 th April 21	Deloitte	Planning

Drawing Description	Reference	Paper Size	Scale	Issue
				20.04.21
00 Location Plan				
Site Location Plan	321_X_00_00	A1	1:1250	P1
10 Site Plan				
Existing Site Plan	321_1A_X_10_00	A1	1:200	P1
Proposed Site Plan	321_1A_P_10_00	A1	1:200	P1
21 Demolition Plan				
Proposed Demolition Site Plan	321_1A_P_21_00	A1	1:200	P1
101 Demolition Detailed Drawings				
Typical Trench Section: Temporary works and Fabric Removal	321_1A_P_101_00	A1	1:20	P1
100 Detailed Drawings				
Proposed Typical Trench Section	321_1A_P_100_00	A1	1:20	P1

DISTRIBUTION	
CLIENT	Science and Industry Museum
PROJECT MANAGER	Gardiner and Theobald
PLANNING CONSULTANT	Deloitte
QUANTITY SURVEYOR	Appleyard and Trew
M&E ENGINEER	Max Fordham
STRUCTURAL ENGINEER	Conisbee
HERITAGE CONSULTANT	Donald Insall Associates
CONTRACTOR	HH Smith