



PLANNING APPLICATION FOR NEW PLANT INSTALLATION- EXISTING ELEVATIONS

This drawing is the property of **bluesky** Design and must not be copied or otherwise reproduced. All dimensions must be checked on site before commencing work. This drawing was produced using AutoCAD 2019.

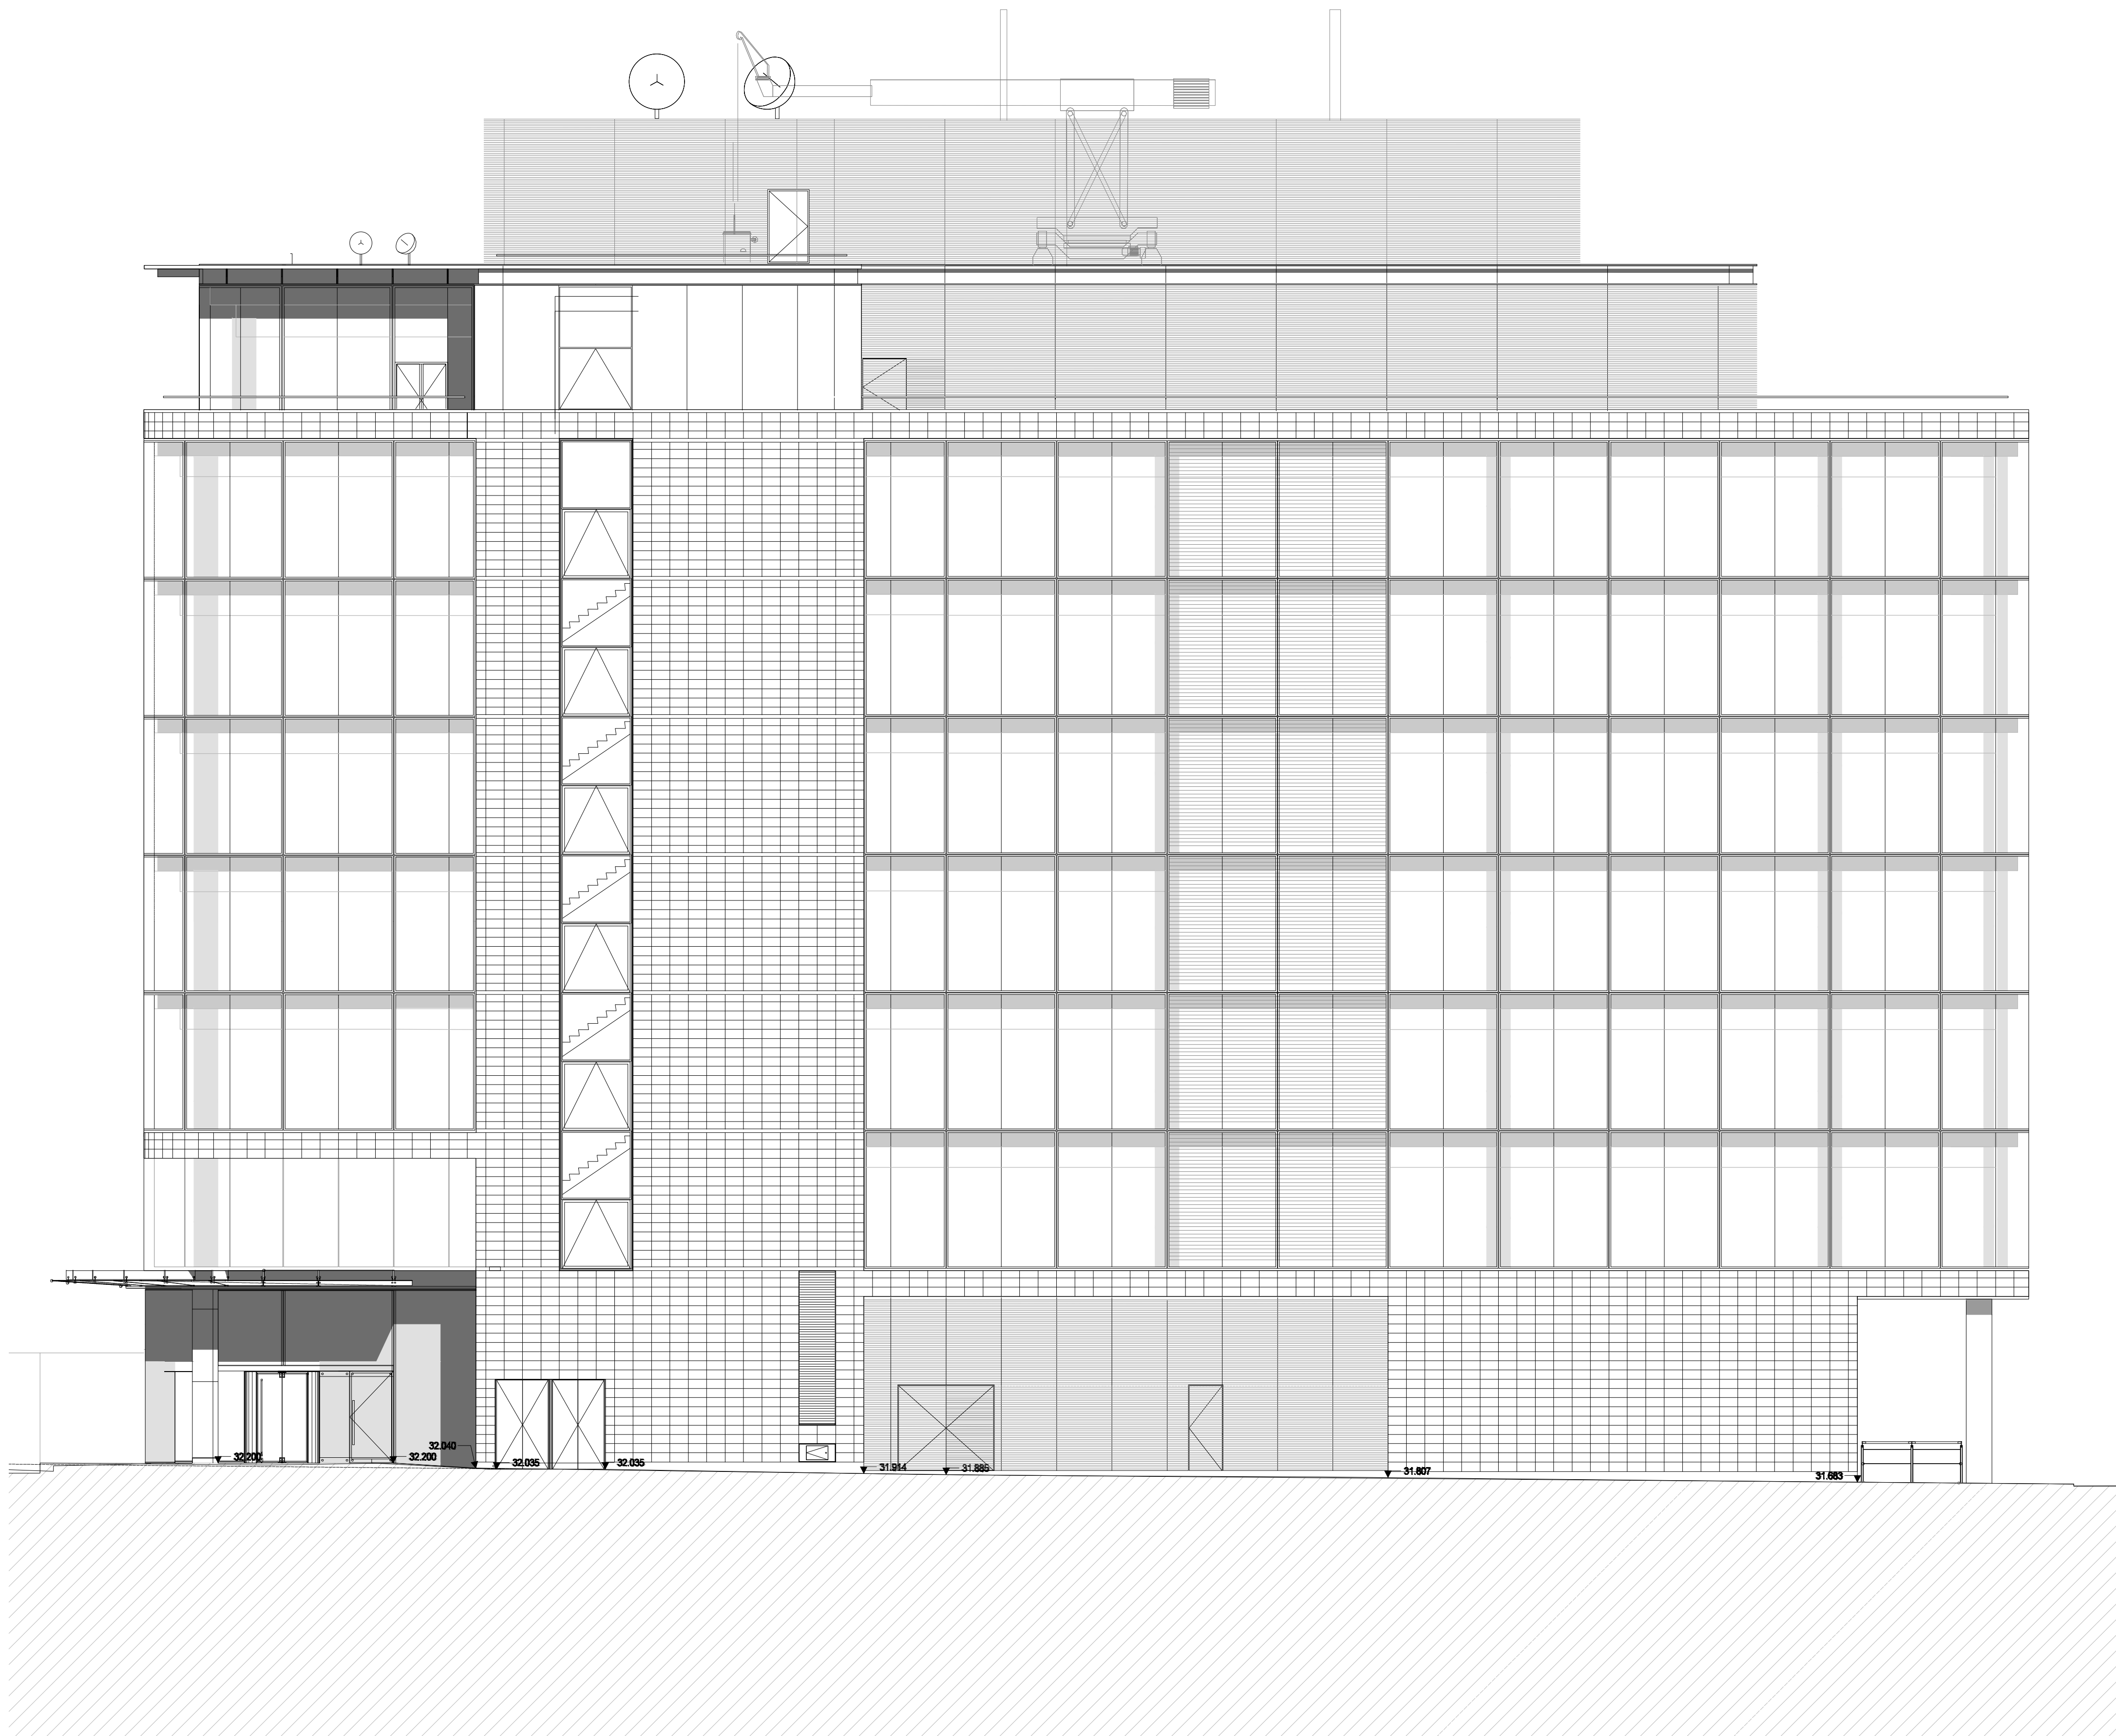

WEST ELEVATION TO JODDRELL STREET - SCALE 1/100

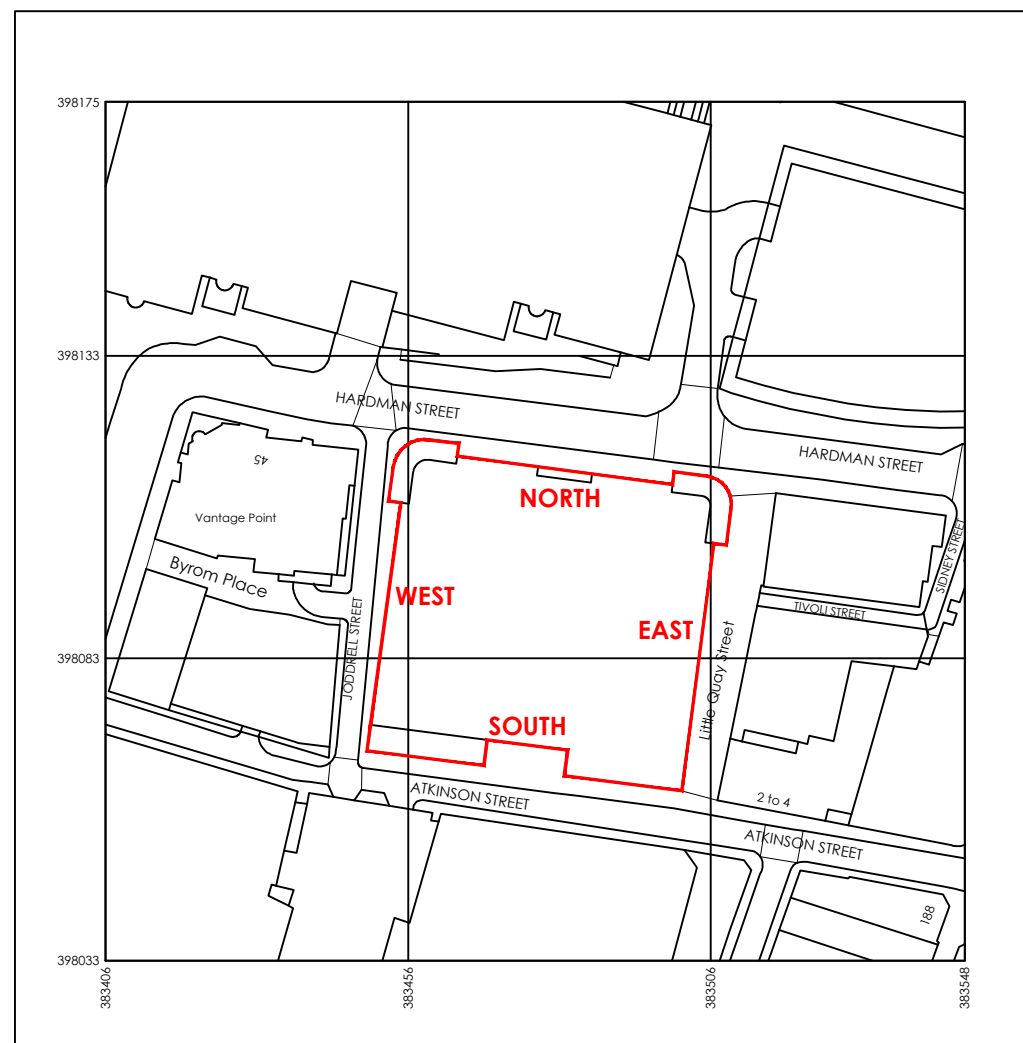

Produced on 26 March 2021 from the Ordnance Survey National Geographic Database and incorporating surveyed revision available at this date.
This map shows the area bounded by 383406 398033, 383548 398033, 383548 398175, 383406 398175, 383406 398033.
Reproduction in whole or part is prohibited without the prior permission of Ordnance Survey.
Crown copyright 2021. Supplied by Copia Ltd trading as UKPlanningMaps.com a licensed Ordnance Survey partner (100054135).
Data licence expires 26 March 2022. Unique link reference: v2c60155/815394

SITE LOCATION PLAN
2 HARDMAN ST, MANCHESTER M3 3HF
4 HECTARES @ SCALE 1/1250

Rev	Date	Description	Initials
A	25.06.21	Planning Validation requirements	PB

Client:

HANSA INVEST

Project

CAT A REFURBISHMENT PLANNING APPLICATION

Address:

**2 HARDMAN STREET
MANCHESTER, M3 3HF**

Drawing Title:

**EXISTING WEST ELEVATION
TO JODDRELL STREET**

Date: 21.06.2021

Project Number: 1198

Scale: 1:100@A1

Drawn by: PE

Drawing Number: **1198-EX-EL-03A**

PLANNING

bluesky Design
INTERIORS LIMITED

Studio 1, 169 High Street, Boston Spa, Leeds LS23 6BH
Tel: 01937 845 399 www.blueskydesigninteriors.co.uk