
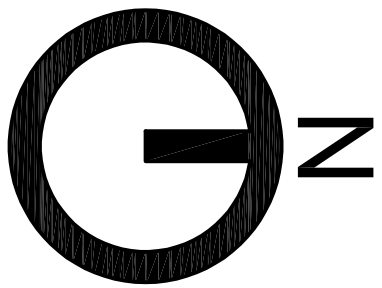
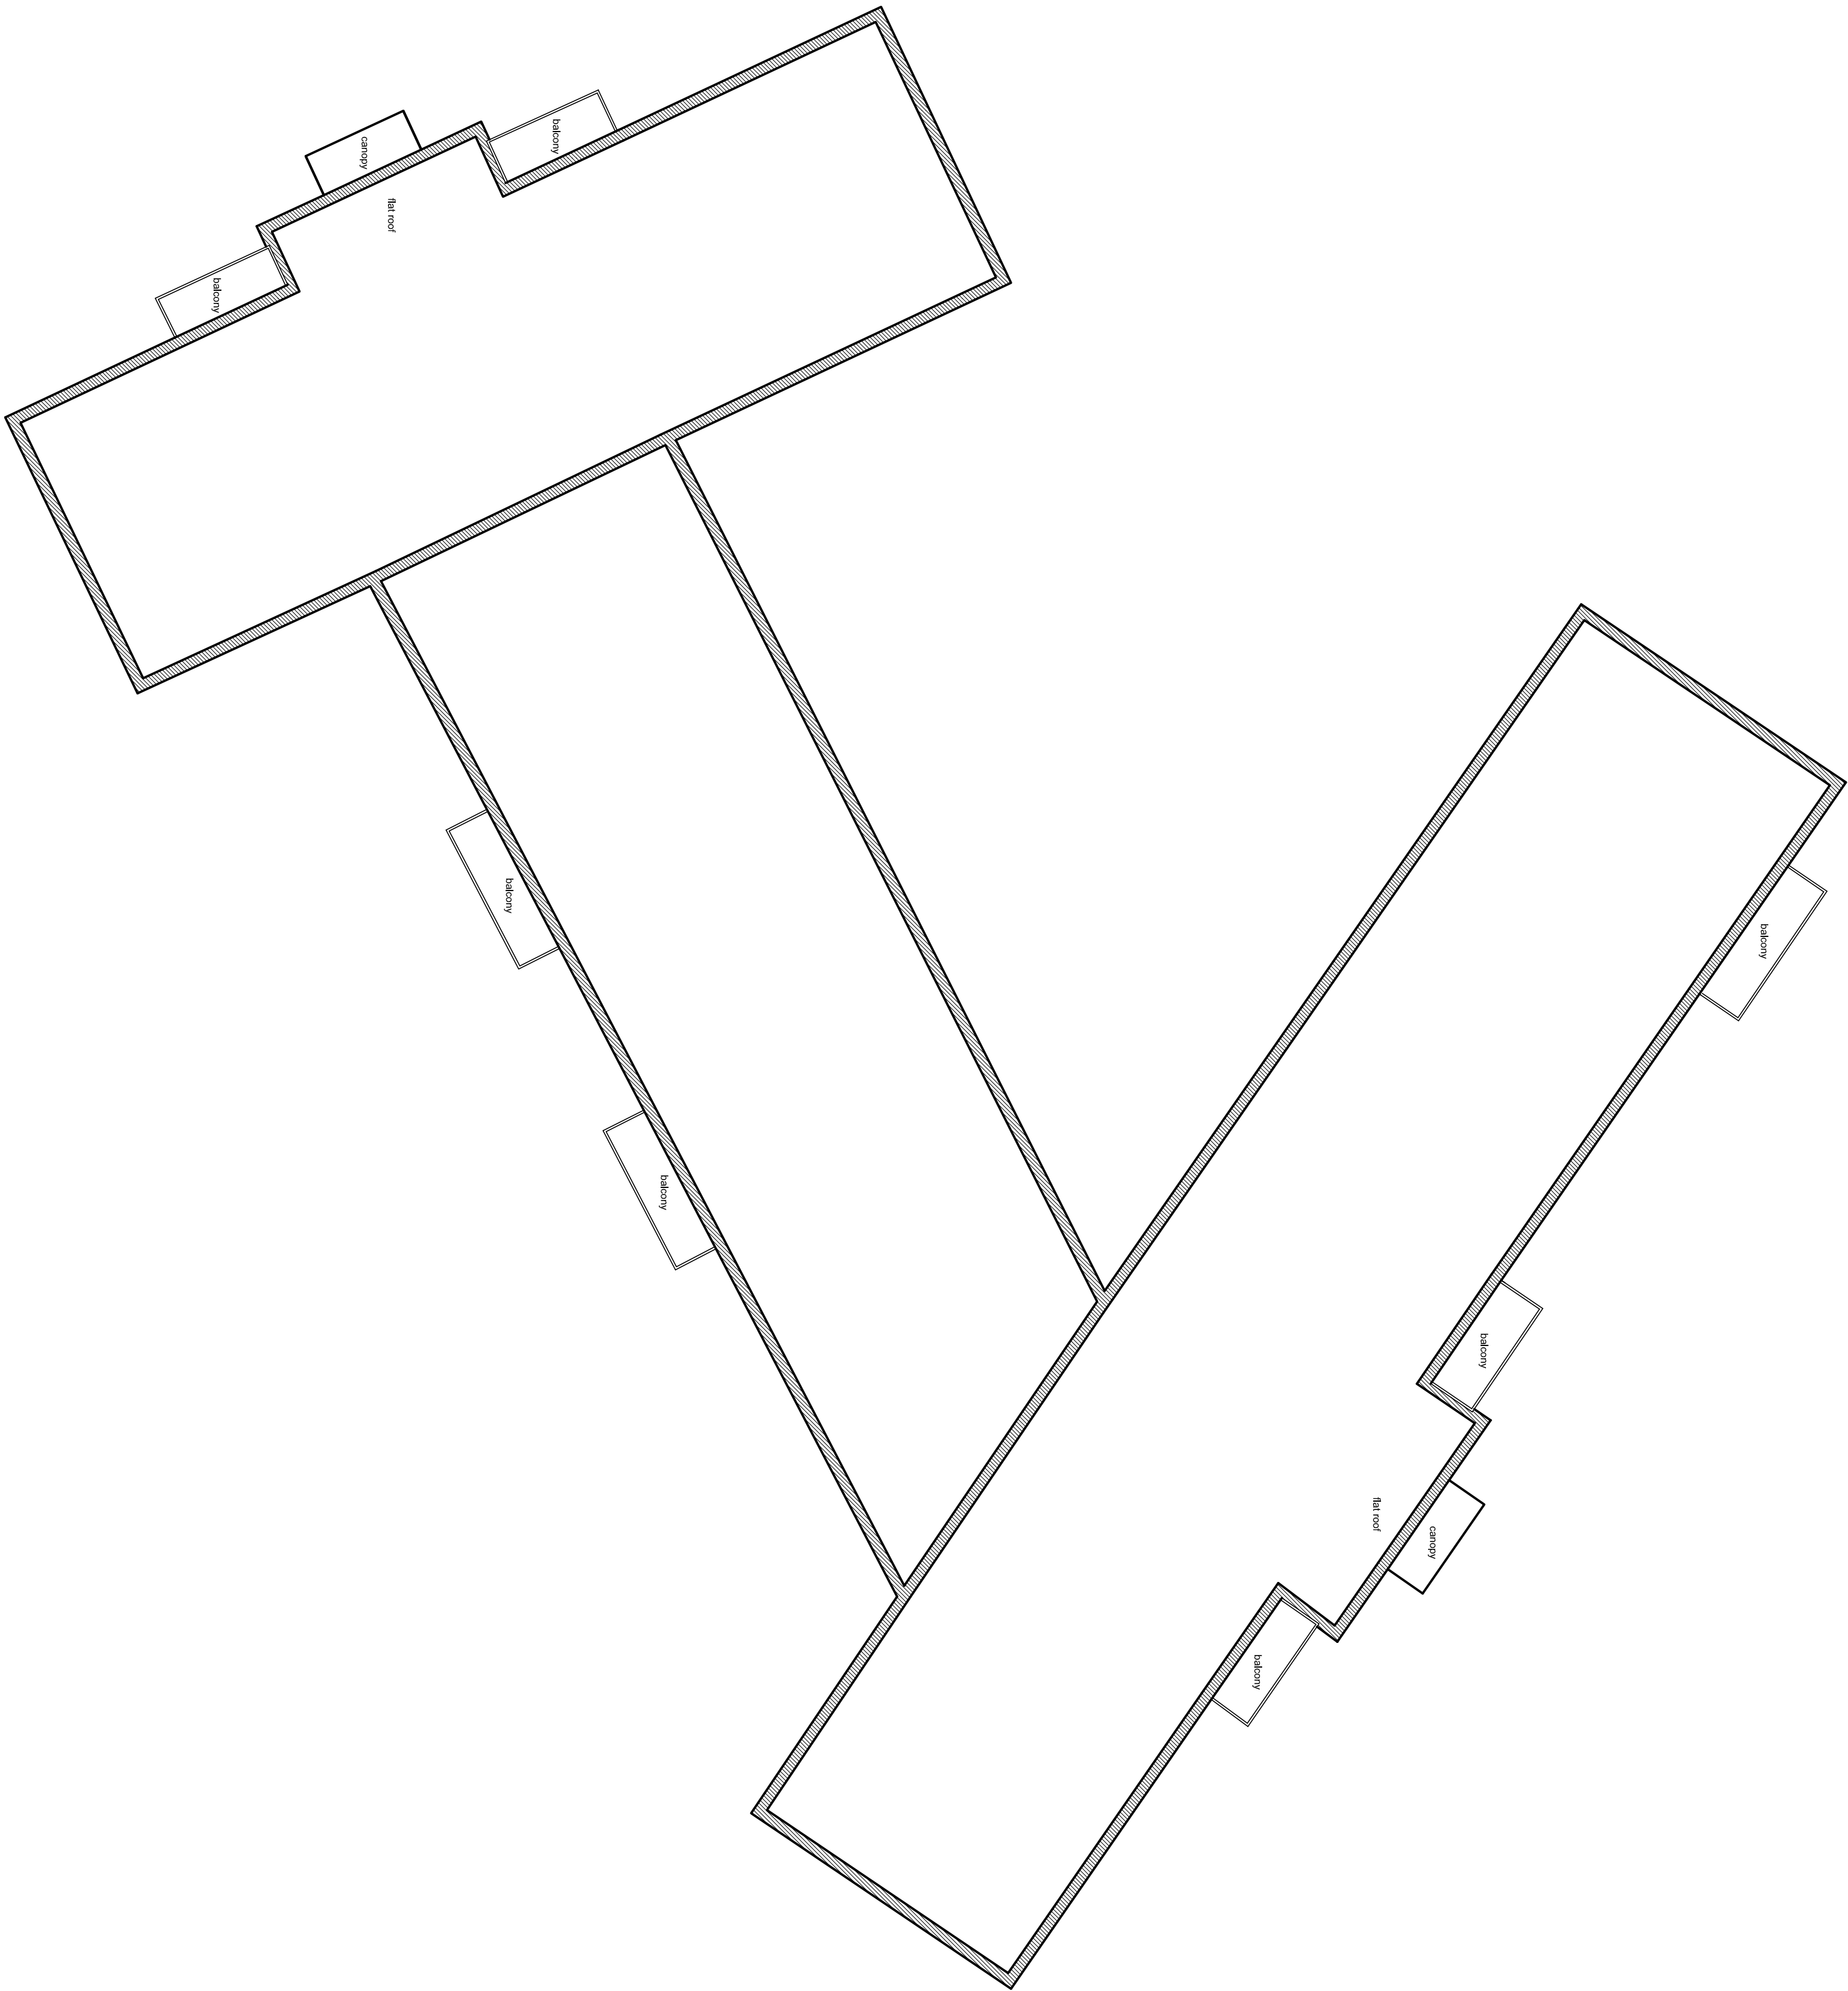


- NOTES
- Design & drawings are copyright of Hive Architects Studio Ltd. and written permission must be obtained before duplication
 - Do not scale from drawing or derive dimensions from digital forms
 - All dimensions are to be checked before commencing work or placing orders
 - Any discrepancy found between information herein and that given elsewhere or found on site shall be reported in writing to the architect immediately

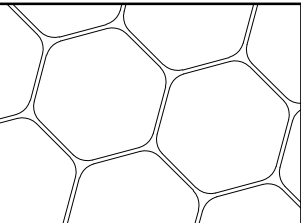

PROPOSED FIRST FLOOR PLAN 1:100

	Hive Architects Studio Ltd. Beck House, 77a King Street, Knuttsford, WA16 6DX T: 01565 748050 E: hello@hivearchitects.co.uk W: www.hivearchitects.co.uk Registered in England: 07931988		
Project	Alterations at Holmwood Court, Didsbury, Manchester, M20 6AE		
Project Ref	157-03		
Drawing Title	Proposed South East Elevation		
Drawing no.	12		
Scale	STATED @ A1		
Date	18/06/21		
Drawn	PB		
Stage	Planning		
Revision			

Rev	Date	By	Note