



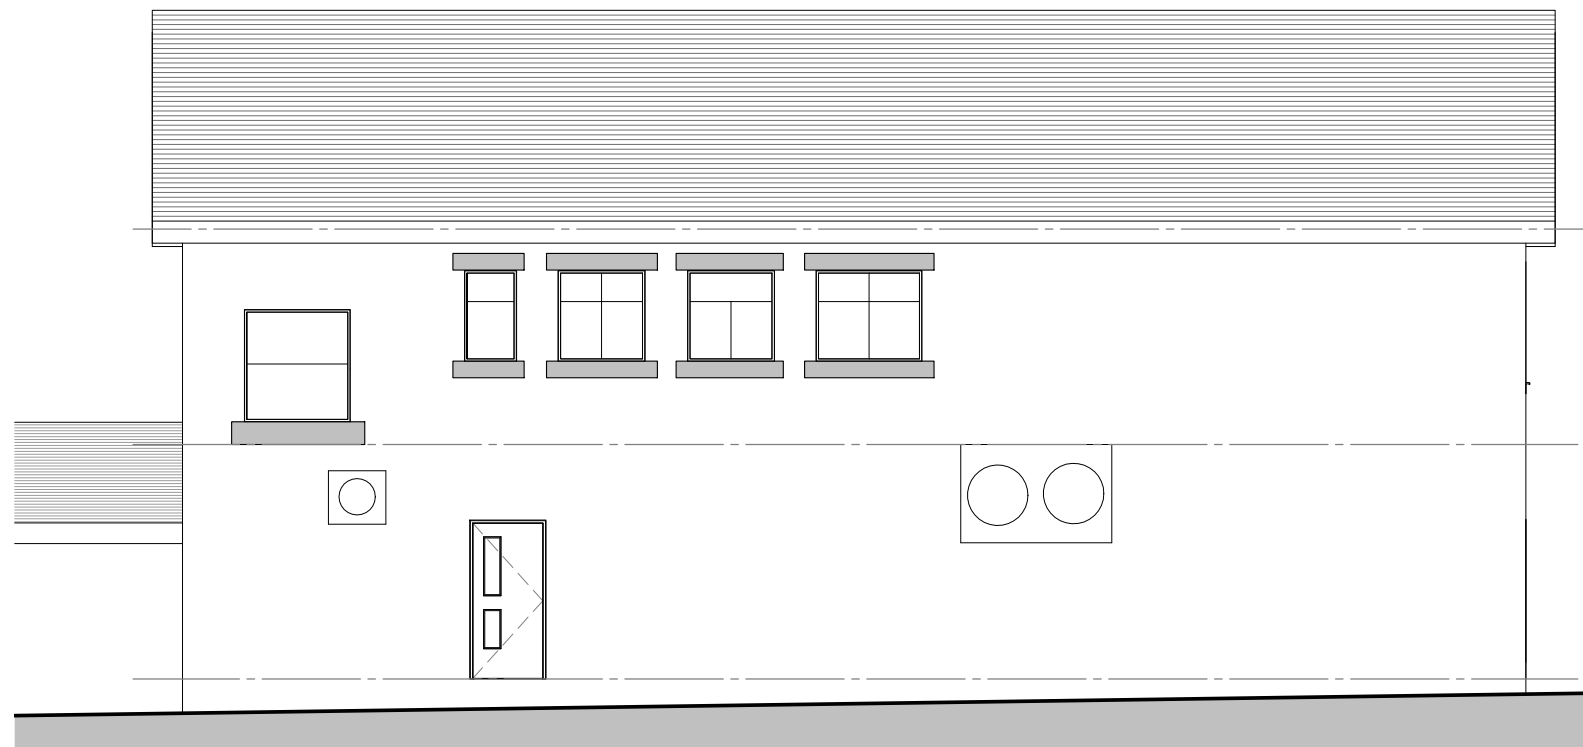


01-E-Elevation

1 : 100

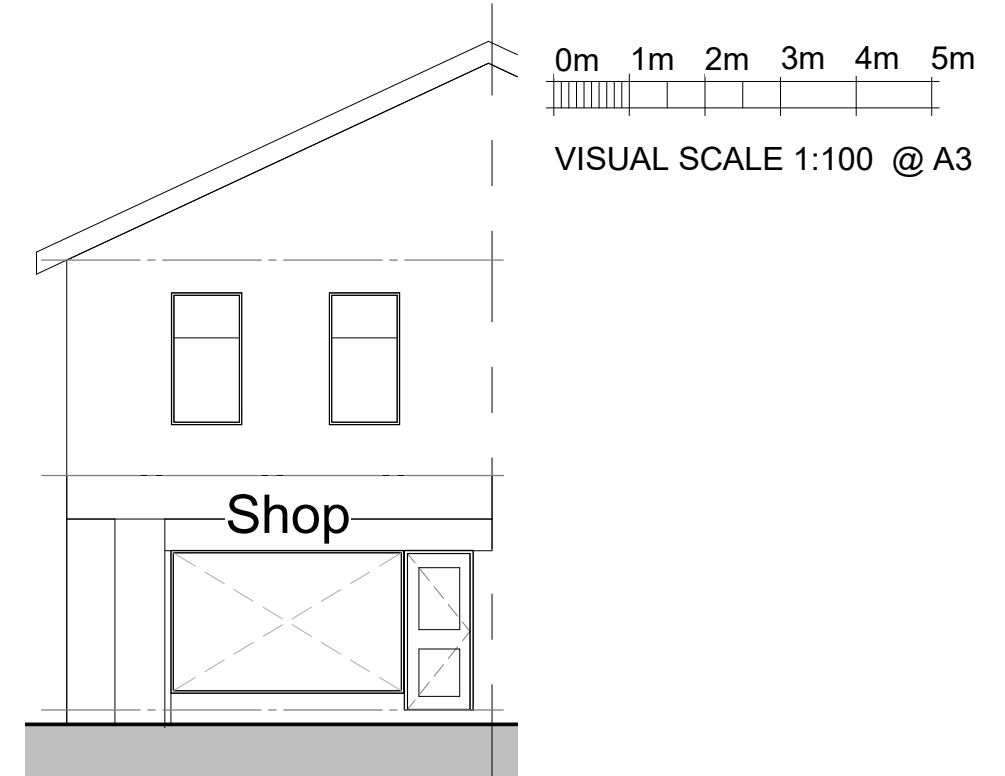

02-E-Elevation

1 : 100

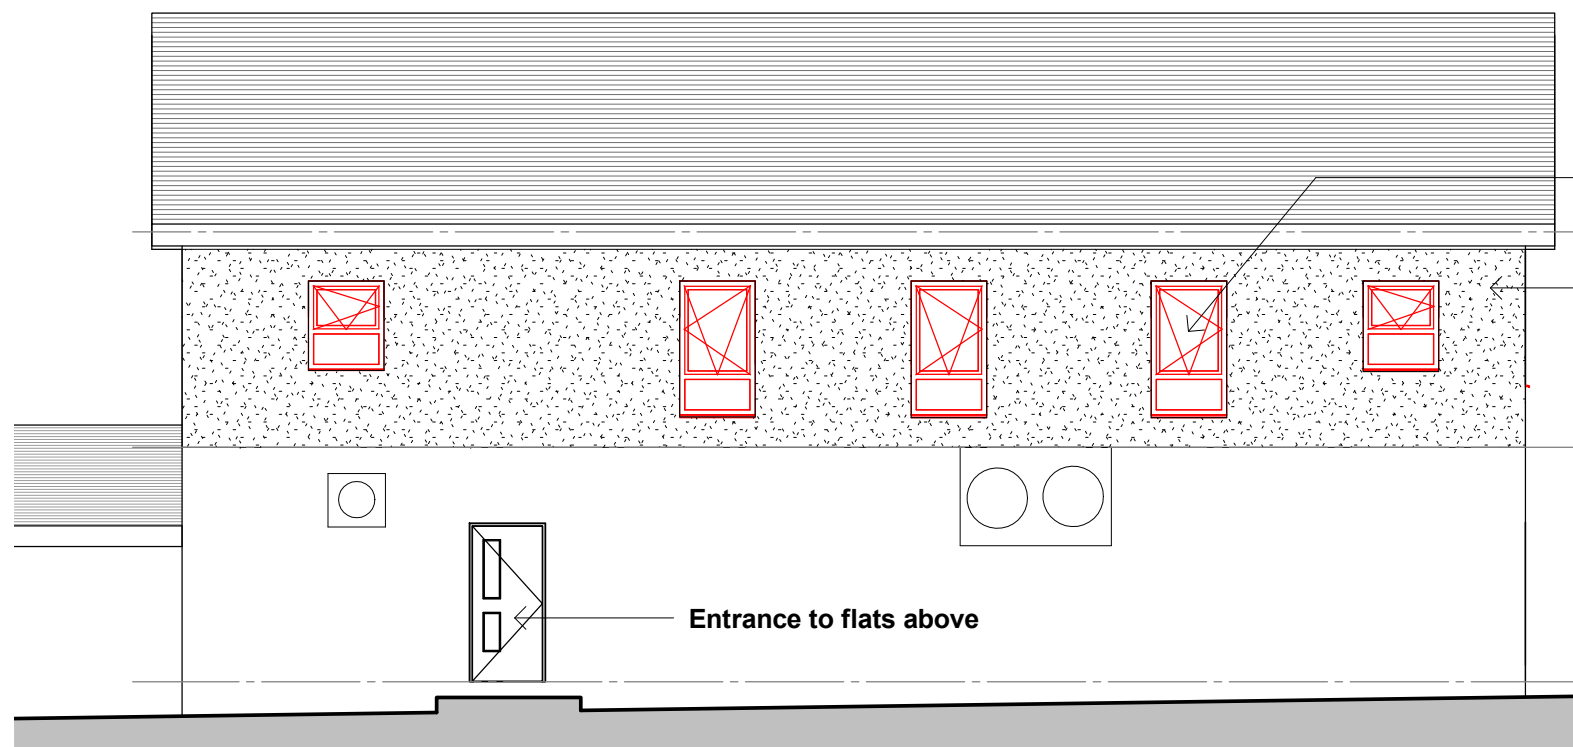


01-P-Elevation

1 : 100

Tilt and Turn Sash
UPVc Window

Side elevation to be
rendered to match
front elevation

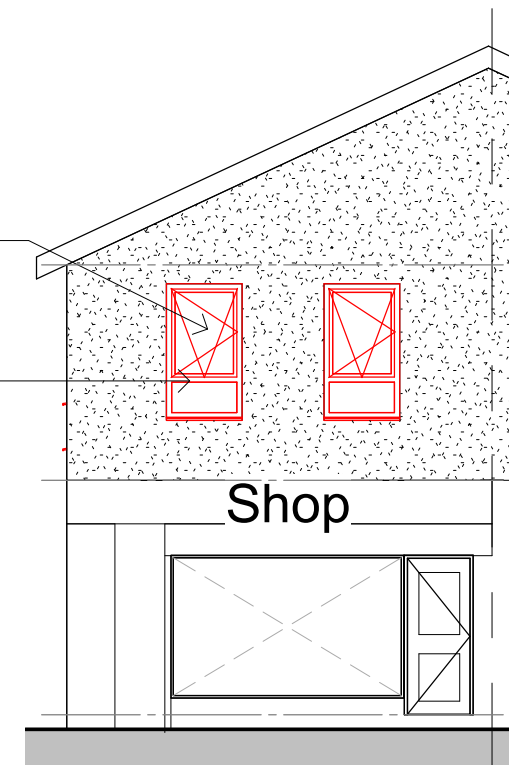

02-P-Elevation

1 : 100

COPYRIGHT © ALL RIGHTS RESERVED BY VIKAS ALYAS LTD. DO NOT SCALE FROM DRAWING. DRAWING INDICATES DESIGN INTENT ONLY. REPORT ANY DISCREPANCIES TO CLIENT / VA LTD. NOT TO BE USED FOR CONSTRUCTION UNLESS STATED SO. TO BE READ IN CONJUNCTION WITH OTHER DRAWINGS OR SPECIFICATION WHERE PROVIDED.

No.	Description	Date
P1	Issue to Planning	30.06.2021

PROJECT		ADDRESS		CLIENT			
Change of Use - A1 Salon to C3 2 x Flats		597 Cheetham Hill Rd, Salford, Manchester M8 5EJ, UK		Steve Kehinde			
		SHEET		Date 21.05.2021	Project number 597-M80NS	Scale (@ A3) 1 : 100	
Manchester City Council	PURPOSE OF ISSUE Planning	Existing and Porposed Elevations		Drawn by Author	DRAWING NUMBER		REV
				Checked by VA	A104	P1	