



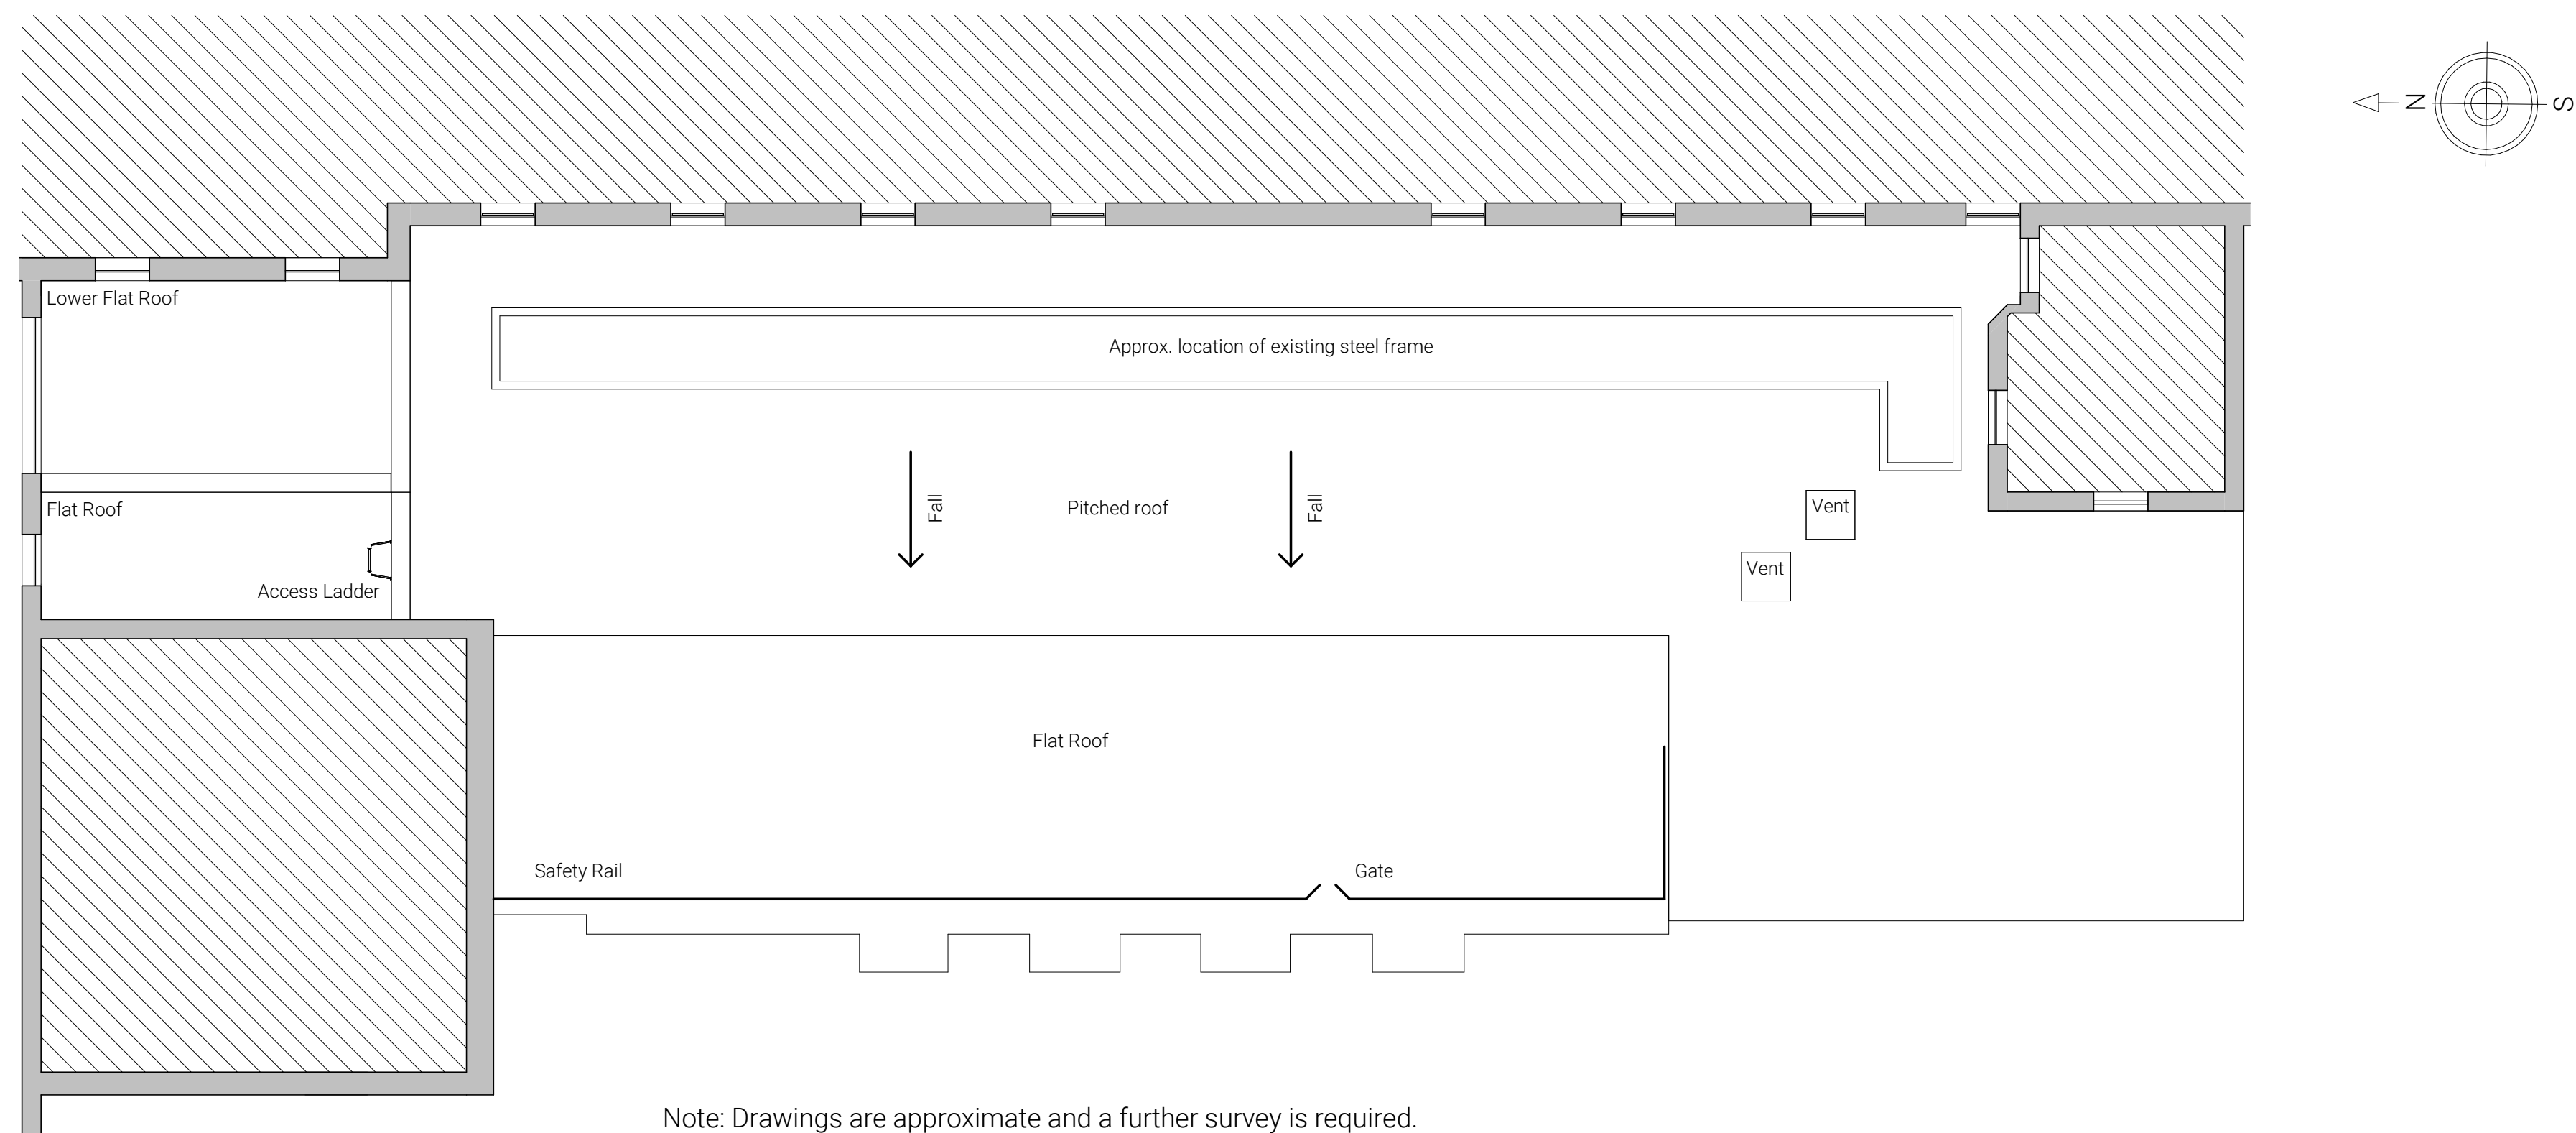

Existing Endoscopy Roof Plan
1:100

Note: Drawings are approximate and a further survey is required.

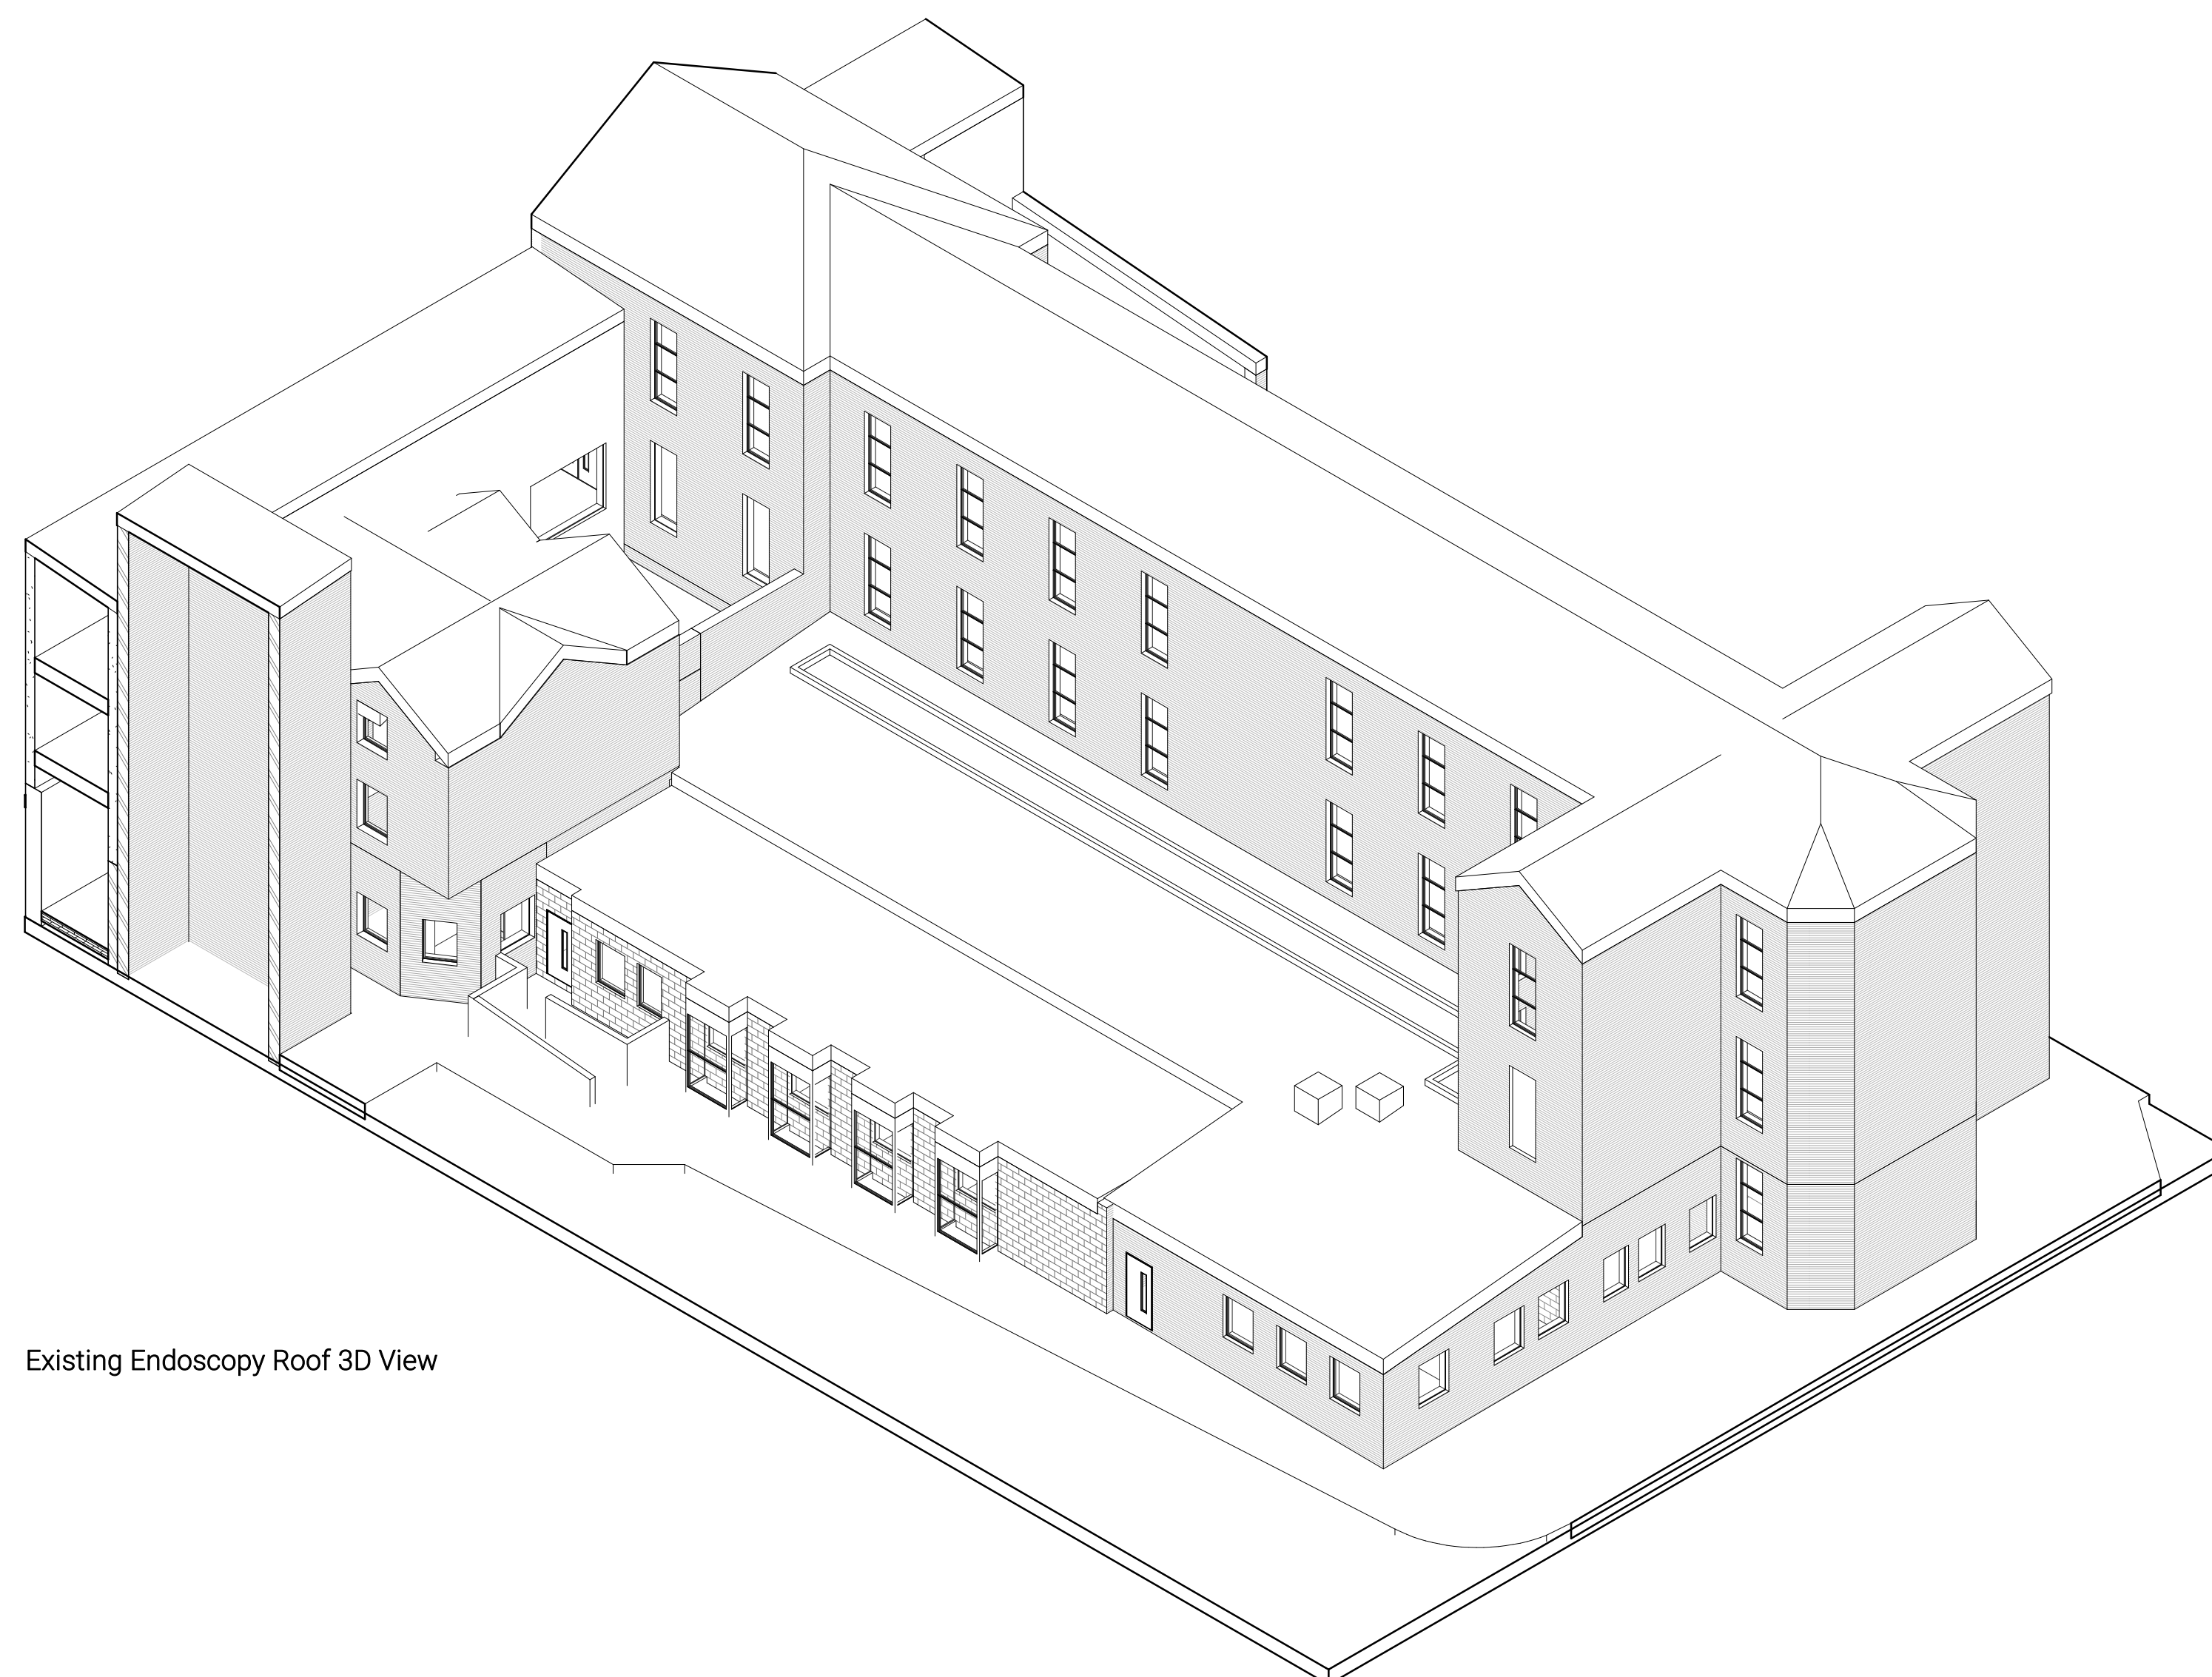

Existing Endoscopy Roof 3D View

KEYPLAN

P1	PLANNING ISSUE	30/06/21	LPA	DAY
C	ISSUE FOR INFORMATION	22/06/21	Design Team	DAY
B	Issue for Pricing	25/05/21	QS	DAY
A	Issue for Comment	08.05.21	AF	AF
REV.	DESCRIPTION	DATE	DRW.	CHK.



APPOINTED PARTY LOGO/INFORMATION



PROJECT

NMGH Endoscopy Refurbishment

	TITLE
--	-------

Existing Endoscopy Roof Plan

STATUS	PURPOSE OF ISSUE PLANNING		
DRAWN BY MA	CHECKED BY AF	DATE 22/06/21	
SCALE (@A1) As indicated		PROJECT NUMBER 20201	
FILE DRAWING NUMBER 03-0102			REV. P1