



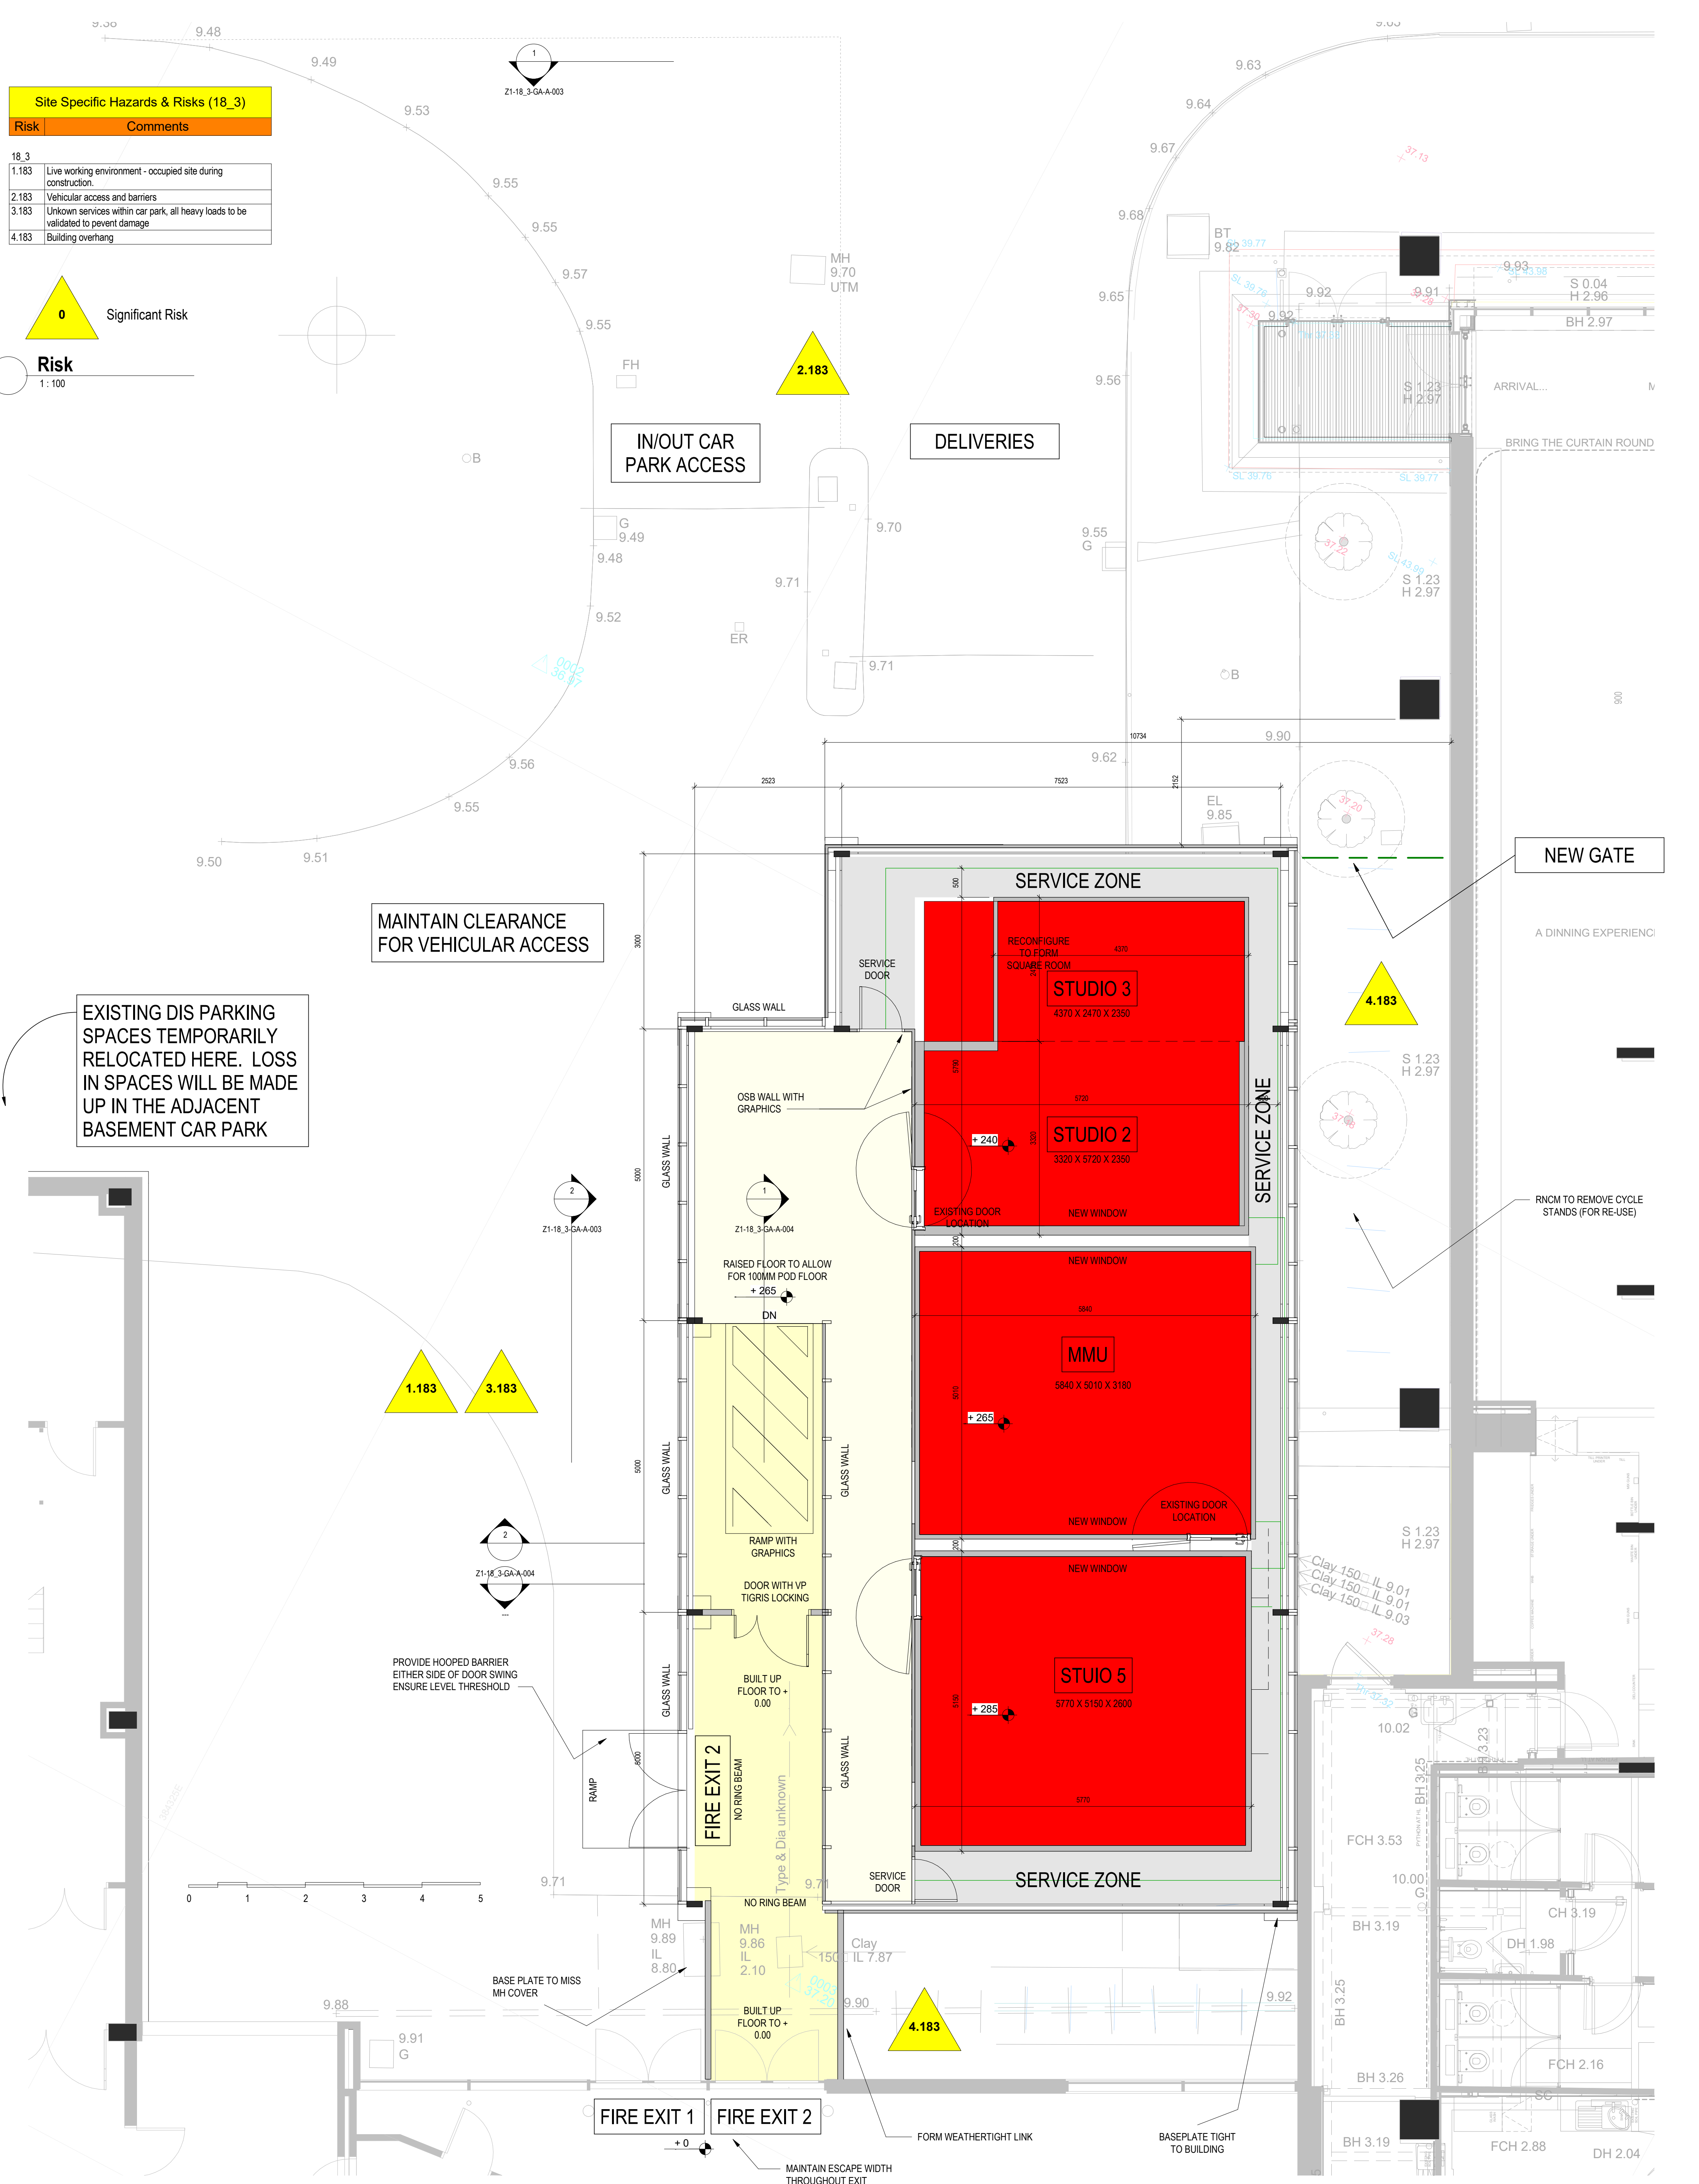

Site Specific Hazards & Risks (18_3)	
Risk	Comments
18_3	
1.183	Live working environment - occupied site during construction.
2.183	Vehicular access and barriers
3.183	Unknown services within car park; all heavy loads to be validated to prevent damage
4.183	Building overhang

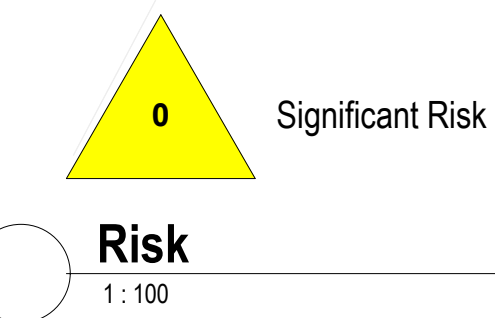

IAN PALMER ARCHITECTS SHALL HAVE NO RESPONSIBILITY FOR ANY USE MADE OF THIS DOCUMENT OTHER THAN FOR THAT WHICH IT WAS PREPARED AND ISSUED.


ALL DIMENSIONS SHOULD BE CHECKED ON SITE.

DO NOT SCALE FROM THIS DRAWING

ANY DRAWING ERRORS OR DIVERGENCIES SHOULD BE BROUGHT TO THE ATTENTION OF IAN PALMER ARCHITECTS AT THE ADDRESS SHOWN BELOW.

BEFORE WORK COMMENCES ALL DRAWINGS SHALL BE READ IN CONJUNCTION WITH ALL RELEVANT INFORMATION INCLUDING:

- THE CDM DESIGN ISSUES REGISTER
- THE BDP RISK SERIES OF DRAWINGS
- THE PROJECT CDM RISK REGISTER

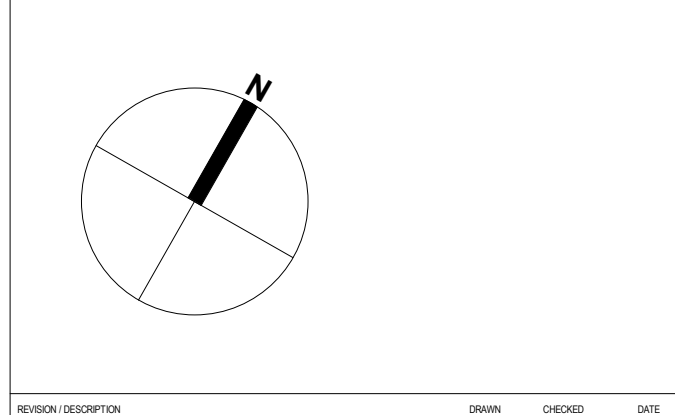

REVISION/DESCRIPTION	DRAWN	CHECKED	DATE	REVISION/DESCRIPTION	DRAWN	CHECKED	DATE
P02 General Updates				ICP	ICP		26.05.21
P01 First Issue				ICP	ICP		24.05.21

IAN PALMER ARCHITECTS

Haweswater
Moss Lane
Silverdale
Carnforth
Lancashire
LA5 0SS

01524 702352
Info@ianpalmerarchitects.com
www.ianpalmerarchitects.com

PROJECT TITLE Royal Northern College of Music	
P000001	
DRAWING TITLE Temporary Structure Ground Floor Plan	SCALE As indicated @ A1
DRAWING NO. PR1- IPA- Z1-18_3-GA-A-002	DATE FIRST ISSUED 24.05.21
REVISION P02	