



VISUAL SCALE 1:100 @ A3

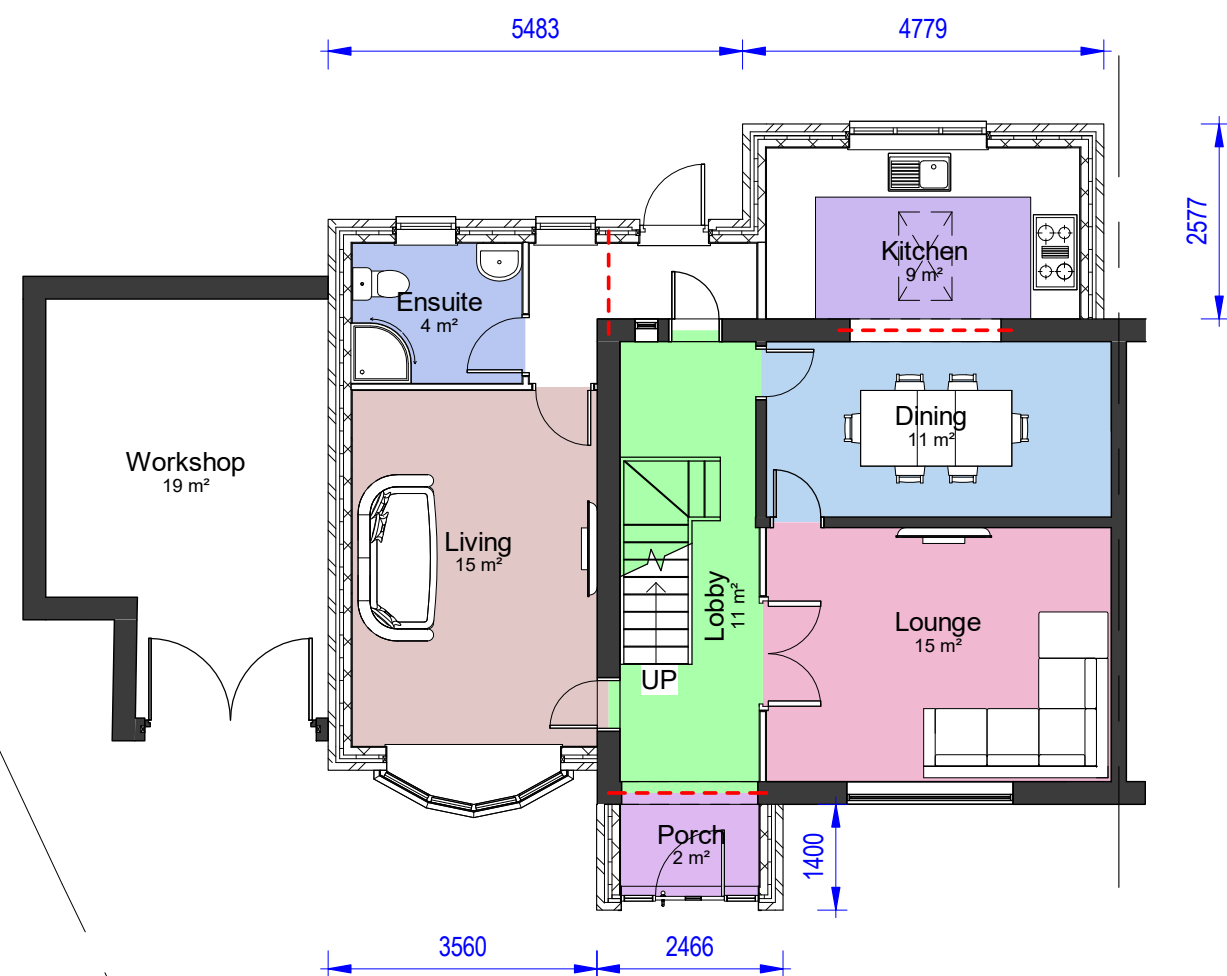

00-P-Ground Floor
1 : 100

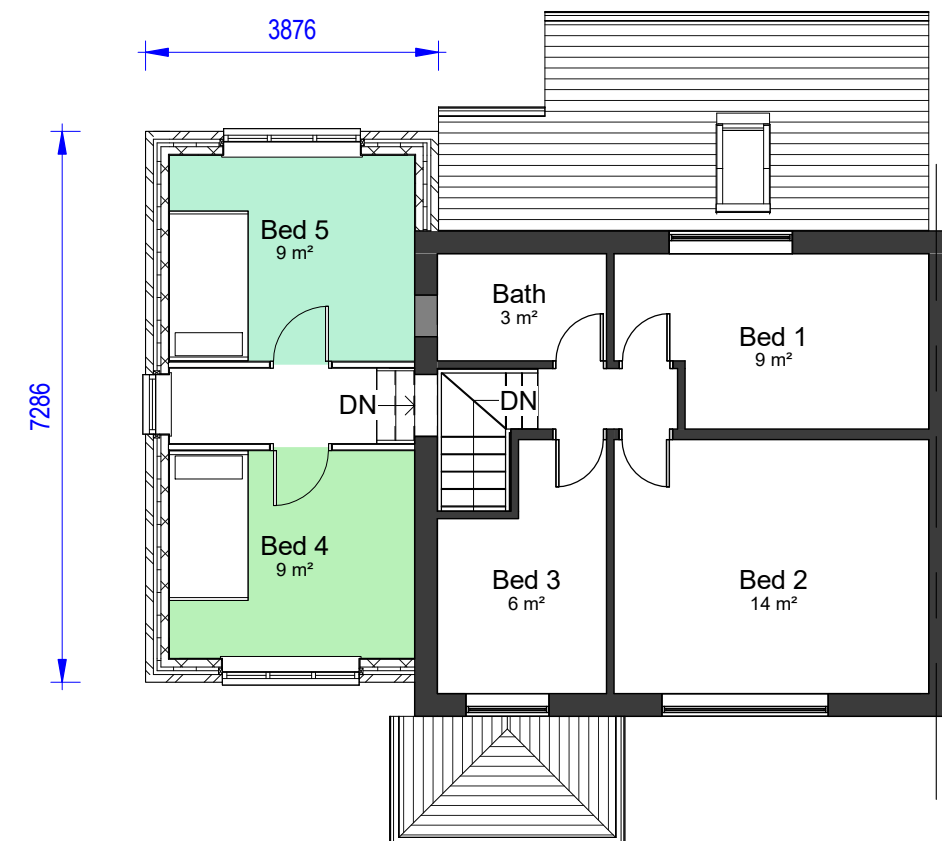

01-P-First Floor
1 : 100

COPYRIGHT © ALL RIGHTS RESERVED BY VIKAS ALYAS LTD. DO NOT SCALE FROM DRAWING. DRAWING INDICATES DESIGN INTENT ONLY. REPORT ANY DISCREPANCIES TO CLIENT / VA LTD. NOT TO BE USED FOR CONSTRUCTION UNLESS STATED SO. TO BE READ IN CONJUNCTION WITH OTHER DRAWINGS OR SPECIFICATION WHERE PROVIDED.

ARCHITEK
BUILDING DESIGN CONSULTANCY

0161 511 8479

vikas@architek.uk
916 Stockport Road, Levenshulme, Manchester, M19 3AB

No.	Description	Date
P1	Issue to Planning	07.06.2022

PROJECT
Two storey side/rear and single storey rear extension

Manchester City Council

PURPOSE OF ISSUE
Planning

ADDRESS
1166_ 10 Yew Tree Crescent, Manchester
M14 7DL

SHEET
Proposed Floor Plans

CLIENT
Navid Majid

Date 23.05.2022	Project number 1166	Scale (@ A3) 1 : 100
--------------------	------------------------	-------------------------

Drawn by VA	DRAWING NUMBER A104	REV P1
Checked by VA		