



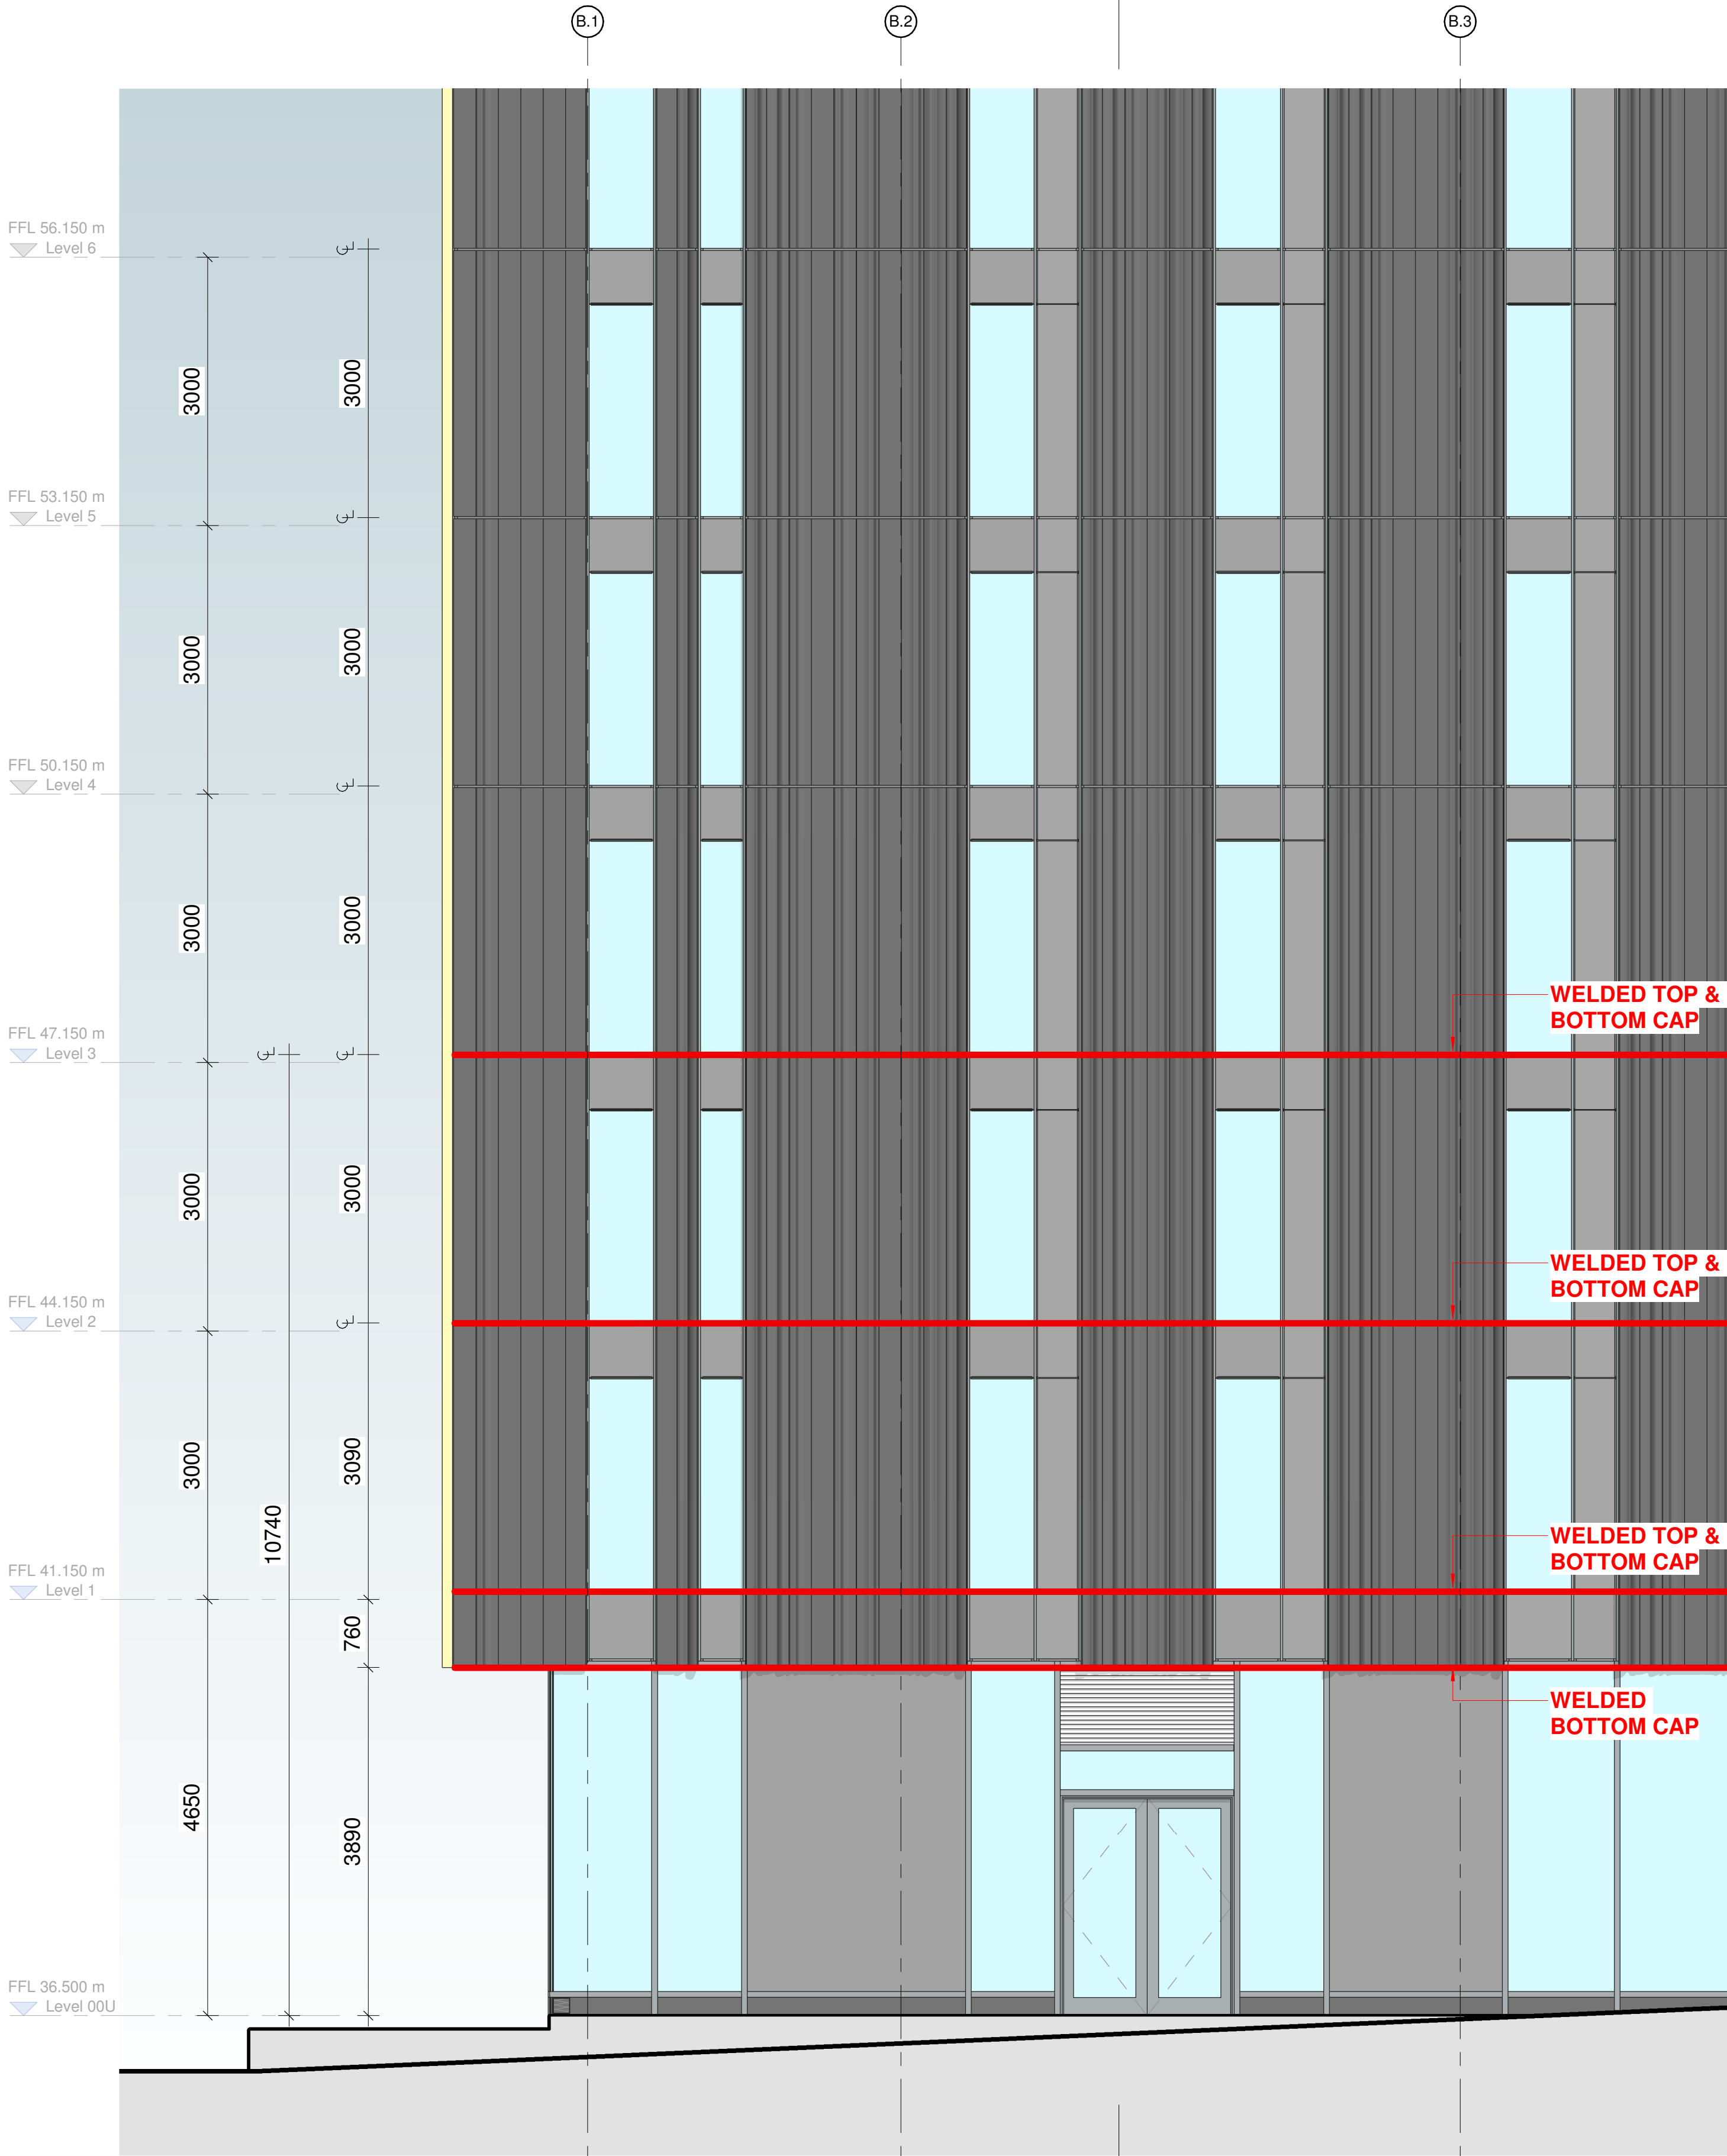

EAST Elevation

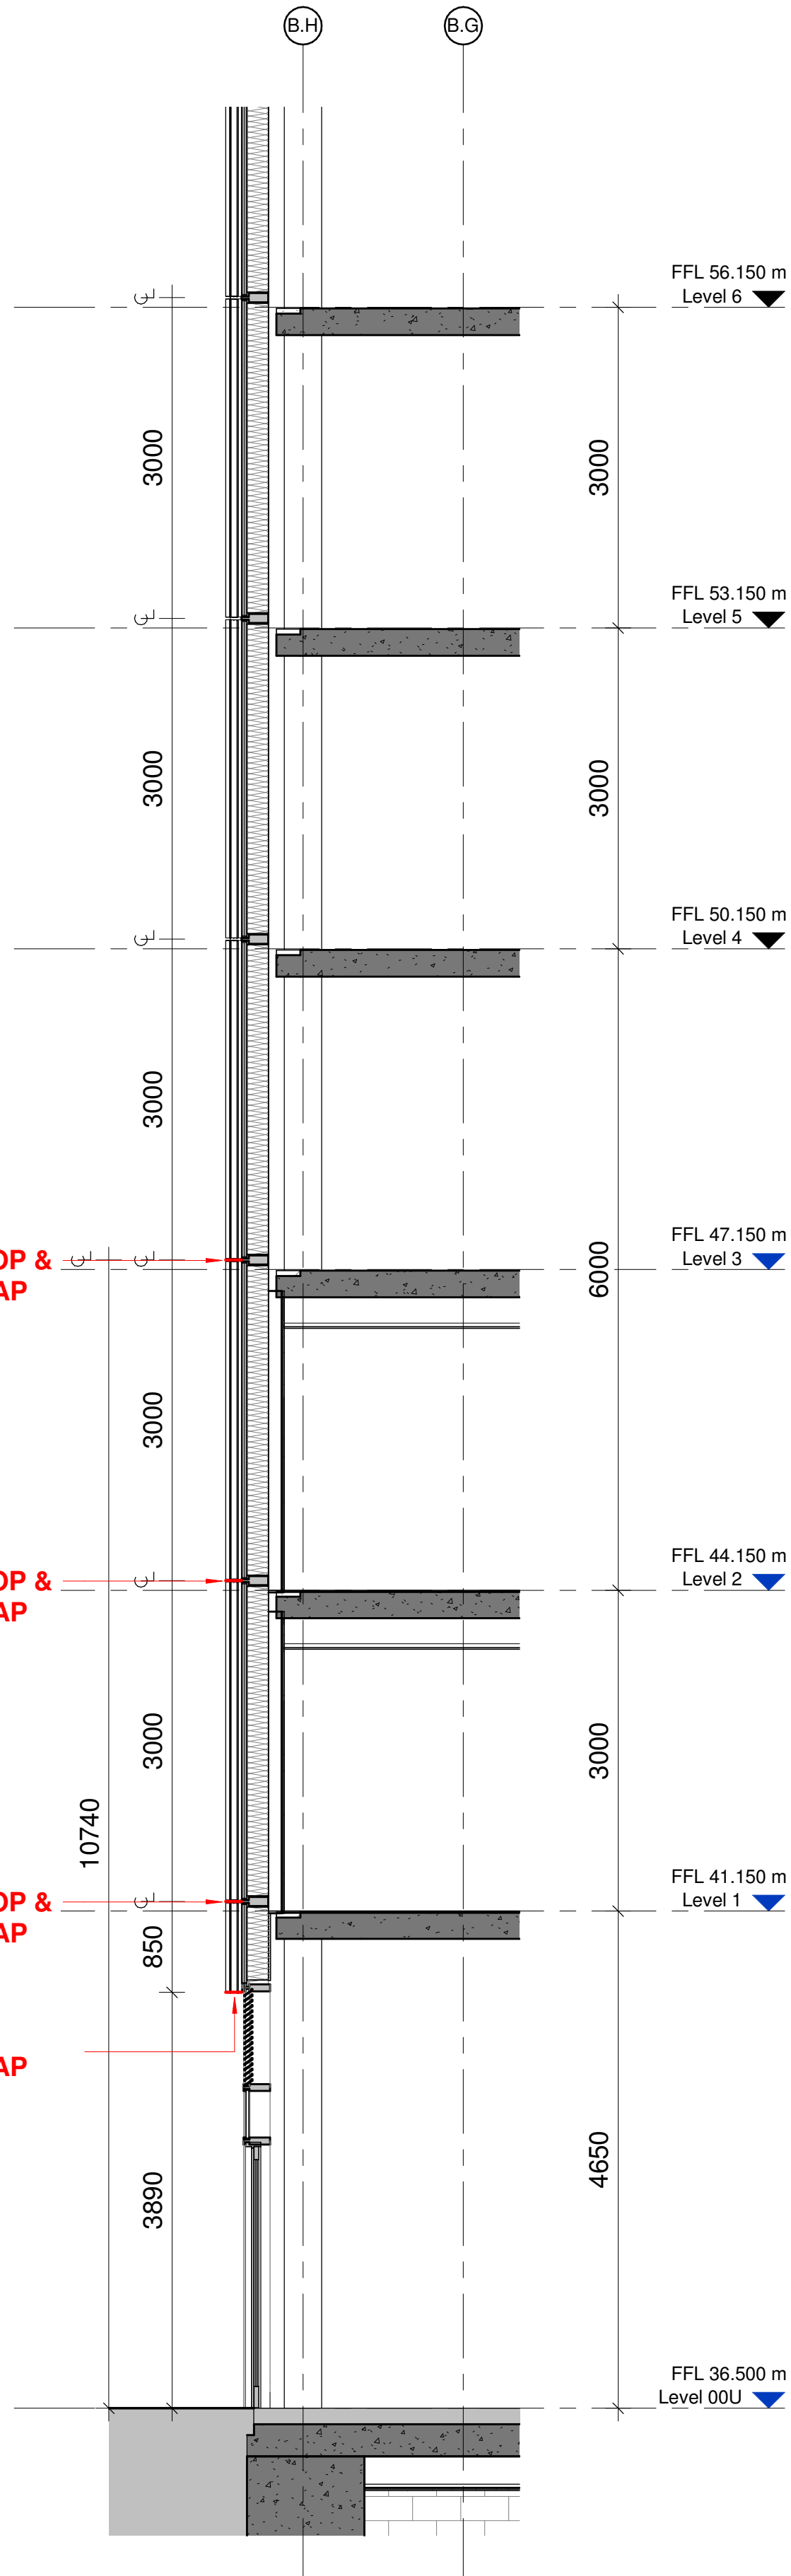

EAST Elevation Section

© COPYRIGHT
The copyright in this drawing is vested in Sheppard Robson and no license or assignment of any kind has been, or is, granted to any third party whether by provision of copies or originals or otherwise unless agreed in writing.

DO NOT SCALE FROM THIS DRAWING
The contractor shall check and verify all dimensions on site and report any discrepancies in writing to Sheppard Robson before proceeding work

FOR ELECTRONIC DATA ISSUE
Electronic Data / drawings are issued as "read only" and should not be interrogated for measurement. All dimensions and levels should read, only from those values stated in test, on the drawing.

REV.	DATE	AMENDMENT
------	------	-----------

KEYPLAN

CLIENT

Vinci Construction



SHEPPARD ROBSON

27th Floor City Tower Piccadilly Plaza Manchester M1 4BT
T: +44 (0)161 233 8900 E: manchester@sheppardrobson.com

PROJECT
New Victoria

SCALE@A1	DATE	ORIGINATOR	CHECKED	AUTHORISED
1 : 50	04/28/21	Author	Checker	Approver

RESIDENTIAL 02
EAST ELEVATION & SECTION
WELDED END CAP LOCATIONS

Stage 4

STATUS PURPOSE FOR ISSUE

DRAWING NO.

VIC · SRA · · · · A · SK0002

SR NO.

6621

REV.