


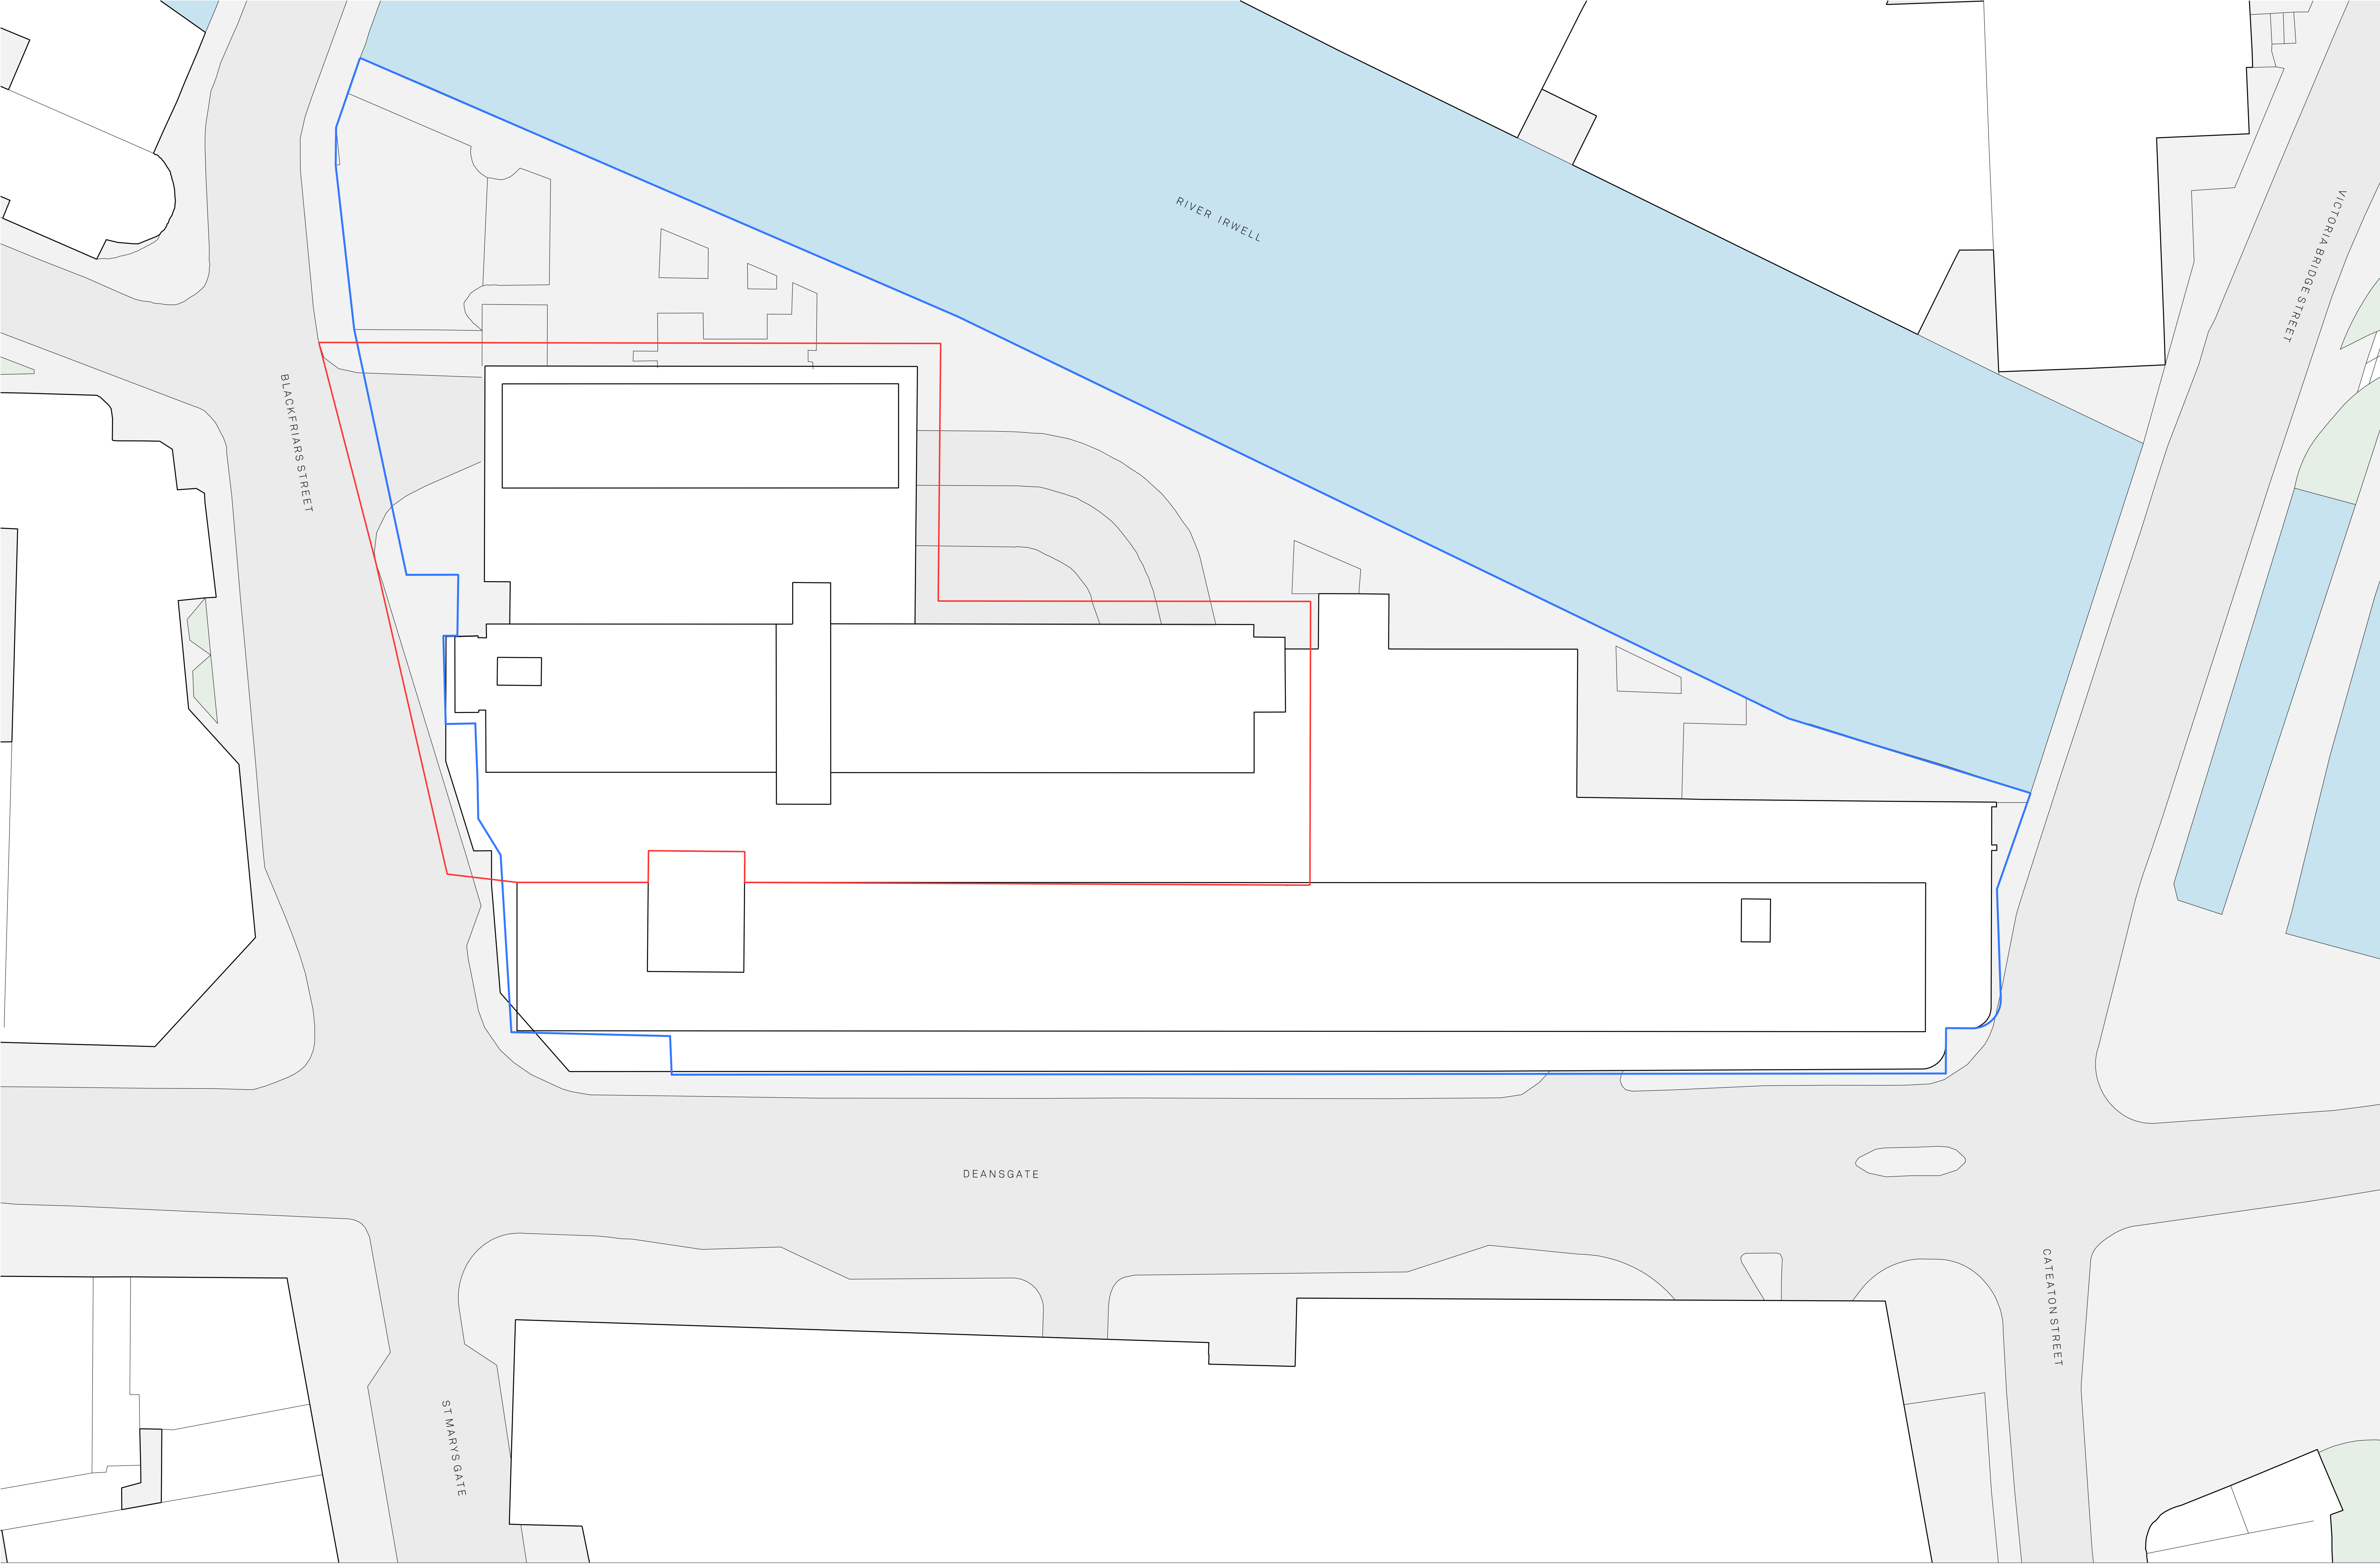

Notes:

- Site Application Boundary
- Site Ownership Boundary



Project Name: Renaissance		Title: Existing Site Plan		Scale: 1:250@ A1	
Drawn: FM	Checked: JC	Status: Planning	Project: 150	Drawing No: MP_00_1001	Rev: -
Details: - 29.01.21			Issued for Information		

Jon Matthews Architects

22 City Tower, Piccadilly Plaza, New York St, Manchester, M1 4BT

0161 974 3690

Copyright of this drawing is vested in Jon Matthews Architects and must not be copied or reproduced without written consent. Figured dimensions only are to be taken from this drawing. Do not scale from this drawing. For full company disclosure please visit www.jonmatthewsarchitects.com