




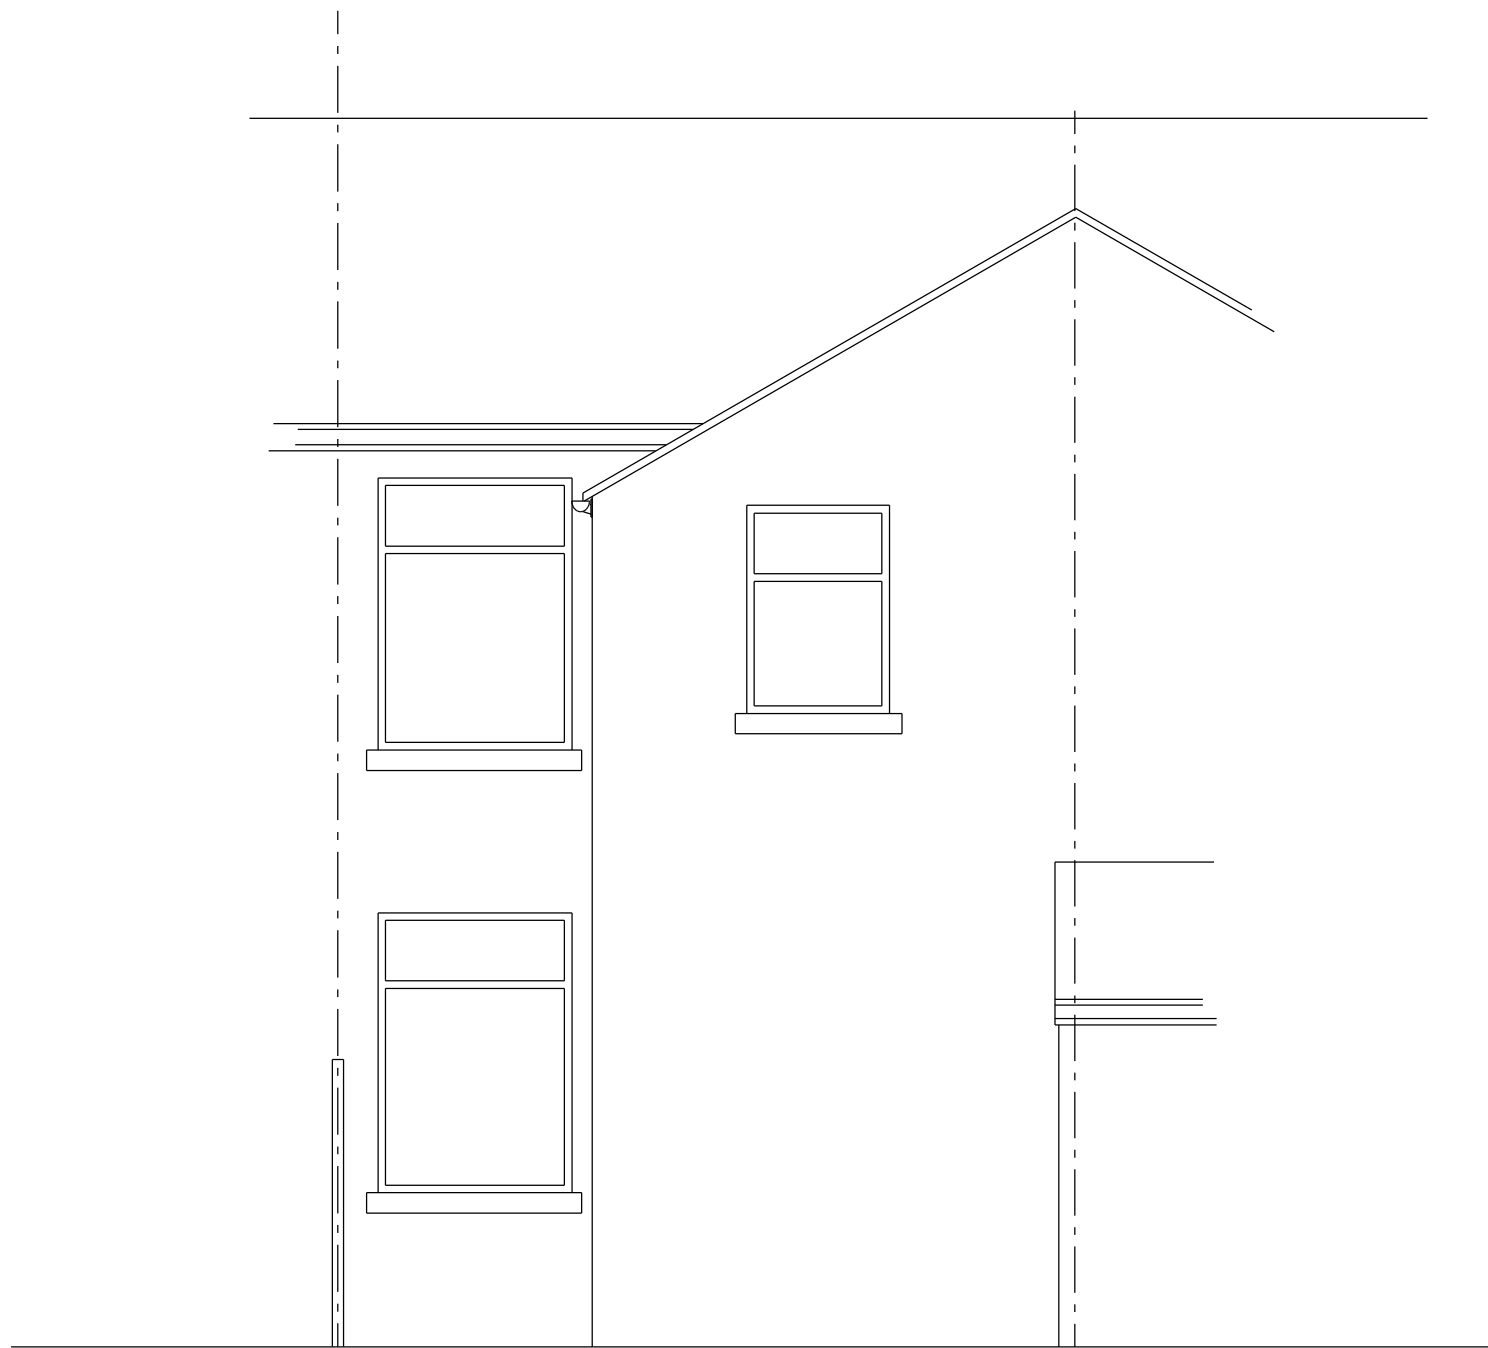

EXISTING NORTH FACING REAR ELEVATION

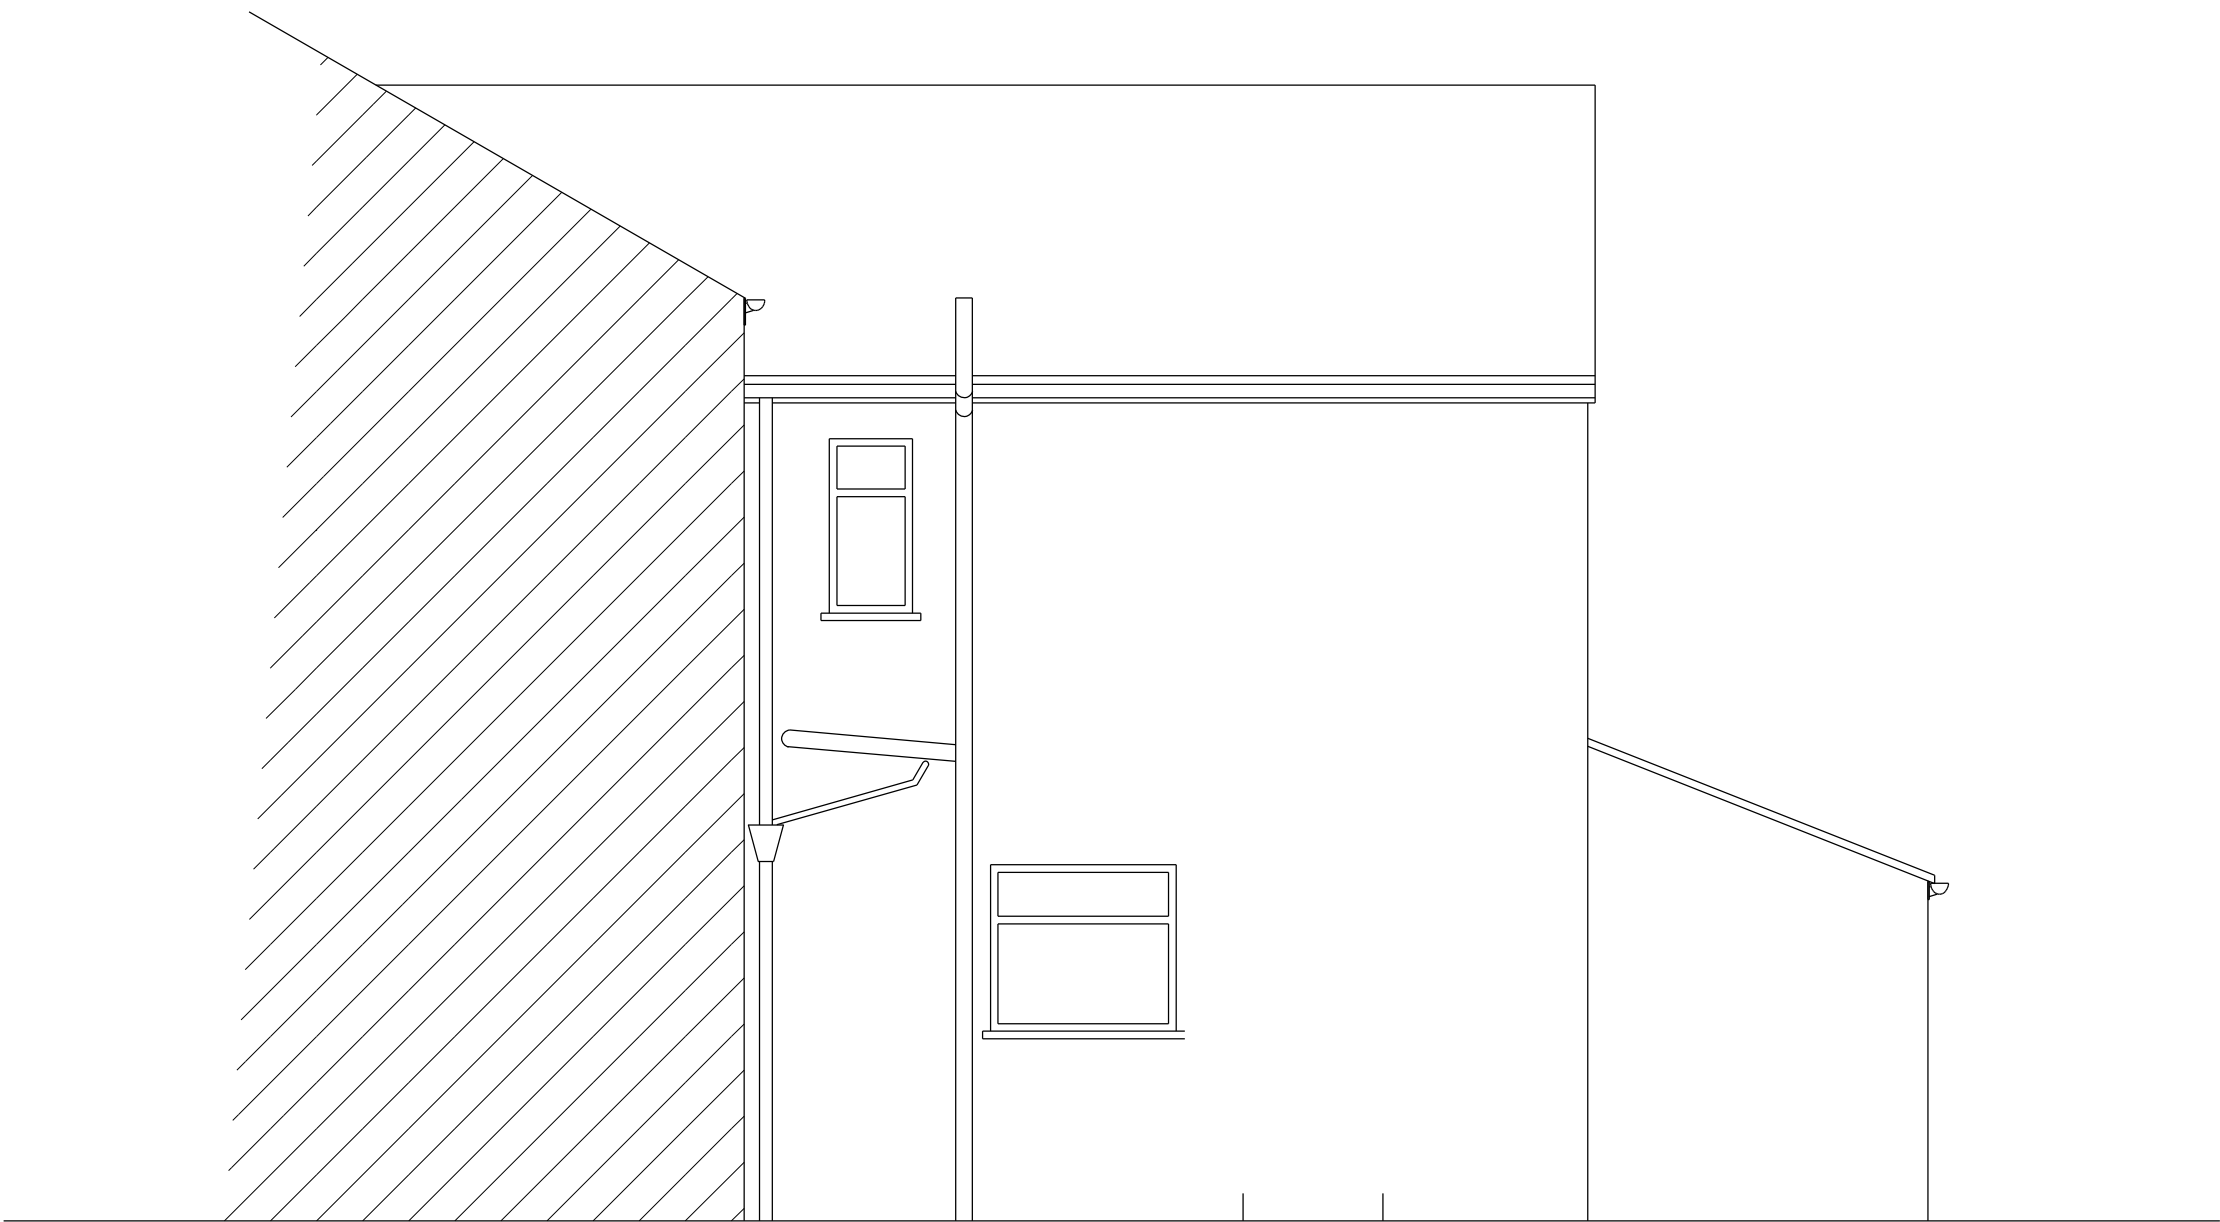


EXISTING EAST FACING SIDE ELEVATION

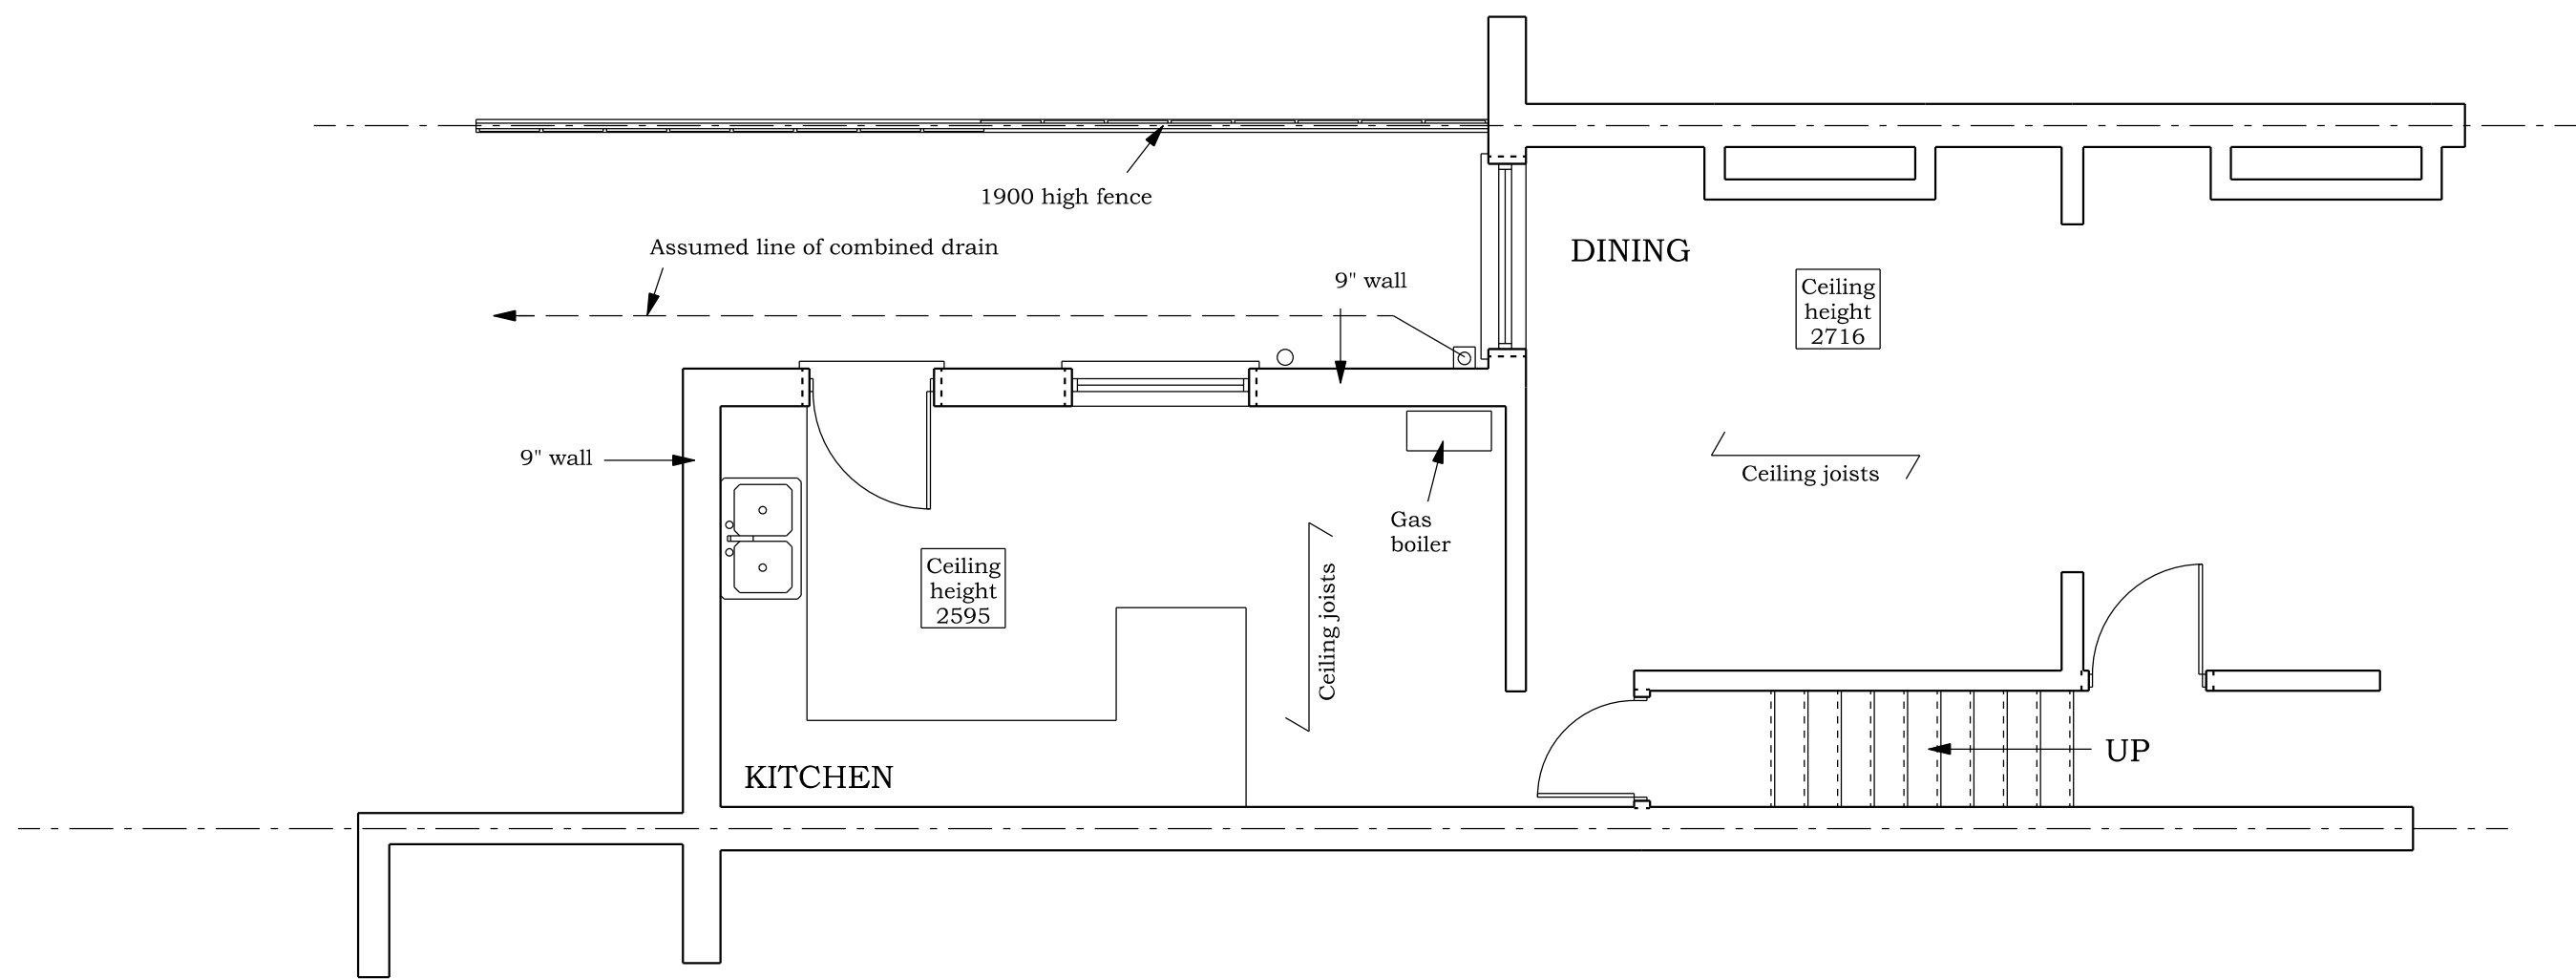

EXISTING GROUND FLOOR PLAN

BRADLEY BUILDING DESIGN LTD.
KEEPERS COTTAGE,
LYME PARK,
DISLEY,
STOCKPORT.
SK12 2NS.
01625 858244
Mob 07989 326039
bradleybuildingdesign@btopenworld.com

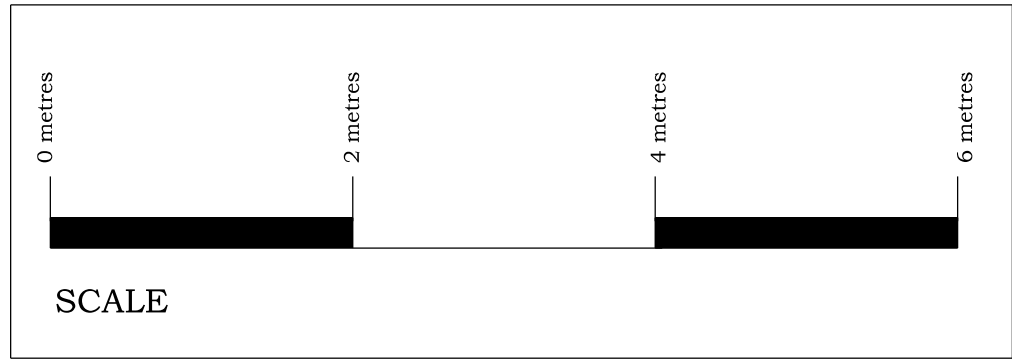

EXISTING DWELLING
SINGLE STOREY SIDE REAR EXTENSION
for
Mr. S. BEED and Ms. A. MOSTYN,
at
14, RANSFIELD ROAD,
CHORLTON,
M21 9QH.
Scale 1:50 @ A1
Date APRIL 2021
Drawing Number 1983/1