


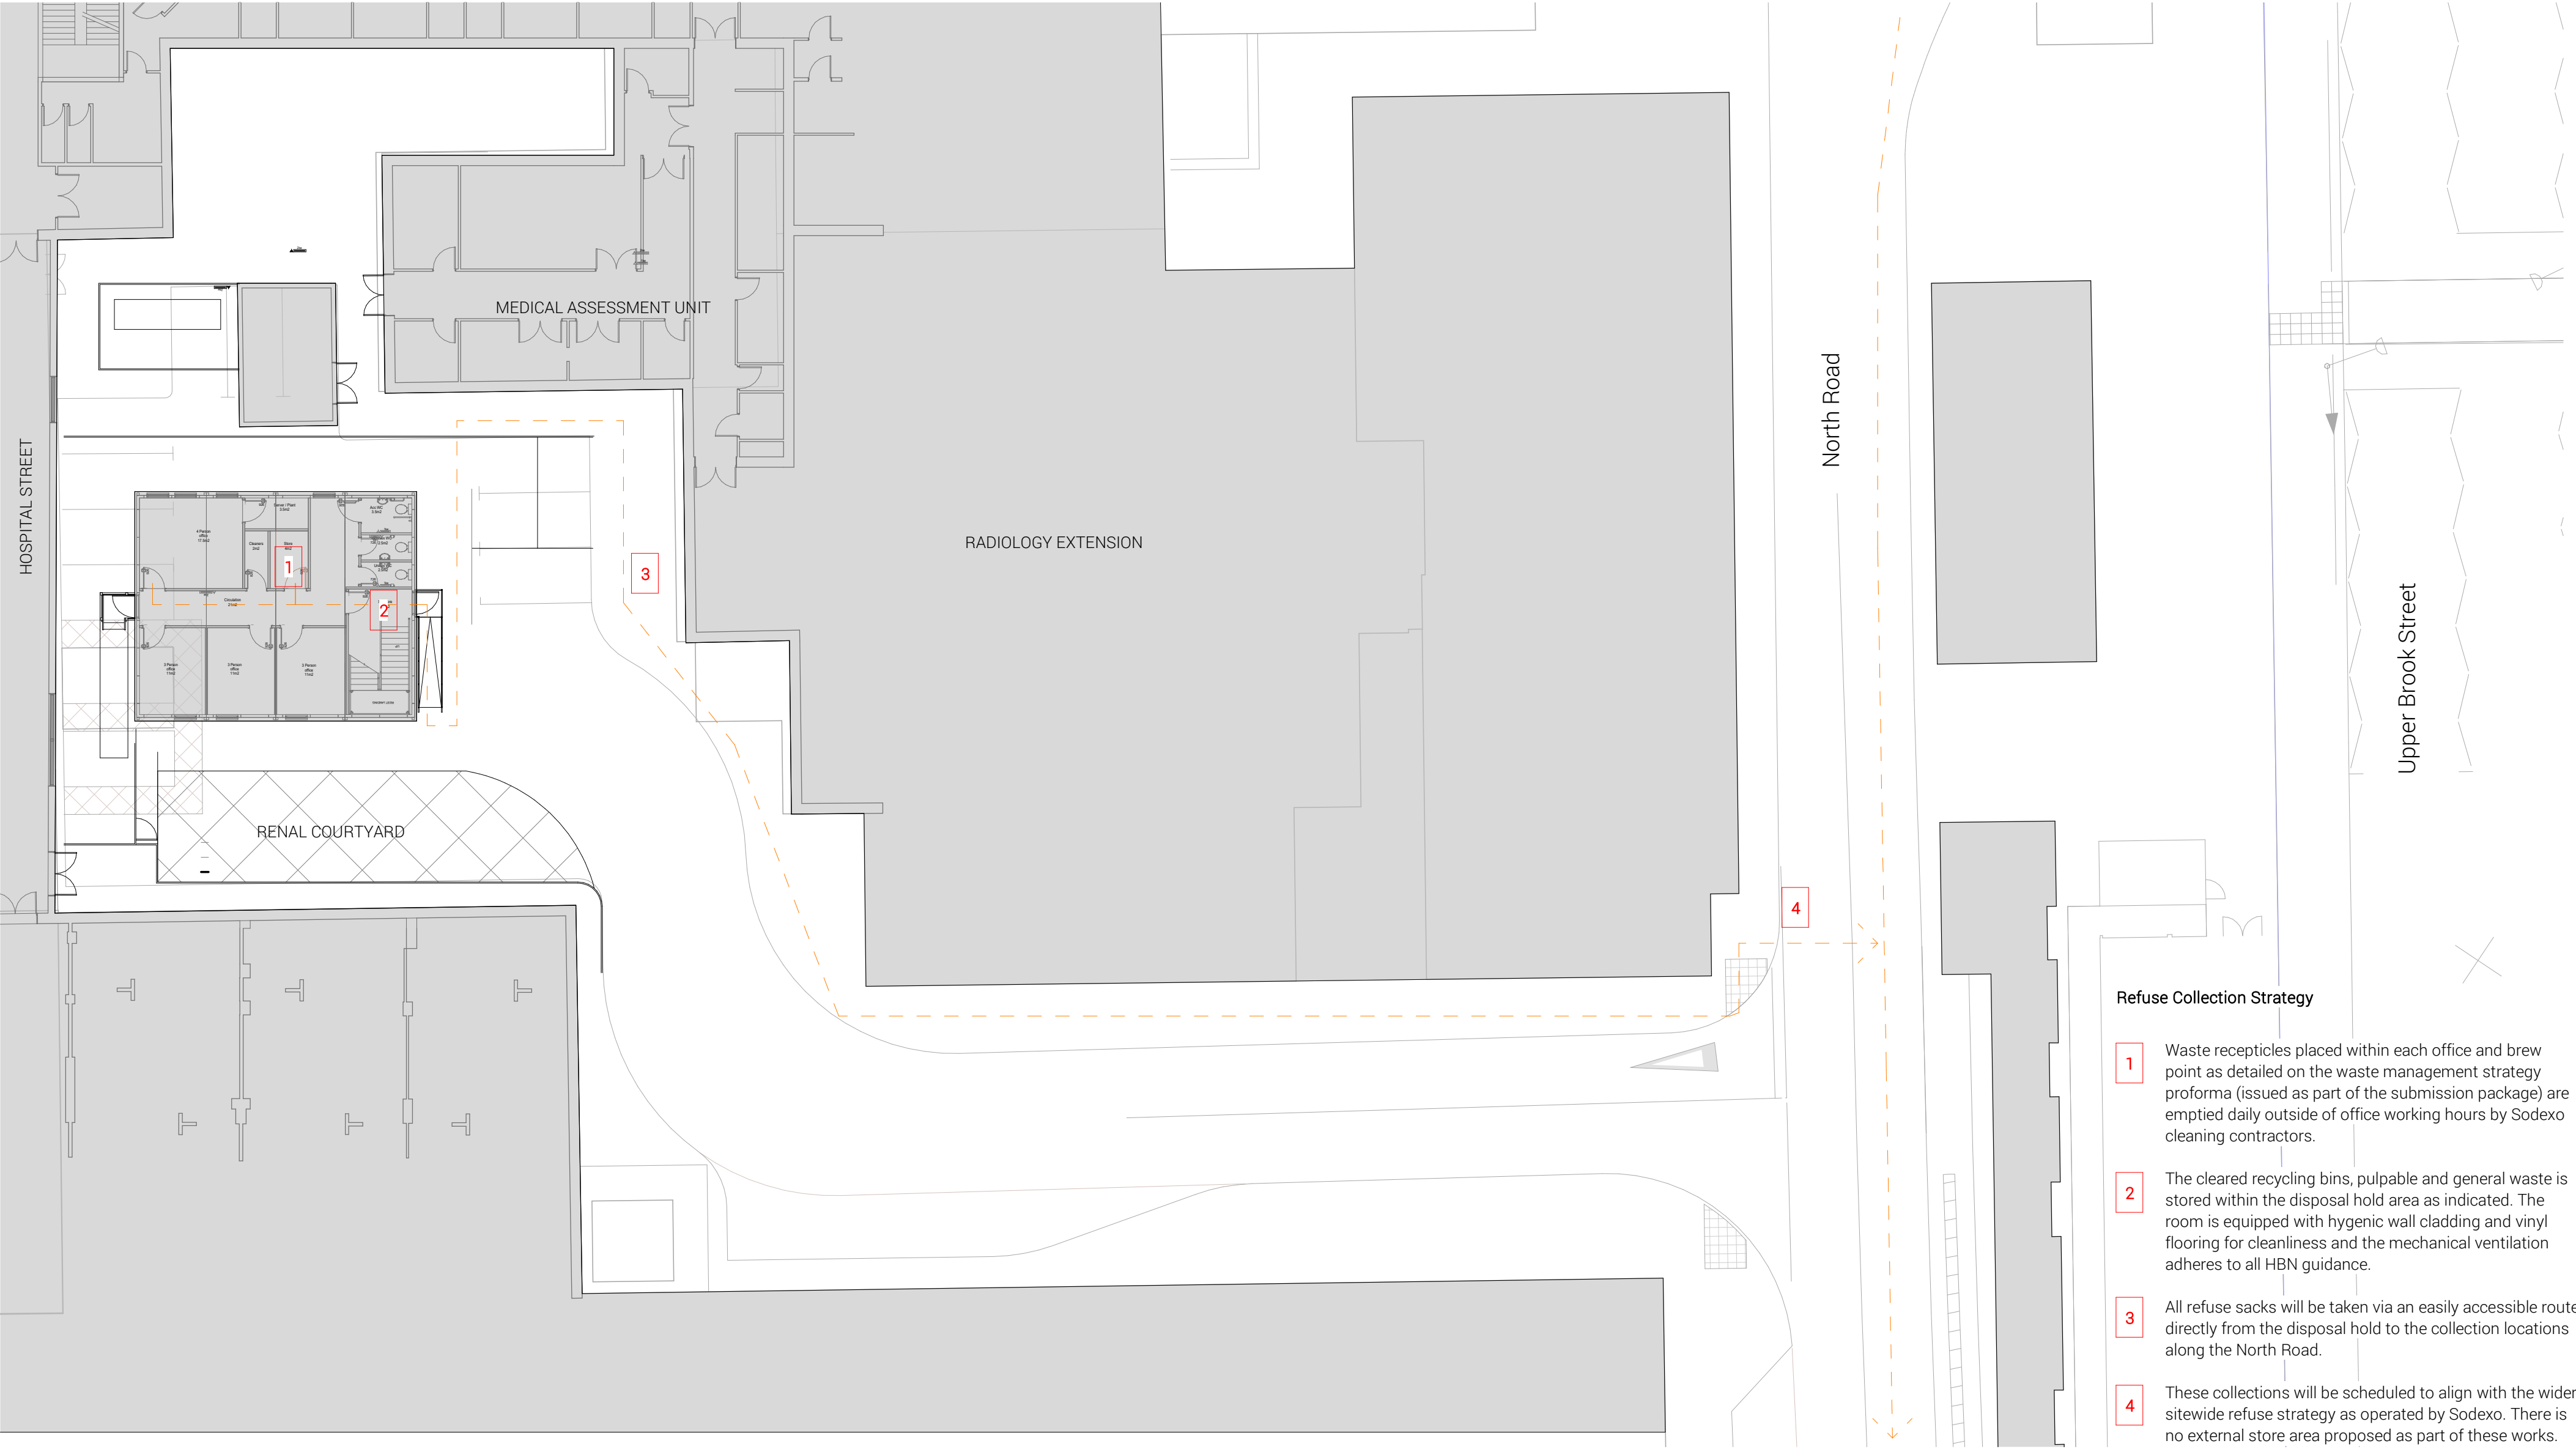

Proposed Site Plan - Refuse Strategy
1 : 200

Refuse Collection Strategy

- 1

Waste receptacles placed within each office and brew point as detailed on the waste management strategy proforma (issued as part of the submission package) are emptied daily outside of office working hours by Sodexo cleaning contractors.
- 2

The cleared recycling bins, pulvable and general waste is stored within the disposal hold area as indicated. The room is equipped with hygenic wall cladding and vinyl flooring for cleanliness and the mechanical ventilation adheres to all HBN guidance.
- 3

All refuse sacks will be taken via an easily accessible route directly from the disposal hold to the collection locations along the North Road.
- 4

These collections will be scheduled to align with the wider sitewide refuse strategy as operated by Sodexo. There is no external store area proposed as part of these works.

GENERAL NOTES:

DAY Architectural Ltd accepts no responsibility for any costs, losses or claims whatsoever arising from these drawings, specifications and related documents unless there is full compliance with the Client or any unauthorised user of the following:

1 All boundaries, dimensions and levels are to be checked on site before construction and any discrepancies reported to the Architect / Designer.

2 Partial Service: Any discrepancies with site or other information is to be advised to the Architect / Designer and direction and / or approval is to be sought before the implementation of the detail.

3 Block and site plans are reproduced under license from the Ordnance Survey.

4 Do not scale this drawing.

5 For the purpose of coordination, all relevant parties must check this information prior to implementation and report any discrepancies to the Architect / Designer.

B

A

REV

Package Revised to Suit Final Modular Layout

First Issue.

DESCRIPTION

14.05.21

15.02.21

DATE

GAB

GAB

REV BY

CLIENT

Manchester University Hospitals NHS FT

PROJECT

Project RED - Fracture Relocation

DRAWING

Proposed Refuse Strategy

SCALE

As indicated @ A2

FIRST ISSUED

15/02/21

PROJECT

1052-20

CLIENT REF

-

DRAWN BY

JP

CHECKED BY

GAB

ORIGIN

DAY

VOLUME

XX

LEVEL

01

TYPE

DR

ROLE

A

NUMBER

900106

REVISION

B

SUITABILITY

PLANNING

Information contained on this drawing is the sole copyright of DAY Architectural Ltd, and is not to be reproduced without their permission.

DAY

DAY Architectural Ltd.

Studio 1, Lancaster Buildings

77 Deansgate, Manchester, M3

2BW

T: 0161 834 9703

W: www.day-architectural.com

DAY

DAY Architectural Ltd.
Studio 1, Lancaster Buildings
77 Deansgate, Manchester, M3
2BW
T: 0161 834 9703
W: www.day-architectural.com