




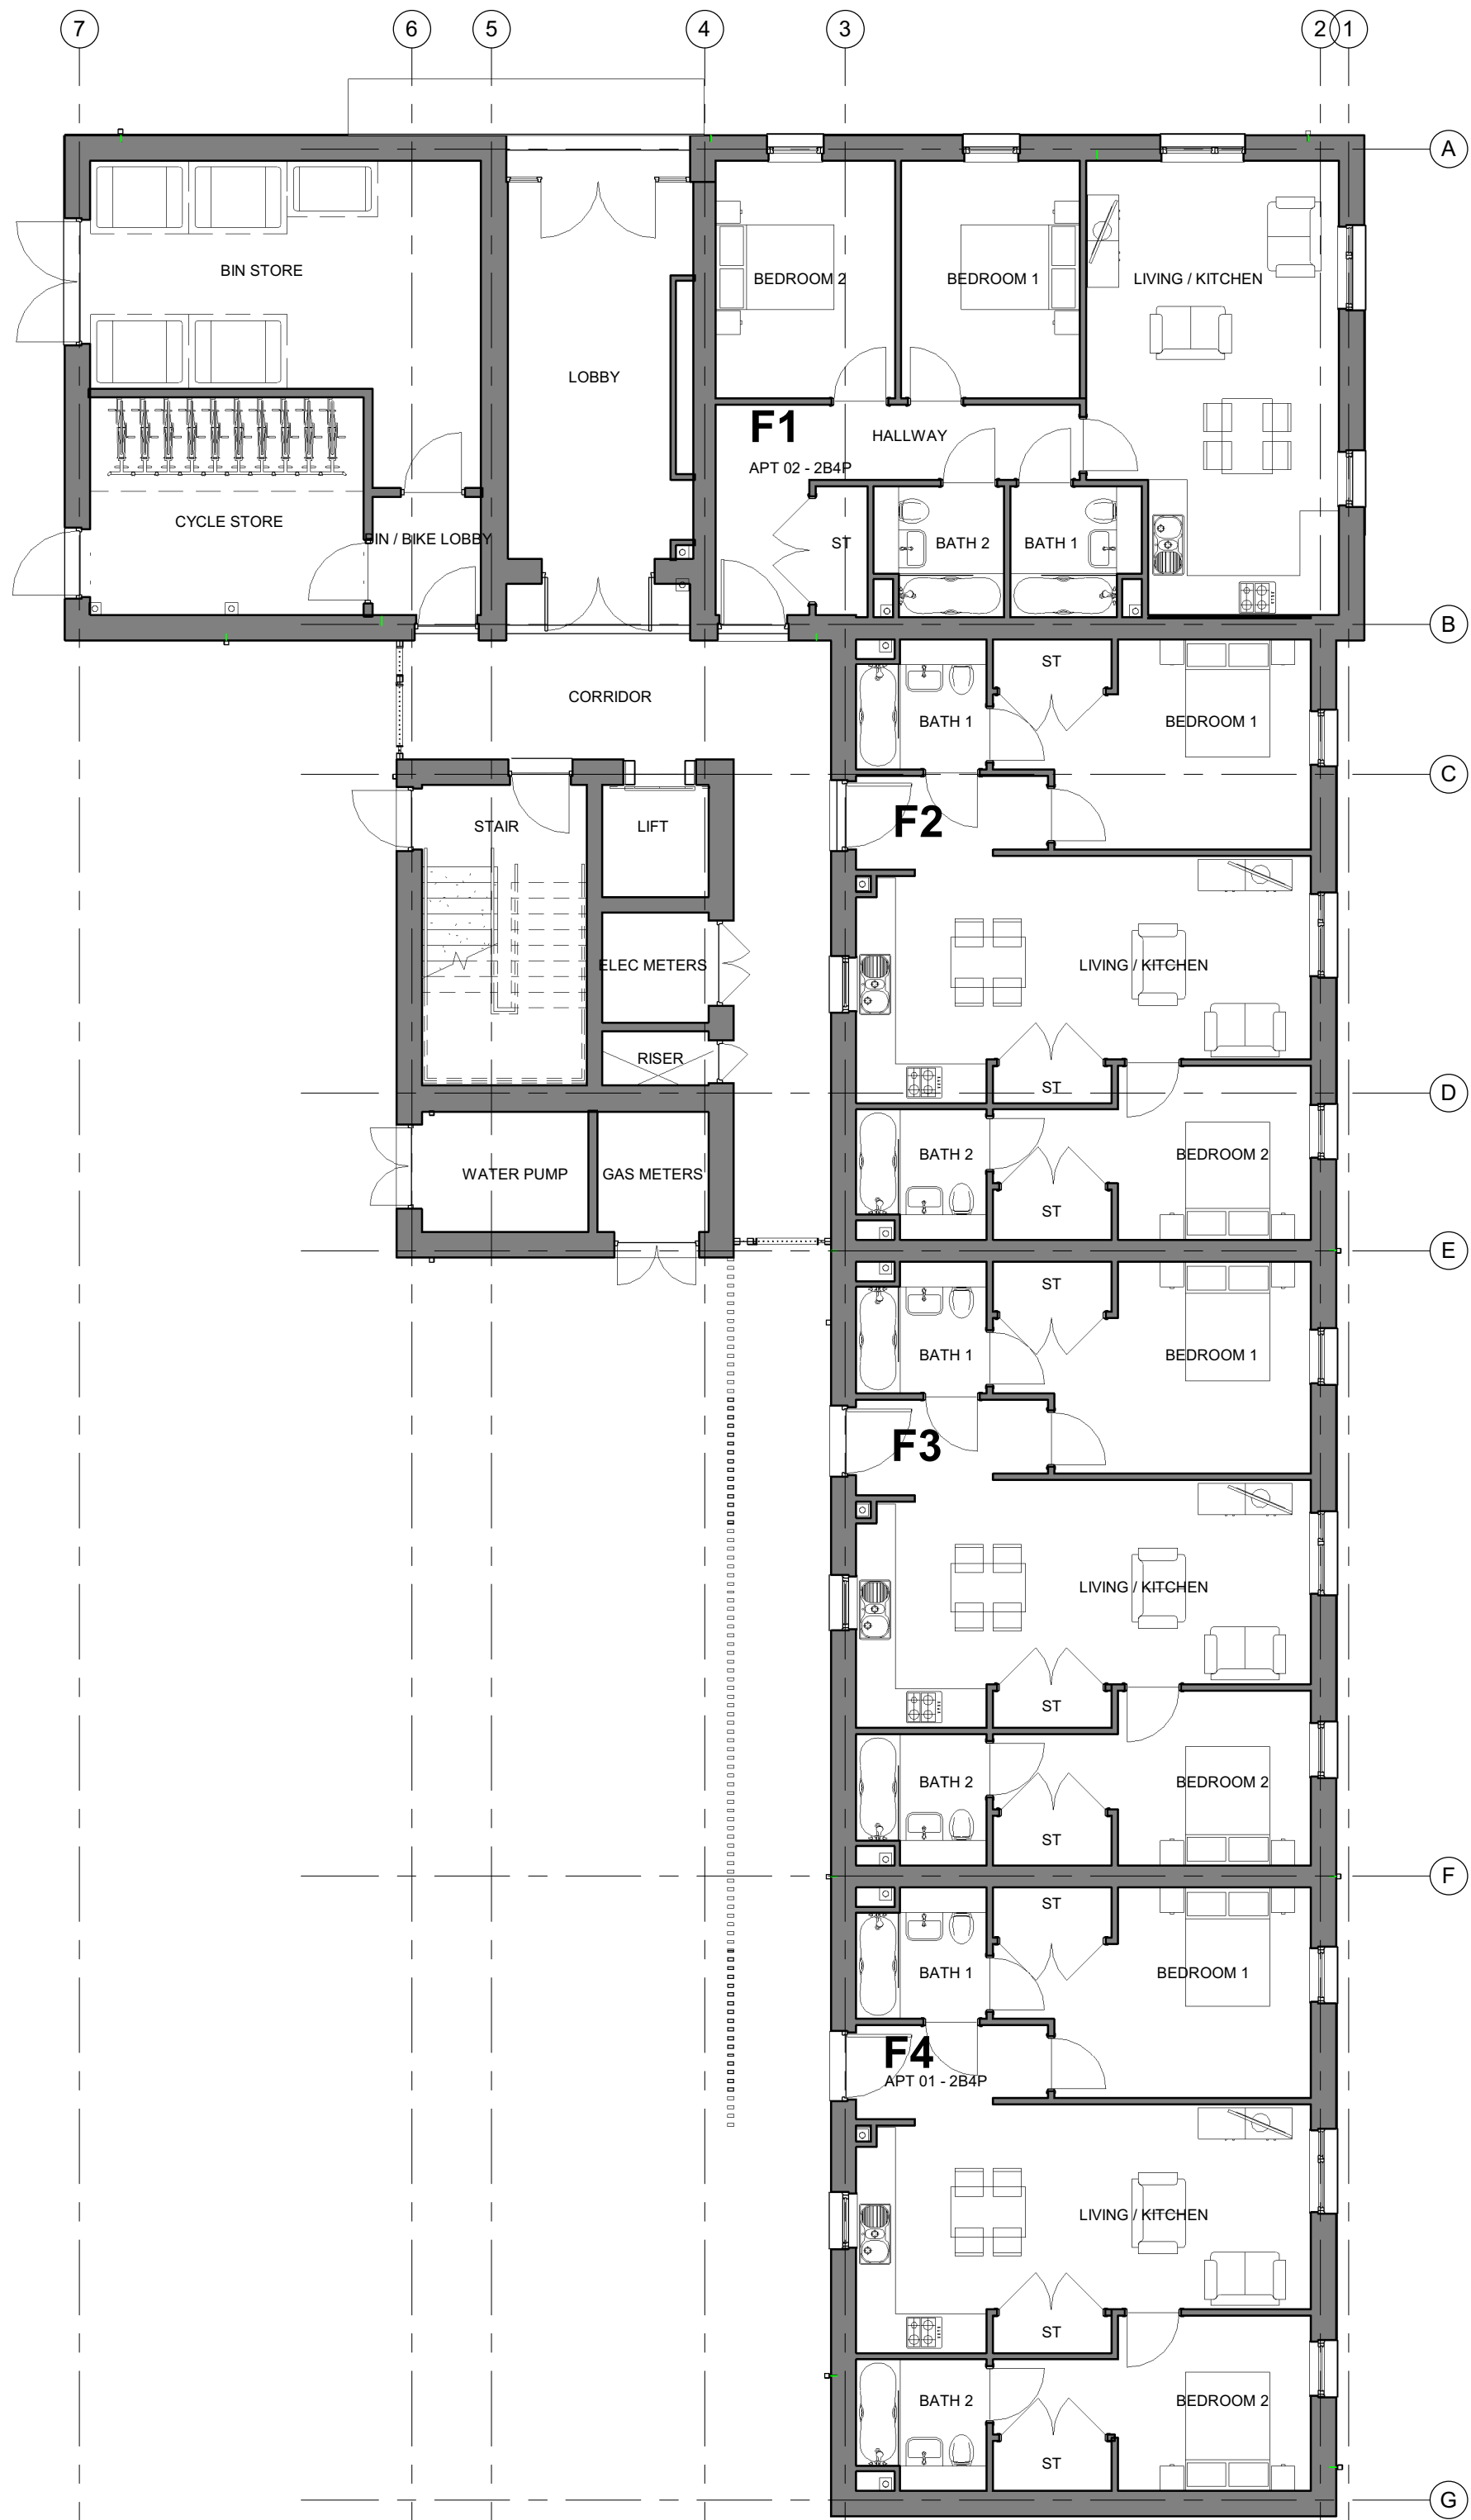

B - APT01 & APT02 (2B4P) - 00 Plan
1 : 100

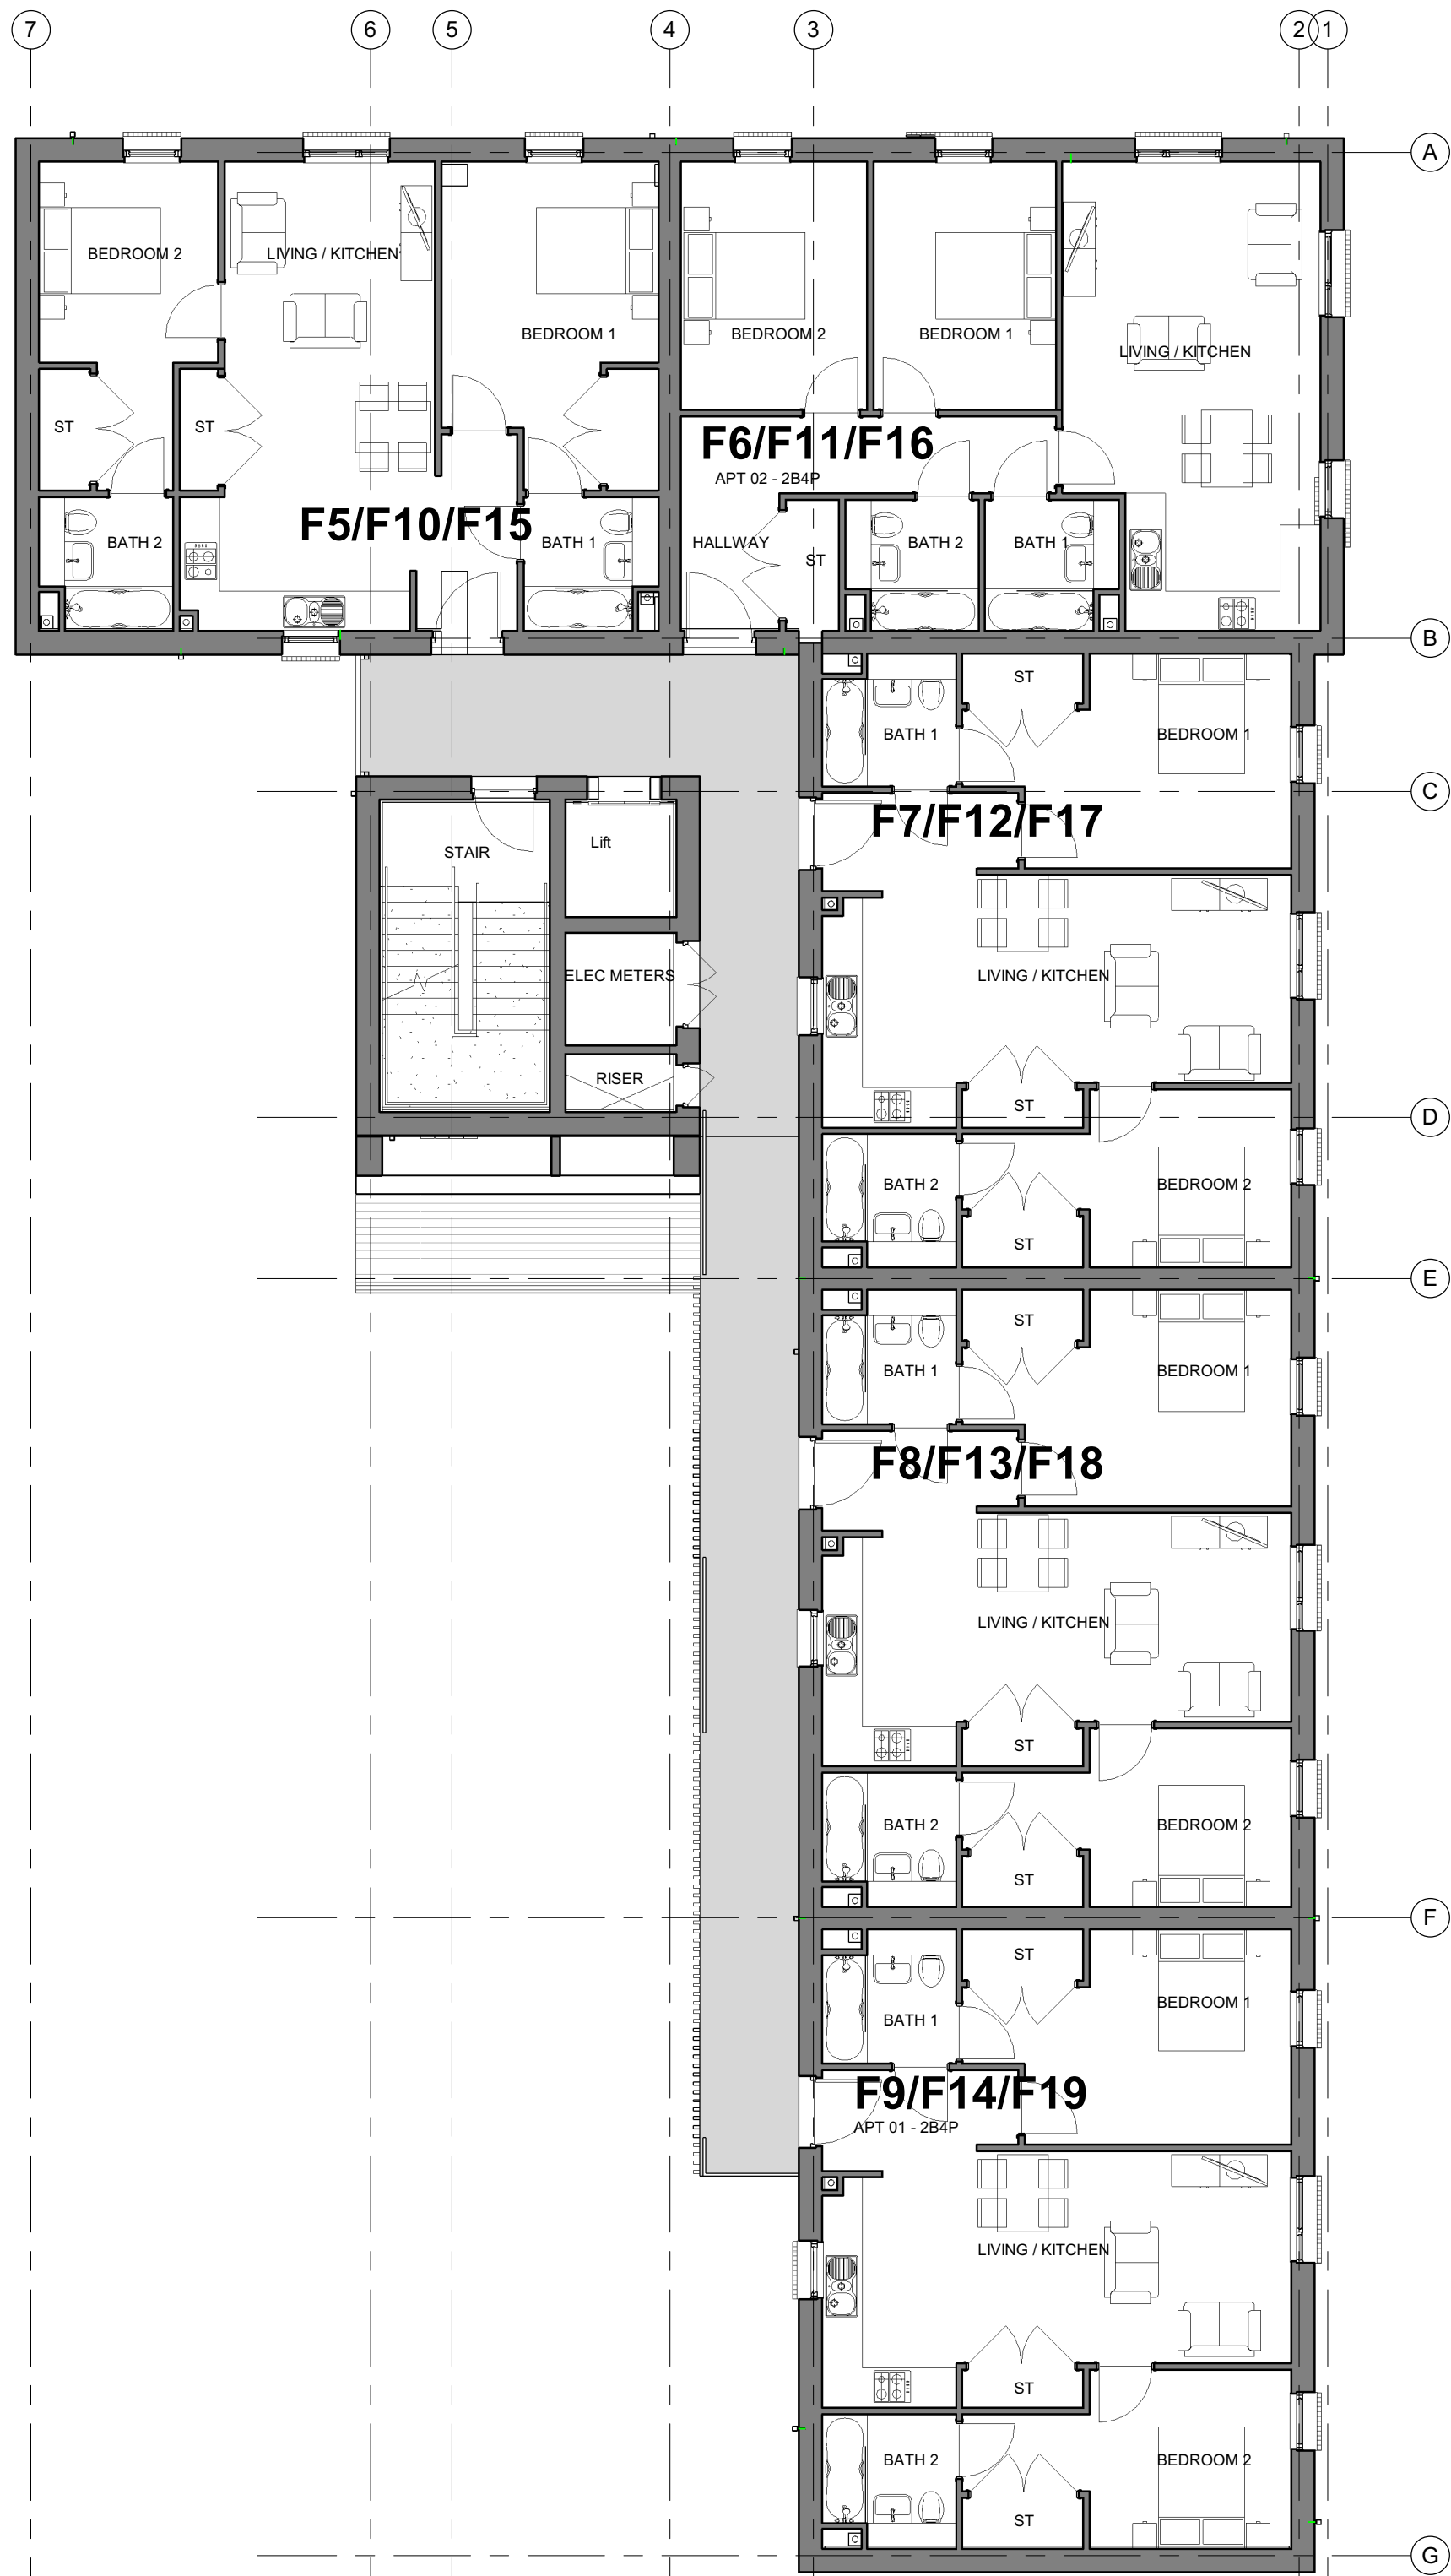

B - APT01 & APT02 (2B4P) - Typical Floor Plan
1 : 100

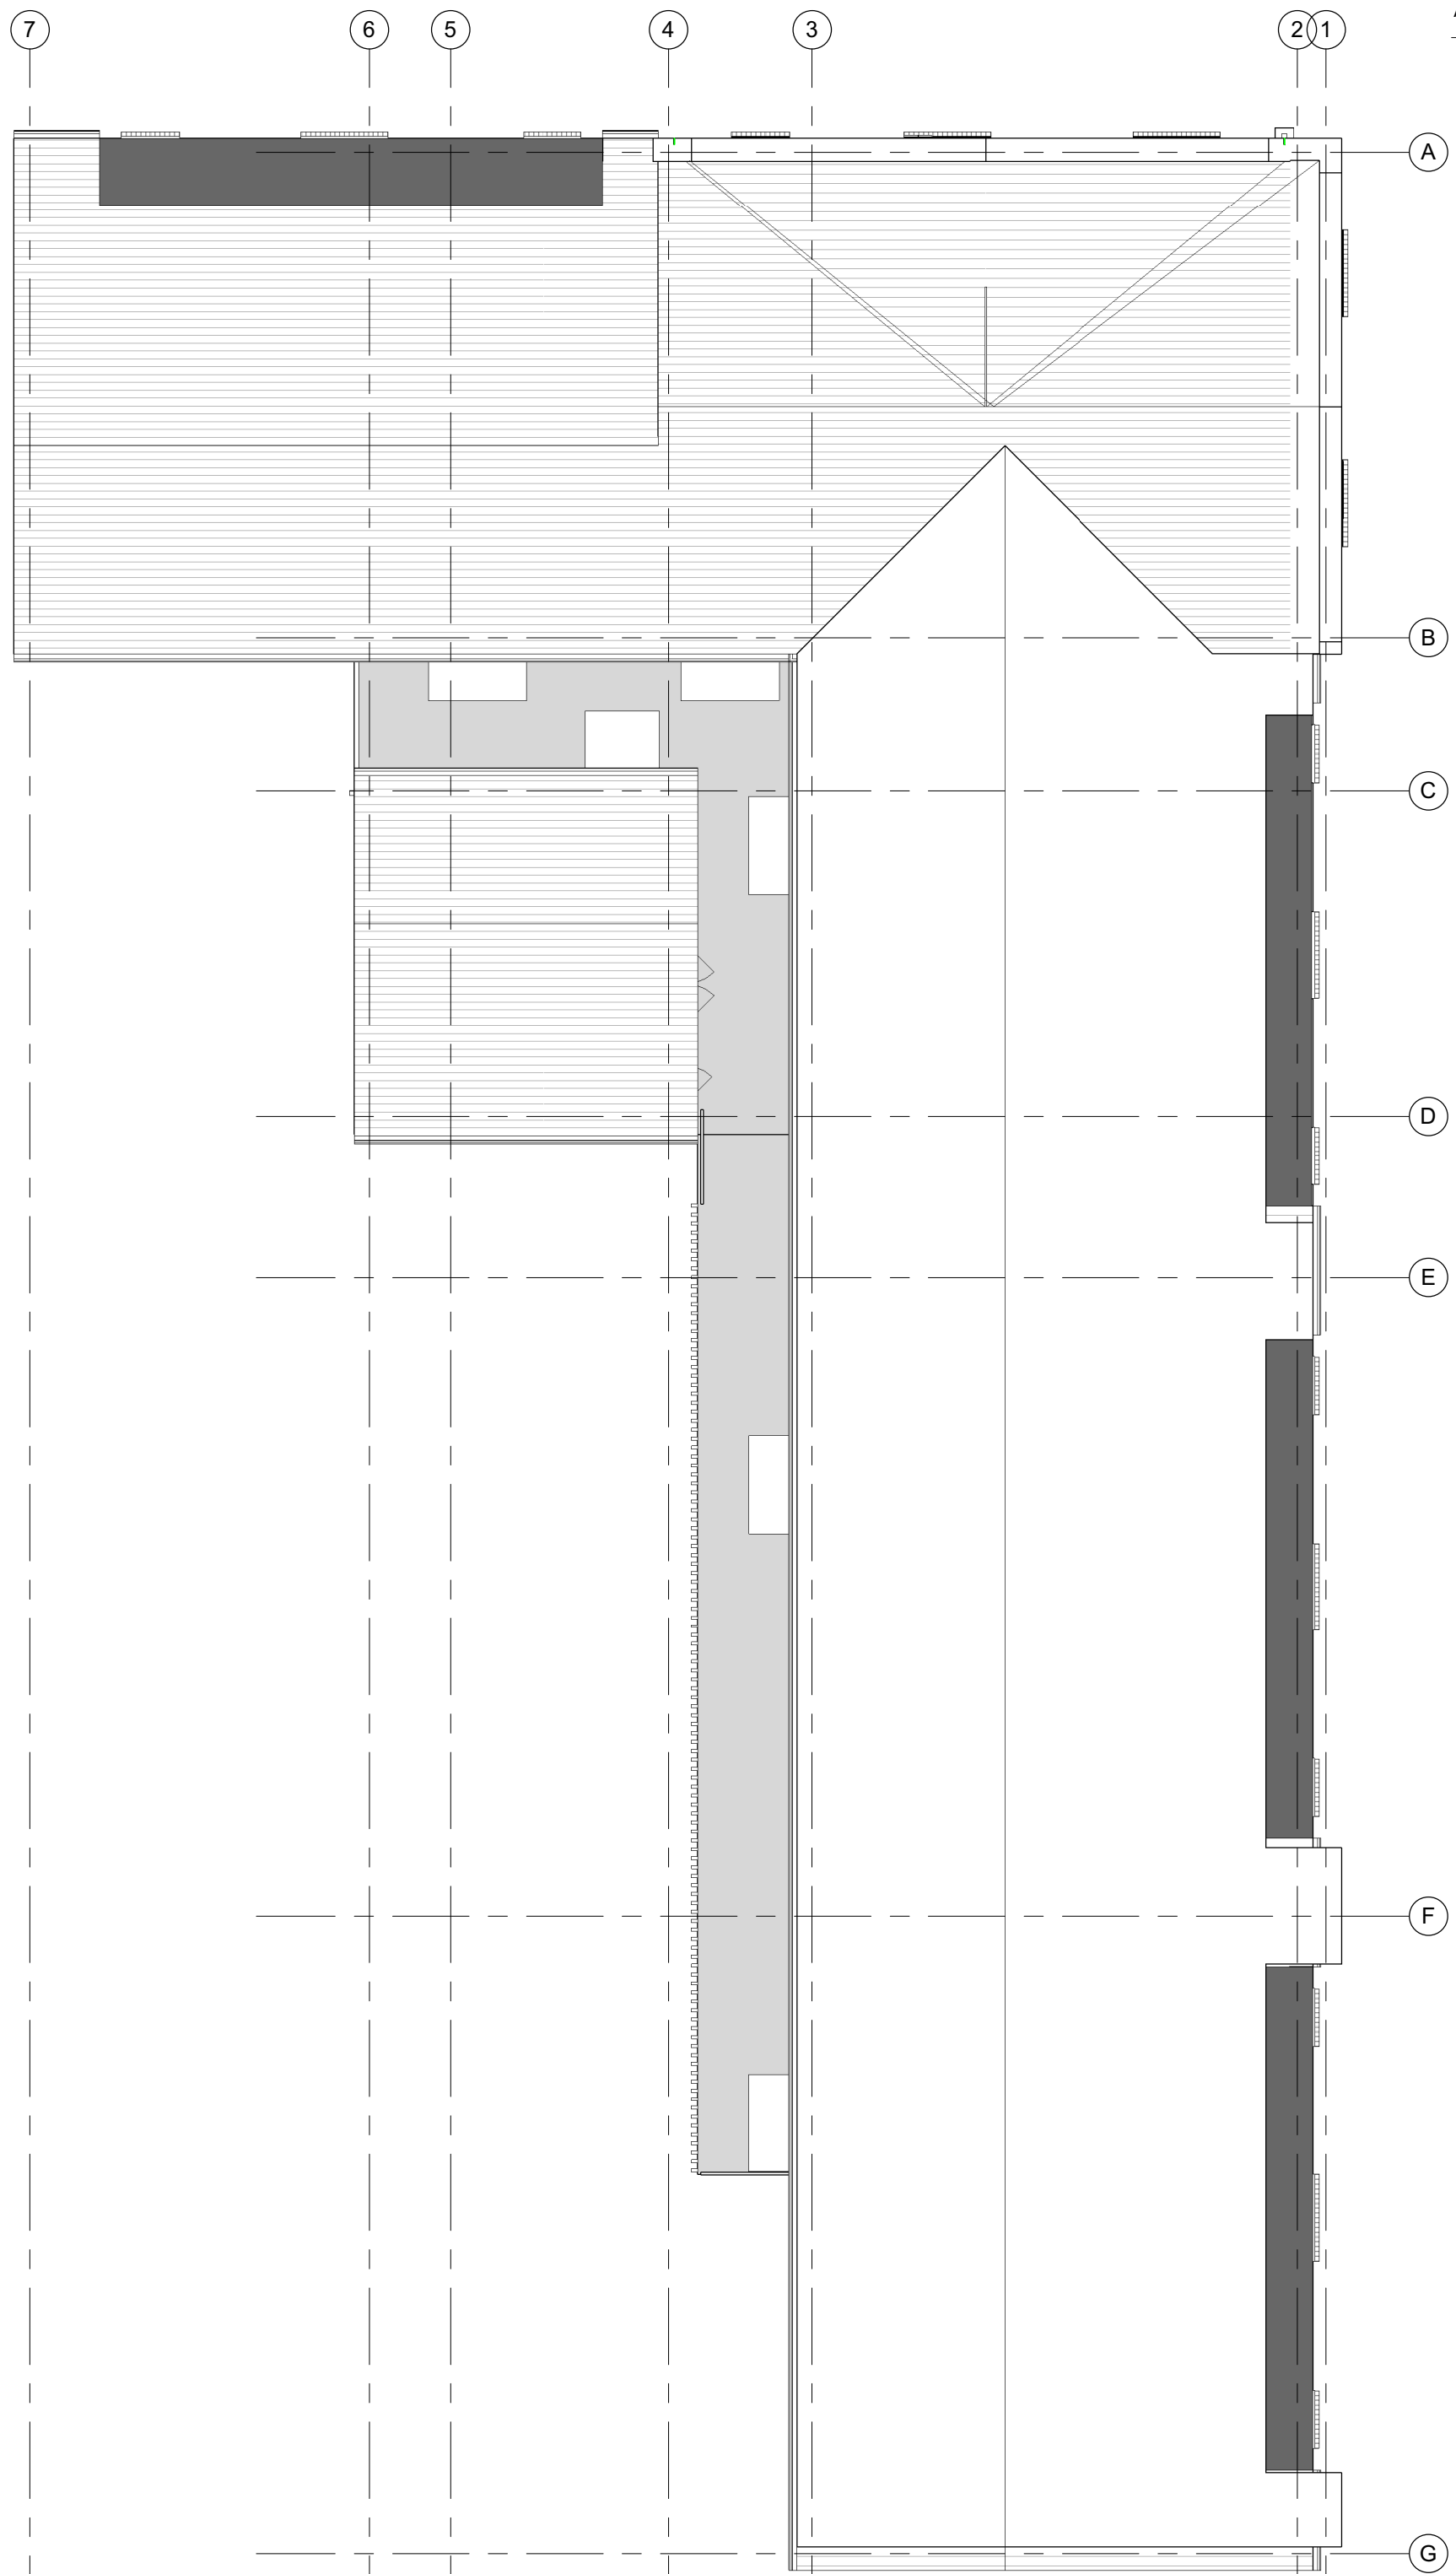

B - APT01 & APT02 (2B4P) - Roof Plan
1 : 100

CHANGES TO PLANNING DRAWINGS

- LIFT & STAIR CORE ROOF CHANGED FROM FLAT TO PITCHED
- WINDOWS TO STAIR CORE AMENDED.
- BATHROOM WINDOWS OMITTED
- APARTMENT 1 AND THOSE ABOVE MOVED OUT 450MM FROM BUILDING LINE.
- 2110MM WINDOWS CHANGED TO 1960MM HIGH WINDOWS. BRICK CALL INDICATED.

F	25.06.21	Amendments to Planning Drawings. 2110mm high windows changed to 1960mm high windows. Brick call indicated.	CM	SC
E	09.04.21	Apartment 1 and Apartments above moved out 450mm on Oldham Road side.	CM	SC
D	19.03.21	Amendments to Planning drawings. Refer to Planning changes note for further detail.	CM	SC
C	05/03/21	Amendments to plans and elevations	SJ	GIL
B	19/01/21	Amendments to brick detail	SJ	GIL
A	15/01/21	Planning issue	SJ	GIL
-	08/01/21	First Issue	SJ	GIL
Rev	Date	Description	Dwn	Ckd

Cell 3.1, Miles Platting
Block B - APT01 & APT02 - Plans

AA6770-2031 REV F

PLANNING
Drawn SJ Checked GIL Date JAN 2021 Scale @ A1 1 : 100

PRP
prp-co.uk
Manchester
0161 242 8950