


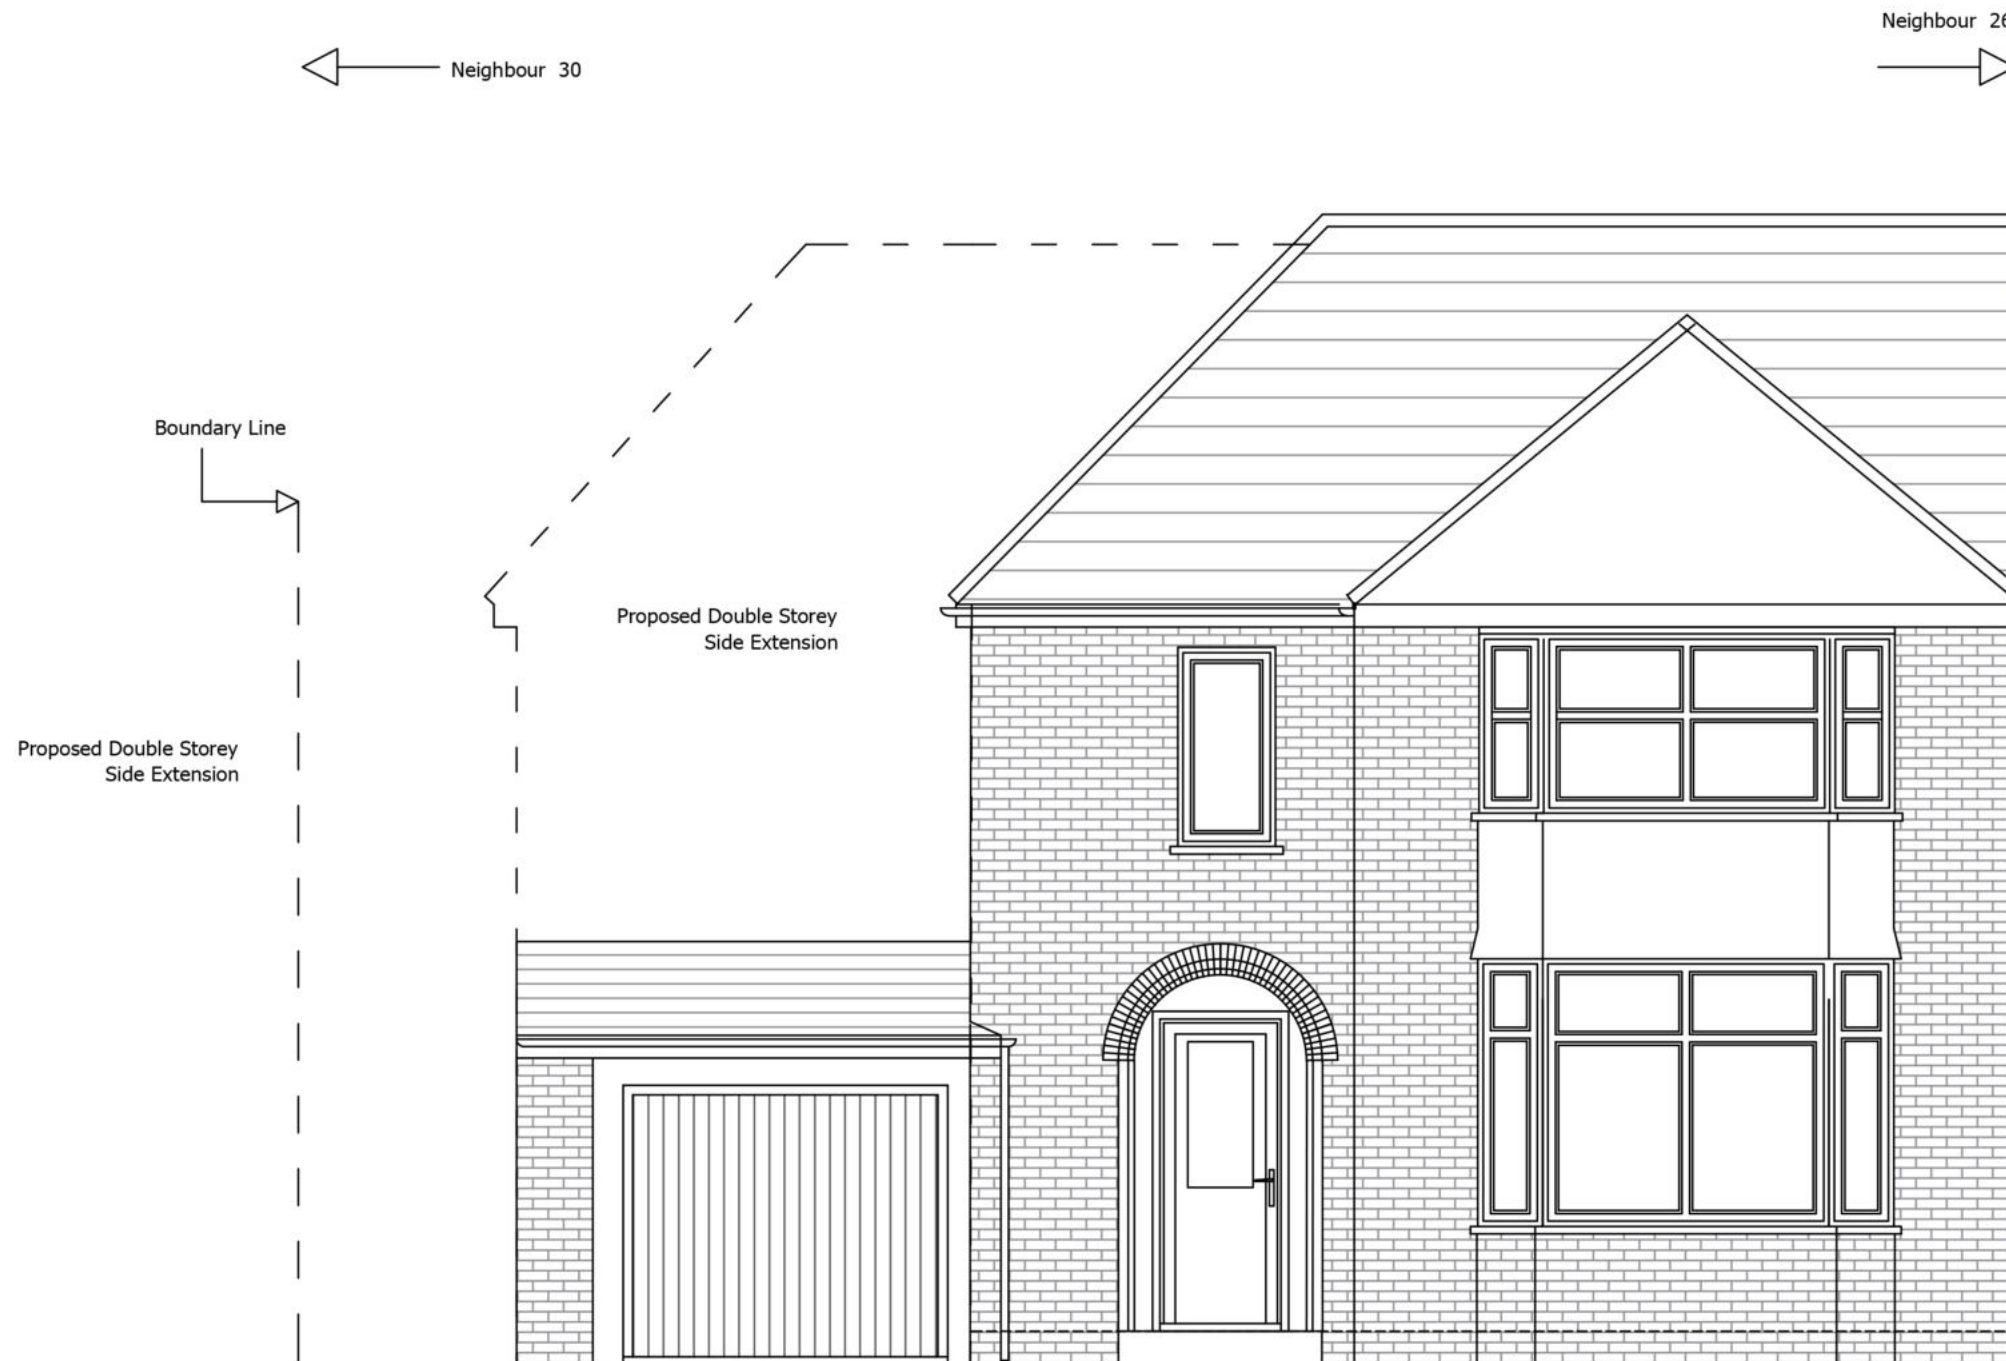

EXISTING FRONT ELEVATION



ARCHITECTURE

M 07514690111
E D.ahmad@Th3m.co.uk
A 96 Blacker Rd, Birkby
Huddersfield
HD1 5HN

Note: DESIGN INTENT DRAWING ONLY.
ANY CONSTRUCTION MUST COMPLY WITH ALL
APPLICABLE BUILDING REGULATIONS.

ALL DIMENSIONS IN MM.

Rev
Amendment
Date

DRG:
Existing Front Elevation

DATE: June 2021
SCALE: 1:50
SIZE: A3

DRG STATUS:
Planning

DRAWN: DA
CHECKED: SB
DRG NO: 50.02

PROJECT:
C3_ Double Storey Side Extension

ADDRESS:
228 Middleton Road, M84WA