


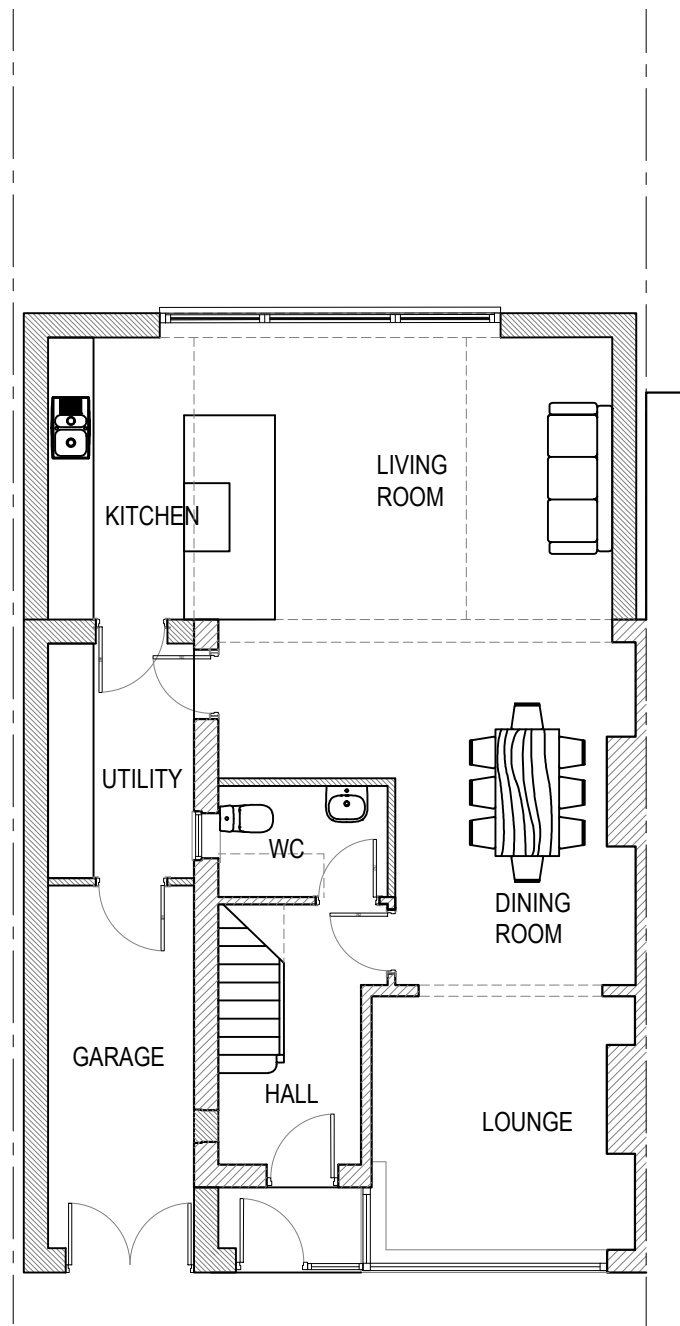


 

Proposed Ground Floor Plan

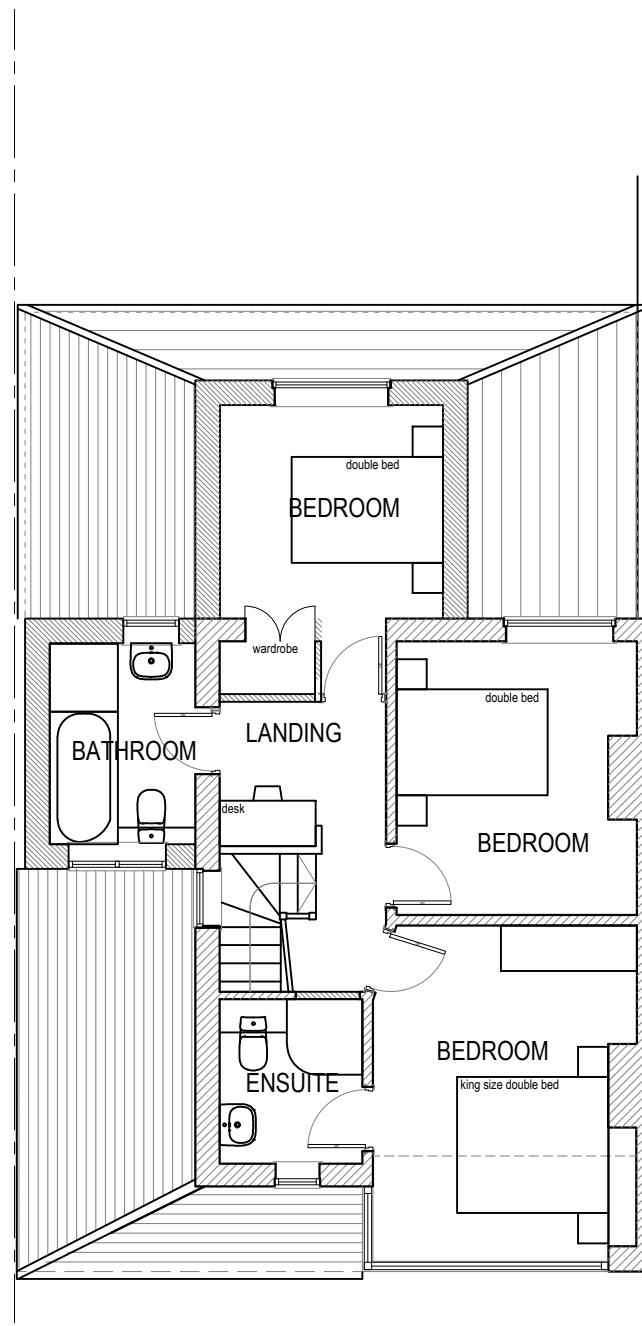

Proposed First Floor Plan

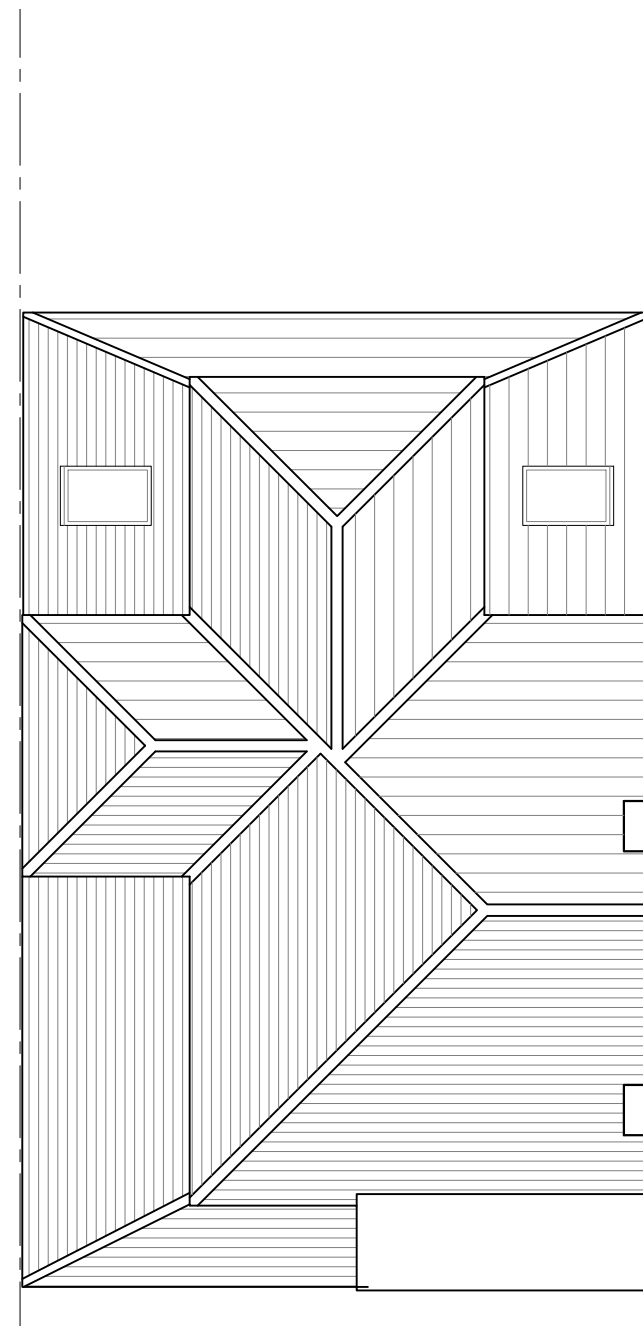

Proposed Roof Plan

Disclaimer:
Do not scale from this drawing.
All dimensions to be verified on site prior to the commencement of any work or the production of any shop drawing. All discrepancies to be reported to the architect immediately.
This drawing is to be read in conjunction with all related Architect's and consultant drawings and any other relevant information.
This drawing is the copyright of Design & Architecture Workshop.

Notes:

E	22.04.21	Front door updated
D	20.04.21	Updated
C	12.03.21	Updated
B	05.03.21	Issued for comments
A	22.12.20	Issued for planning

Rev	Date	Description
Design & Architecture Workshop The Workshop, 2 Oldham Road, Delph, Oldham OL3 5EB tel: 01457 238324 email: info@daworkshop.co.uk www.daworkshop.co.uk		

Project:
11 Queensway
Proposed Extension

Drawing Title:
Proposed Floor Plans

Scale: 1:100	Papersize: A3
-----------------	------------------

Drawing No.:
180-102

Drawing Date: Oct 2020	Drawn by: RAD
---------------------------	------------------

Client:
Hannah & Simon Manton

