



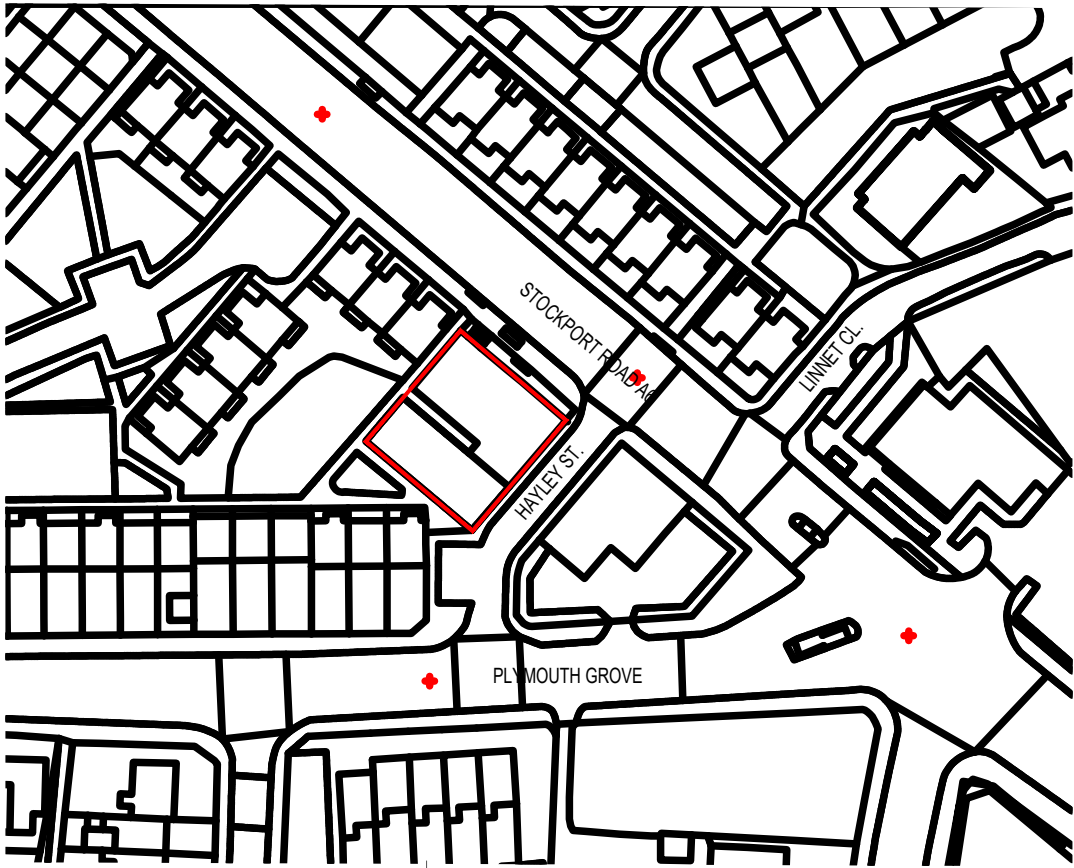

LOCATION PLAN
1:1250@A2

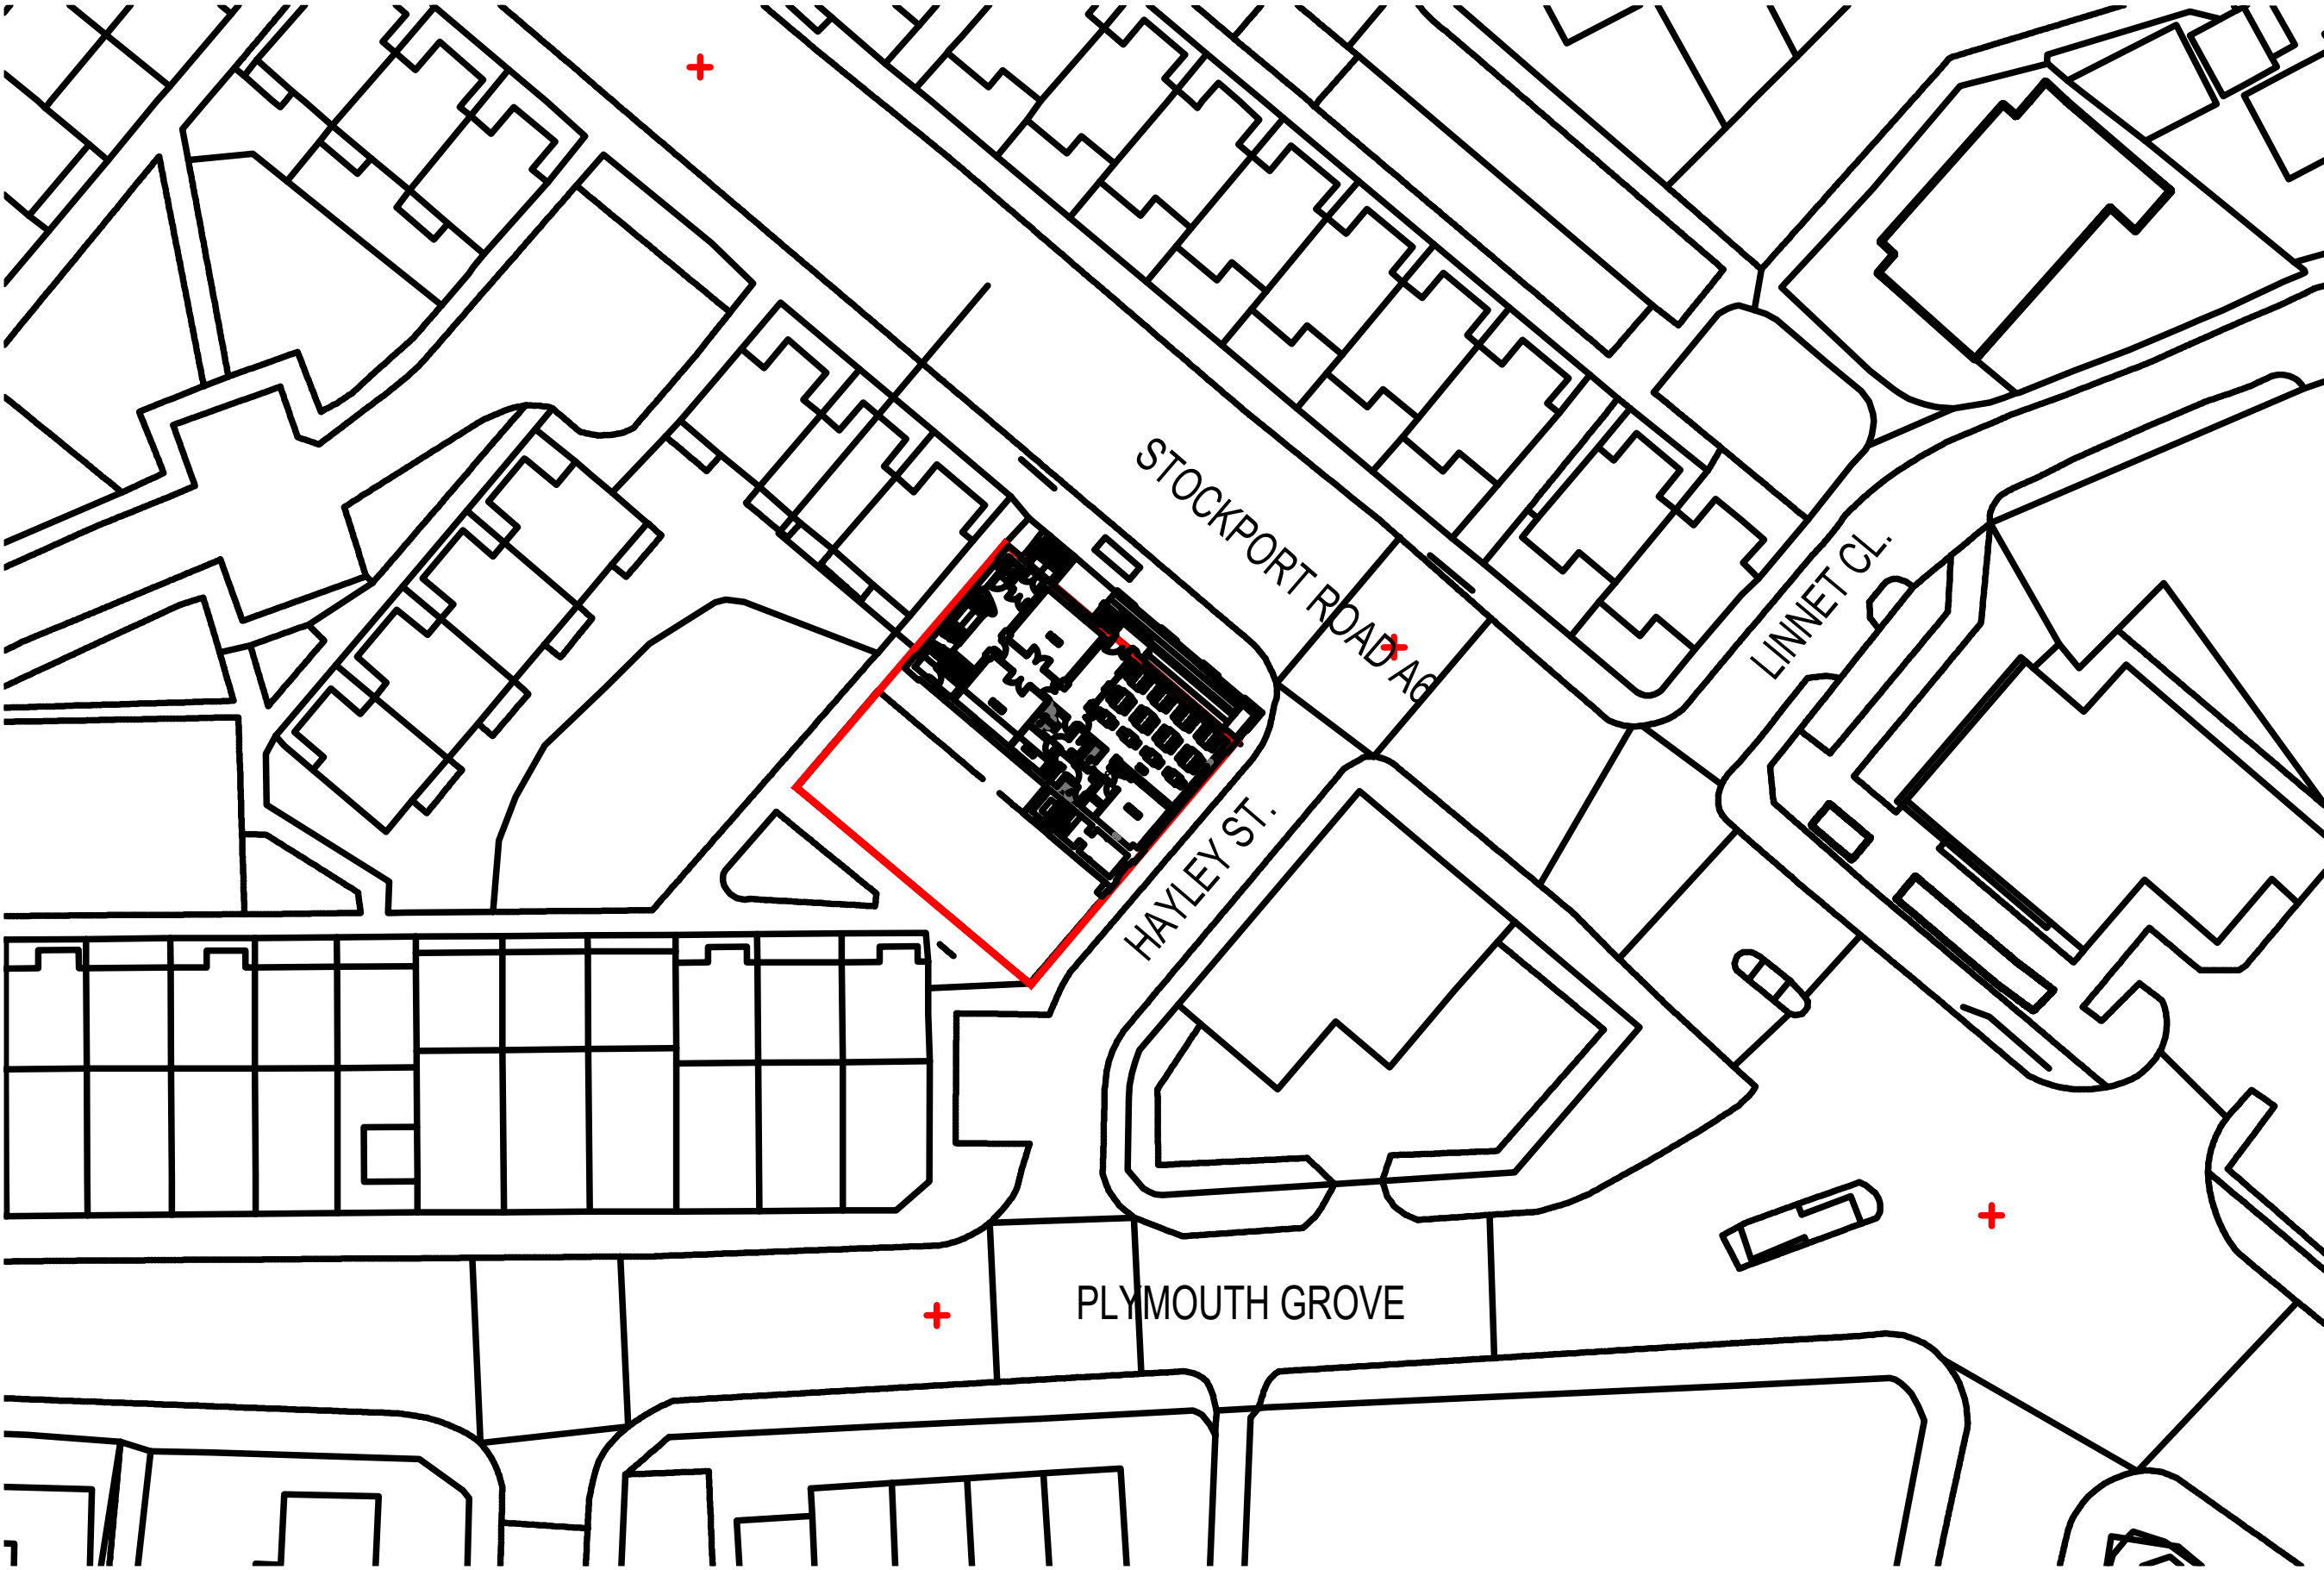

EXISTING SITE PLAN
1:500@A2



Legend



LOCATION OF VIEWS



MANCHESTER
CITY COUNCIL

Capital Programmes
Division

Manchester City Council
PO Box 532, Town Hall
Manchester
M60 2LA

DRAWING STATUS PLANNING ISSUE

PROPERTY TITLE
LONGSIGHT YOUTH CENTRE
420-422 STOCKPORT ROAD
MANCHESTER, M12 4EX

UPRN
000077246494

DfE NO.
-

PROJECT TITLE
LONGSIGHT YOUTH CENTRE
STRUCTURAL REPAIRS

DRAWING TITLE
LOCATION PLAN AND SITE PLAN

JOB NO.
CL44371/2

DATE
JUNE 2021

REV

SCALE
NOTED@A2

AUTHOR
JK

CHECKED BY
JK

APPROVED BY
TH

DRAWING NO.
CL44371-2-MCC-XX-DR-B-001