




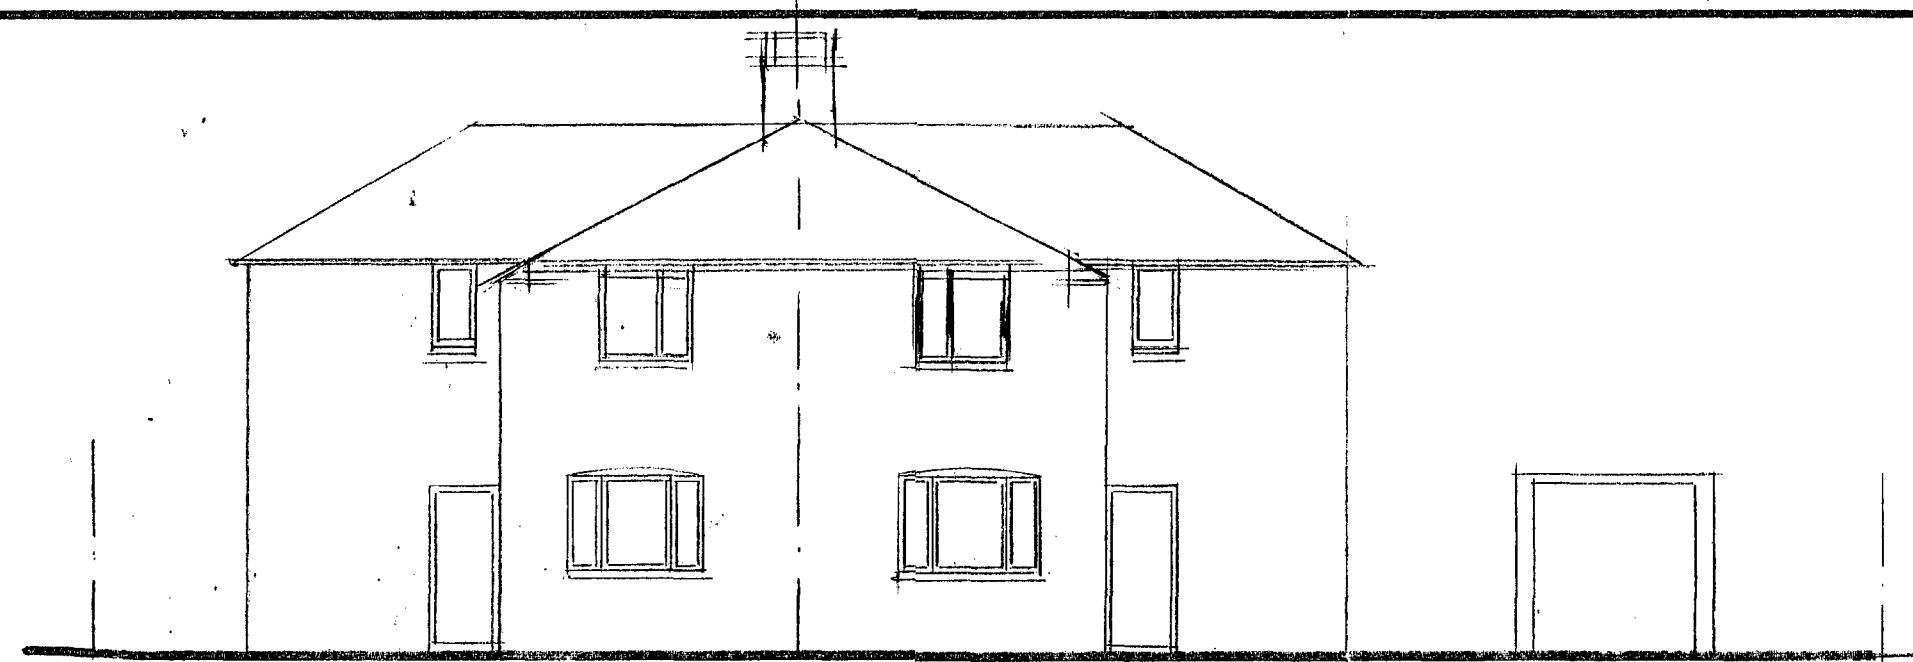


FRONT ELEVATION

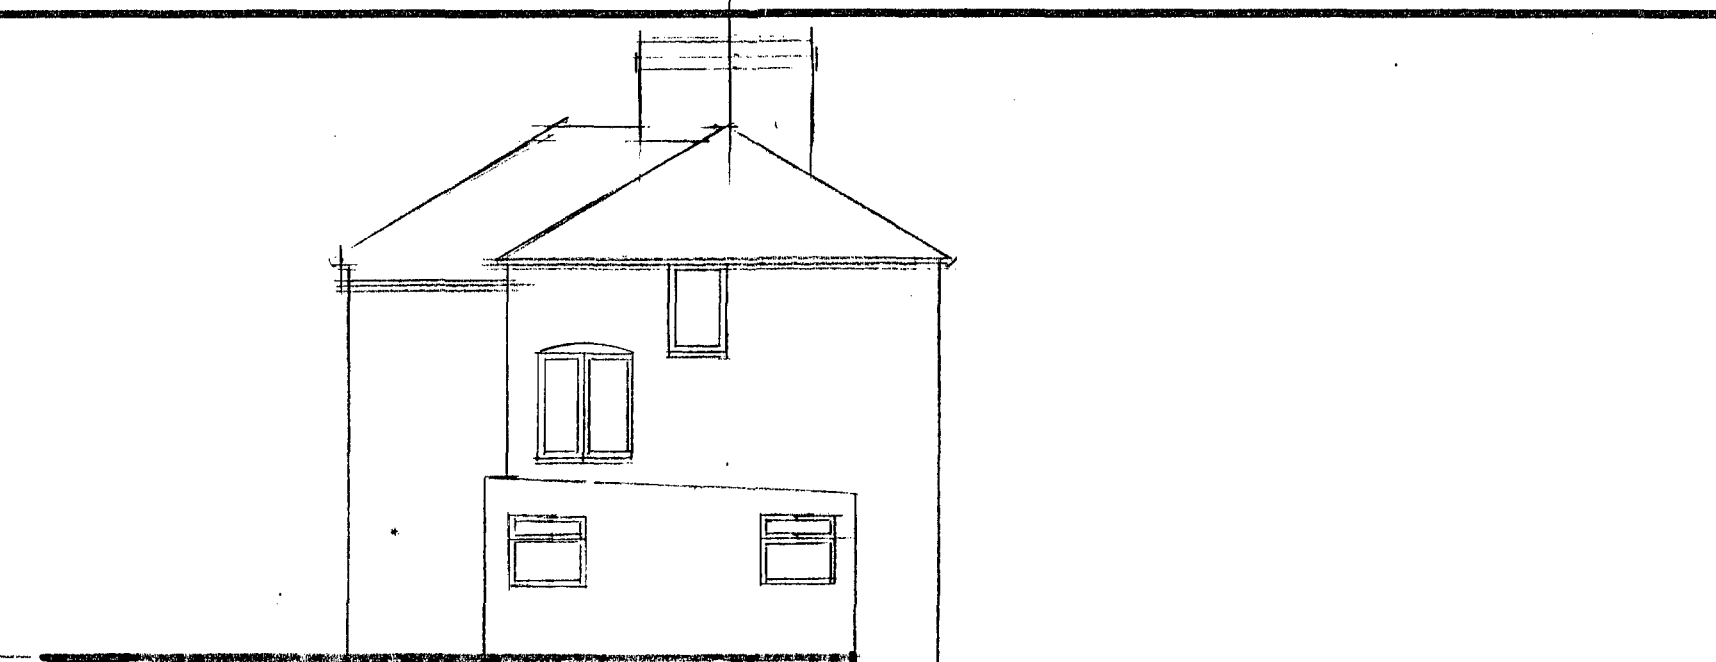


SIDE ELEVATION

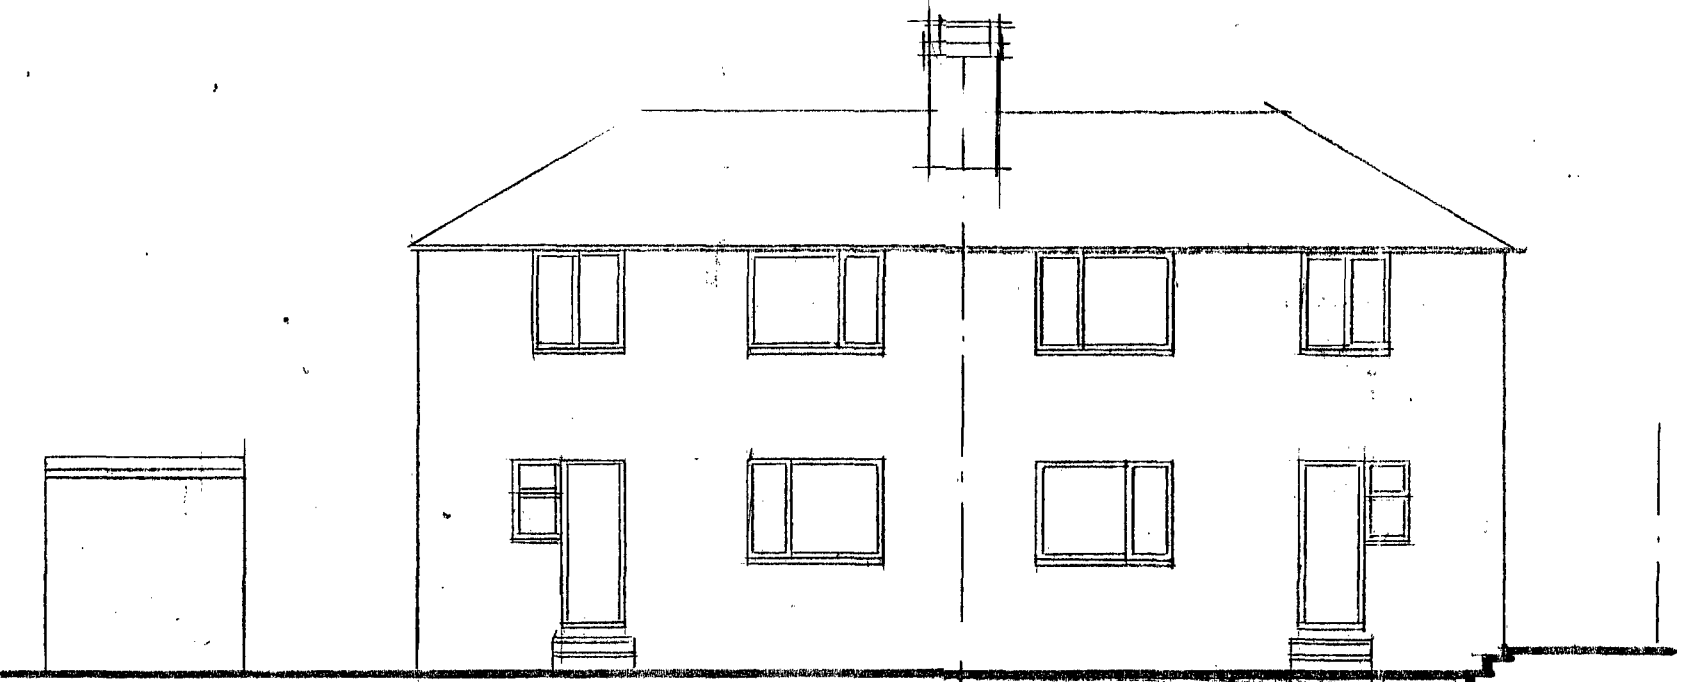


REAR ELEVATION

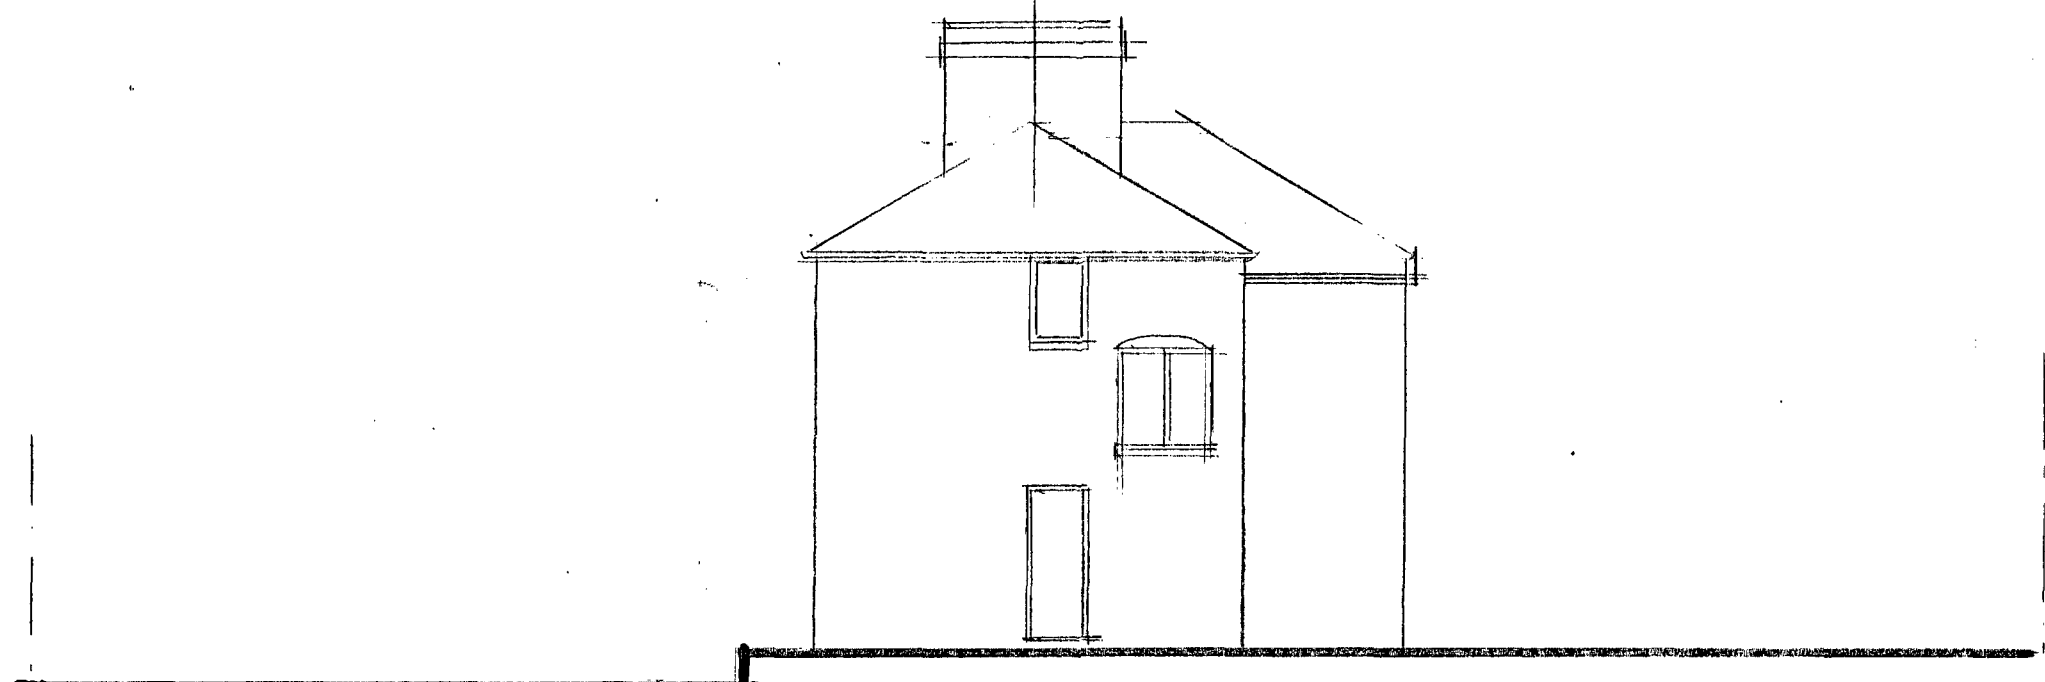

SIDE ELEVATION

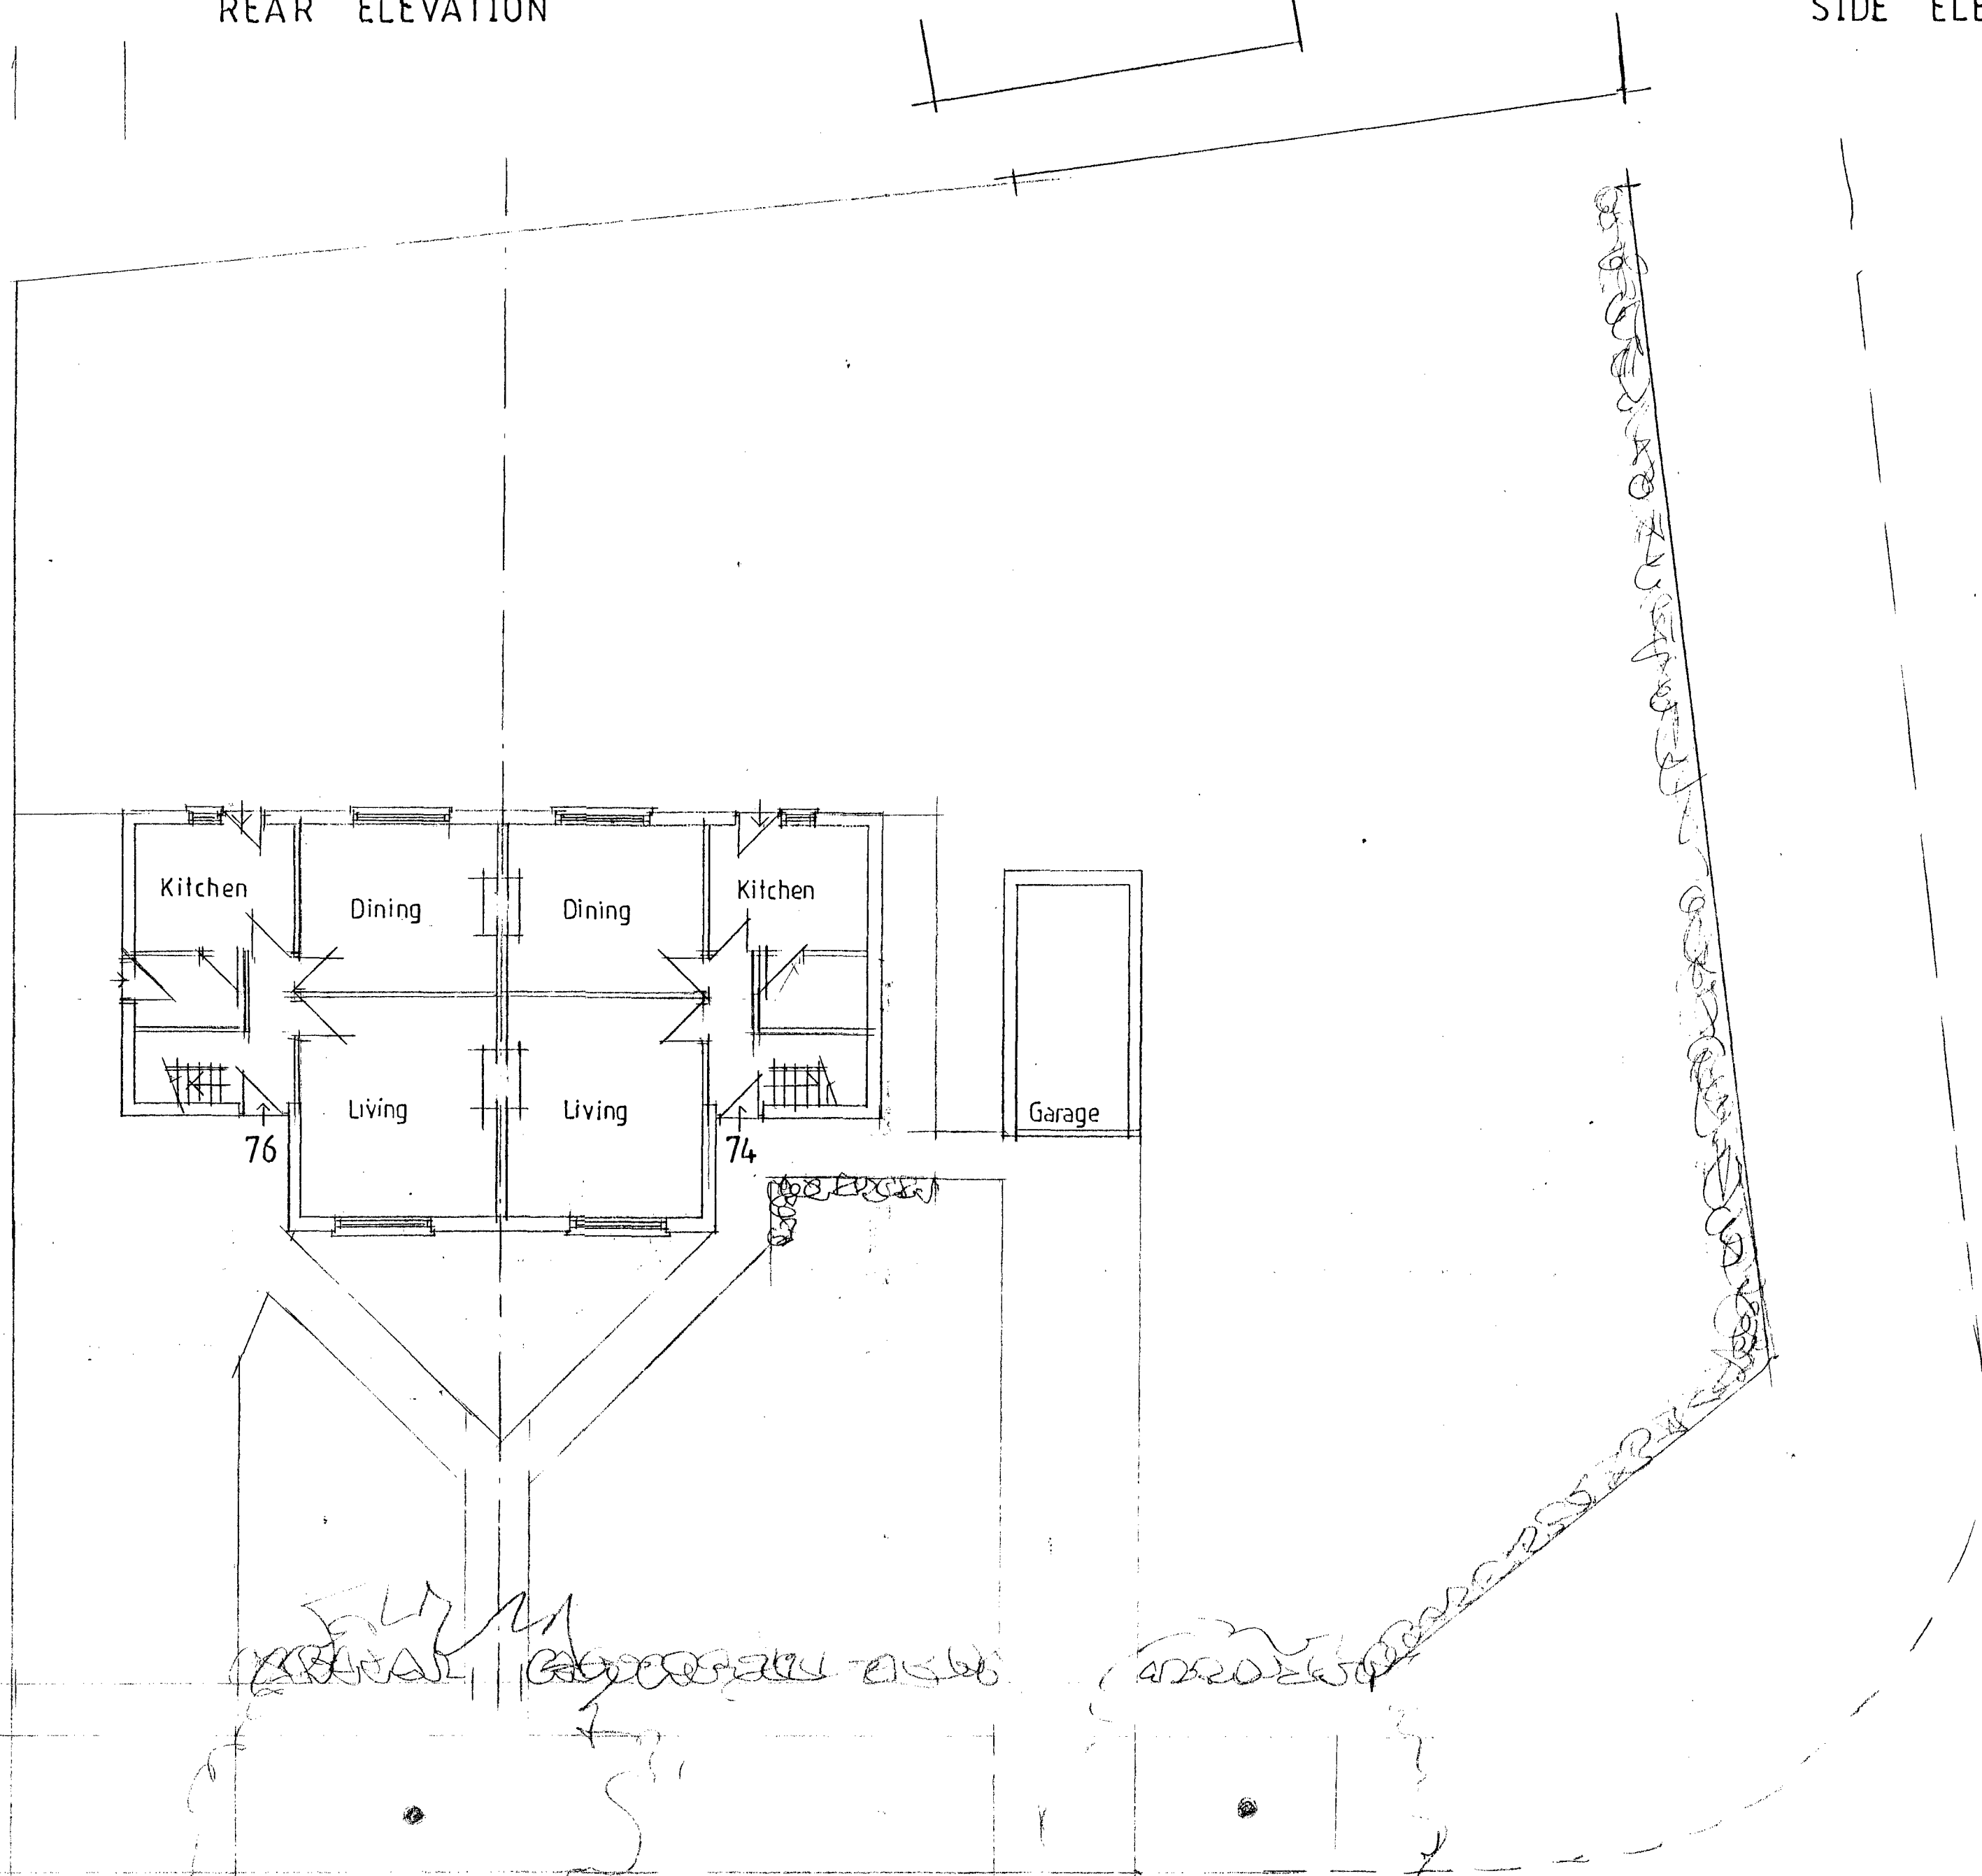

GROUND FLOOR PLAN

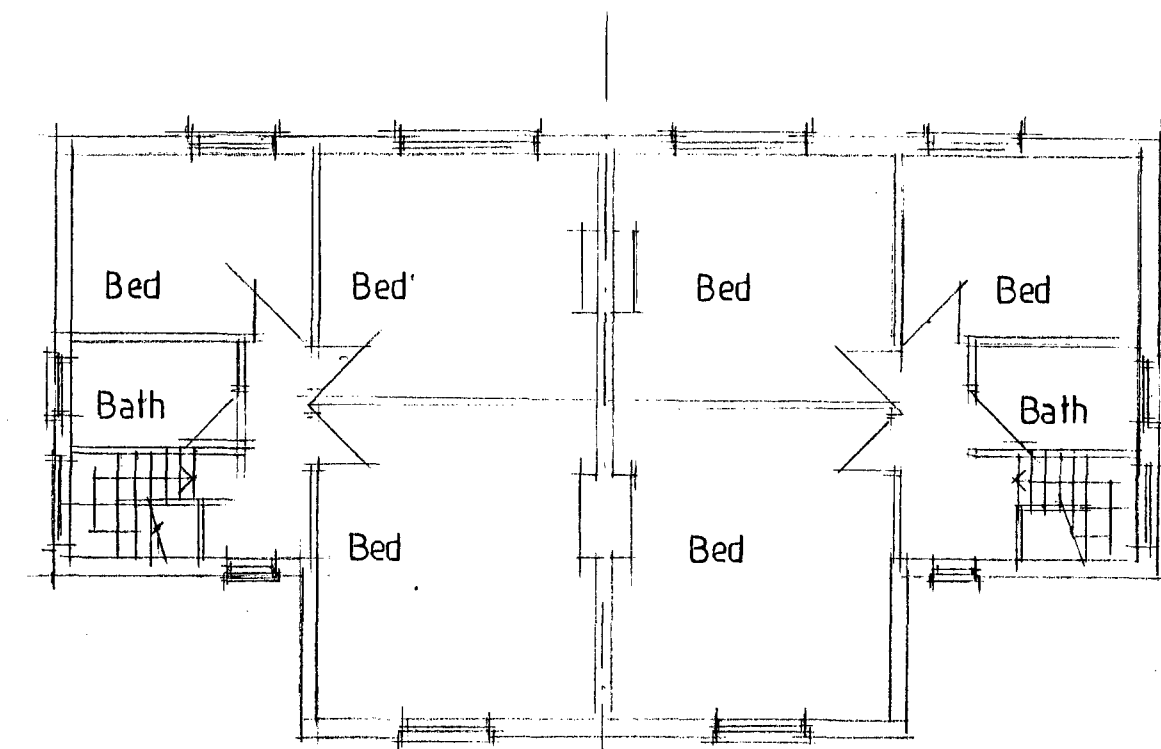


FIRST FLOOR PLAN

This drawing is sole copyright and should not be copied or reproduced without prior consent.
Do not scale off this drawing.
All dimensions are to be checked on site.

NOTES:

REVISION

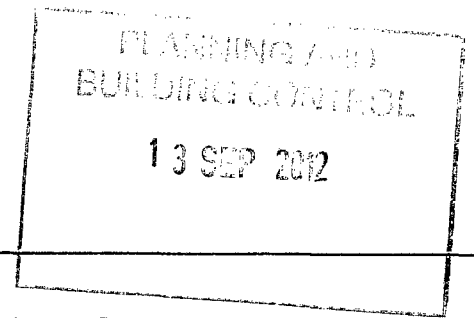

CLIENT

MRS. J. BARKER
JAY BANK HOUSE JAY BANK MAWDESLEY
ORMSKIRK LANCs L40 3TR

JOB TITLE

PROPOSED DEVELOPMENT AT
74-76 OLD HALL LANE
LADYBARN M14 6HN

DRG. TITLE

PLANS AND ELEVATIONS
AS EXISTING

**HOLBOROW+
ORMESHER+**
Limited

**architectural &
interior design**

Station House
Adams Hill
Knutsford
Cheshire WA16 6DN

telephone : 01565 652275
facsimile : 01565 750501

ISSUE	ORIGINAL	1	2	3	4	5	6	7
REVISION								
DATE	22/11/11							
DRAWN								
CHECKED								
APPROVED								

SCALE 1:100 at A1

DRAWING
NUMBER 675 · 11 · 05