



- ## NOTES
- Design & drawings are copyright of Hve Architects Studio Ltd. and written permission must be obtained before duplication
 - Do not scale from drawing or derive dimensions from digital forms
 - All dimensions are to be checked before commencing work or placing orders
 - Any discrepancy found between information herein and that given elsewhere or found on site shall be reported in writing to the architect immediately

NOTES

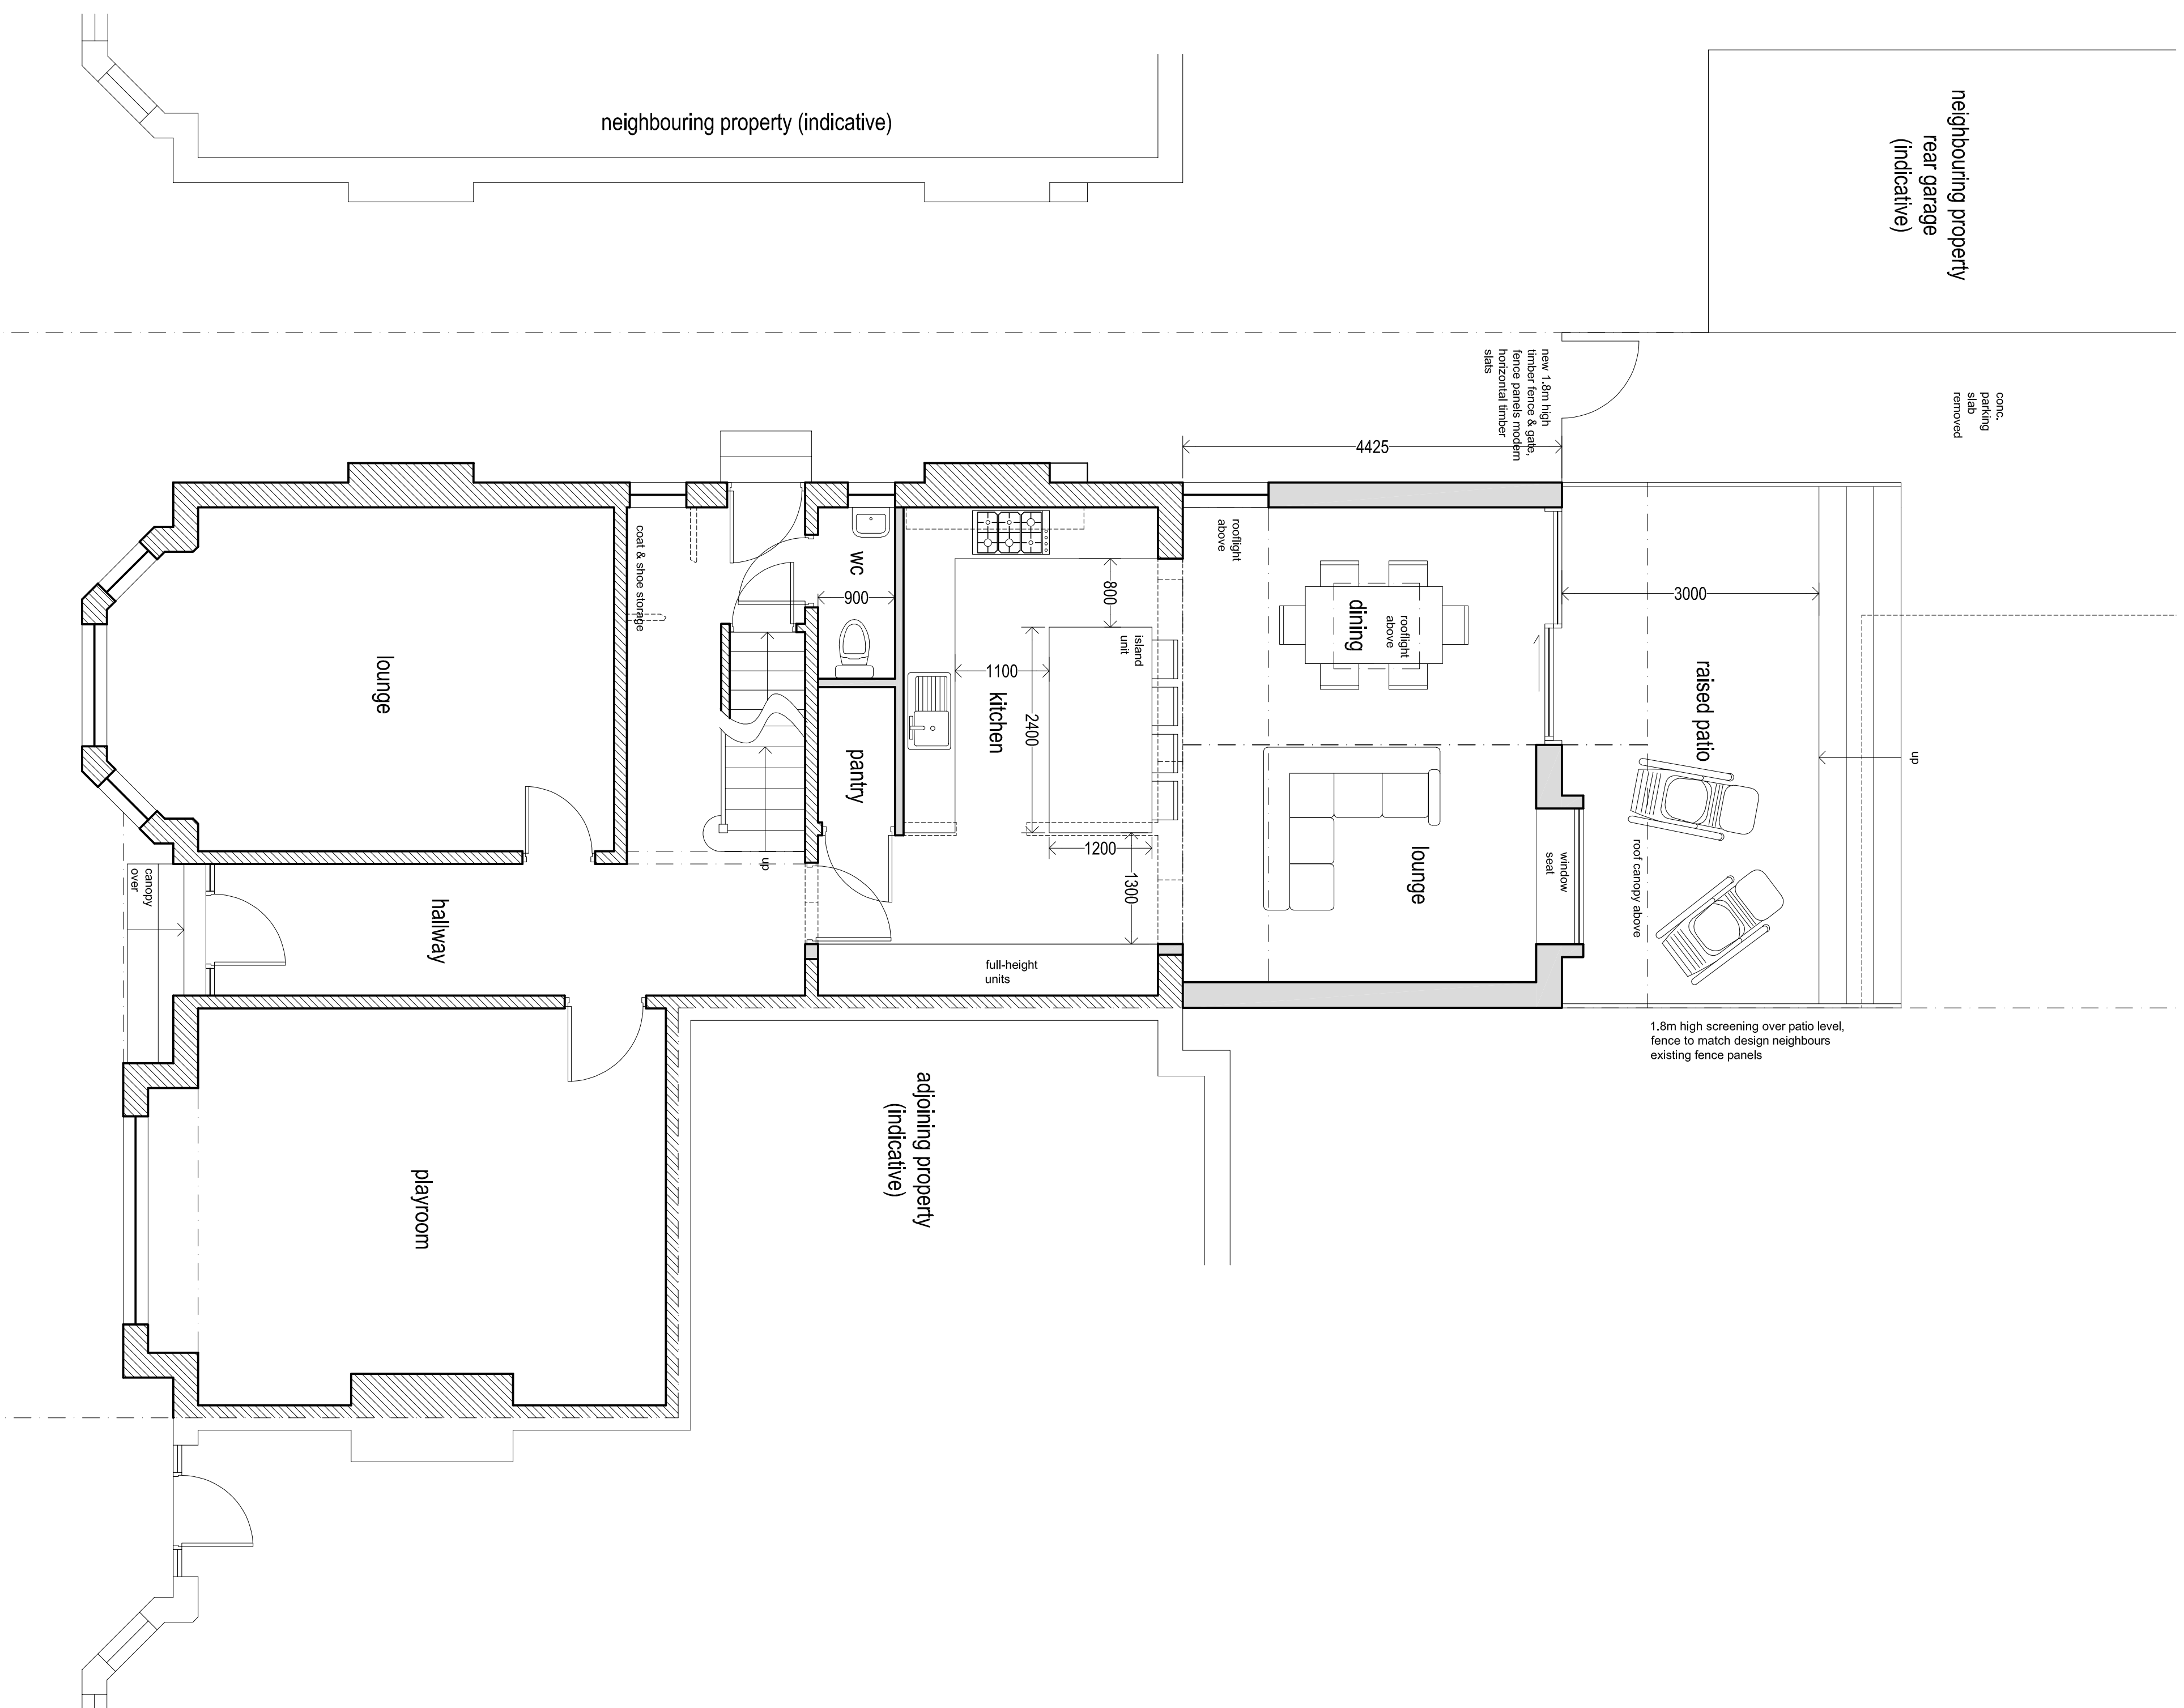


PROPOSED GROUND FLOOR PLAN 1:50

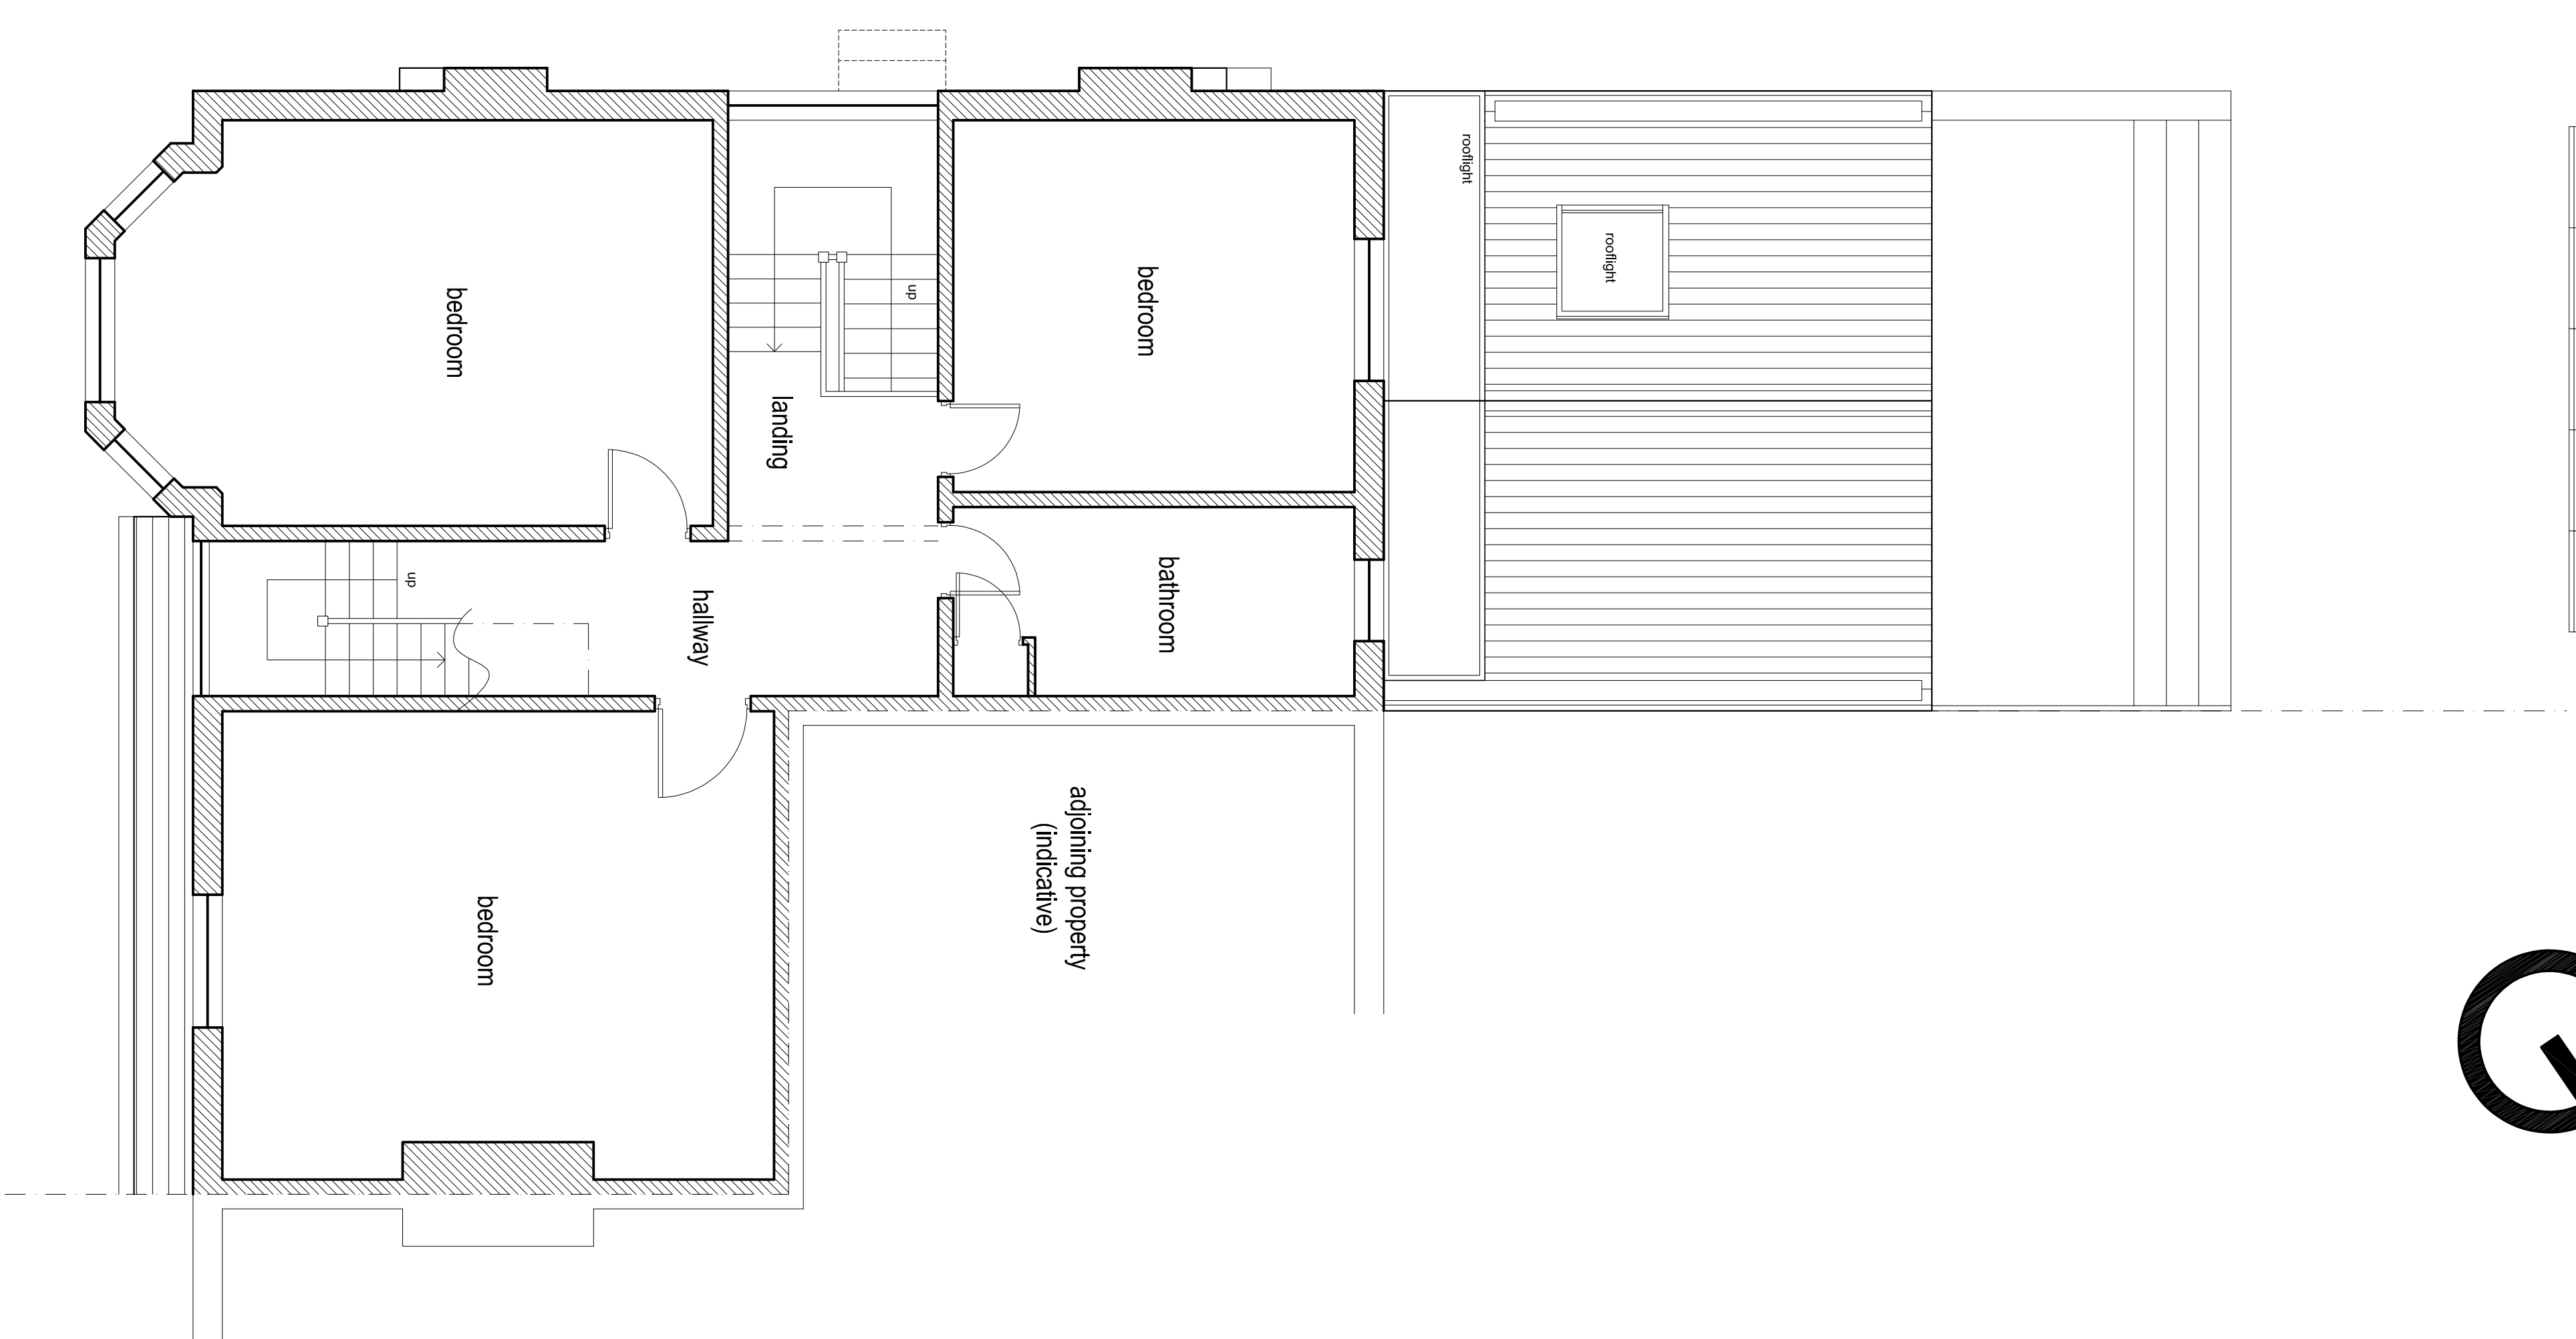

PROPOSED FIRST FLOOR PLAN 1:50

Rev	Date	By	Note
-----	------	----	------

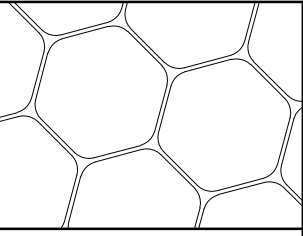	Hive Architects Studio Ltd, Beck House, 77a King Street, Knutstrop, W6 16DX T: 01566 748050 E: hello@hivearchitects.co.uk W: www.hivearchitects.co.uk Registered in England: 073511888
	Project Extension & Alterations at: 19 Moorfield Road, Manchester M20 2LZ
	Project Ref 225-01
	Drawing Title Proposed Floor Plans
	Drawing no. 11
Scale STATED @ A1	
Date 22/04/2021	
Drawn DW	
Stage Planning	
Revision	